



Copyright of this drawing is vested in the Architect and it must not be copied or reproduced without consent. Planned dimensions only are to be taken from the drawing and not from the model. The Architect is not responsible for checking all dimensions relative to this work. Hewitt&Carr Architects Ltd are to be contacted if any variation between drawings and the conditions of contract is identified. THIS DRAWING IS THE PROPERTY OF HEWITT&CARR ARCHITECTS LTD AND NOT TO SCALE FROM THE DRAWING


Rev	Drawn	Comments	Date
-----	-------	----------	------

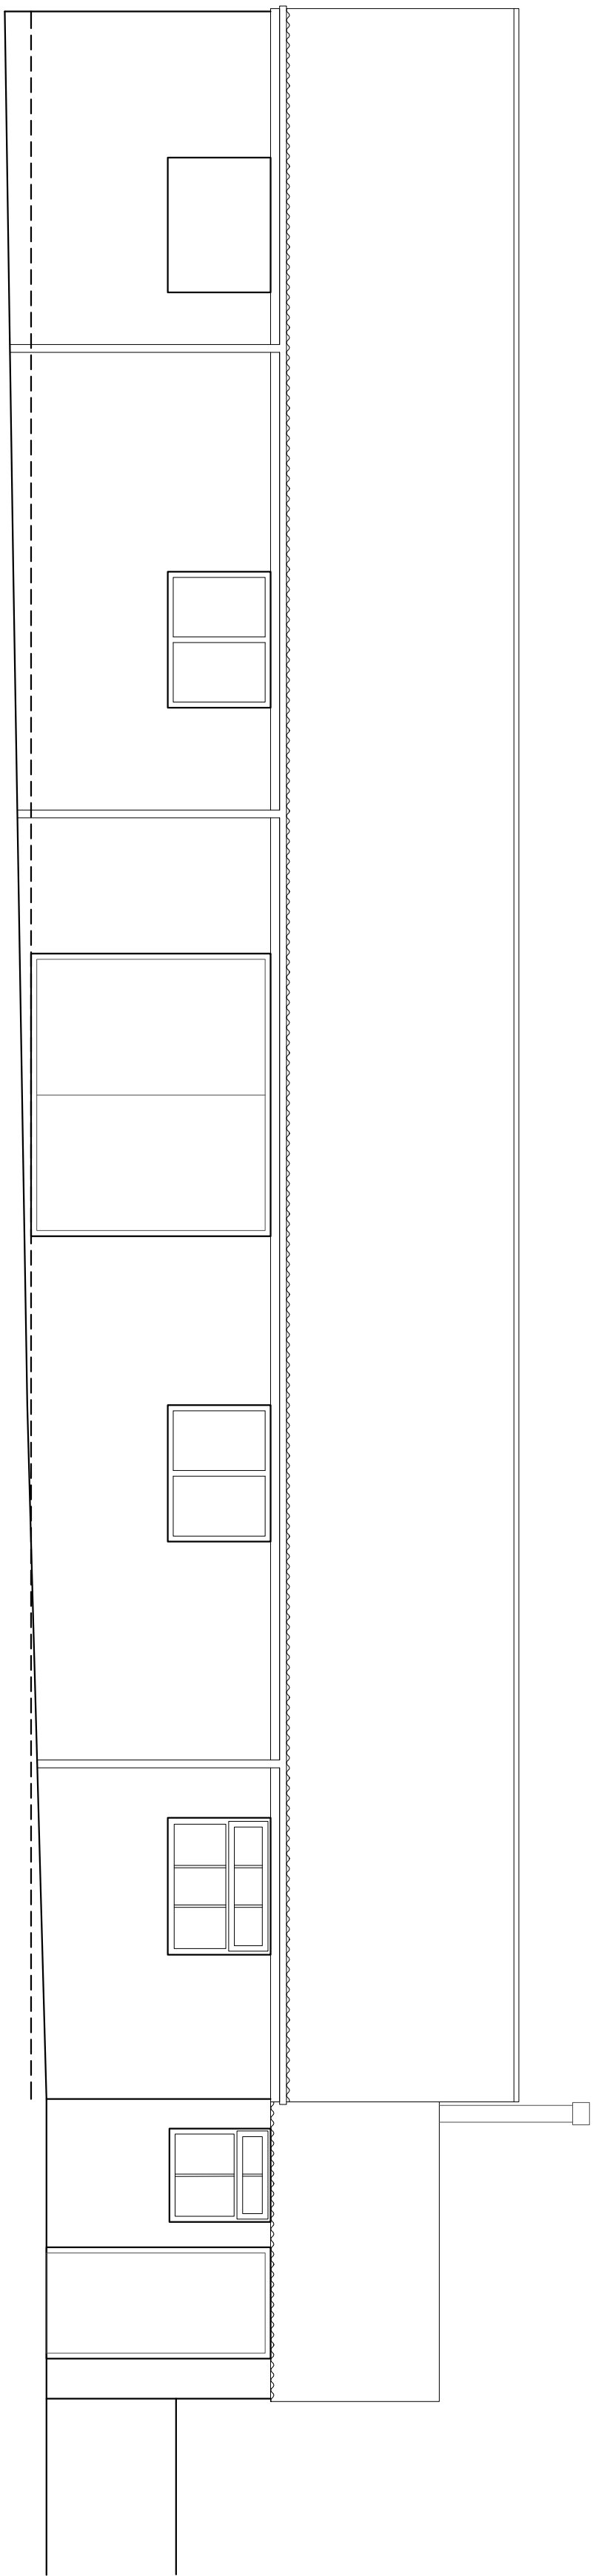


FRONT ELEVATION 1:50

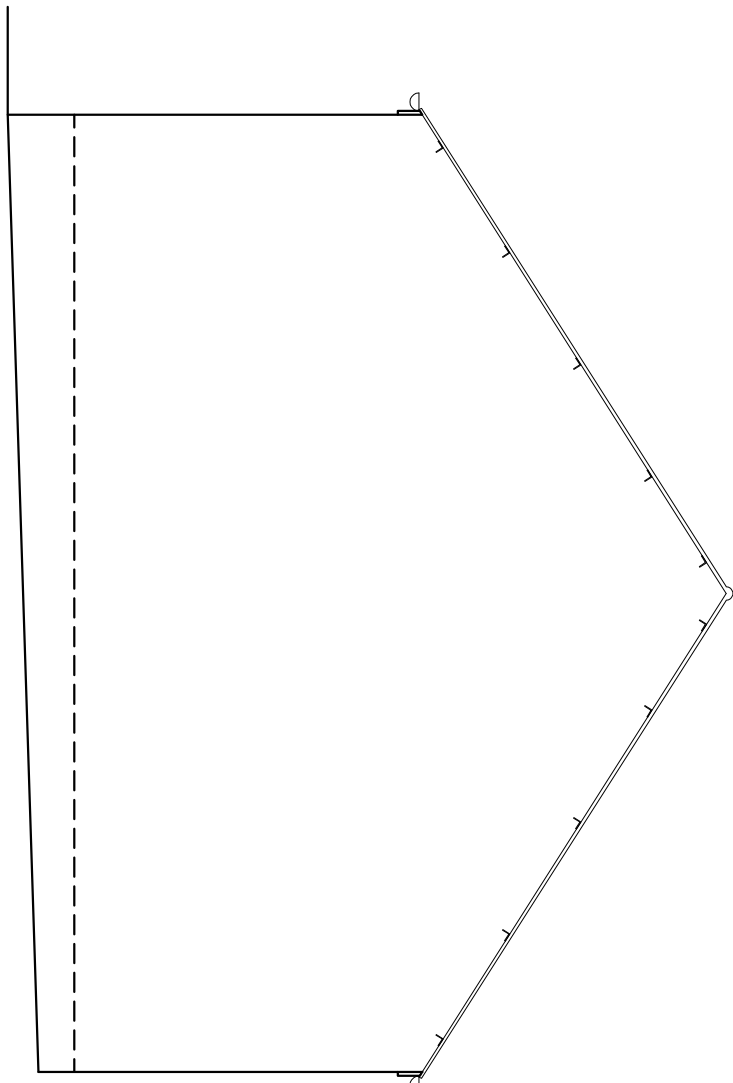


SIDE ELEVATION 1:50

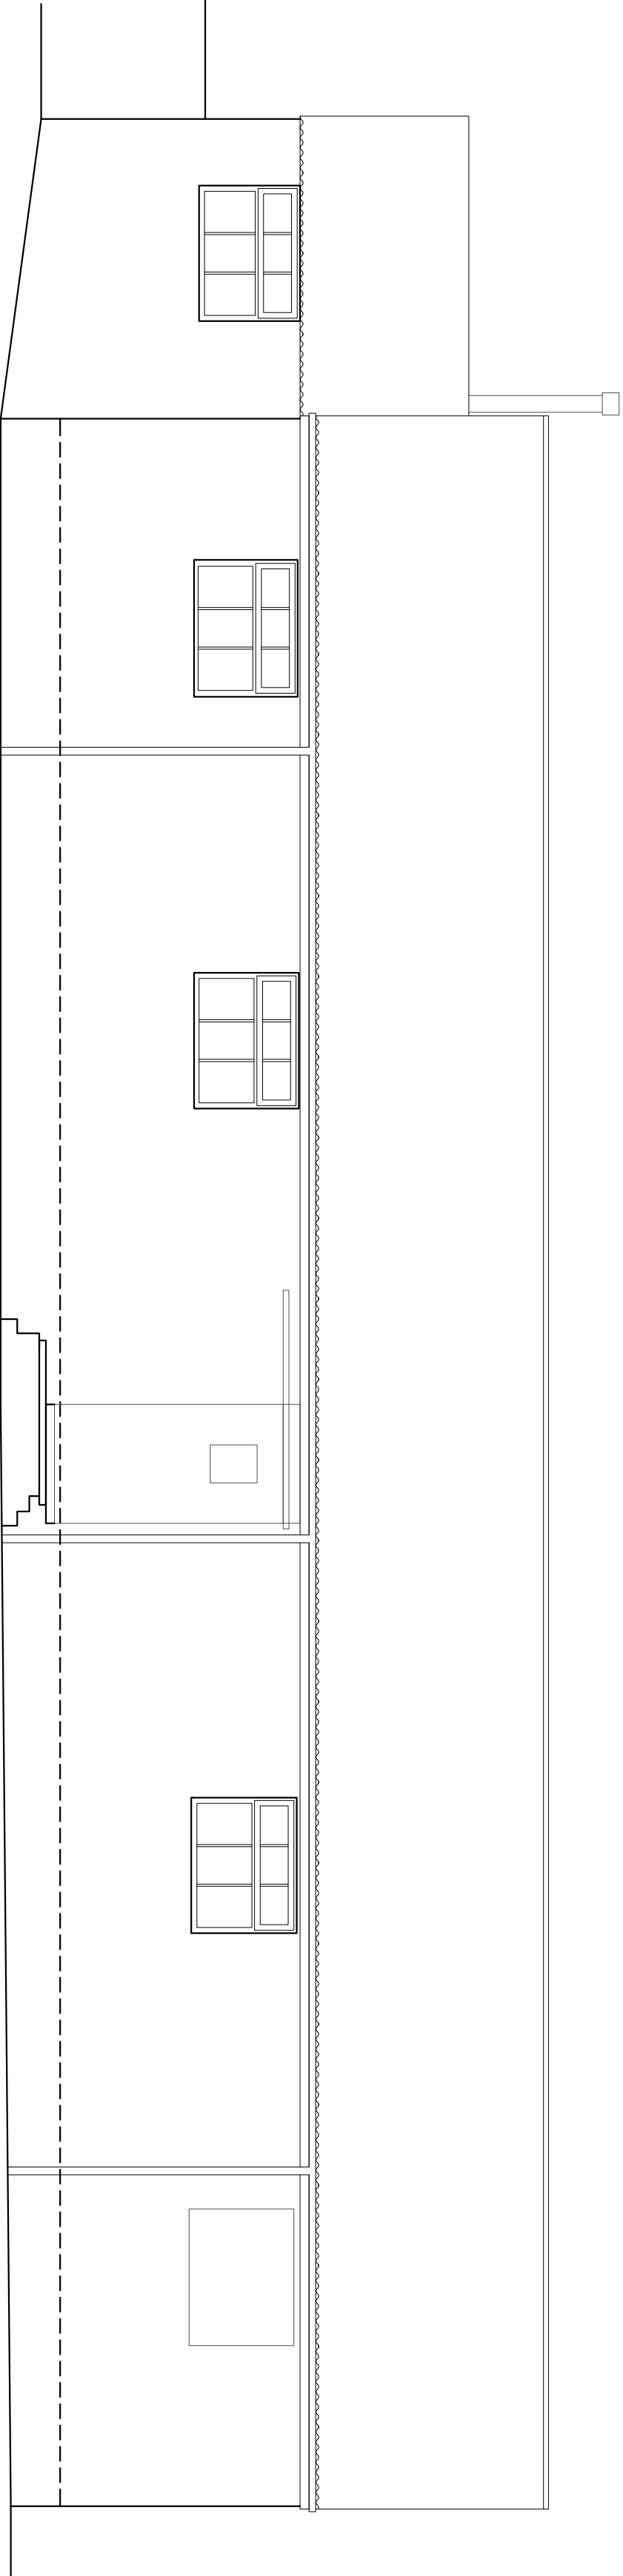


REAR ELEVATION 1:50

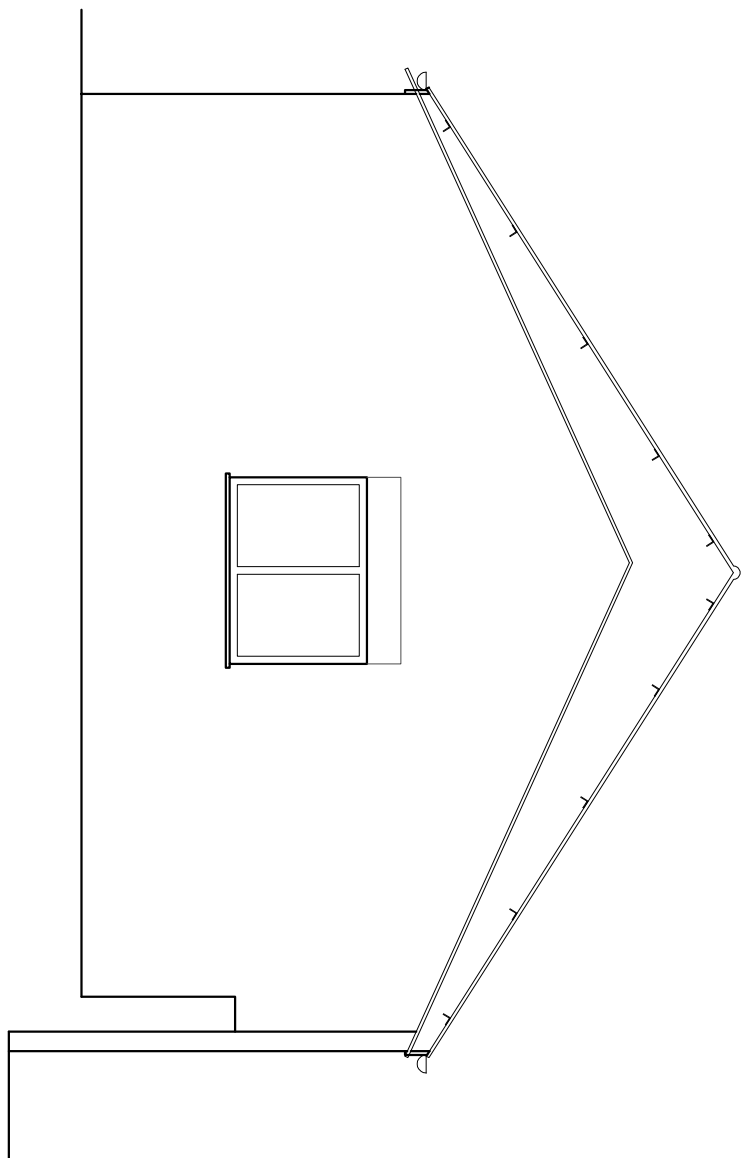



SIDE ELEVATION 1:50

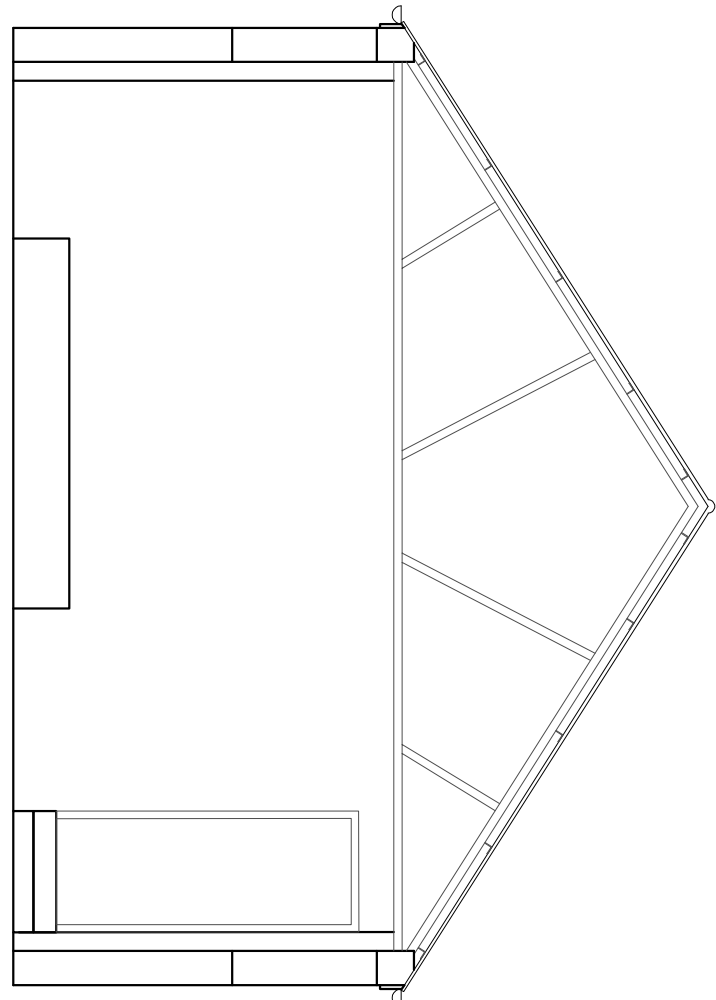



TYPICAL SECTION 1:50

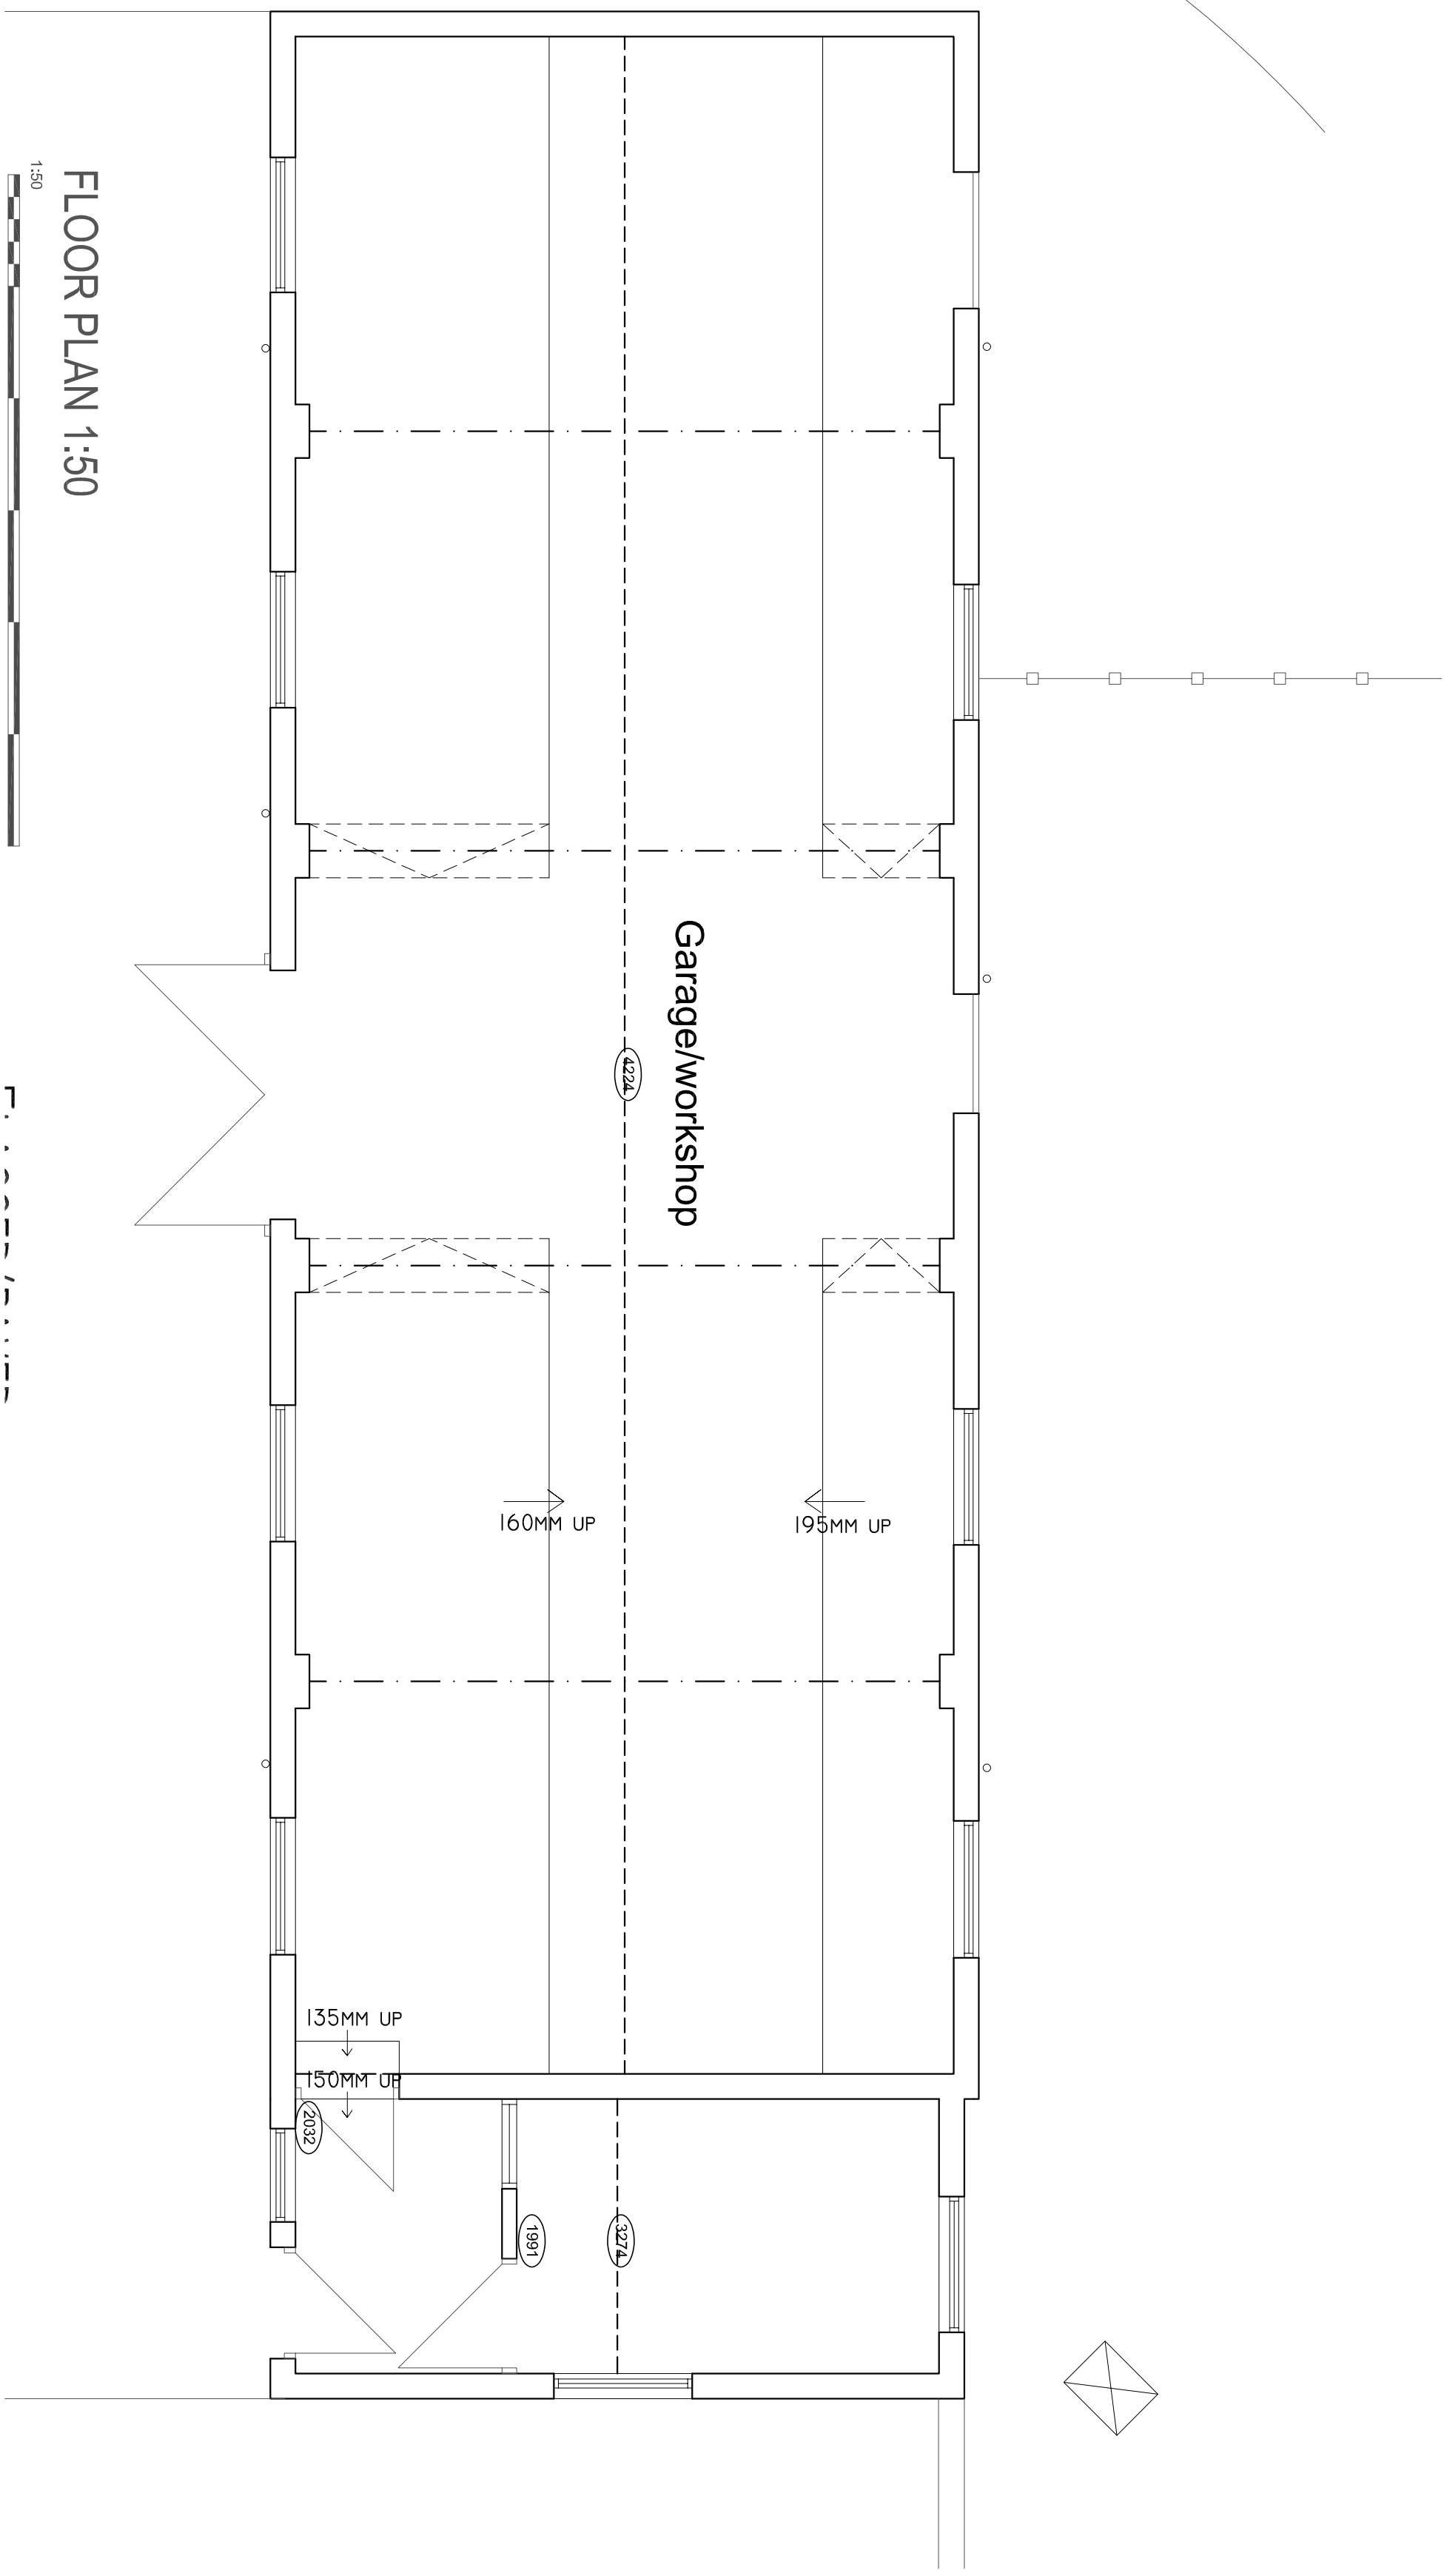

FLOOR PLAN 1:50

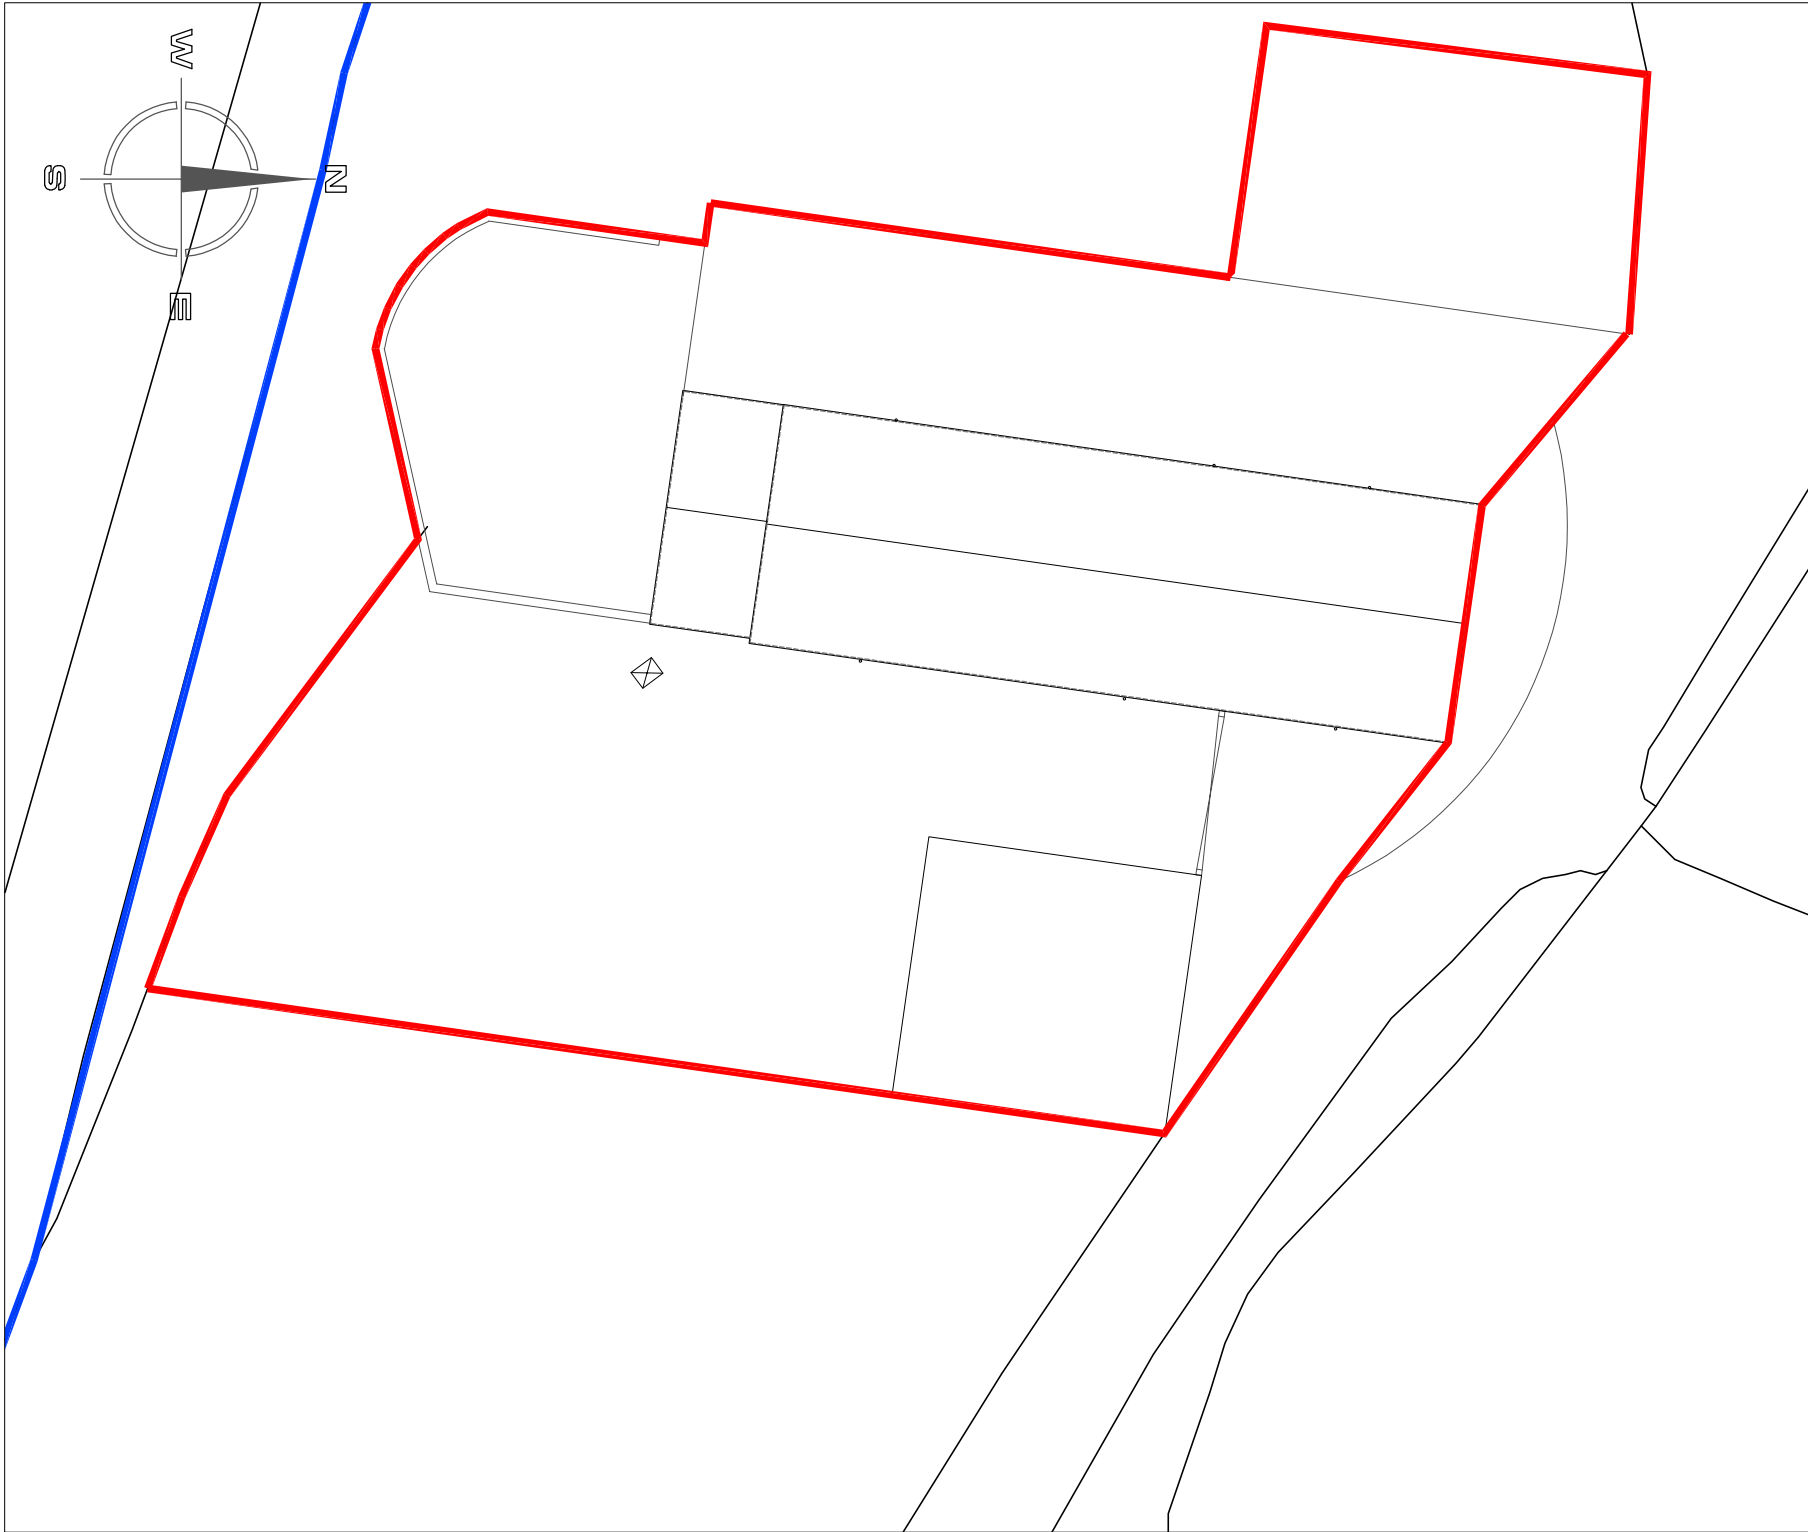 

SITE LAYOUT PLAN 1:200

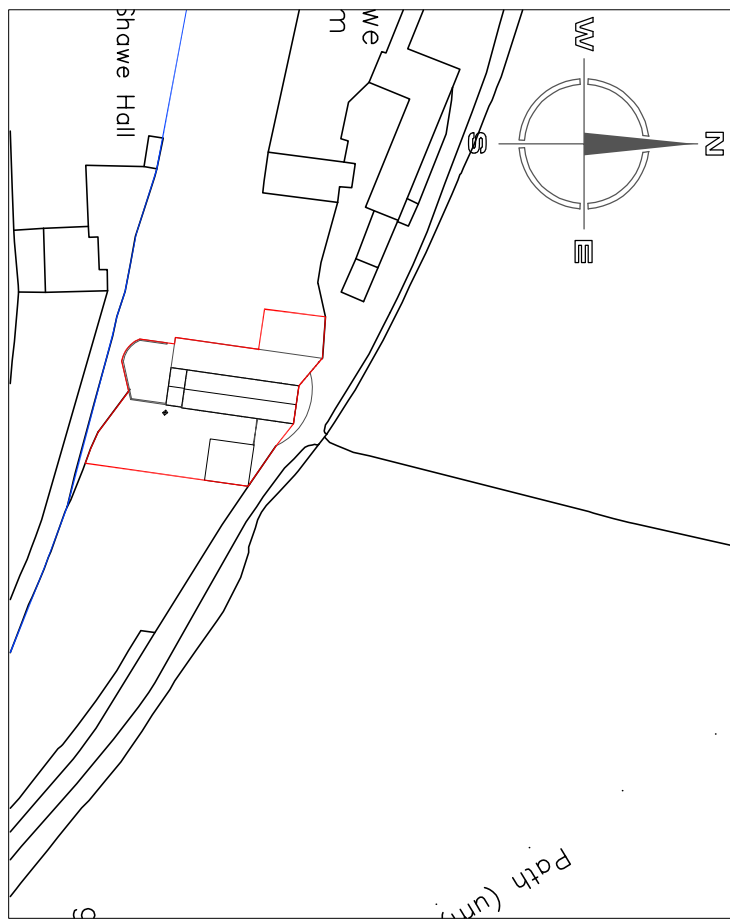 

SITE LOCATION PLAN 1:1250

Hewitt&Carr Architects
A: Daisie Carr, House 1, 17-19 Leek Road, Cheddle ST10 1JE
T: 01538 756888
E: enquiries@hccarchitects.co.uk
W: www.hccarchitects.co.uk

Client
MR AND MRS P EMMETT

Project
PROPOSED BARN CONVERSION

Title
PLANS AND ELEVATIONS AS EXISTING

SURVEY
Stoke
Date MAY 2021
Scale 6A1 AS NOTED
Project No. 01076 AL(0)01
Drawing No.
Rev A