




Rev.	Drawn	Comments	Date
------	-------	----------	------

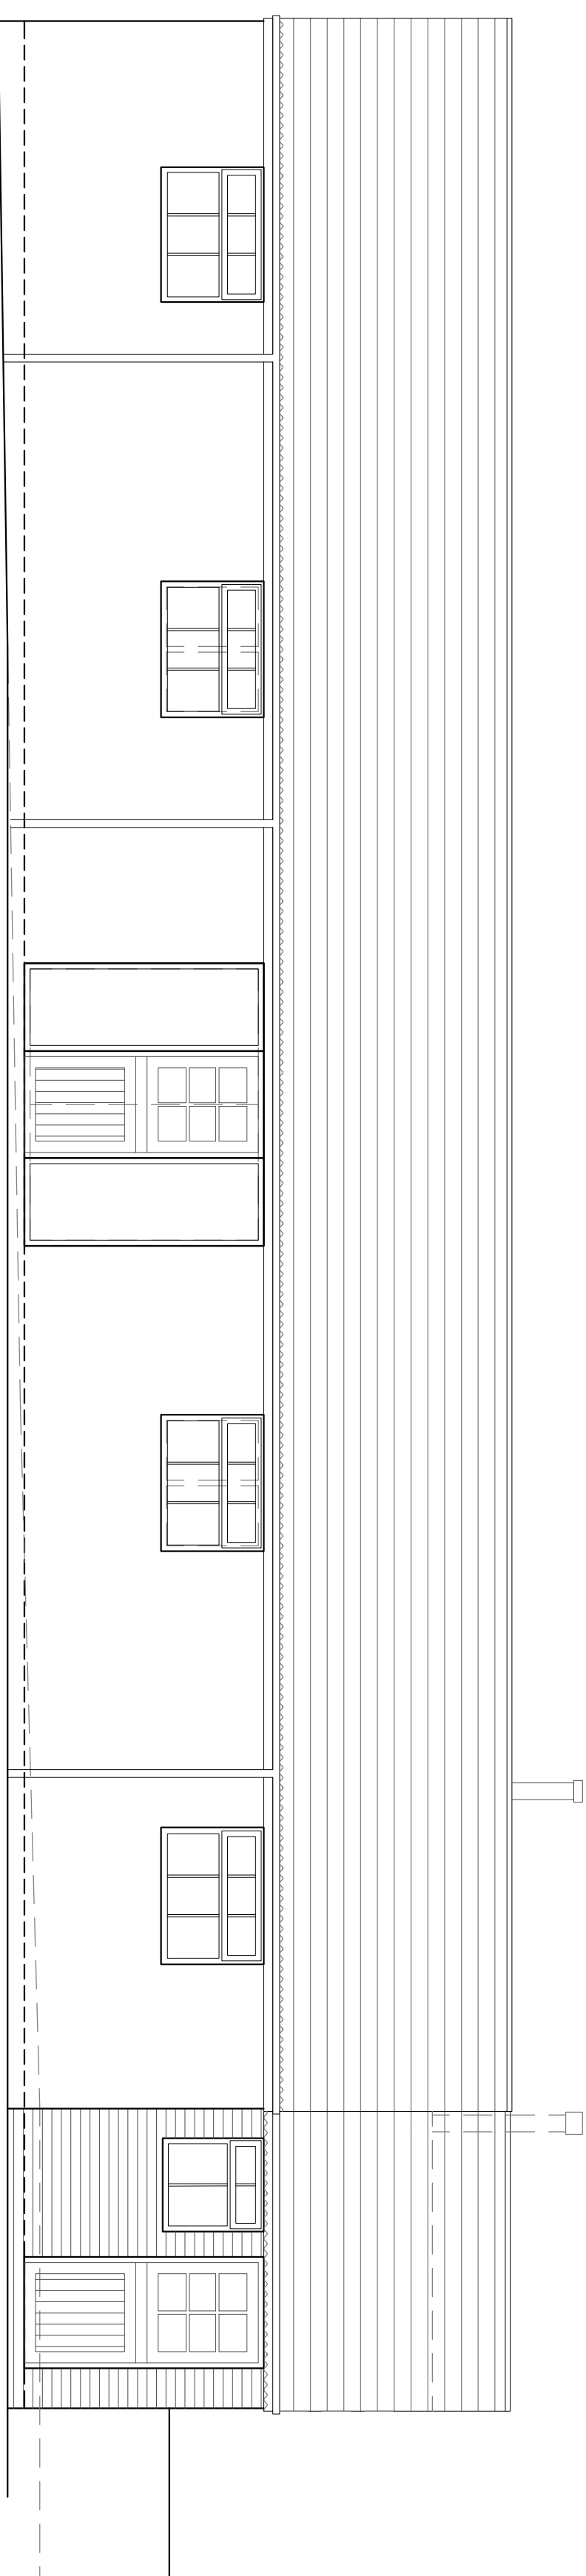




FRONT ELEVATION 1:50

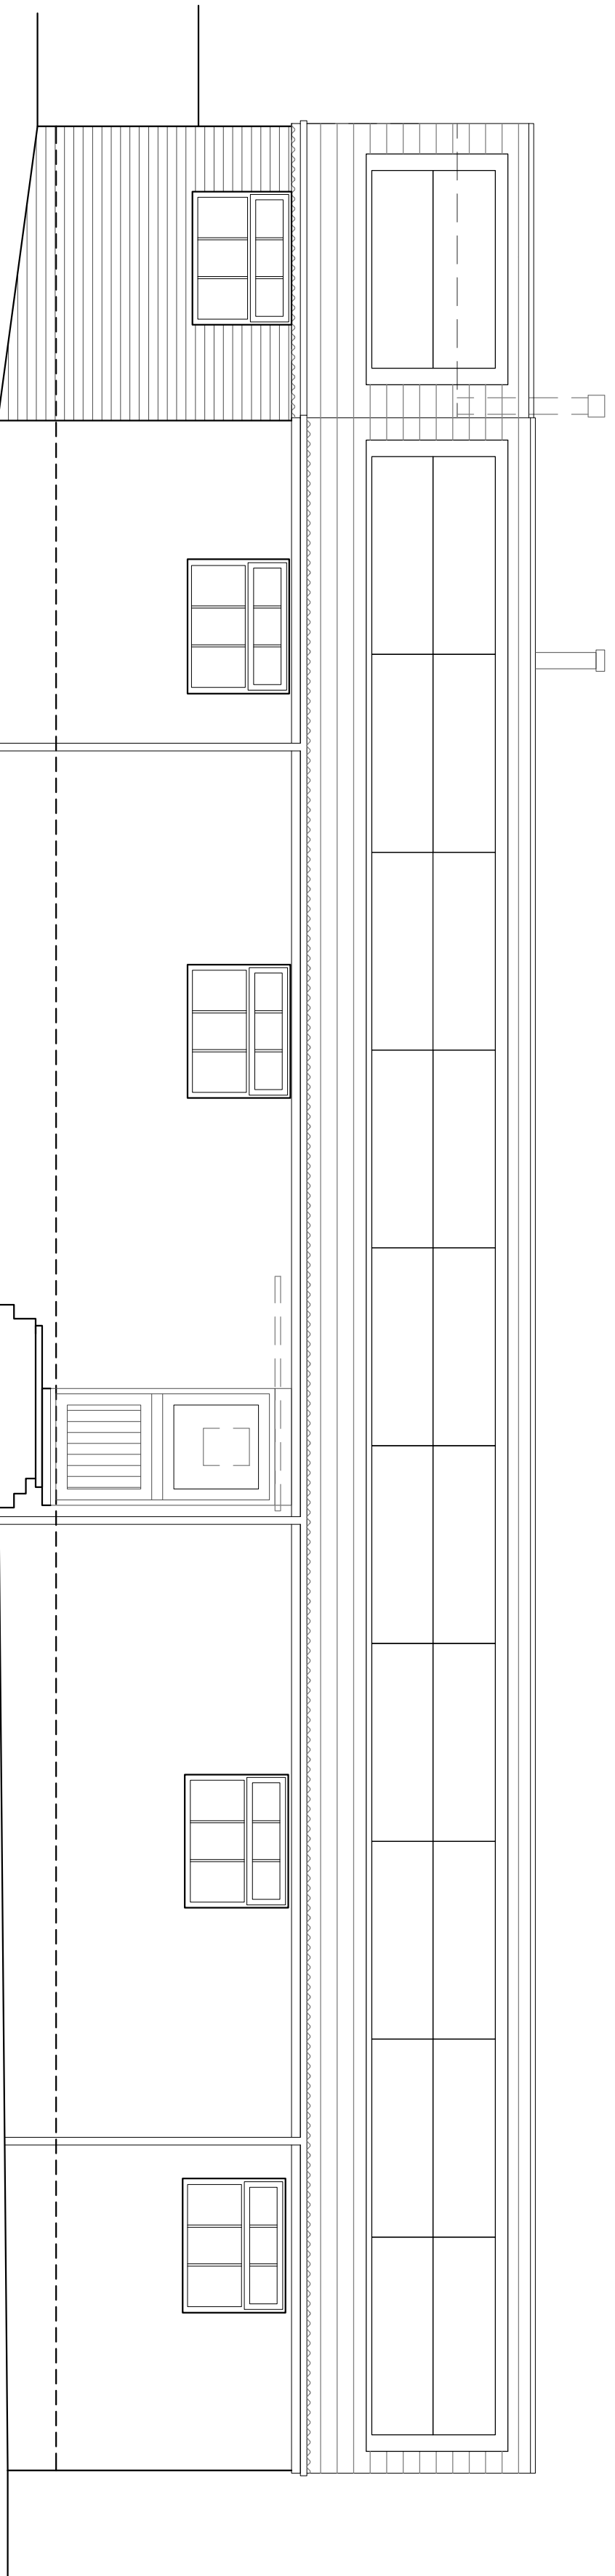

REAR ELEVATION 1:50

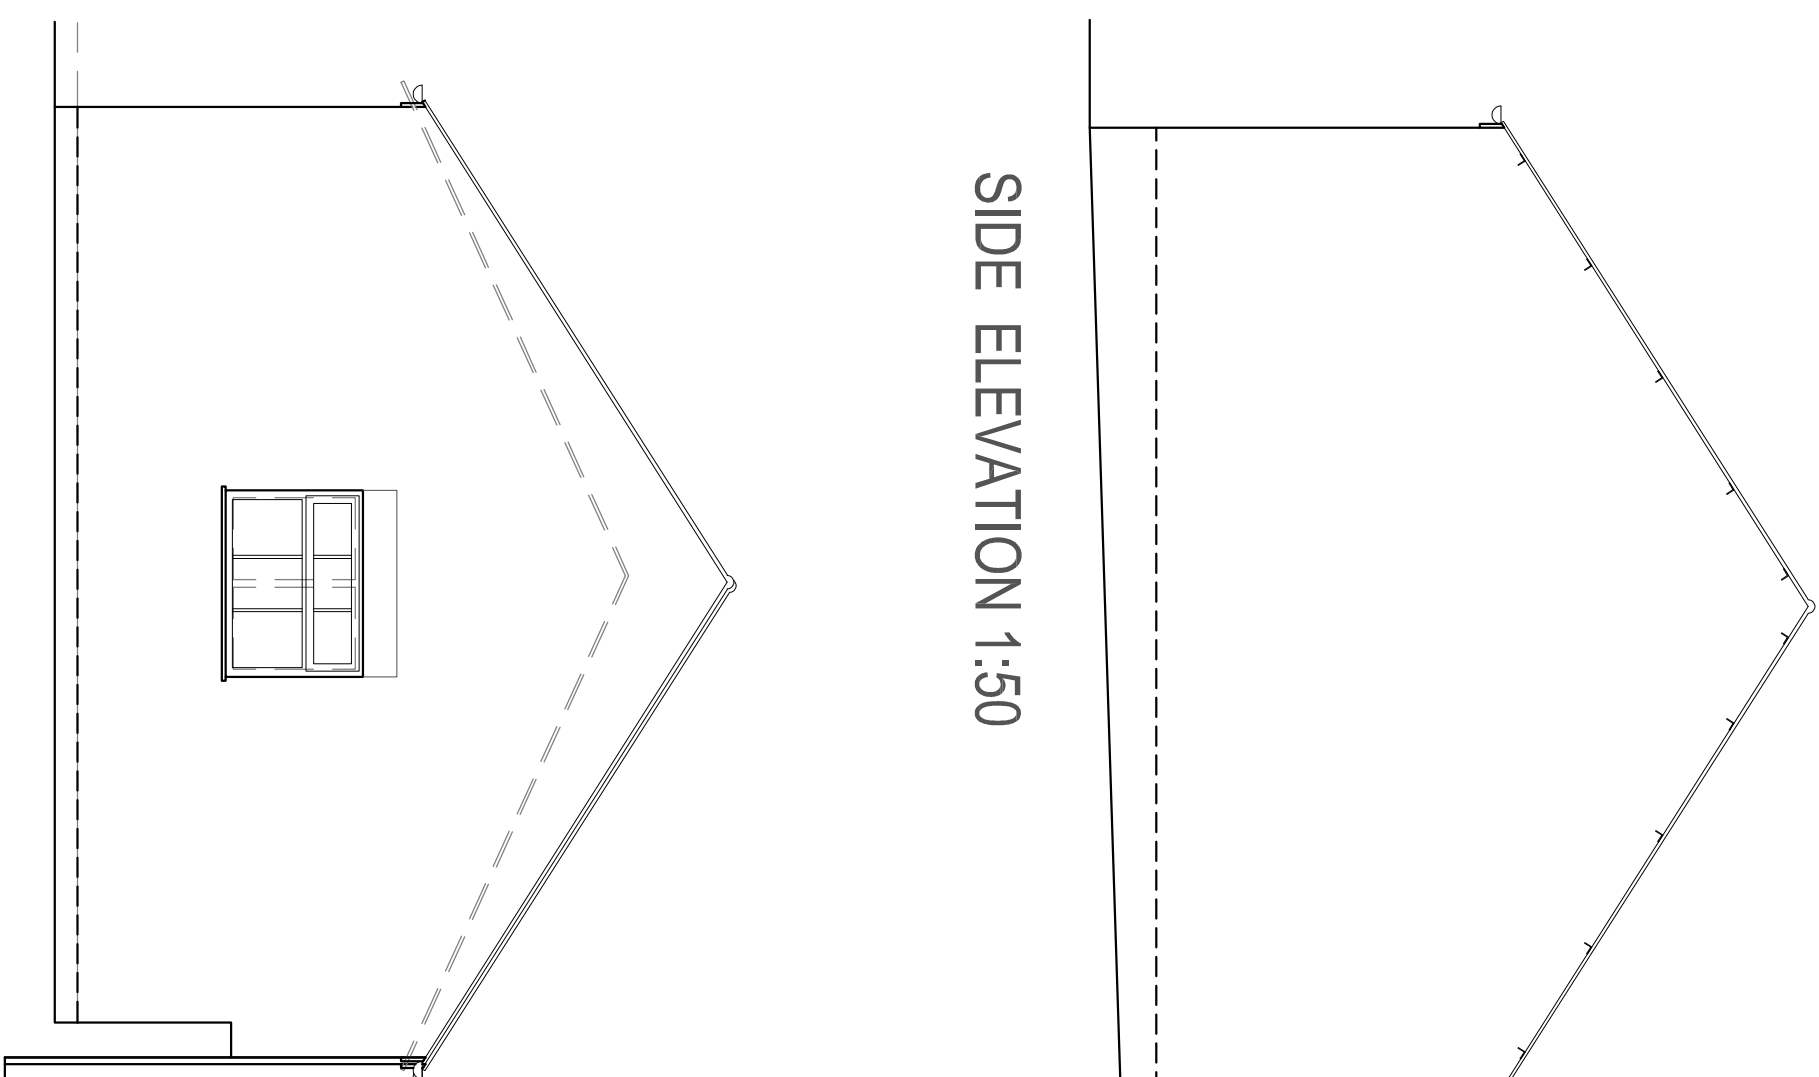

SIDE ELEVATION 1:50

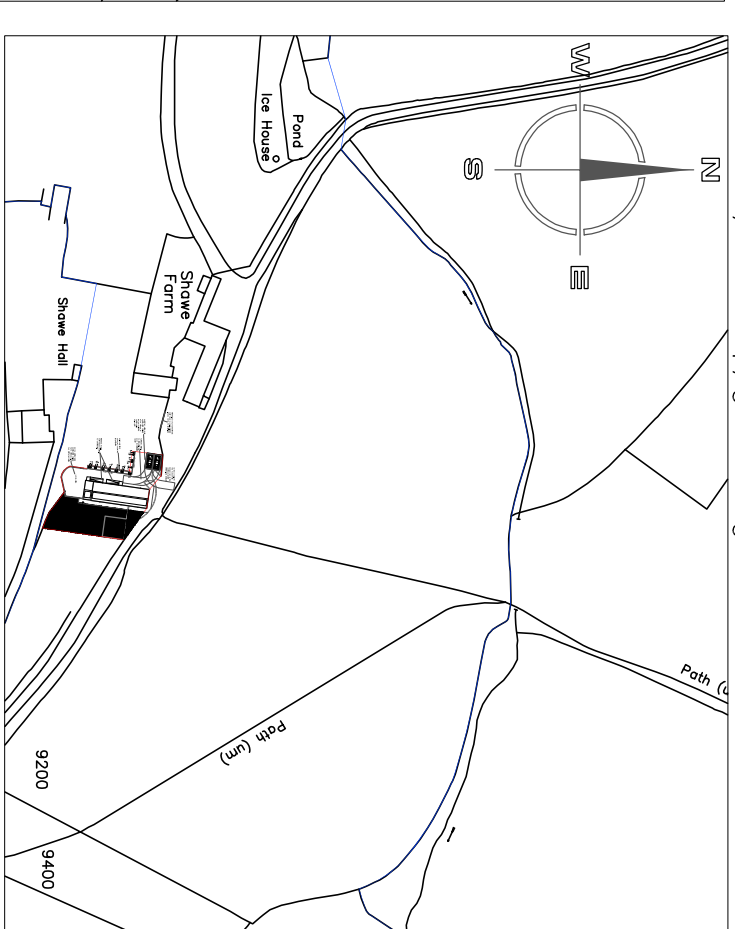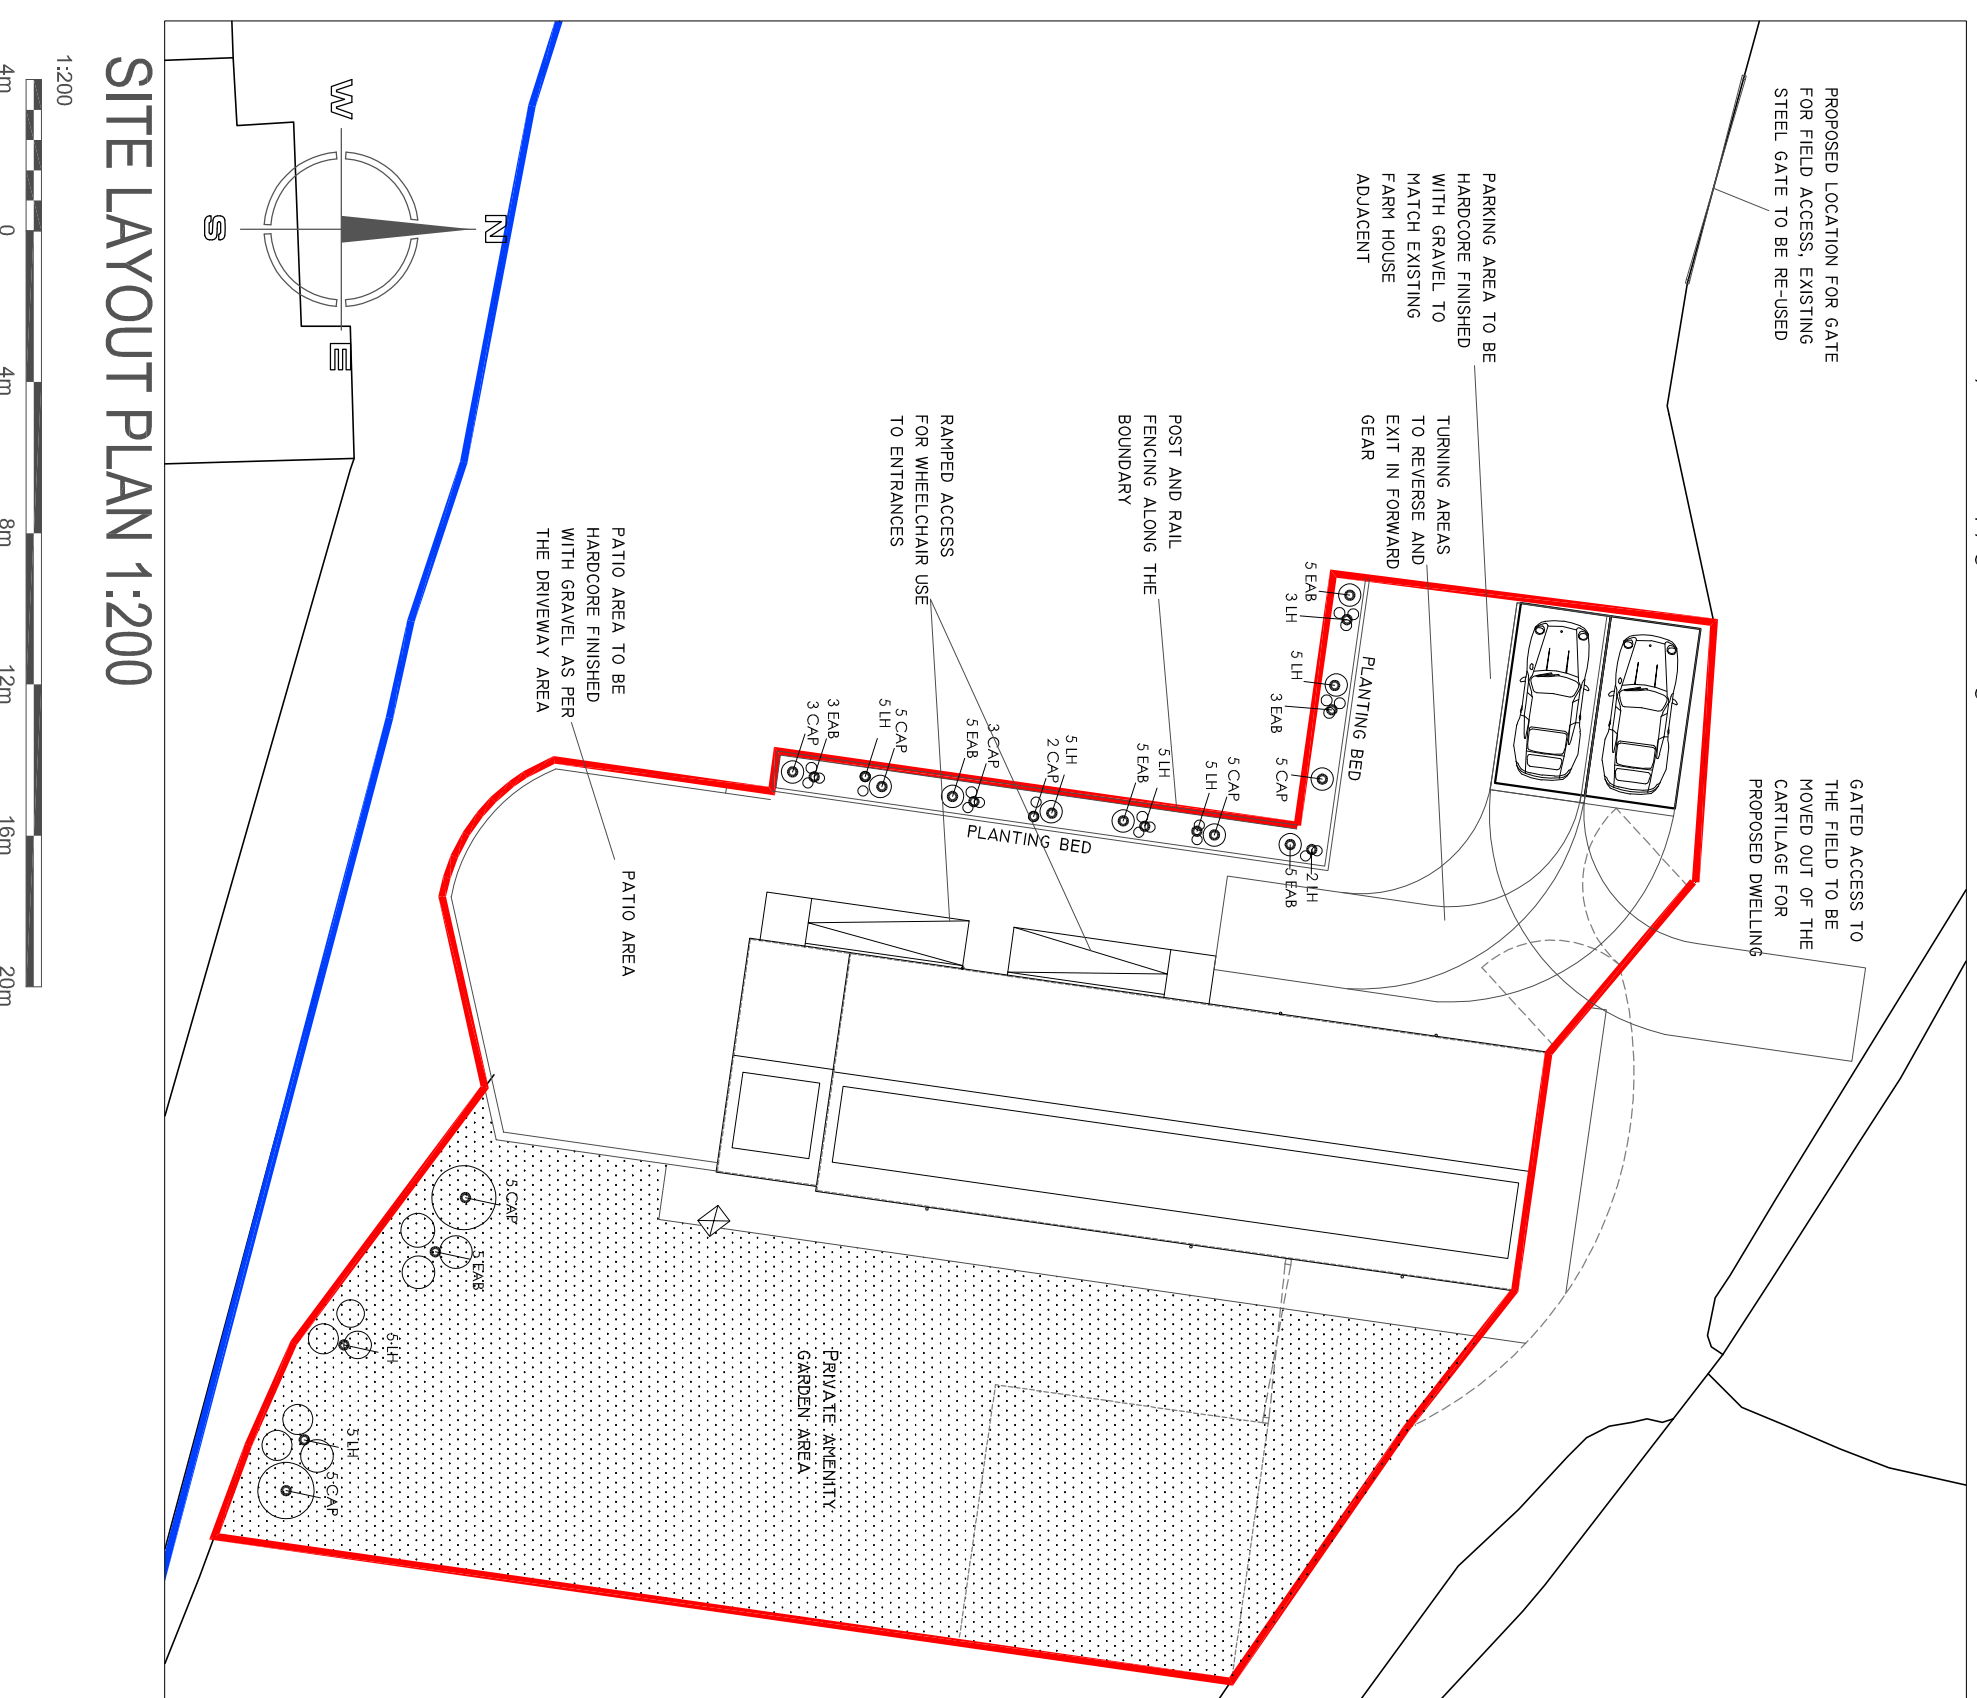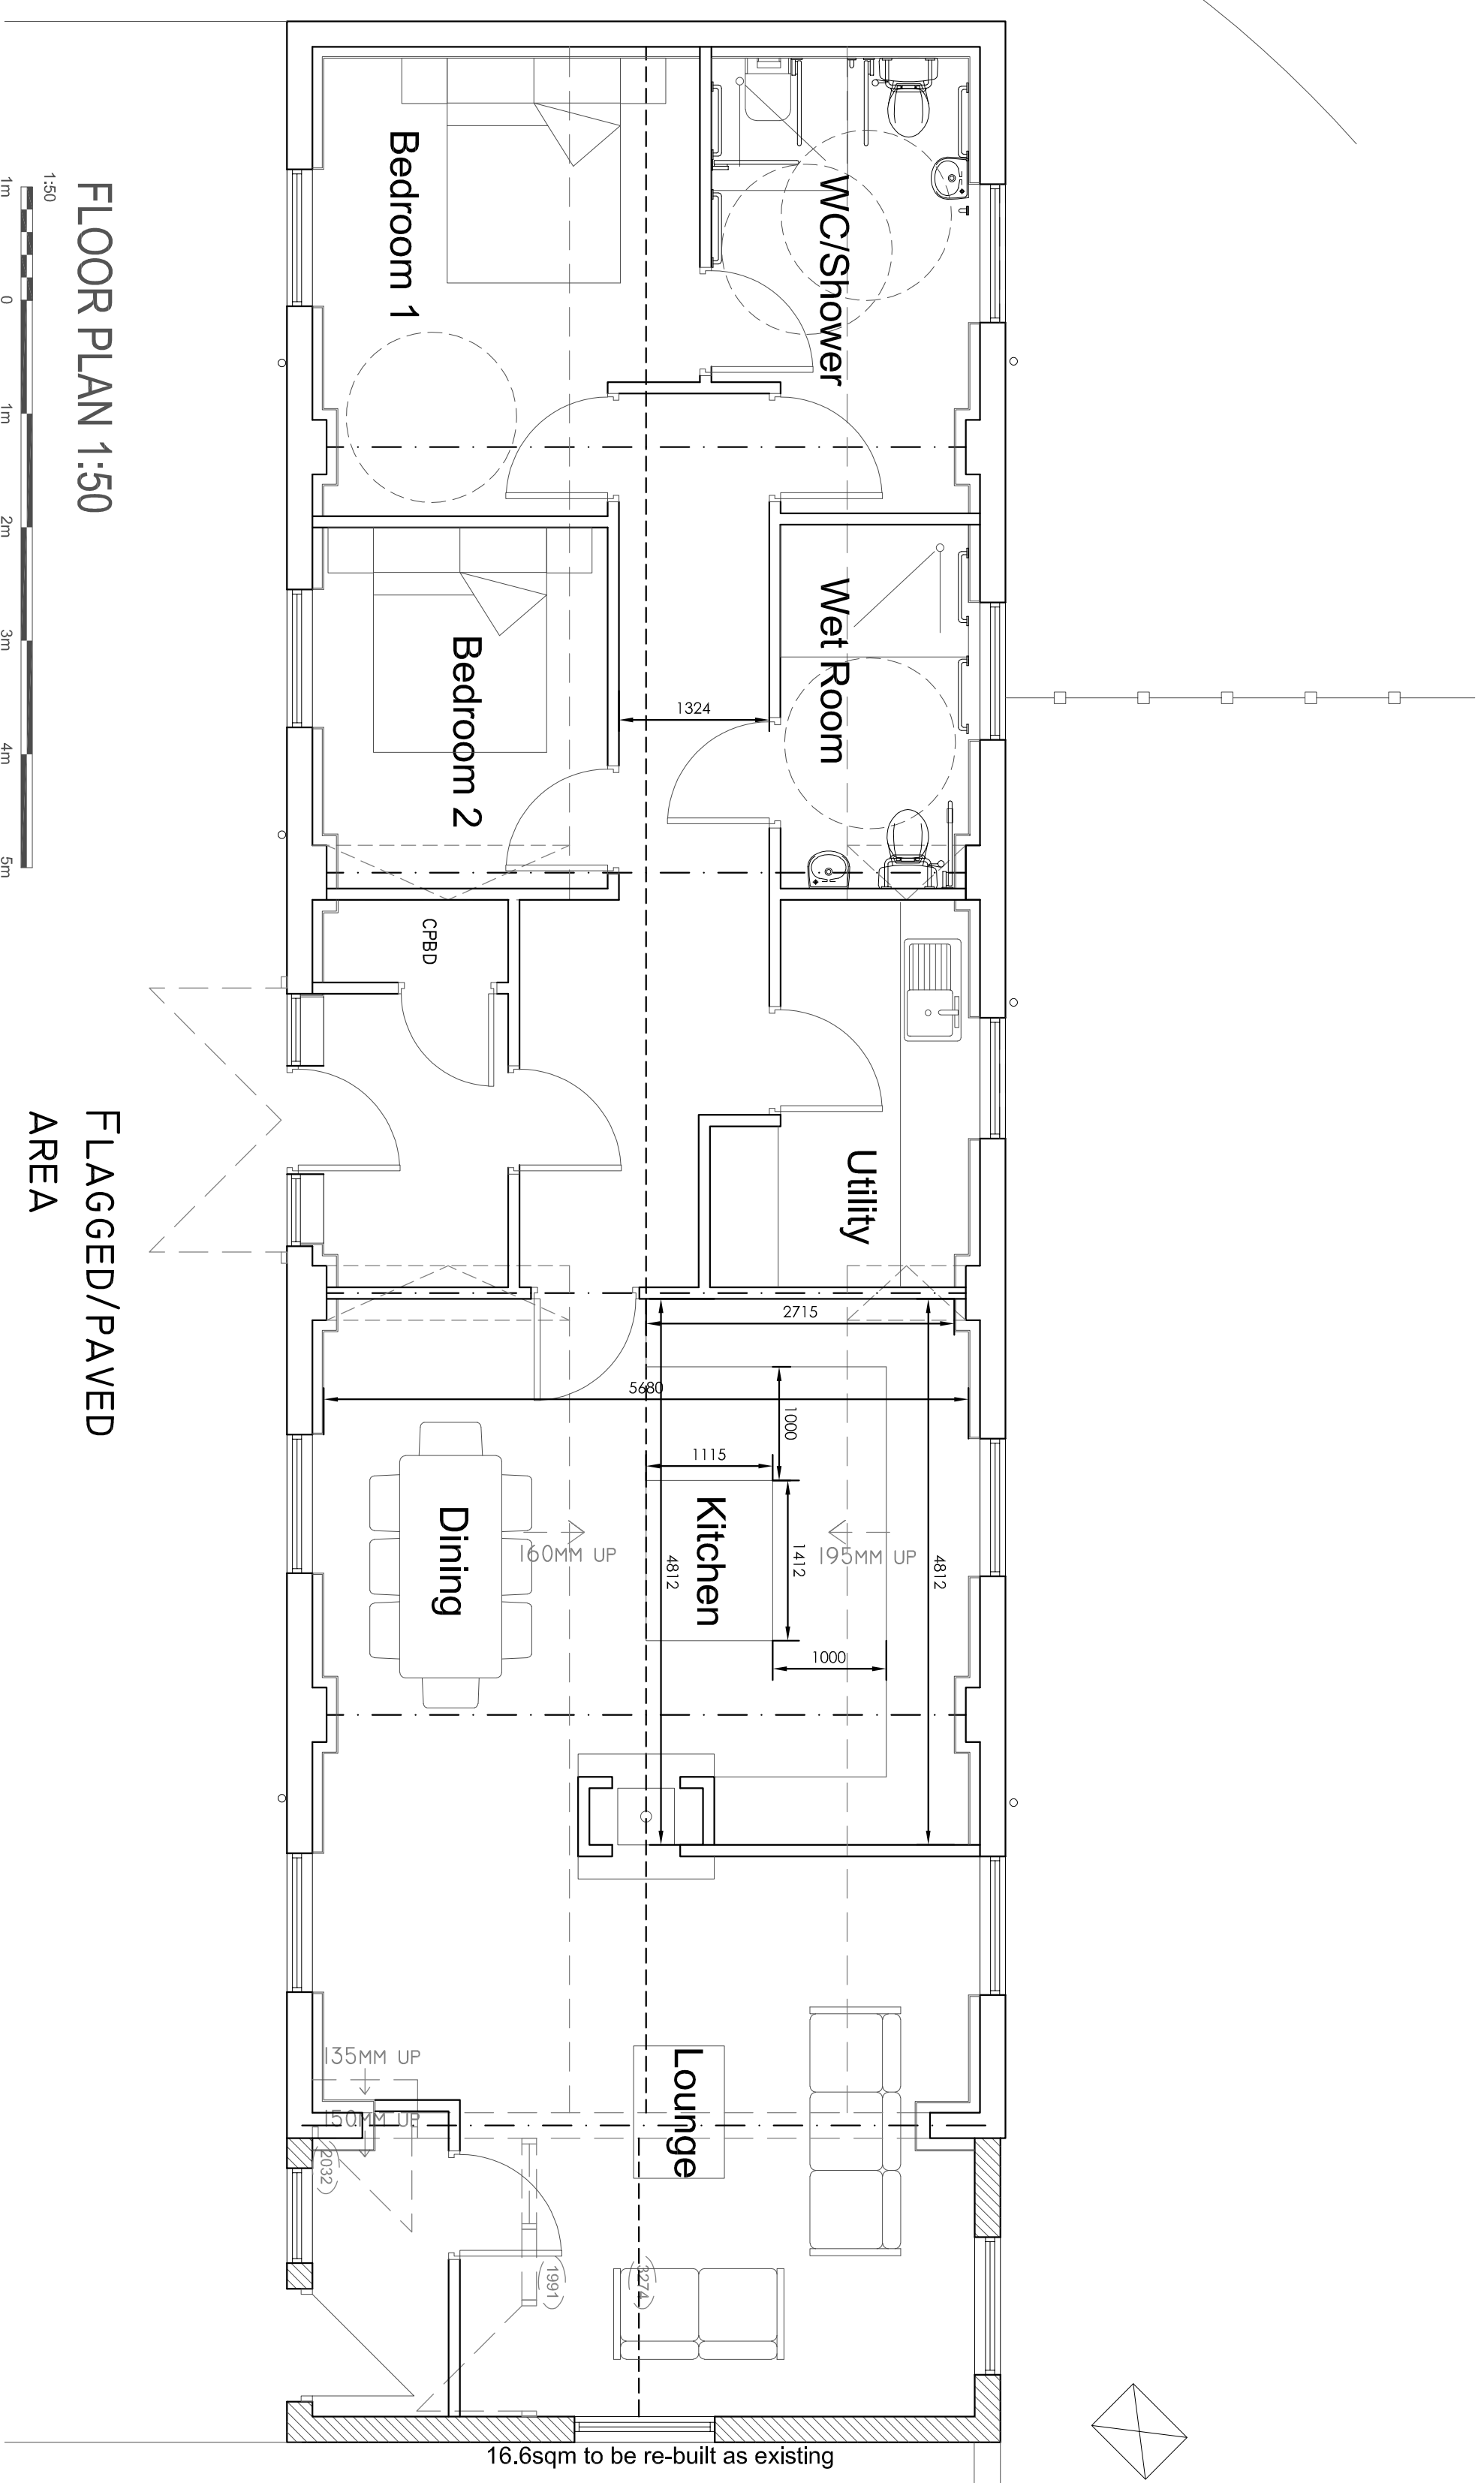

SITE LOCATION PLAN 1:2500

Hewitt & Carr Architects
A: Daisybank House | 17-19 Leek Road | Cheshire | ST10 1JE
T: 01 538 756886
E: enquiries@hncarchitects.co.uk
W: www.hncarchitects.co.uk

Client
MR AND MRS P EMMETT

Project
PROPOSED BARN CONVERSION

PLANS AND ELEVATIONS AS PROPOSED

Status
SCHEME

JUNE 2022

Scale @A1 AS NOTED

Project No. Drawing No.

01076 AL(0)04

D
RevD
Rev