


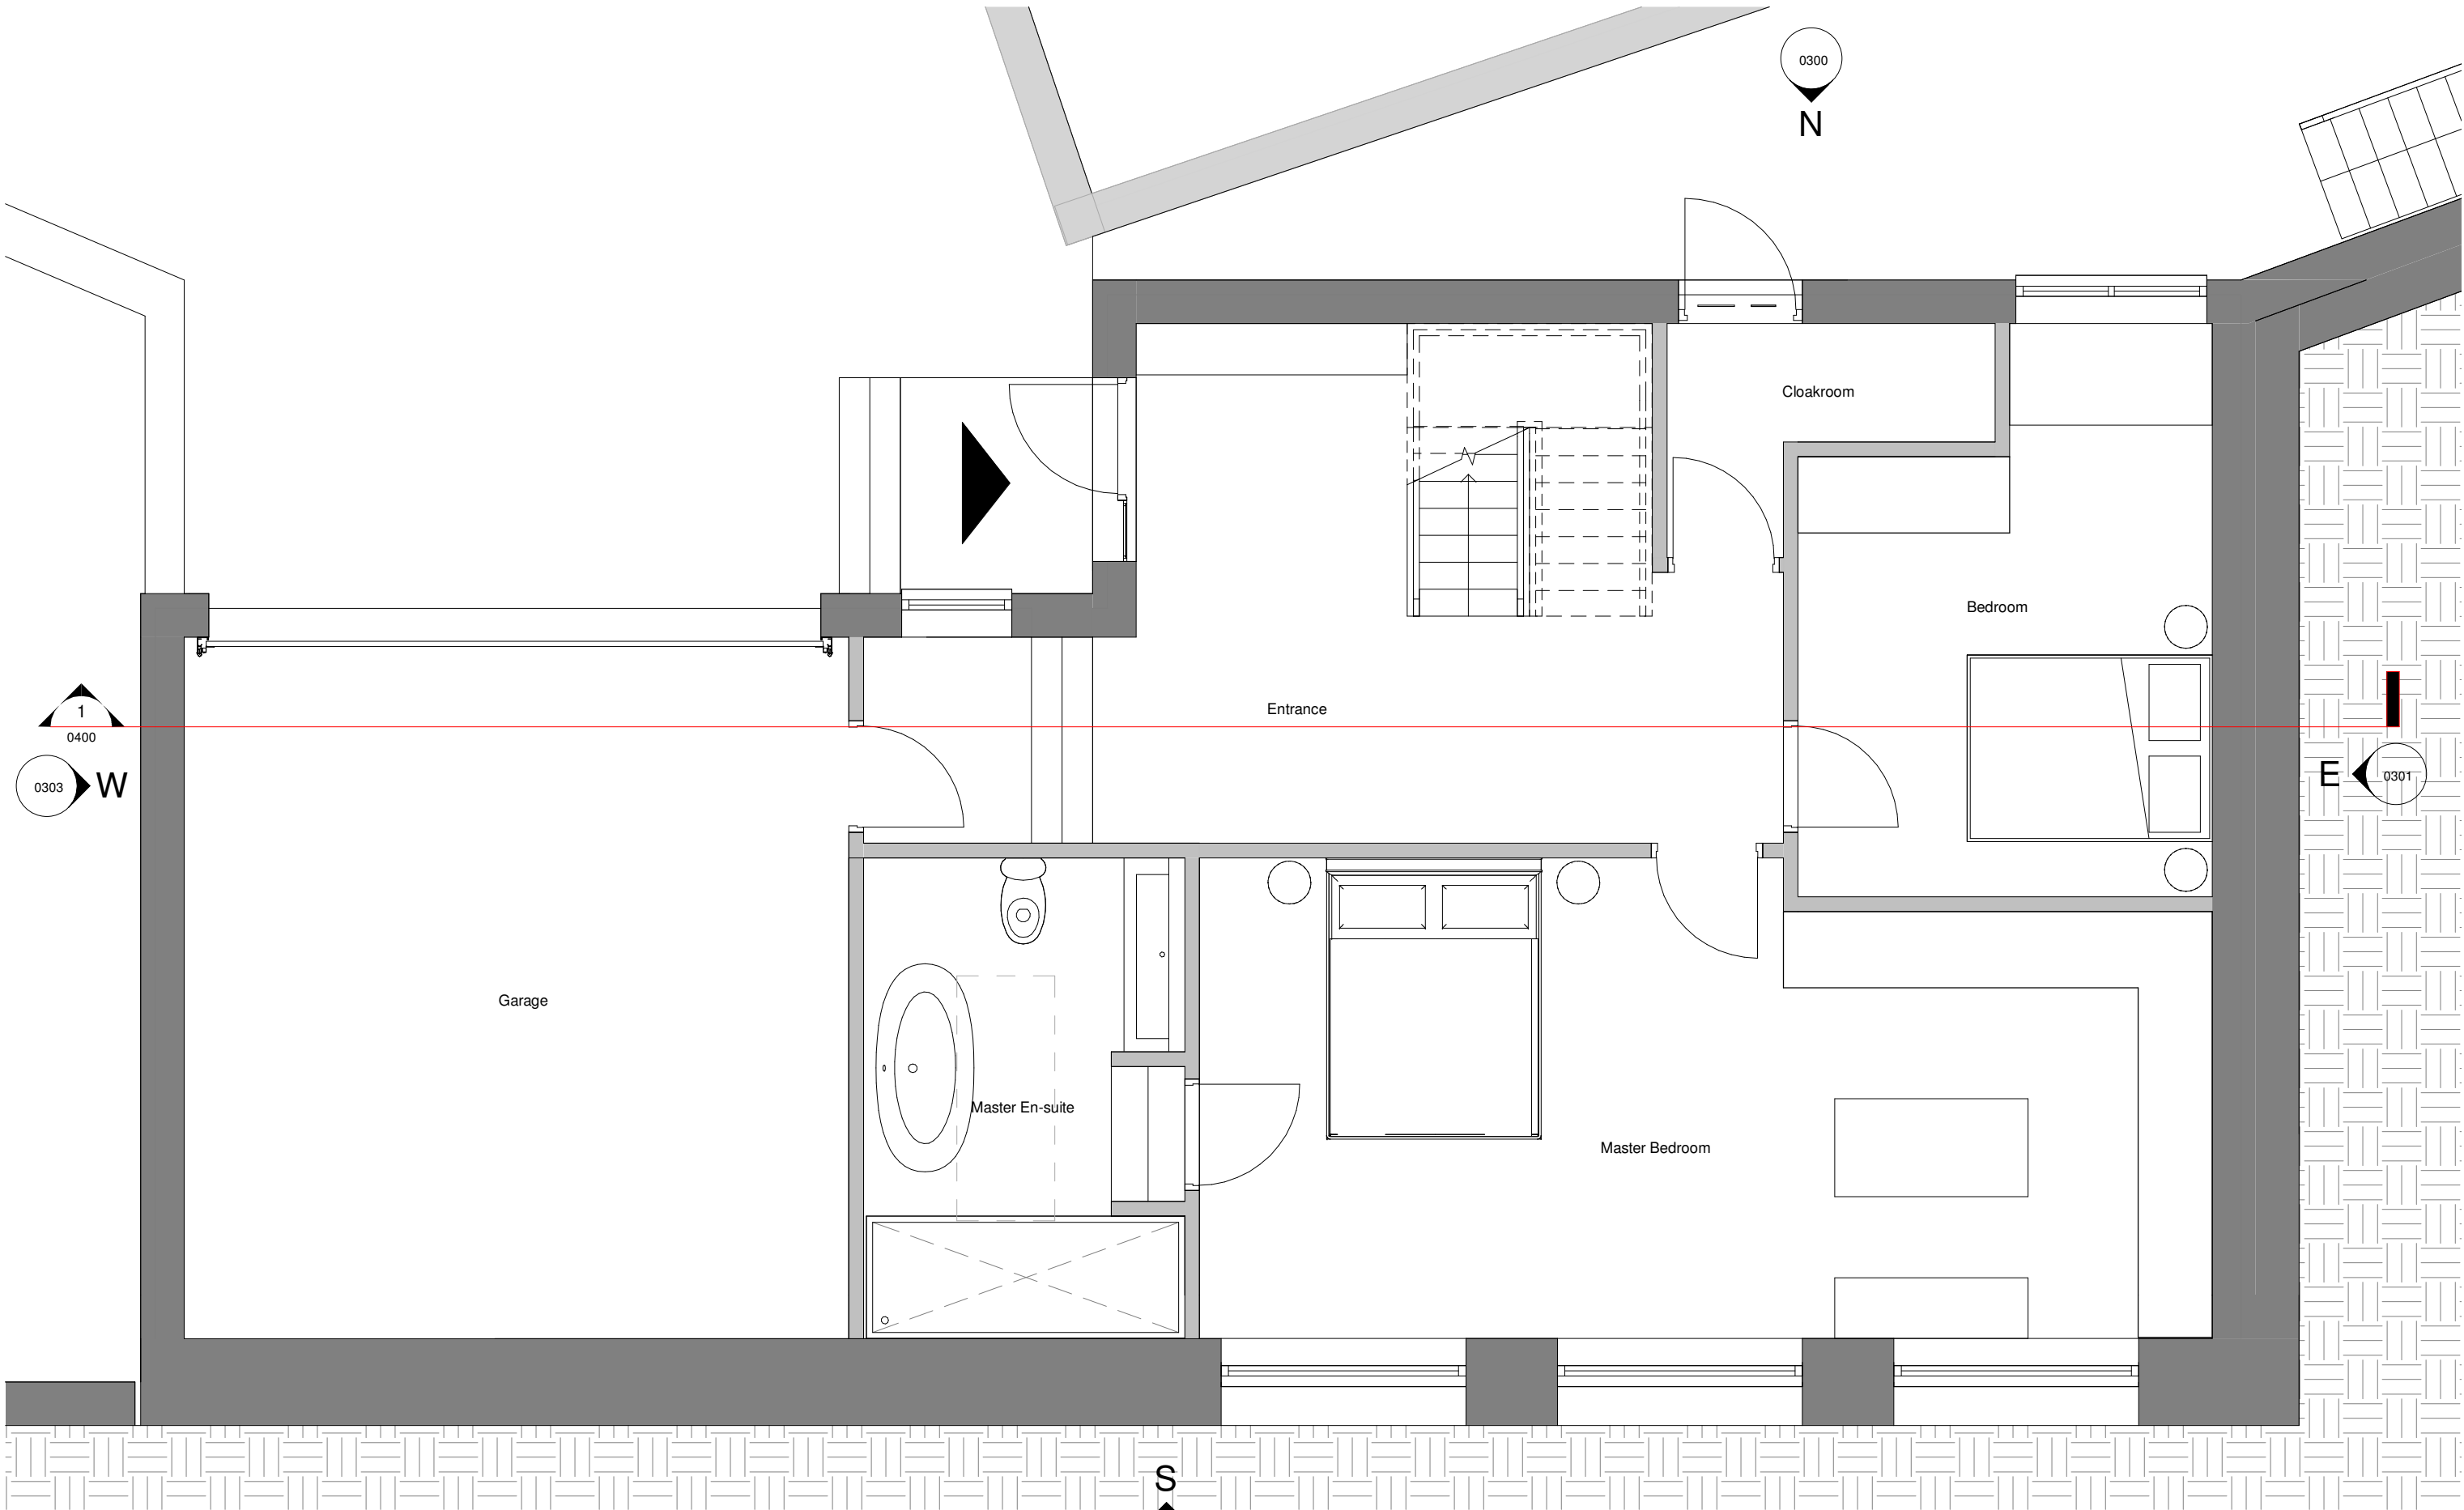

1

00 Ground Floor - Proposed

1 : 50

S  
0302



Client's Name  
Dan & Jenny

Drawing Title  
Ground Floor Plan - Proposed

Date  
Mar 2022

|               |   |     |   |     |   |     |        |     |
|---------------|---|-----|---|-----|---|-----|--------|-----|
| 0.5           | 0 | 0.5 | 1 | 1.5 | 2 | 2.5 | Number | Rev |
| Scale 1:50@A3 |   |     |   |     |   |     | 0200   |     |

Title  
The Bungalow Caravan,  
Cheadle Road, Cheddleton  
Status  
Planning

| Rev | Date | Revision Details | Dr | Ch |
|-----|------|------------------|----|----|
|-----|------|------------------|----|----|

CAD Plot Date: 23/03/2022 10:09:48