


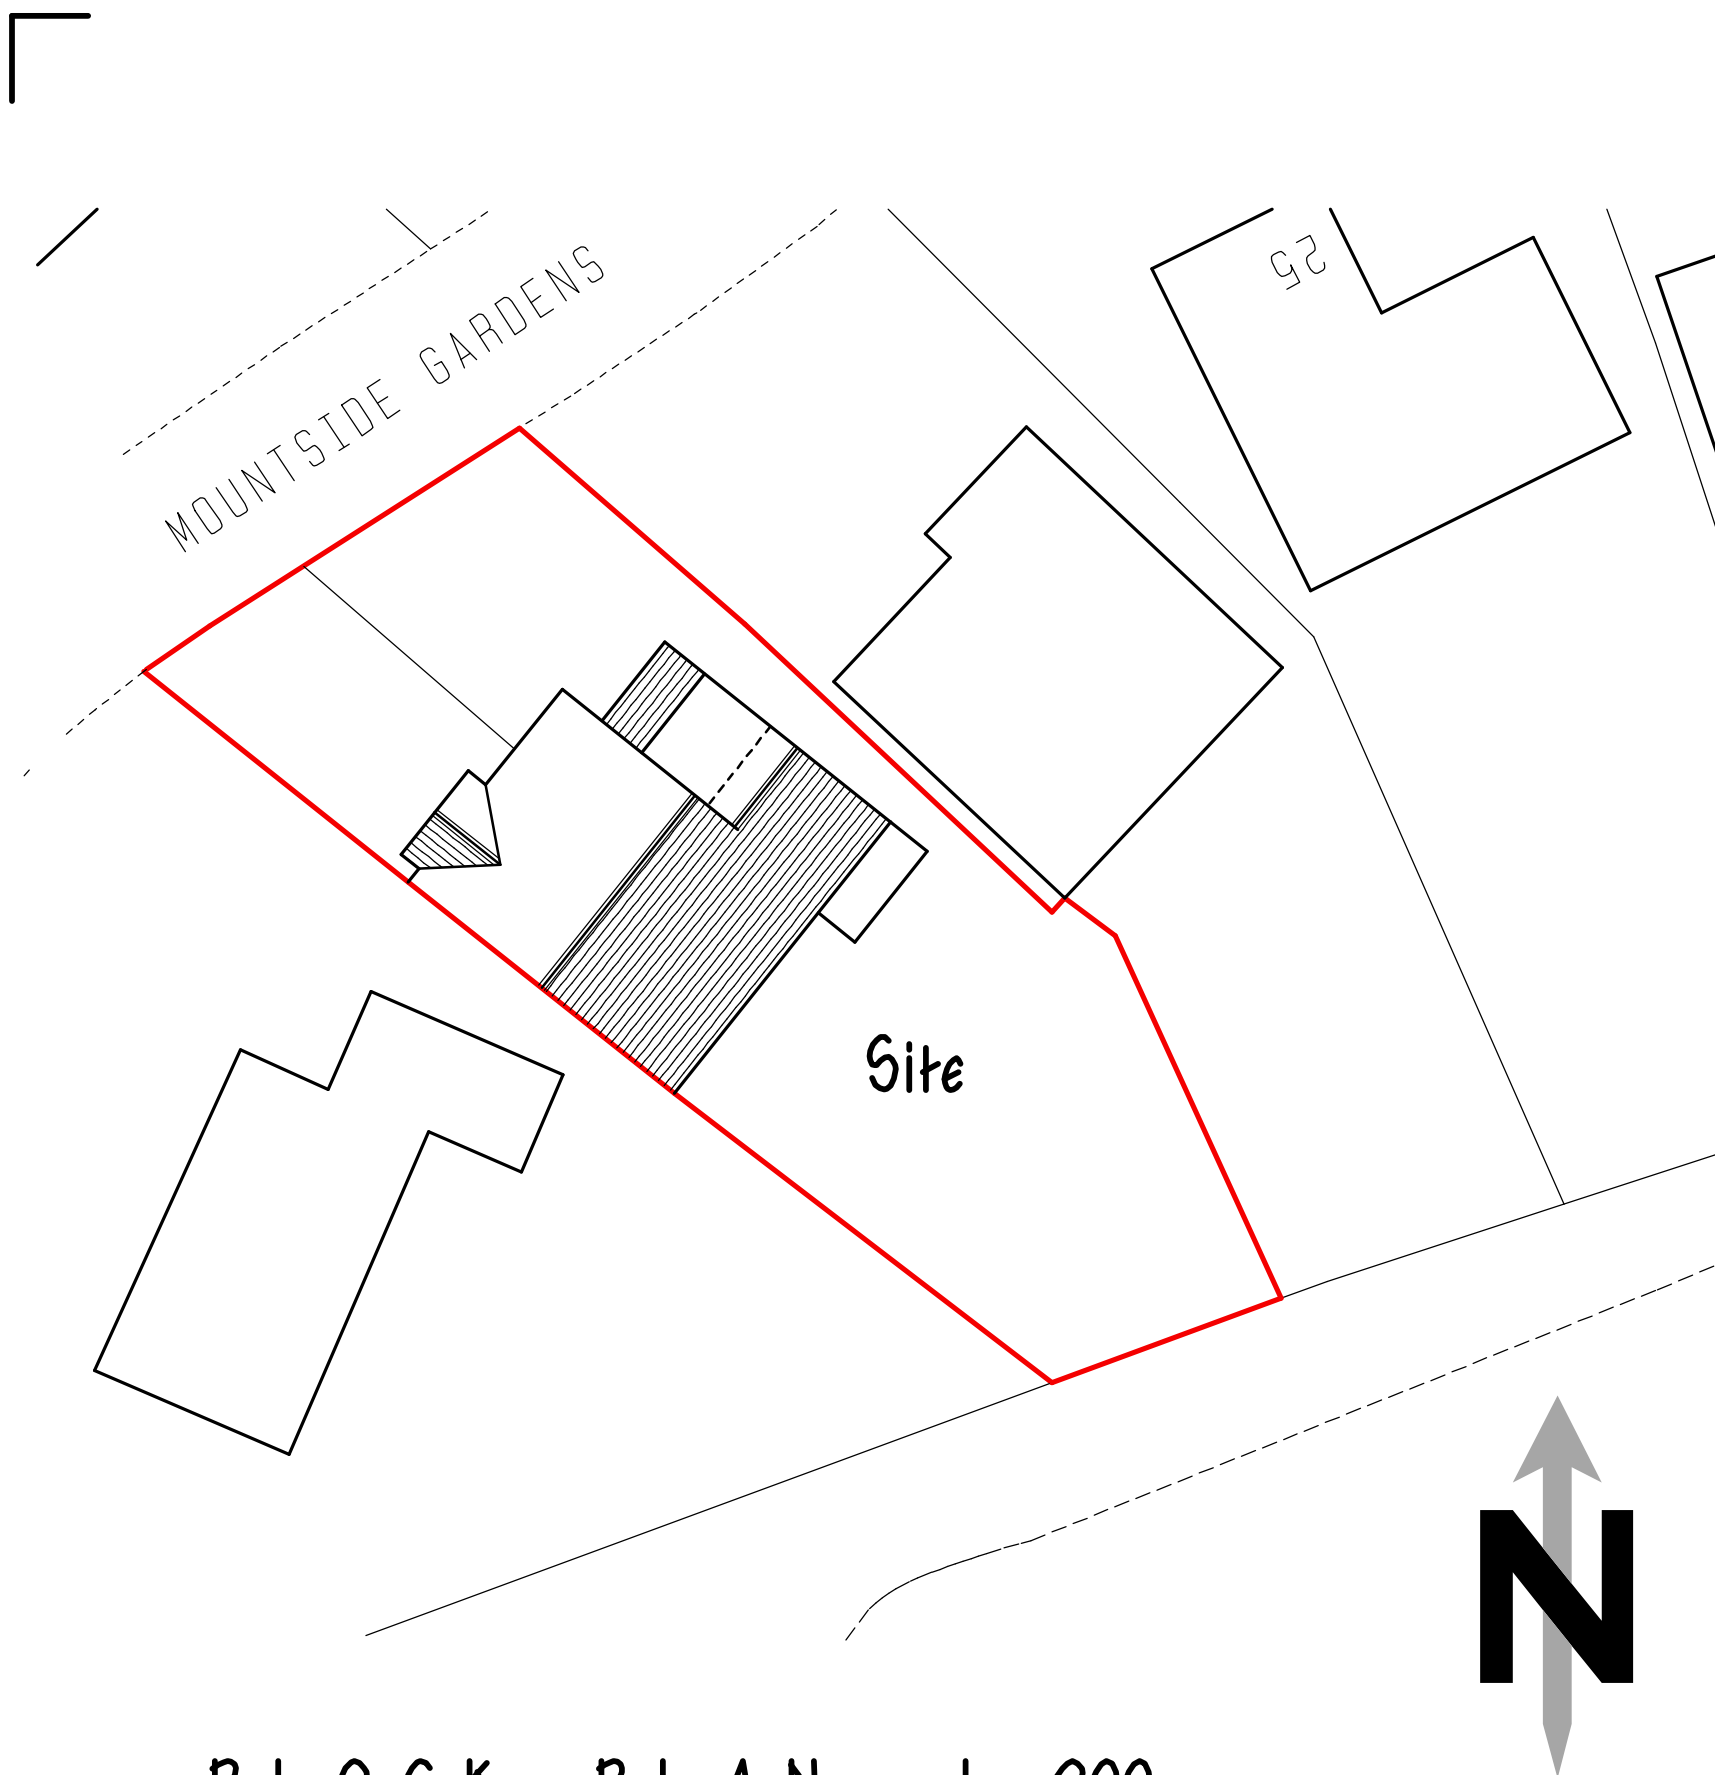

BLOCK PLAN 1 : 200




Scale Bar 1:200 on A3 Sheet



Site

LOCATION PLAN

1 : 1250

 

Scale Bar 1:1250 on A3 Sheet



RICS

The mark of
property professionalism worldwide

RLM ASSOCIATES

JOB 29, MOUNTSIDE GARDENS, LEEK.		
CLIENT Mr. D. SMART.		
DRAWING BLOCK AND LOCATION PLANS		
incl. roof plan.		
DATE November 2021.	SCALE 1:200, 1:1250.	
DRWG No. RLM825/6.	REVISION	