


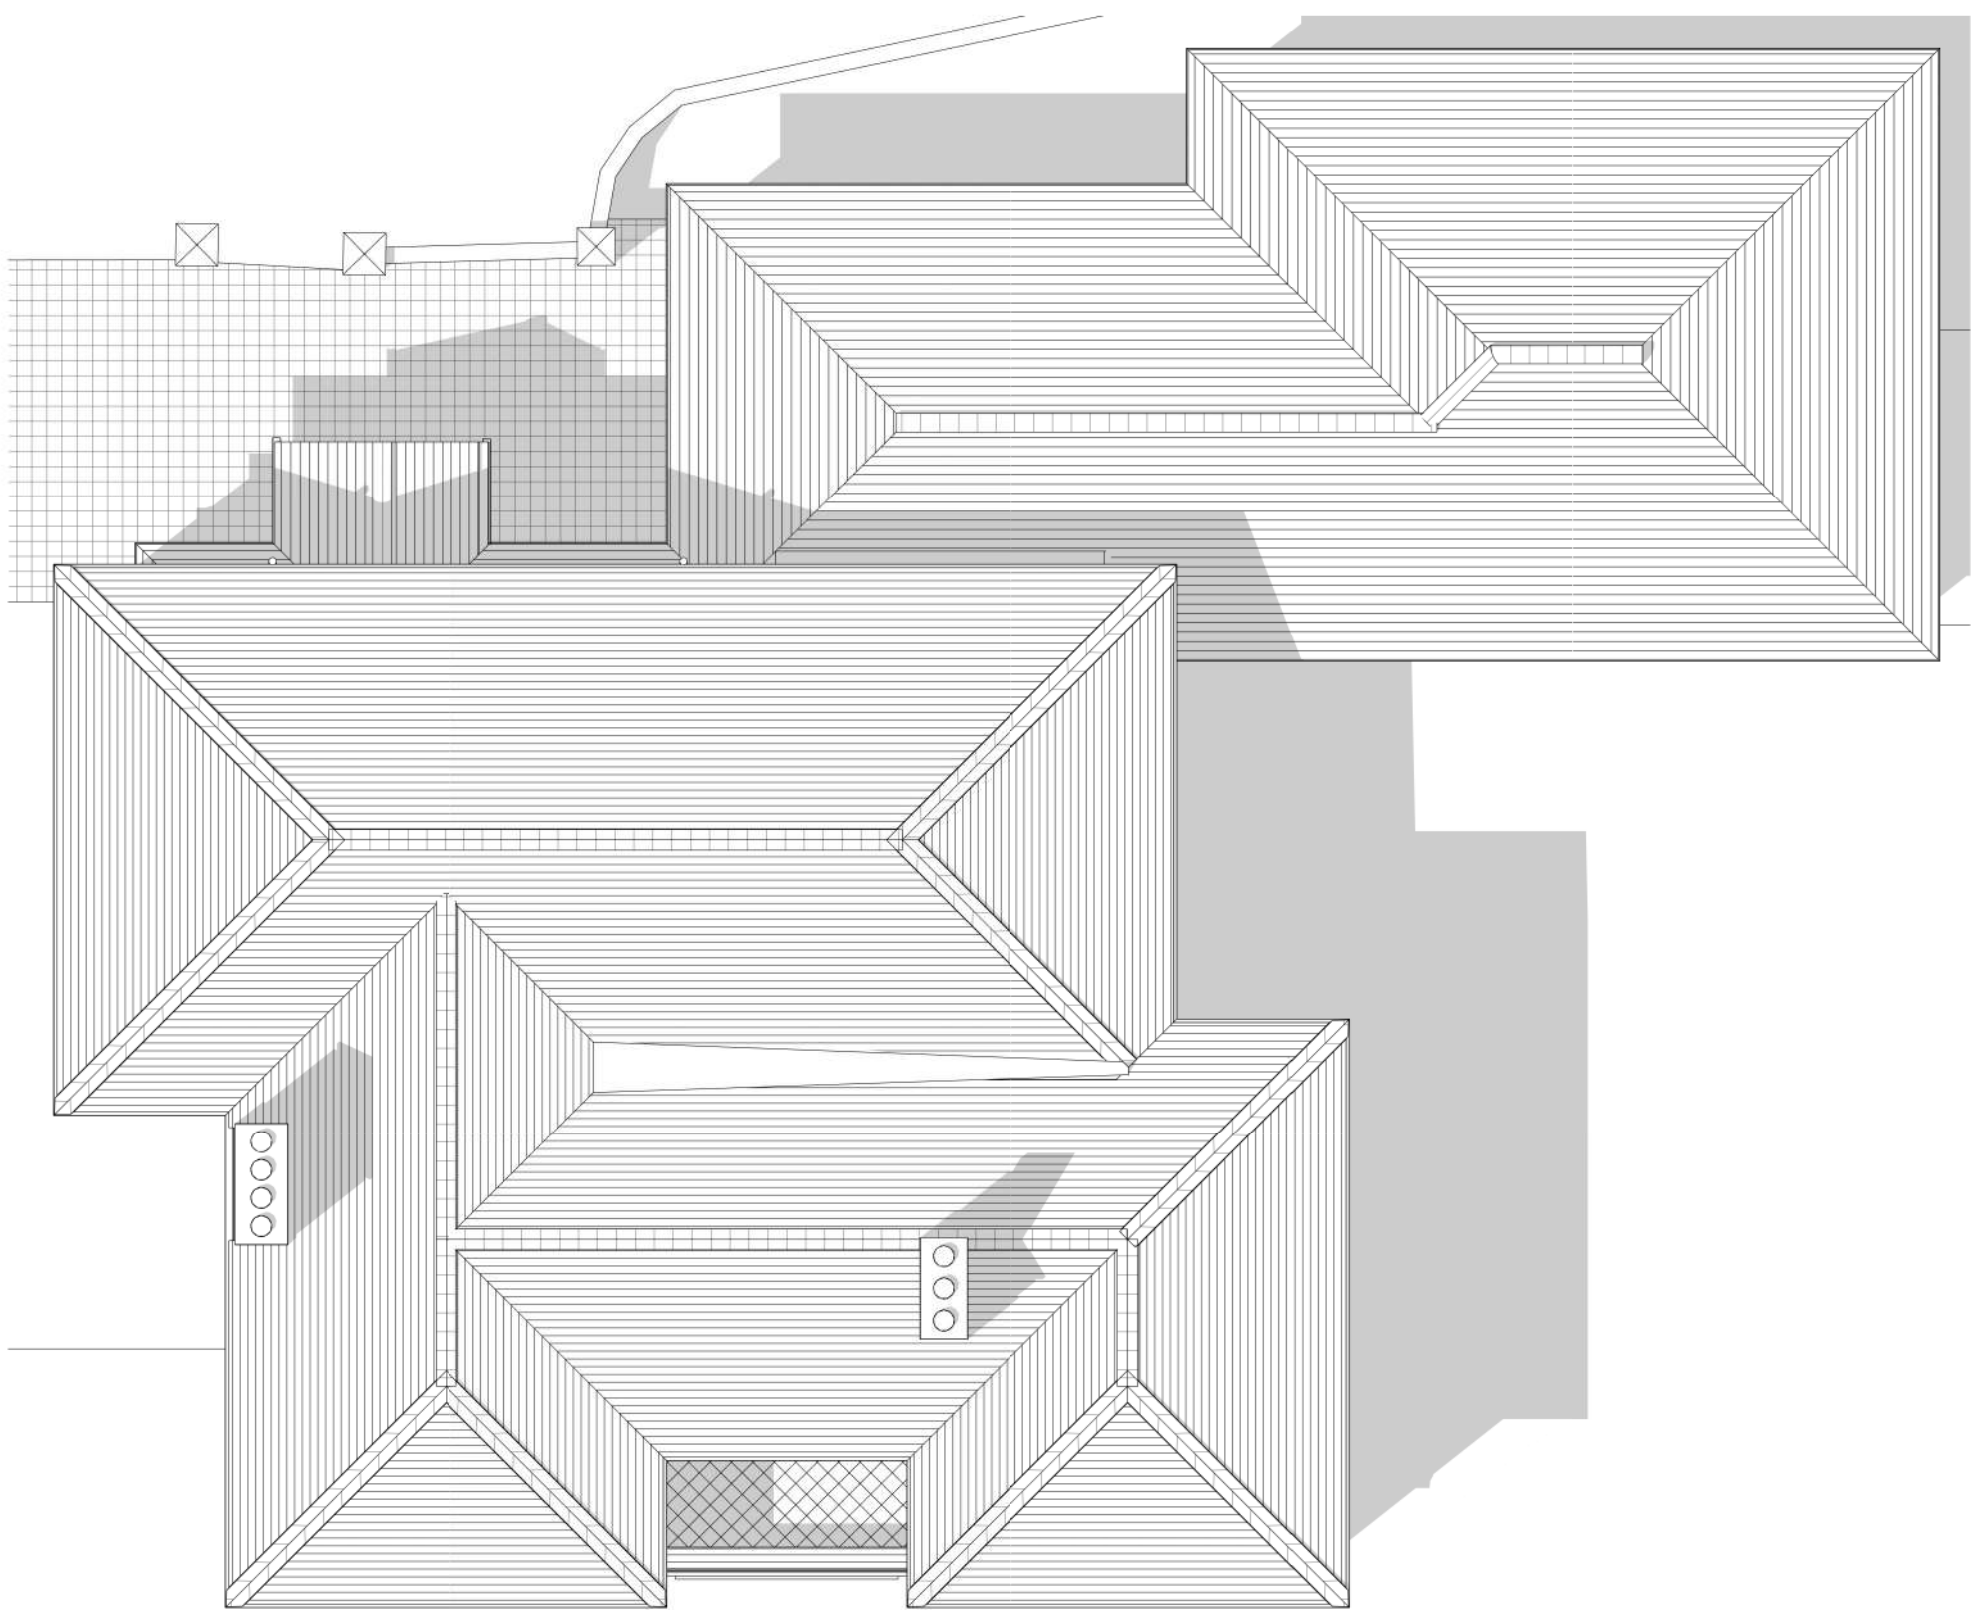


Roof plan.



First floor plan.



Ground floor plan.

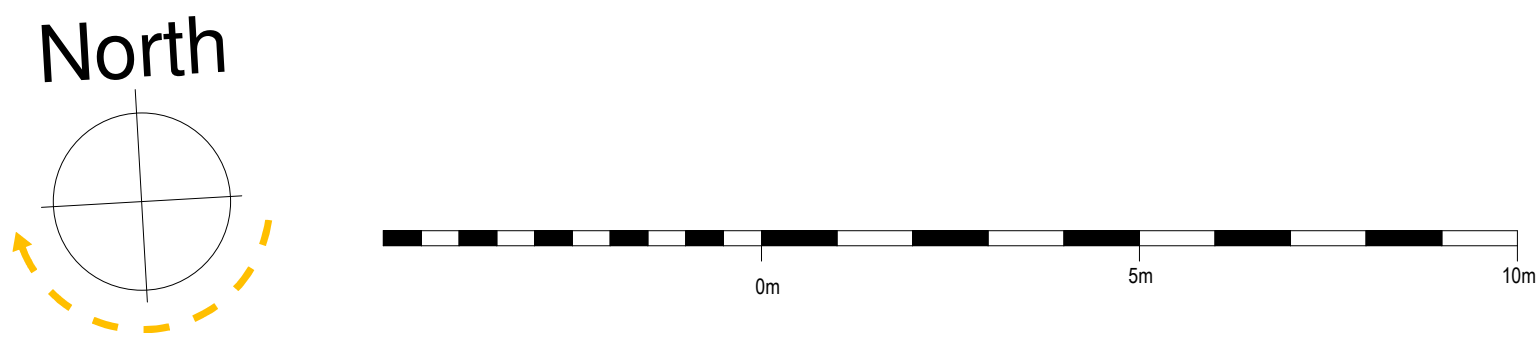

Rev	Date	Drawn	Description							
										
Clerk Bank House Clerk Bank LEEK Staffordshire ST13 5HE				ctd architects © 2022 • This drawing is copyright. • All dimensions to be checked on site before proceeding. • Contractor must notify the architect of any discrepancies before proceeding. • Contractor to check/adjust dimensions of new work to suit existing conditions. Do not assume existing structure or details are plumb, square or level. • All drawings to be read in conjunction with all other consultants drawings and specs.						
t : 01538 373477 f : 01538 386503										
e : info@ctdarchitects.co.uk w : www.ctdarchitects.co.uk										
Client				Project	Scale	Size	Drawn	CHKD	PR	Date
Mr. G. and Mrs. E. Hinton				Alterations & Extension at Highwood, Leek Road, Longson, Nr. Endon, Staffordshire, ST9 8AR.	1 : 100	A1	SAT			06/07/22
				Floor plans as existing	Status	Job No.	Drawing No	LAWFUL DEVELOPMENT CERTIFICATE		
						2202	AL104	Rev.		