
 


H3G 6No. LDF5-50 FEEDERS TO BE REUSED (SUBJECT TO TESTING). H3G 6No. LDF5-50 FEEDERS TO BE REMOVED (800MHz). PROPOSED H3G 3No. TRUNK FIBRE & 3No. TRUNK DC CABLES TO BE INSTALLED UTILISING EXISTING CABLE MANAGEMENT. EXISTING 3No. 1800/2100 DUAL MHAS TO BE RETAINED. ALL EXISTING ANTENNA JUMPER CABLES TO BE REMOVED & REPLACED TO SUIT NEW ANTENNAS

PROPOSED H3G 6No. PASSIVE ROUTERS I.D. No. XXXXXXXXXXXX, XXXXXXXXXXXX & XXXXXXXXXXXX TO BE INSTALLED ON PROPOSED ANTENNA SUPPORT POLES

PROPOSED H3G 3No. SPECTRUM LIMITATION FILTERS I.D. No. XXXXXXXXXXXX, XXXXXXXXXXXX & XXXXXXXXXXXX TO BE INSTALLED ON PROPOSED ANTENNA SUPPORT POLES

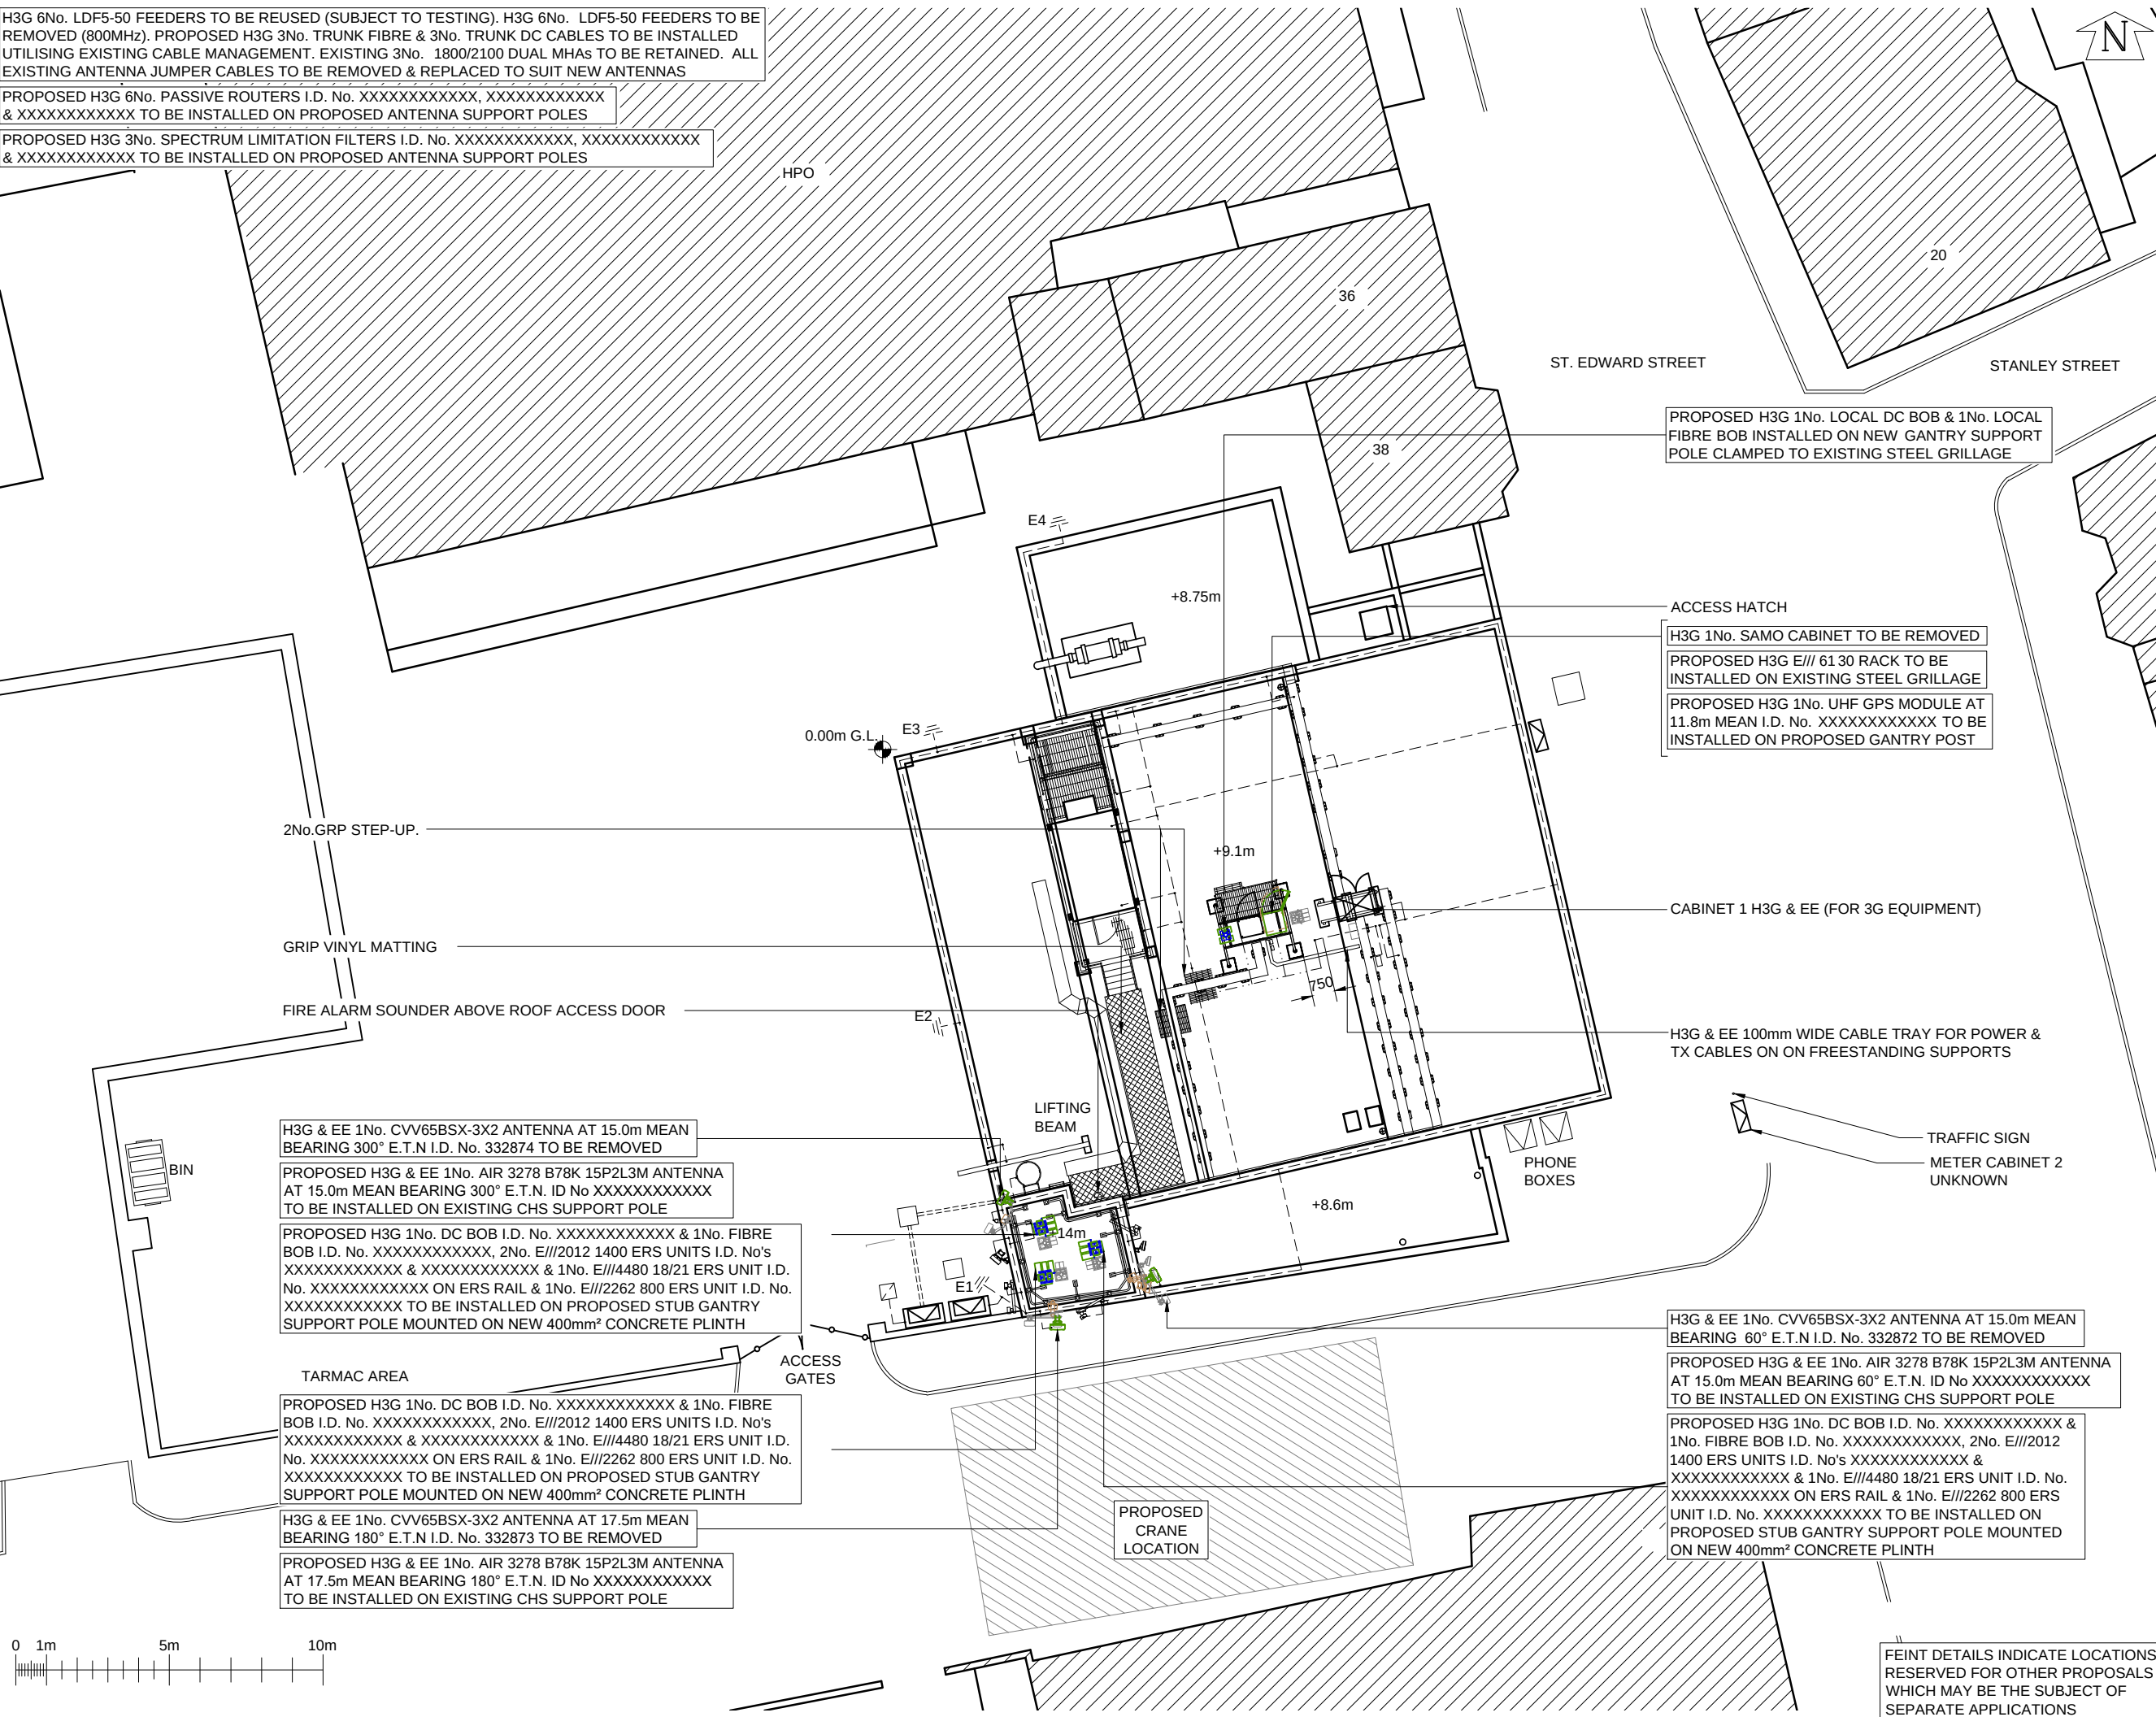

©2020 Cellnex
All rights reserved. No part of this publication may be reproduced, stored in a retrieval system or transmitted in any form or by any means (Electronic, Mechanical, Photocopying, Recording or otherwise), without the prior written consent of the Company.

NOTES

PROJECT No

244961

CELL No.

STM015

BT SKYLINE No.

ST0032

11.A	PROJ No			ARC	
11	PROJ No	226130			
	PLANNING ISSUE	01/02/21	HFC	LBG	
10	PROJ No	171024			
	AS BUILT	06/11/17	DAL	AN	
9	PROJ No	193975			
	AS BUILT	22/09/17	MON	FC	
8	PROJ No	168110			
	AS BUILT AMEND	30/05/17	HFC	FC	
ISS	REVISION	DATE	DRN	APP	

driving telecom connectivity

Crawley Court, Winchester, Hampshire, SO21 2QA
Tel. 01962 823434, Fax. 01962 822378

SITE No

168001

LEEK ATE

ST EDWARDS STREET

LEEK

STAFFORDSHIRE

ST13 5DQ

NGR

SJ 98300 56490

OS GRID

398300 356490

TITLE

SITE PLAN

PROPOSED

H3G & EE LTD

SCALE

1:200

DRAWN

IM

19/08/11

APPROVED

LBG

01/02/21

DRG No.

Sheet 1 of 1

Rev

168001-02-110-MD0111

11.A



©2020 Cellnex
All rights reserved. No part of this publication may be reproduced, stored in a retrieval system or transmitted in any form or by any means (Electronic, Mechanical, Photocopying, Recording or otherwise), without the prior written consent of the Company.

NOTES

PROJECT No 244961

CELL No. STM015

BT SKYLINE No.

ST0032

11.A	PROJ No			ARC	
11	PROJ No	226130			
	PLANNING ISSUE		01/02/21	HFC	LBG
10	PROJ No	171024			
	AS BUILT		06/11/17	DAL	AN
9	PROJ No	193975			
	AS BUILT		22/09/17	MON	FC
8	PROJ No	168110			
	AS BUILT AMEND		30/05/17	HFC	FC
ISS	REVISION		DATE	DRN	APP



Crawley Court, Winchester, Hampshire, SO21 2QA
Tel. 01962 823434, Fax. 01962 822378

SITE No 168001
LEEK ATE
ST EDWARDS STREET
LEEK
STAFFORDSHIRE
ST13 5DQ

NGR SJ 98300 56490

OS GRID 398300 356490


TITLE
EQUIPMENT PLAN
PROPOSED
H3G & EE LTD

SCALE 1:50


DRAWN IM 19/08/11

APPROVED LBG 01/02/21

DRG No. Sheet 1 of 1 Rev
168001-02-111-MD01111.A

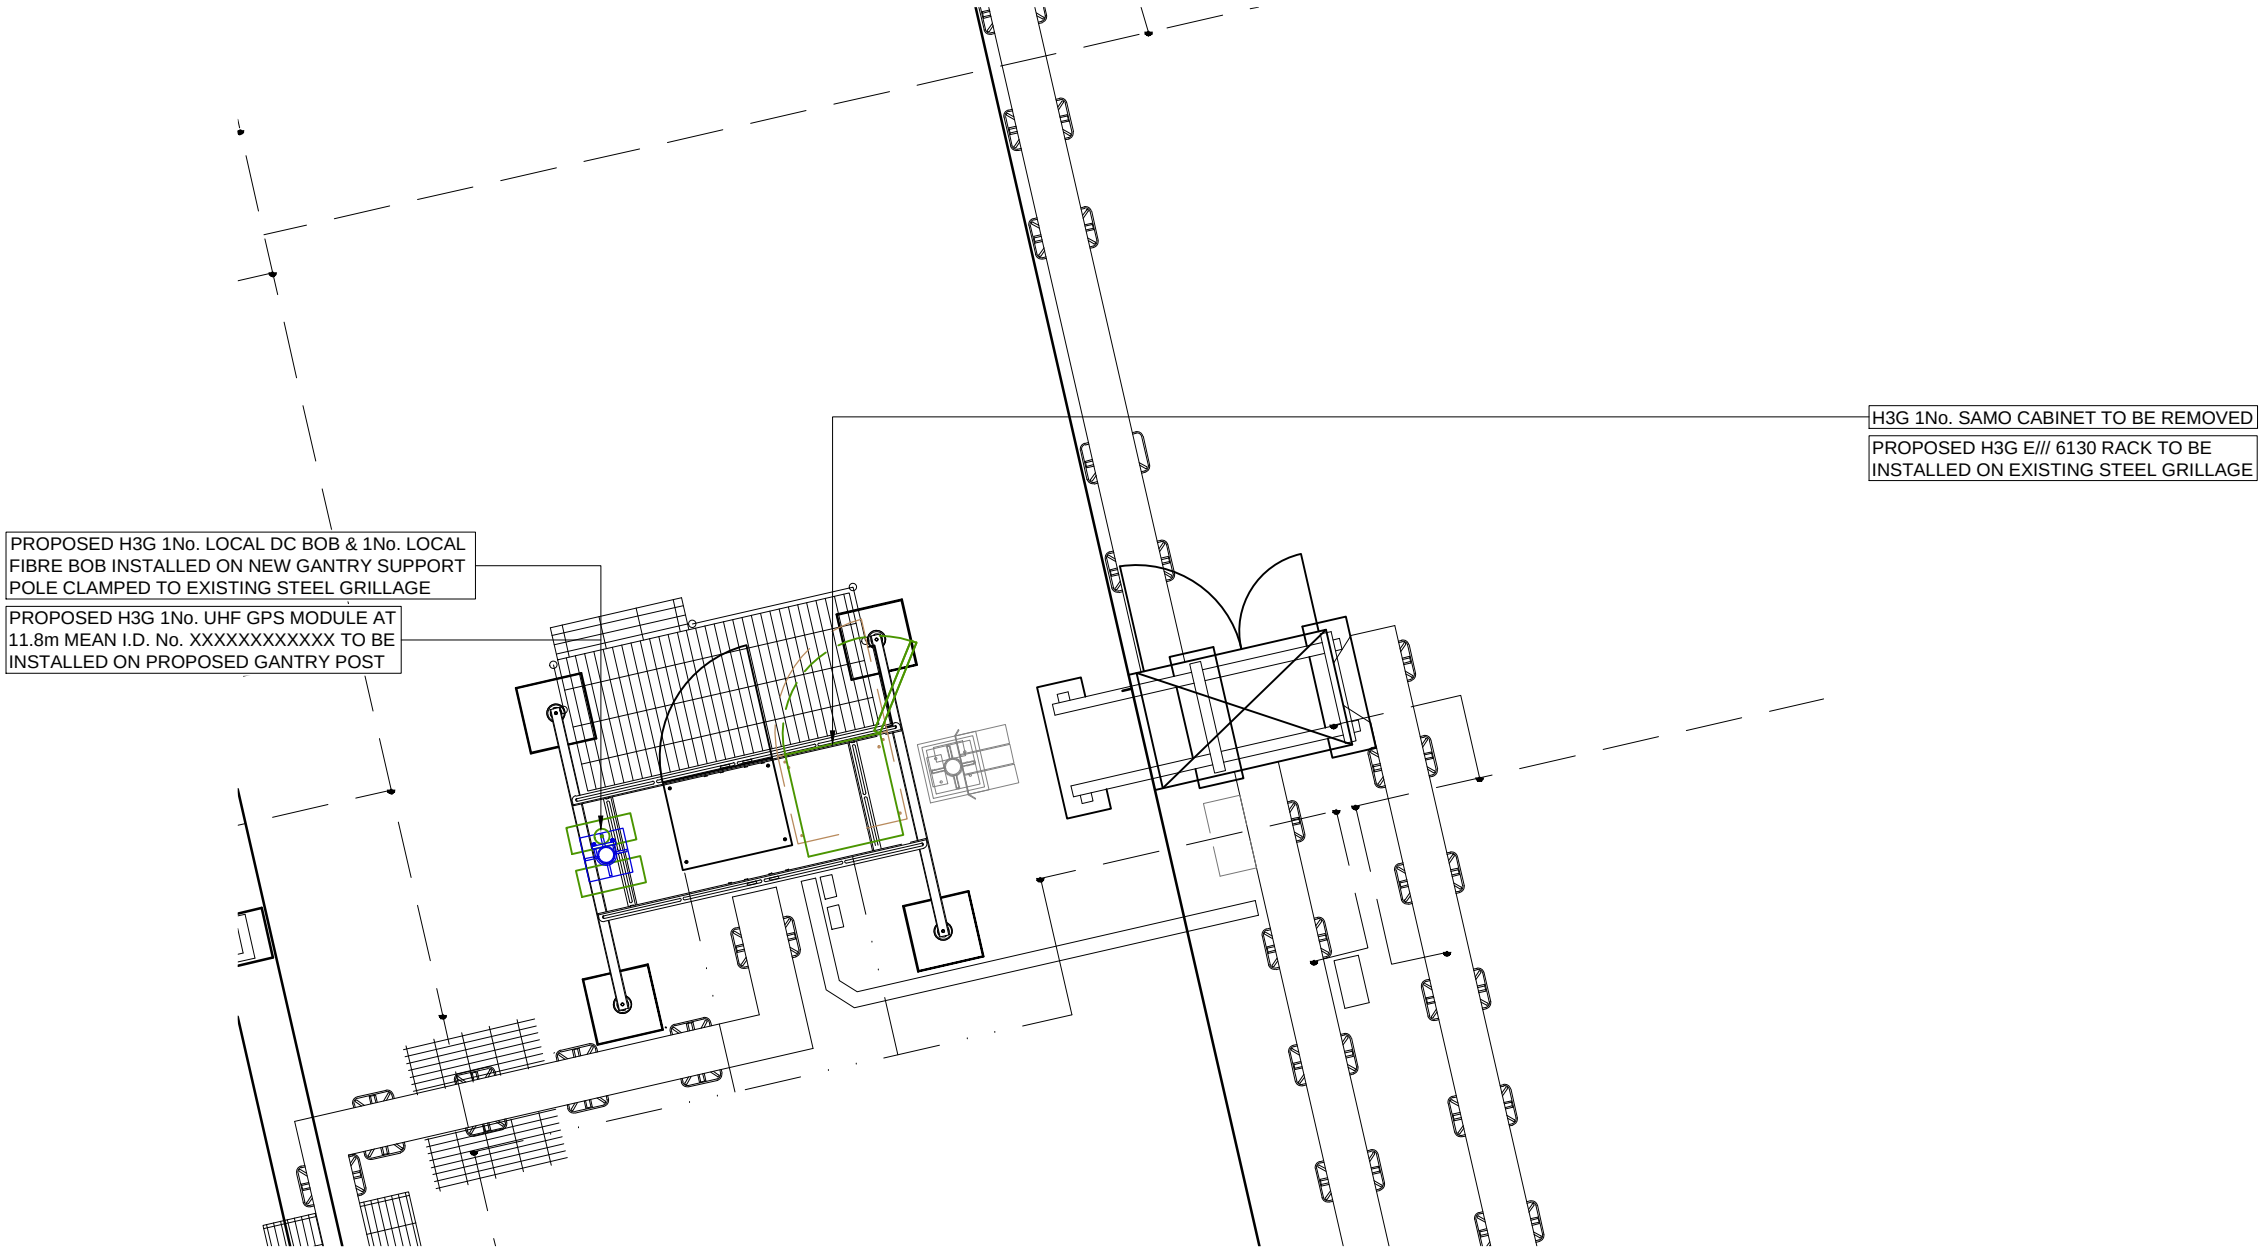

H3G & EE EQUIPMENT PLAN

 

FEINT DETAILS INDICATE LOCATIONS
RESERVED FOR OTHER PROPOSALS
WHICH MAY BE THE SUBJECT OF
SEPARATE APPLICATIONS

H3G & EE 1No. CVV65BSX-3X2 ANTENNA AT 17.5m MEAN BEARING 180° E.T.N I.D. No. 332873 TO BE REMOVED

PROPOSED H3G & EE 1No. AIR 3278 B78K 15P2L3M ANTENNA AT 17.5m MEAN BEARING 180° E.T.N. ID No XXXXXXXXXXXX TO BE INSTALLED ON EXISTING CHS SUPPORT POLE

PROPOSED H3G 1No. DC BOB I.D. No. XXXXXXXXXXXX & 1No. FIBRE BOB I.D. No. XXXXXXXXXXXX, 2No. E///2012 1400 ERS UNITS I.D. No's XXXXXXXXXXXX & XXXXXXXXXXXX & 1No. E///4480 18/21 ERS UNIT I.D. No. XXXXXXXXXXXX ON ERS RAIL & 1No. E///2262 800 ERS UNIT I.D. No. XXXXXXXXXXXX TO BE INSTALLED ON PROPOSED STUB GANTRY SUPPORT POLE MOUNTED ON NEW 400mm² CONCRETE PLINTH

H3G & EE 1No. CVV65BSX-3X2 ANTENNA AT 15.0m MEAN BEARING 60° E.T.N I.D. No. 332872 TO BE REMOVED

PROPOSED H3G & EE 1No. AIR 3278 B78K 15P2L3M ANTENNA AT 15.0m MEAN BEARING 60° E.T.N. ID No XXXXXXXXXXXX TO BE INSTALLED ON EXISTING CHS SUPPORT POLE

PROPOSED H3G 1No. DC BOB I.D. No. XXXXXXXXXXXX & 1No. FIBRE BOB I.D. No. XXXXXXXXXXXX, 2No. E///2012 1400 ERS UNITS I.D. No's XXXXXXXXXXXX & XXXXXXXXXXXX & 1No. E///4480 18/21 ERS UNIT I.D. No. XXXXXXXXXXXX ON ERS RAIL & 1No. E///2262 800 ERS UNIT I.D. No. XXXXXXXXXXXX TO BE INSTALLED ON PROPOSED STUB GANTRY SUPPORT POLE MOUNTED ON NEW 400mm² CONCRETE PLINTH

H3G 6No. LDF5-50 FEEDERS TO BE REUSED (SUBJECT TO TESTING). H3G 6No. LDF5-50 FEEDERS TO BE REMOVED (800MHz). PROPOSED H3G 3No. TRUNK FIBRE & 3No. TRUNK DC CABLES TO BE INSTALLED UTILISING EXISTING CABLE MANAGEMENT. EXISTING 3No. 1800/2100 DUAL MHAs TO BE RETAINED. ALL EXISTING ANTENNA JUMPER CABLES TO BE REMOVED & REPLACED TO SUIT NEW ANTENNAS

PROPOSED H3G 6No. PASSIVE ROUTERS I.D. No. XXXXXXXXXXXX, XXXXXXXXXXXX & XXXXXXXXXXXX TO BE INSTALLED ON PROPOSED ANTENNA SUPPORT POLES

PROPOSED H3G 3No. SPECTRUM LIMITATION FILTERS I.D. No. XXXXXXXXXXXX, XXXXXXXXXXXX & XXXXXXXXXXXX TO BE INSTALLED ON PROPOSED ANTENNA SUPPORT POLES

H3G & EE 1No. CVV65BSX-3X2 ANTENNA AT 15.0m MEAN BEARING 300° E.T.N I.D. No. 332874 TO BE REMOVED

PROPOSED H3G & EE 1No. AIR 3278 B78K 15P2L3M ANTENNA AT 15.0m MEAN BEARING 300° E.T.N. ID No XXXXXXXXXXXX TO BE INSTALLED ON EXISTING CHS SUPPORT POLE

PROPOSED H3G 1No. DC BOB I.D. No. XXXXXXXXXXXX & 1No. FIBRE BOB I.D. No. XXXXXXXXXXXX, 2No. E///2012 1400 ERS UNITS I.D. No's XXXXXXXXXXXX & XXXXXXXXXXXX & 1No. E///4480 18/21 ERS UNIT I.D. No. XXXXXXXXXXXX ON ERS RAIL & 1No. E///2262 800 ERS UNIT I.D. No. XXXXXXXXXXXX TO BE INSTALLED ON PROPOSED STUB GANTRY SUPPORT POLE MOUNTED ON NEW 400mm² CONCRETE PLINTH

PROPOSED H3G 1No. LOCAL DC BOB & 1No. LOCAL FIBRE BOB INSTALLED ON NEW GANTRY SUPPORT POLE CLAMPED TO EXISTING STEEL GRILLAGE

H3G 1No. SAMO CABINET TO BE REMOVED


PROPOSED H3G E/// 6130 RACK TO BE INSTALLED ON EXISTING STEEL GRILLAGE

PROPOSED H3G 1No. UHF GPS MODULE AT 11.8m MEAN I.D. No. XXXXXXXXXXXX TO BE INSTALLED ON PROPOSED GANTRY POST

CABIN 1
UNKNOWN

METER CABINET 3
UNKNOWN

PHONE
BOX

 

FEINT DETAILS INDICATE LOCATIONS
RESERVED FOR OTHER PROPOSALS
WHICH MAY BE THE SUBJECT OF
SEPARATE APPLICATIONS

©2020 Cellnex
All rights reserved. No part of this publication may be reproduced, stored in a retrieval system or transmitted in any form or by any means (Electronic, Mechanical, Photocopying, Recording or otherwise), without the prior written consent of the Company.

NOTES

PROJECT No 244961

CELL No. STM015

BT SKYLINE No.

ST0032

11.A	PROJ No		ARC	
11	PROJ No	226130		
	PLANNING ISSUE	01/02/21	HFC	LBG
10	PROJ No	171024		
	AS BUILT	06/11/17	DAL	AN
9	PROJ No	193975		
	AS BUILT	22/09/17	MON	FC
8	PROJ No	168110		
	AS BUILT AMEND	30/05/17	HFC	FC
ISS	REVISION	DATE	DRN	APP



Crawley Court, Winchester, Hampshire, SO21 2QA
Tel. 01962 823434, Fax. 01962 822378

SITE No 168001
LEEK ATE
ST EDWARDS STREET
LEEK
STAFFORDSHIRE
ST13 5DQ

NGR SJ 98300 56490

OS GRID 398300 356490

TITLE
ELEVATION
PROPOSED
H3G & EE LTD

SCALE 1:100

DRAWN IM 19/08/11

APPROVED LBG 01/02/21

DRG No. Sheet 1 of 1 Rev

168001-02-160-MD01111.A