



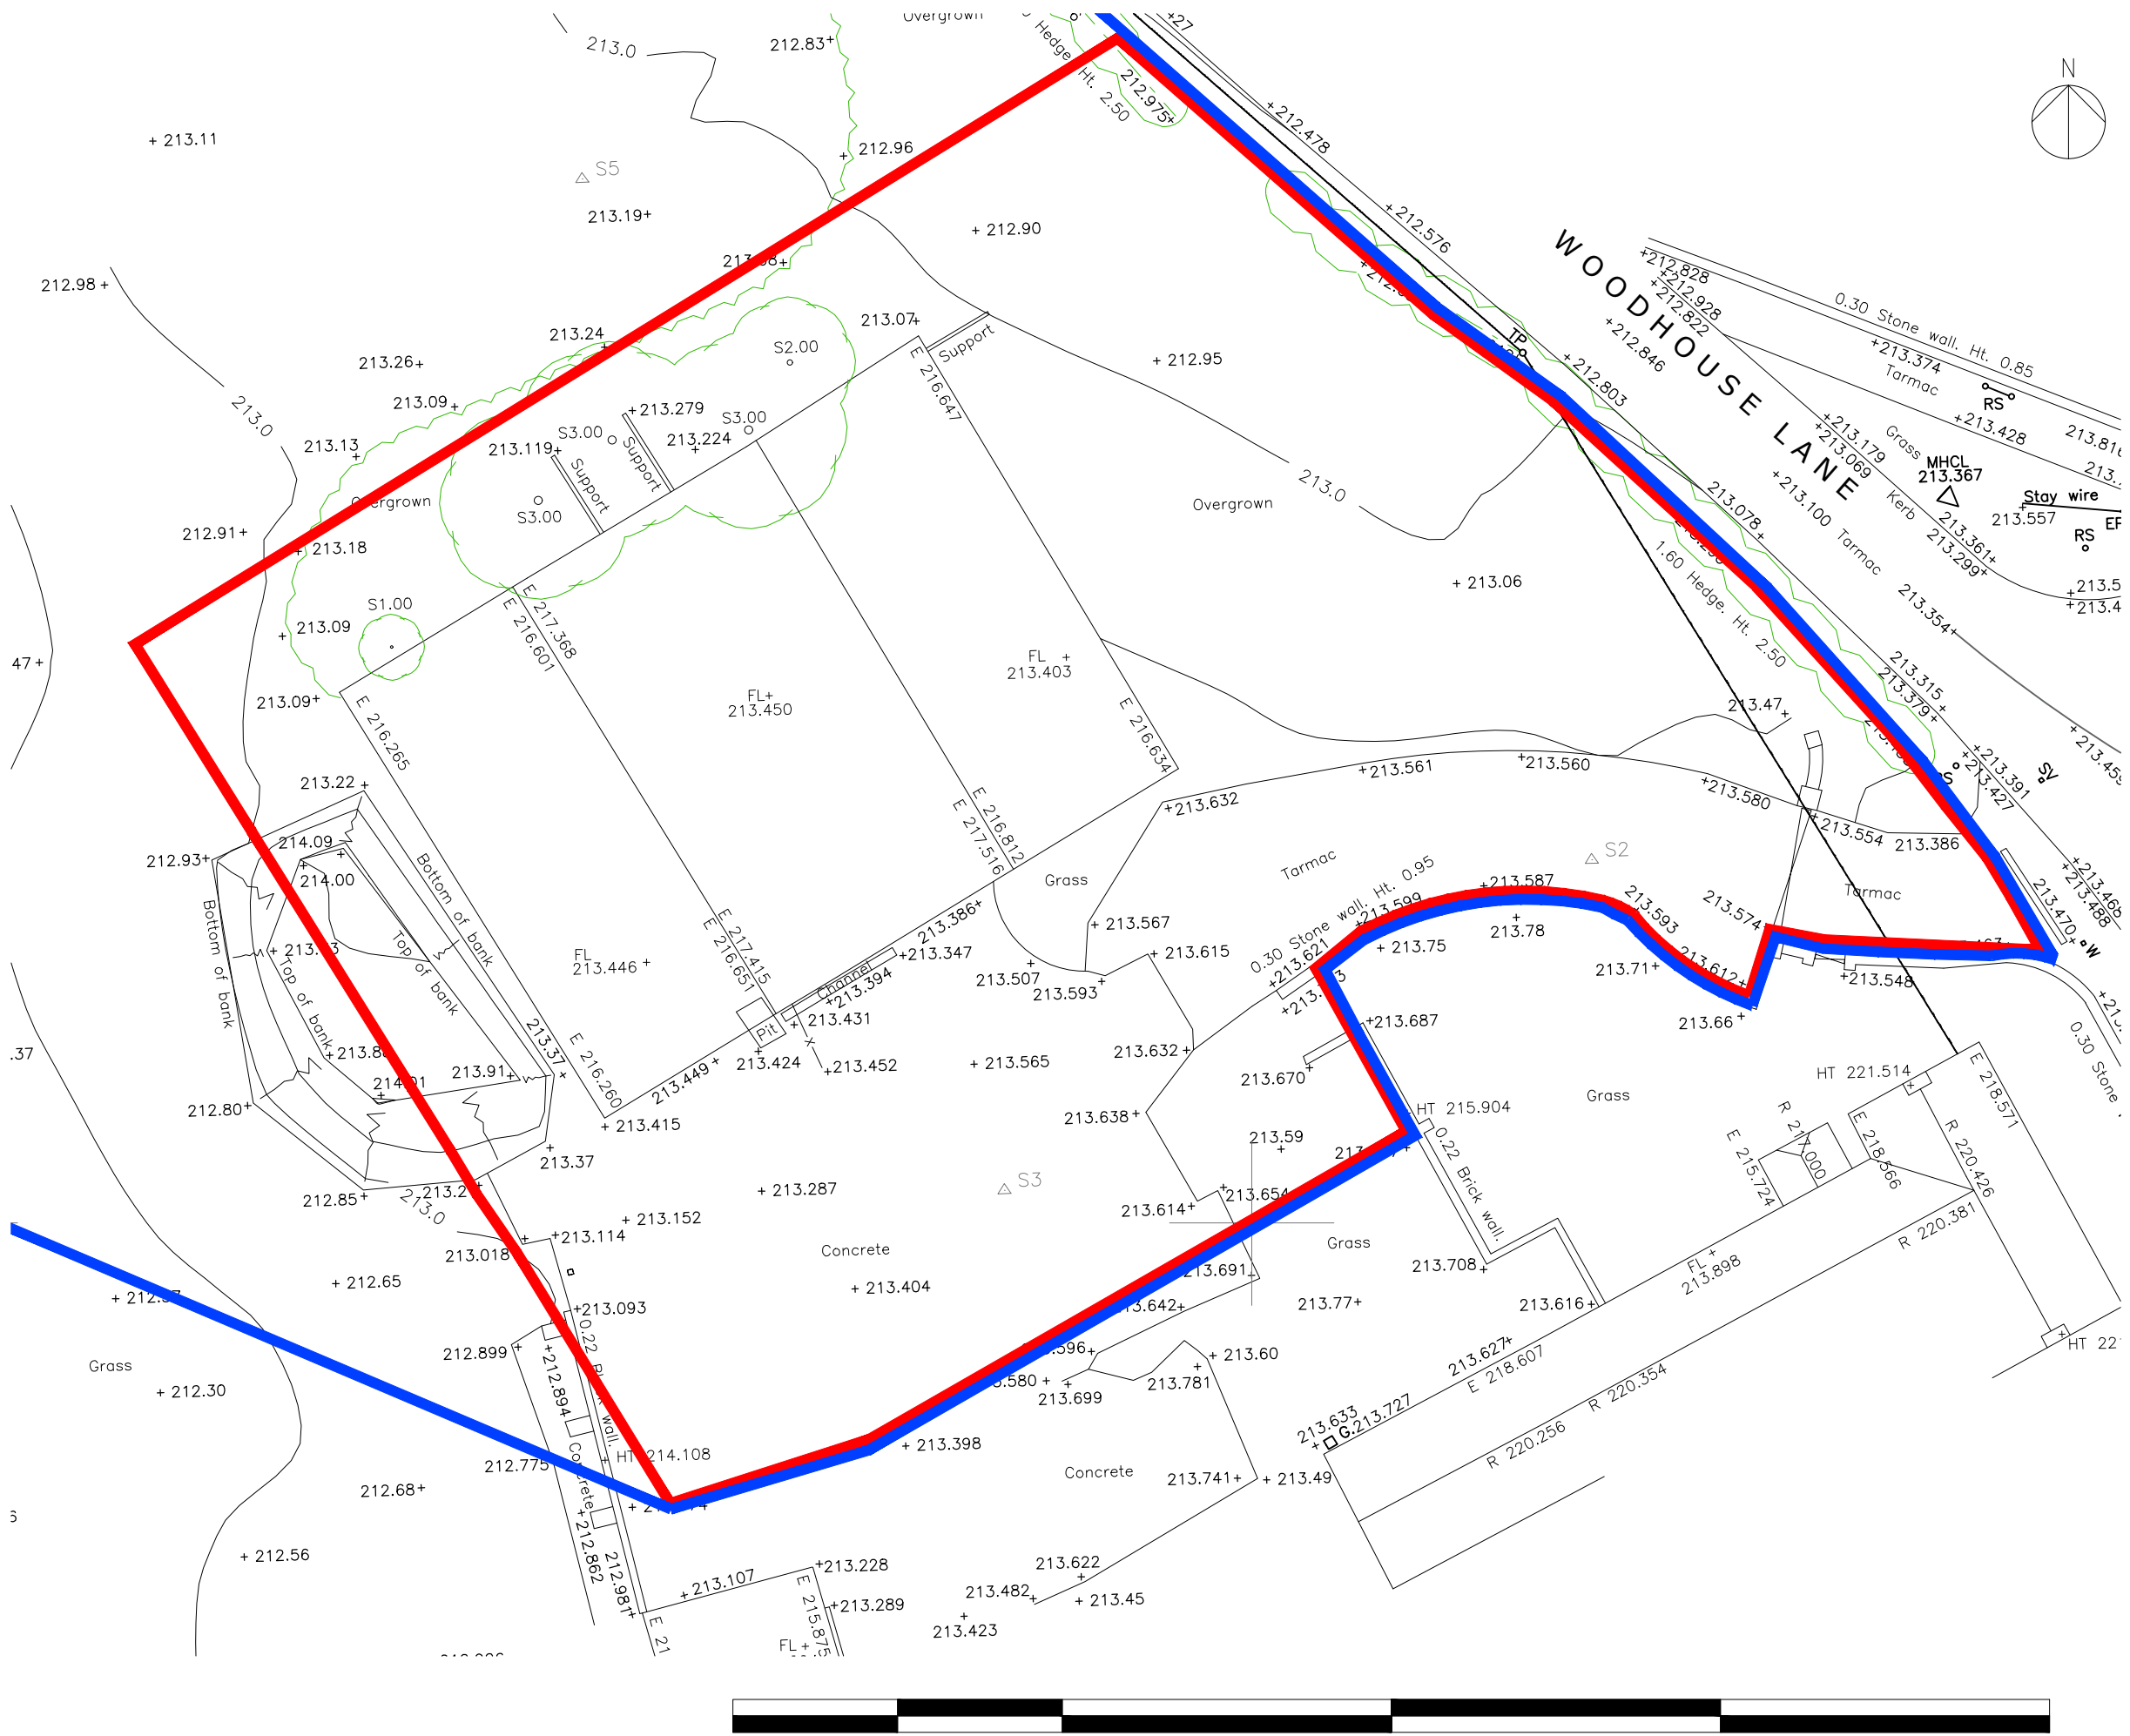

GROUND FLOOR PLAN
Scale 1:200

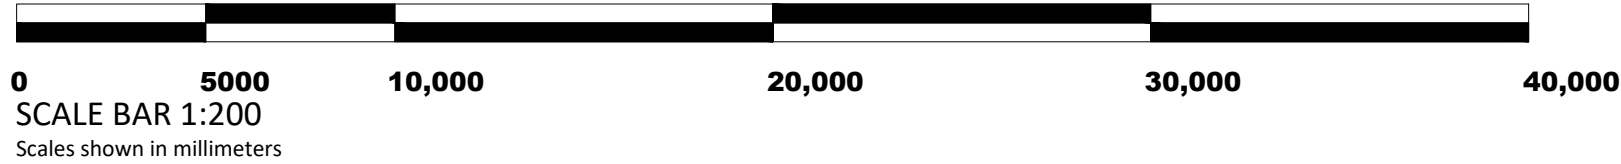

Status	PLANNING		
Project	Newfold Farm, Sytch Road, Brown Edge, Stoke-on-Trent, ST6 8QX		
Client	Mr and Mrs Guest		
Drawing	Existing Topographical Survey		

Project No	Drawing Number	Revision
PR-0700	PL-004	-

Date	Scale (A3 Sheet)	Checked	Drawn
27.05.22	1:200	ALH	EI



France + Associates
83 Fitzwilliam Street
Huddersfield
HD1 5LG

t: 01484 960 560
e: admin@franceandassociates.co.uk
www.franceandassociates.co.uk