
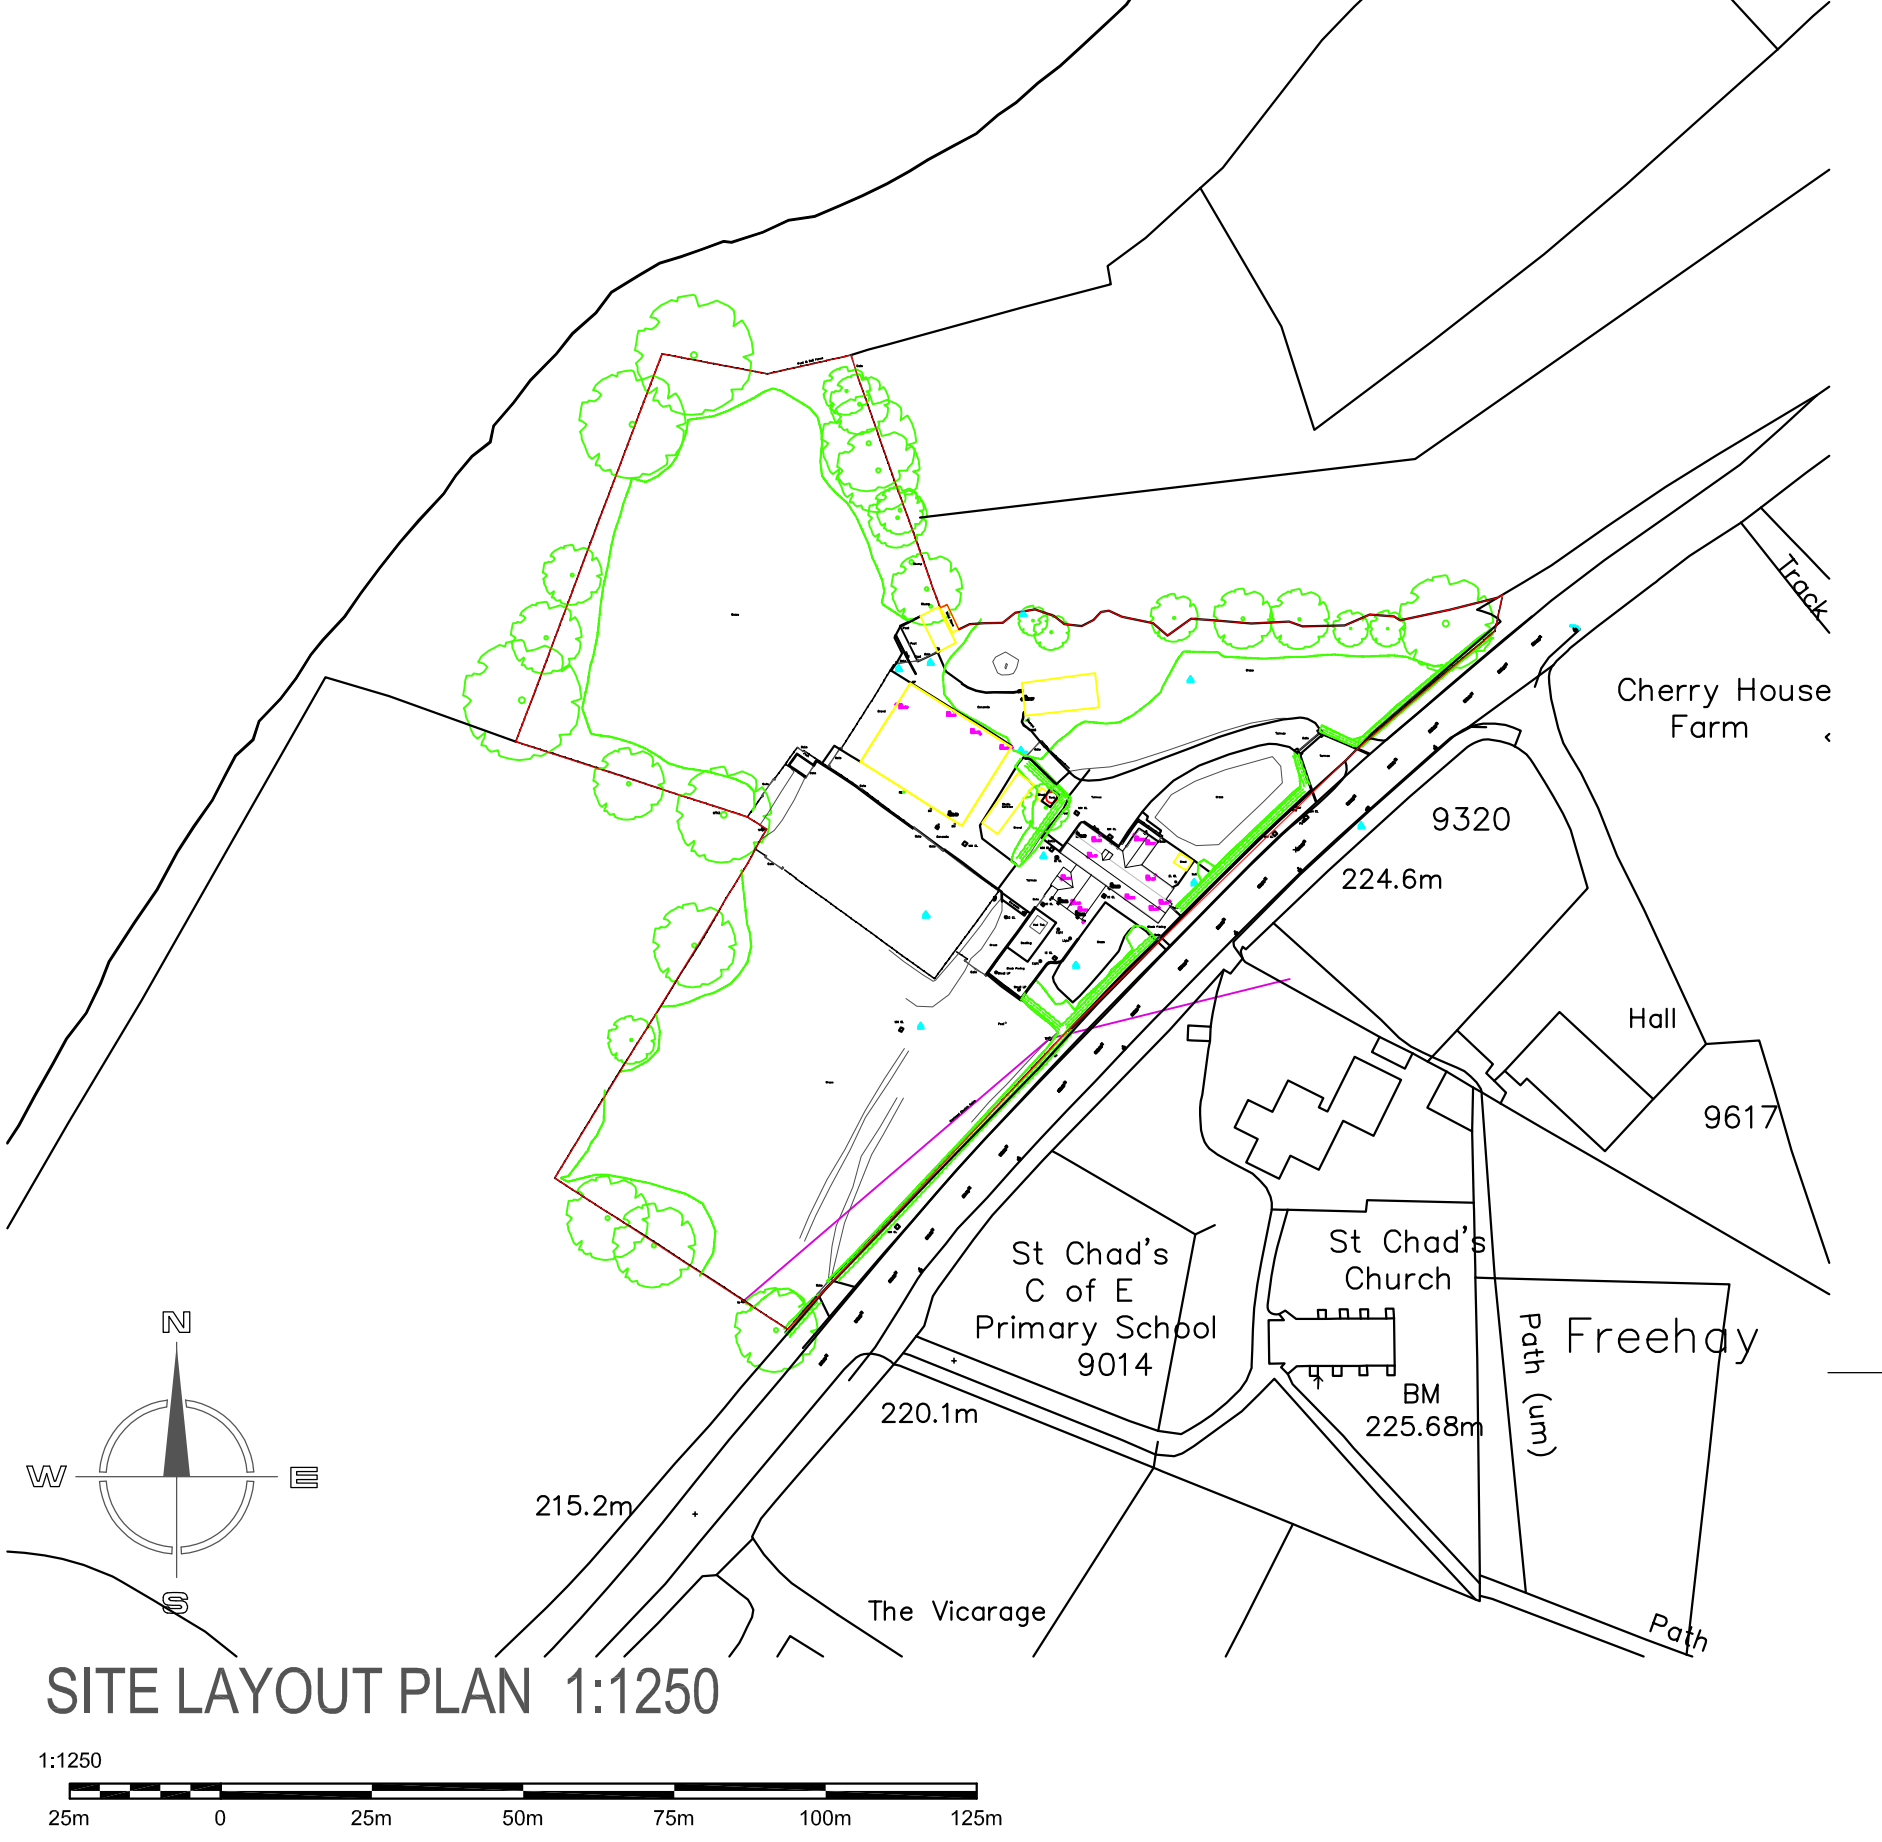


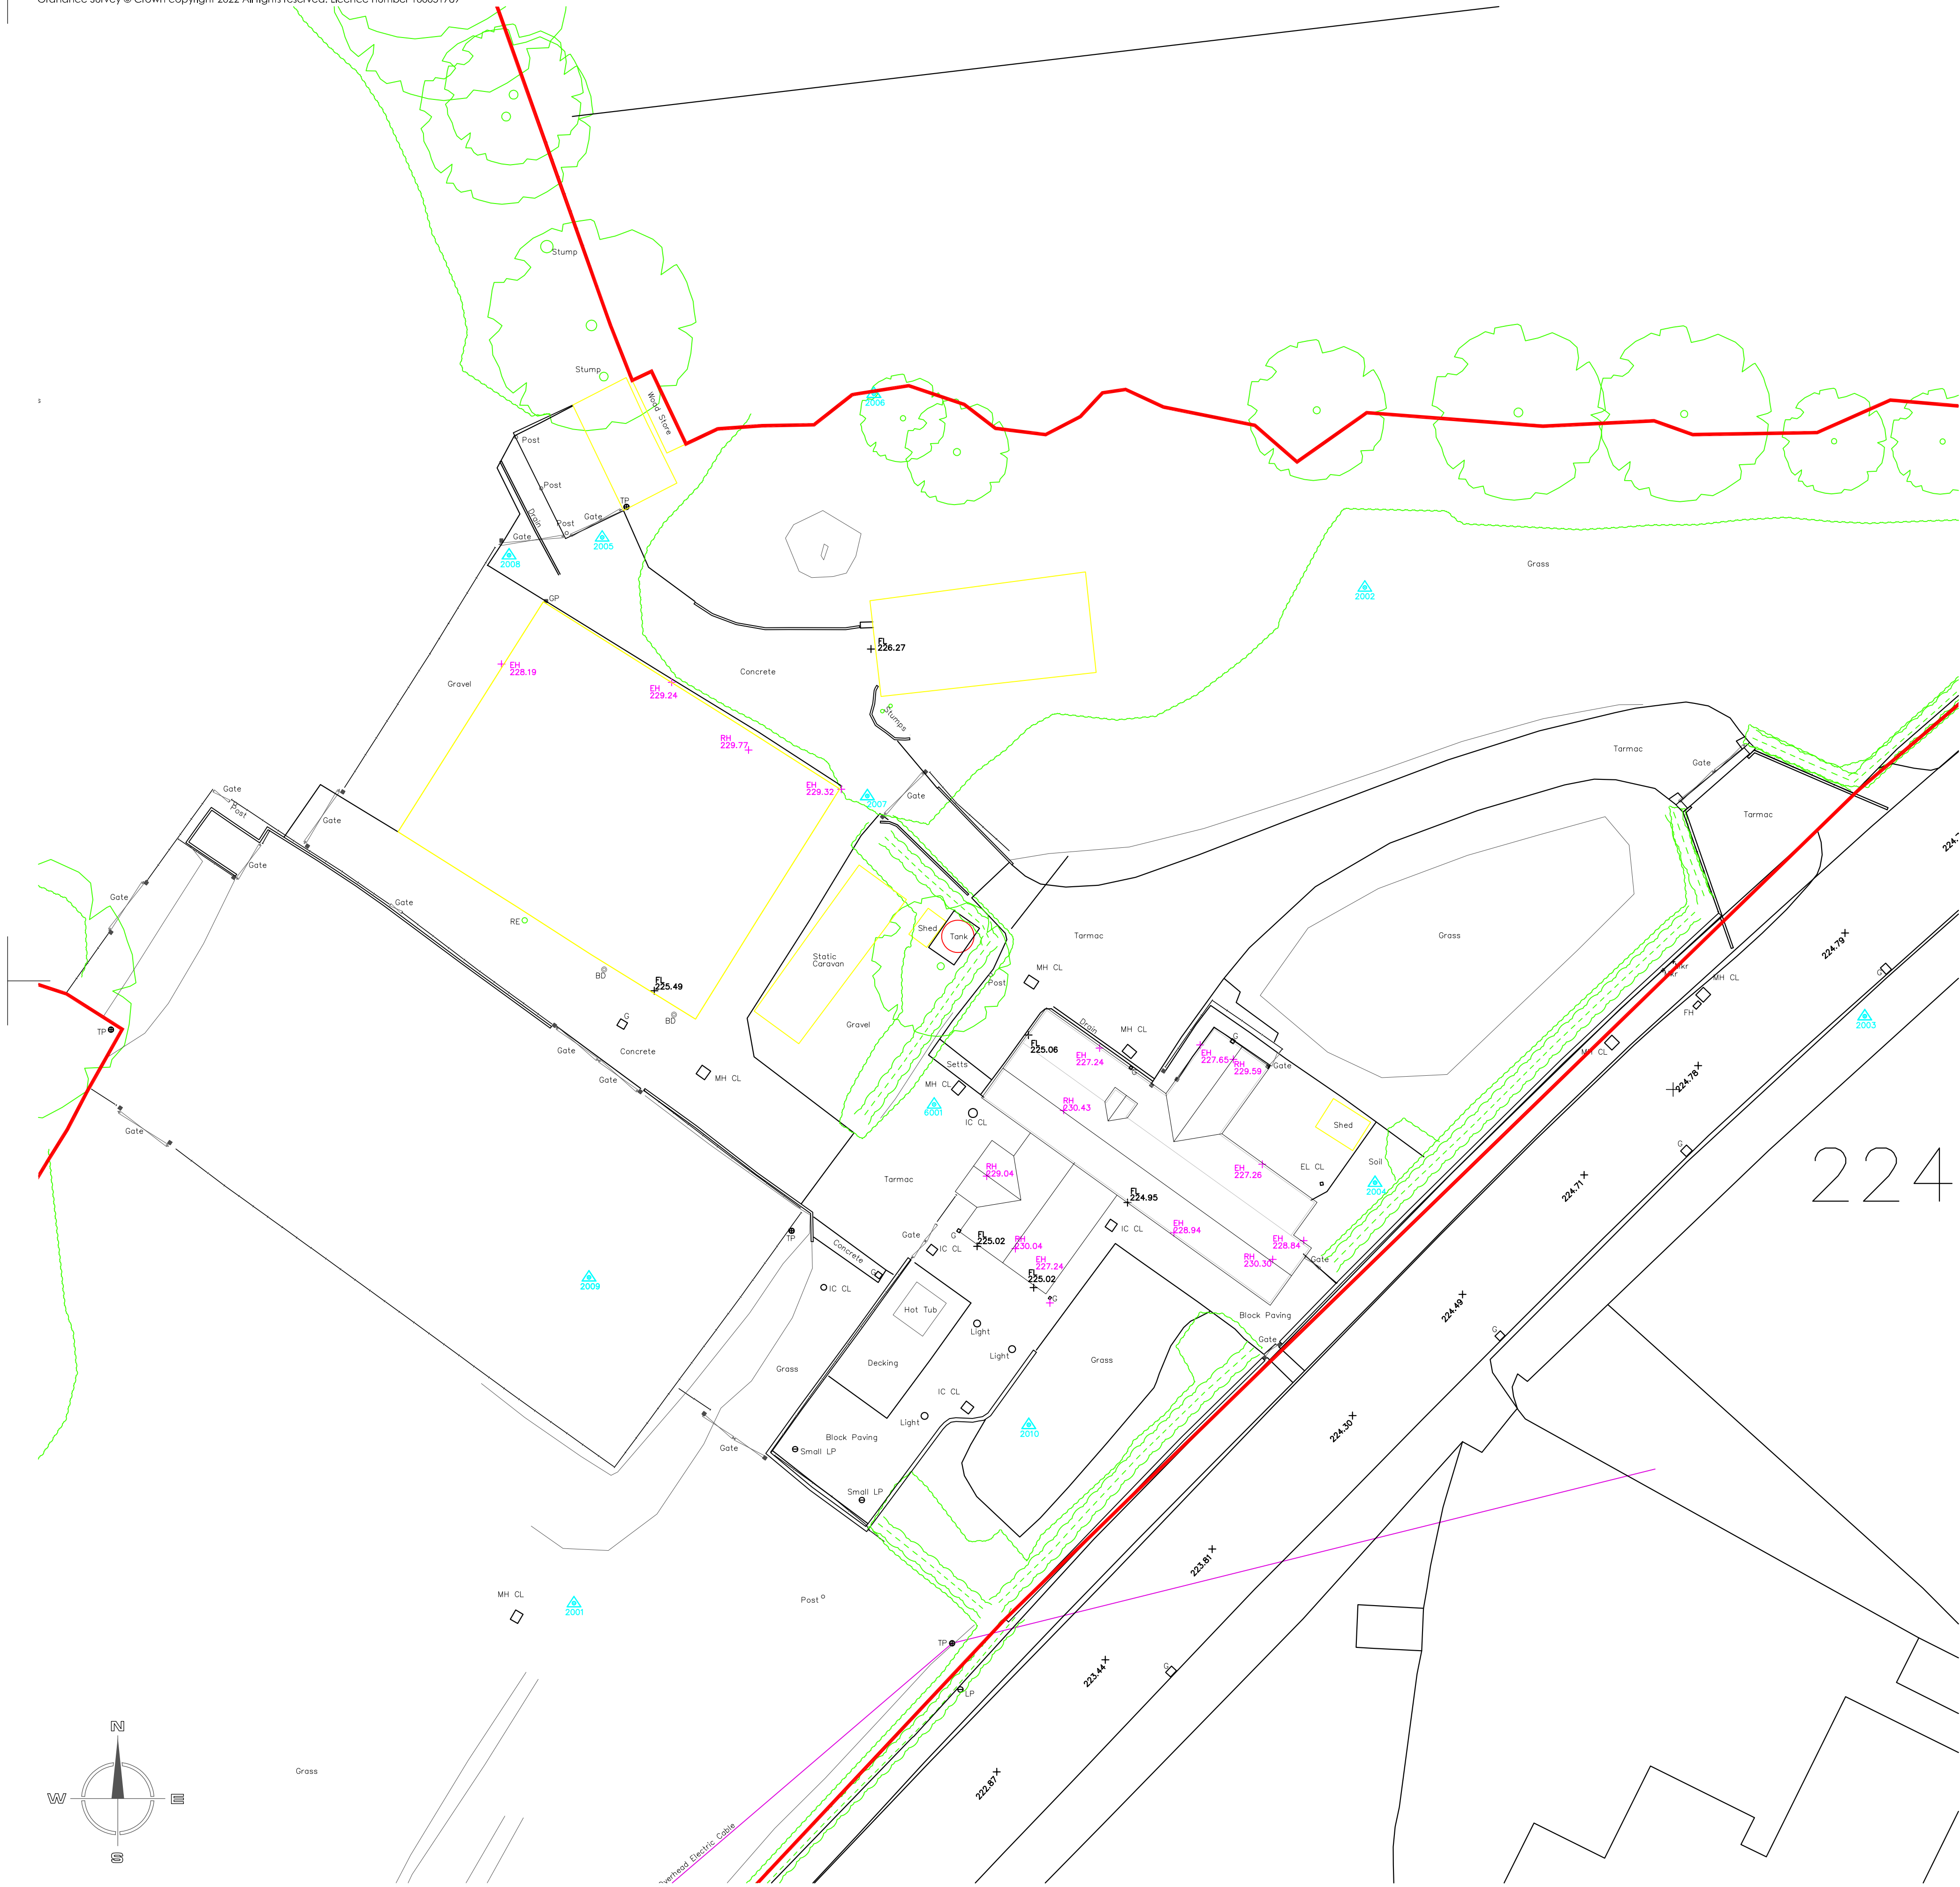

Hewitt&CarrArchitects

A: DaisyBank House | 17-19 Leek Road | Cheadle | ST10 1JE
T: 01538 756888
E: enquiries@hcarcitects.co.uk
W: www.hcarcitects.co.uk

Client
Mr L Bagnall

Project
Proposed replacement cabin
together with relocating route of drive
within site

Title
Site plans as existing

Status
SCHEME

Date
JUNE 2022

Scale @A1
AS NOTED

Project No
01106 AL(0)01

Drawing No.

Drawn
HMM

Checked

Rev