




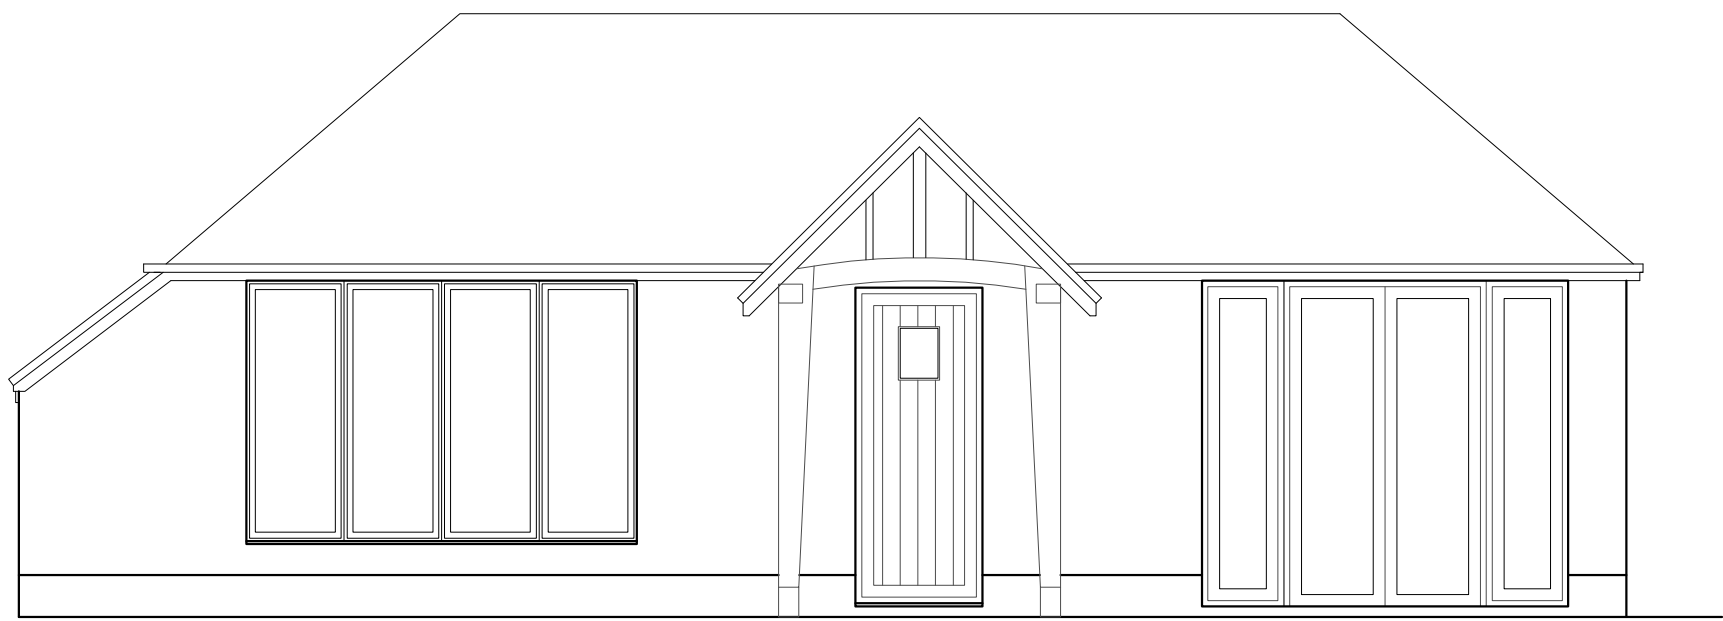


FRONT ELEVATION 1:50

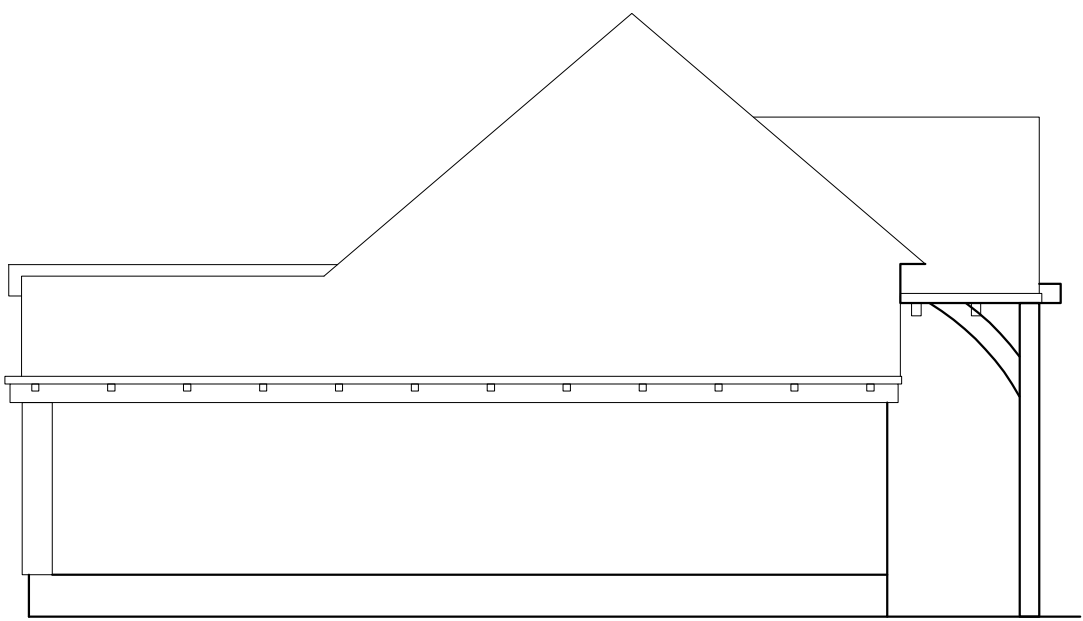


SIDE ELEVATION 1:50

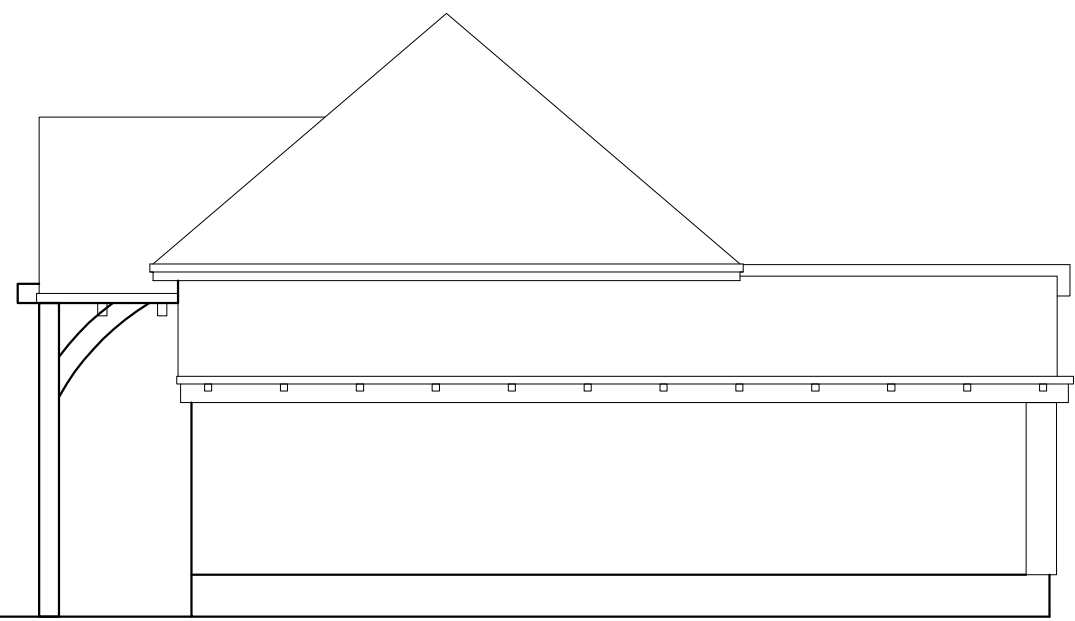

SIDE ELEVATION 1:50

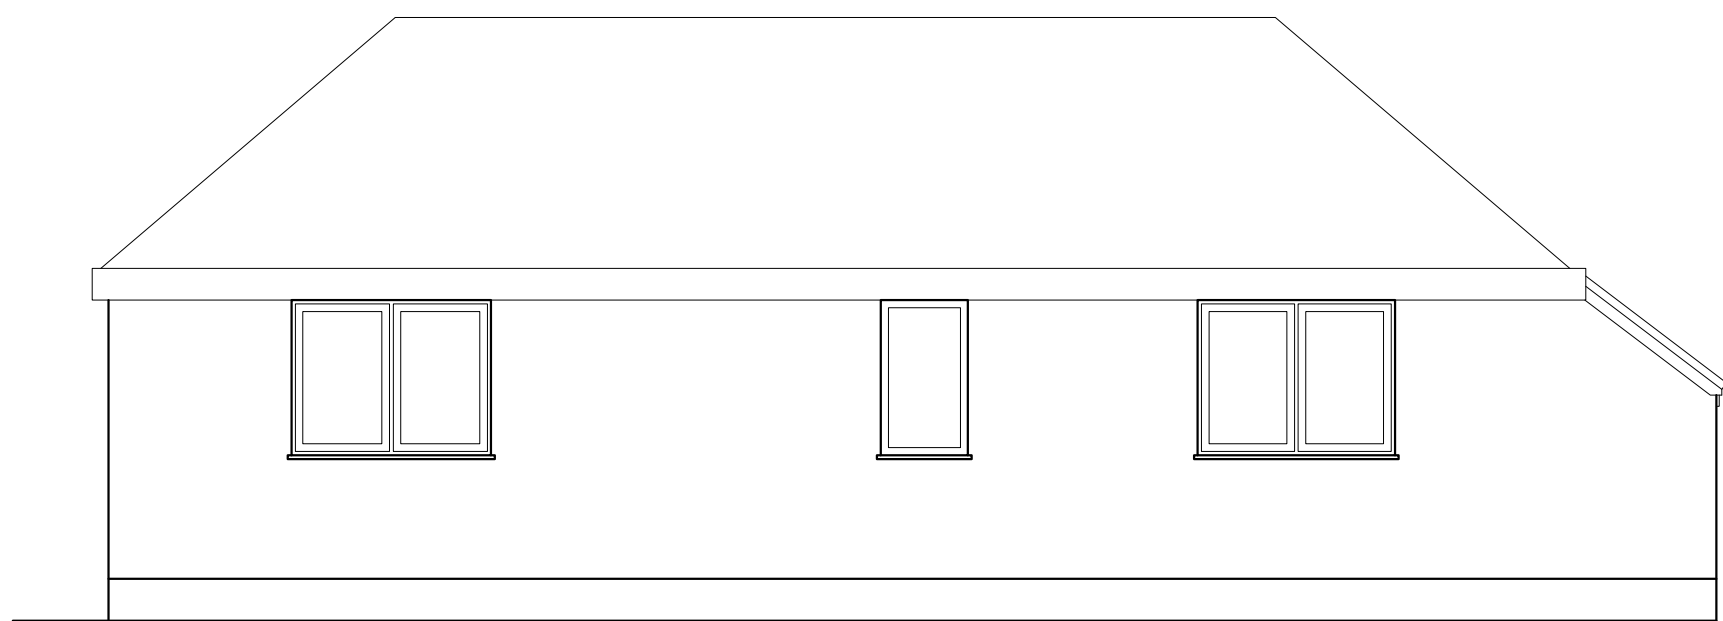


REAR ELEVATION 1:50

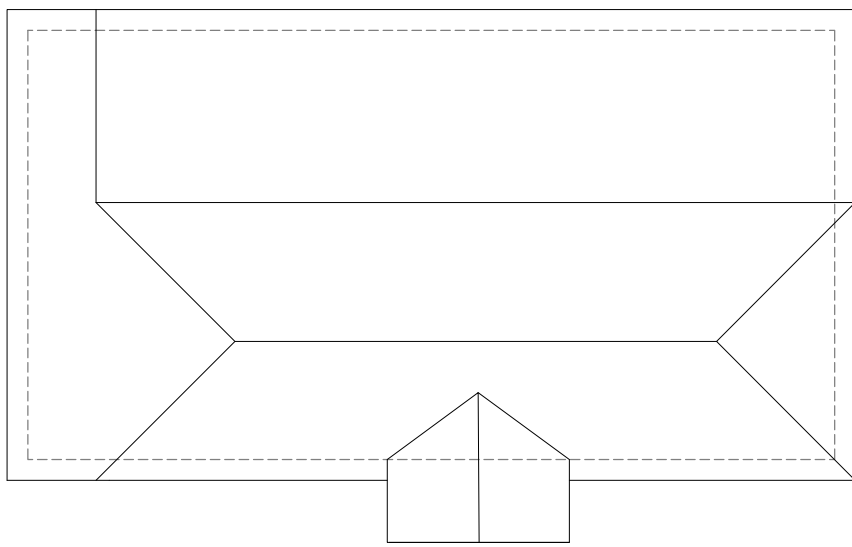


ROOF PLAN 1:100




PROPOSED ONE BEDROOM OAK ANNEX
TO BE SUPPLIED BY JULIUS BAHN OAK BUILDINGS

 


GROUND FLOOR PLAN 1:50

 

Ordnance Survey © Crown copyright 2022 All rights reserved. Licence number 100051789

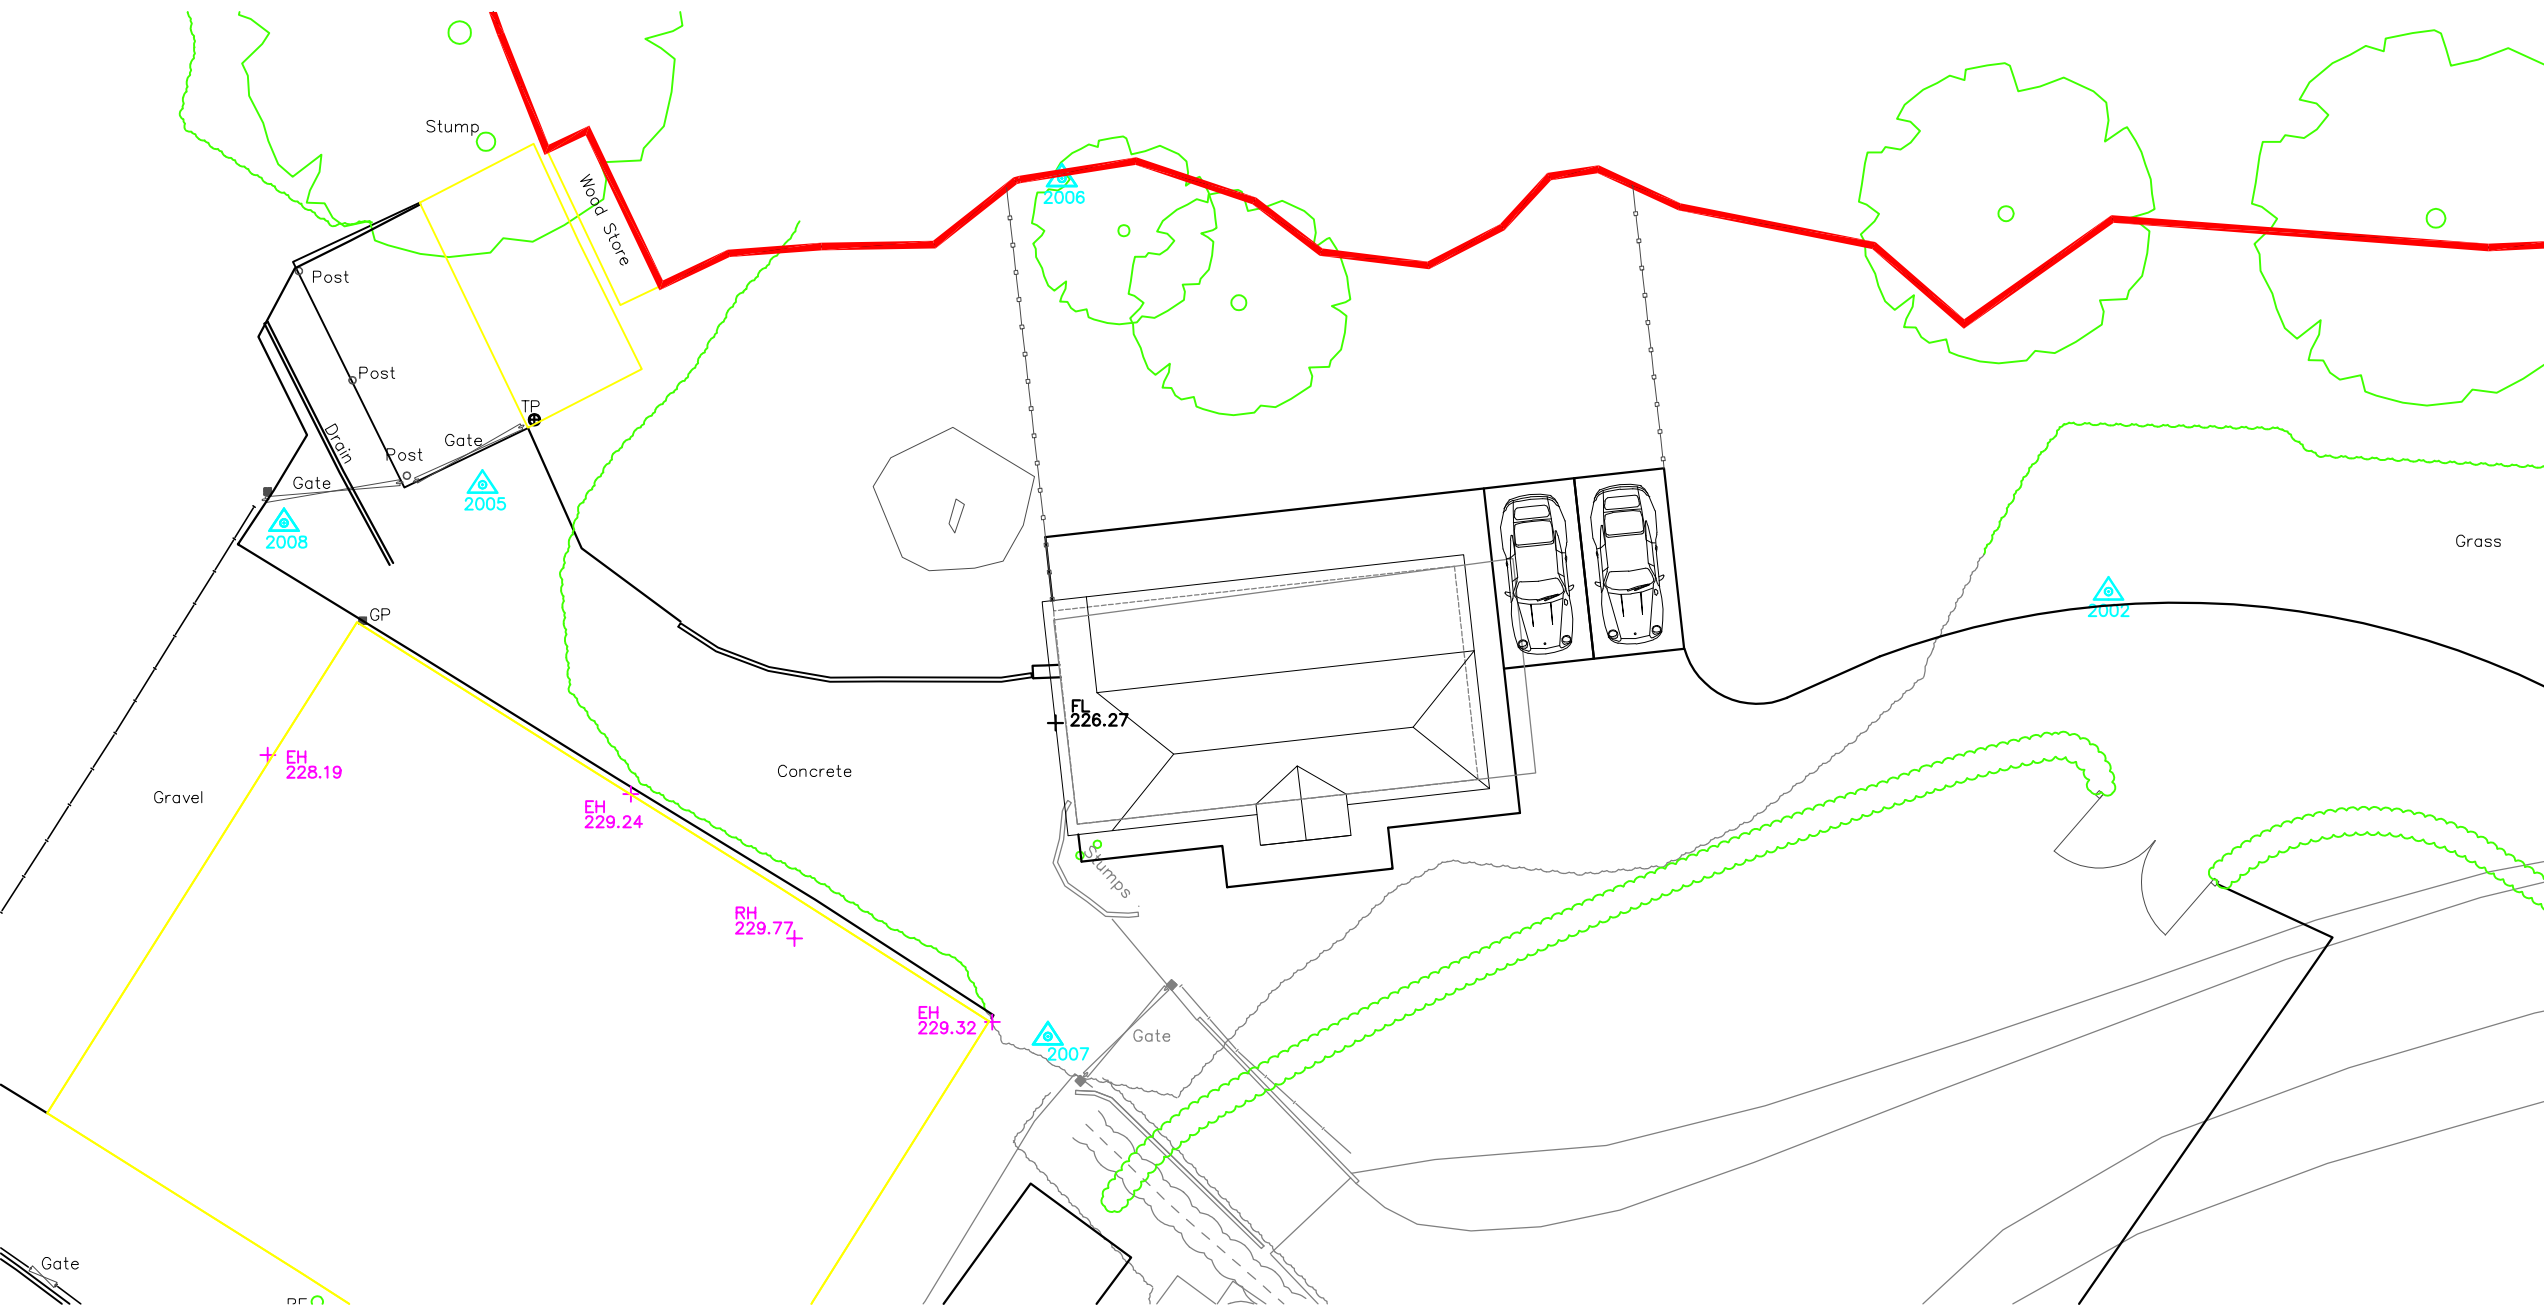

SITE LAYOUT 1:200

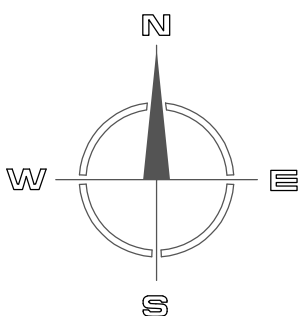

Hewitt&CarrArchitects

A: DaisyBank House | 17-19 Leek Road | Cheadle | ST10 1JE
T: 01538 756888
E: enquiries@hcarchitects.co.uk
W: www.hcarchitects.co.uk

Client
Mr L Bagnall

Project
Proposed replacement cabin
(certificate of lawfulness)

Title
Plans and elevations as proposed

Status
SCHEME

Date
JUNE 2022

Scale @A1
AS NOTED

Project No
01106

Drawing No.
AL(0)02

Drawn
HMM

Checked

Rev

File: 01106_02.dwg