

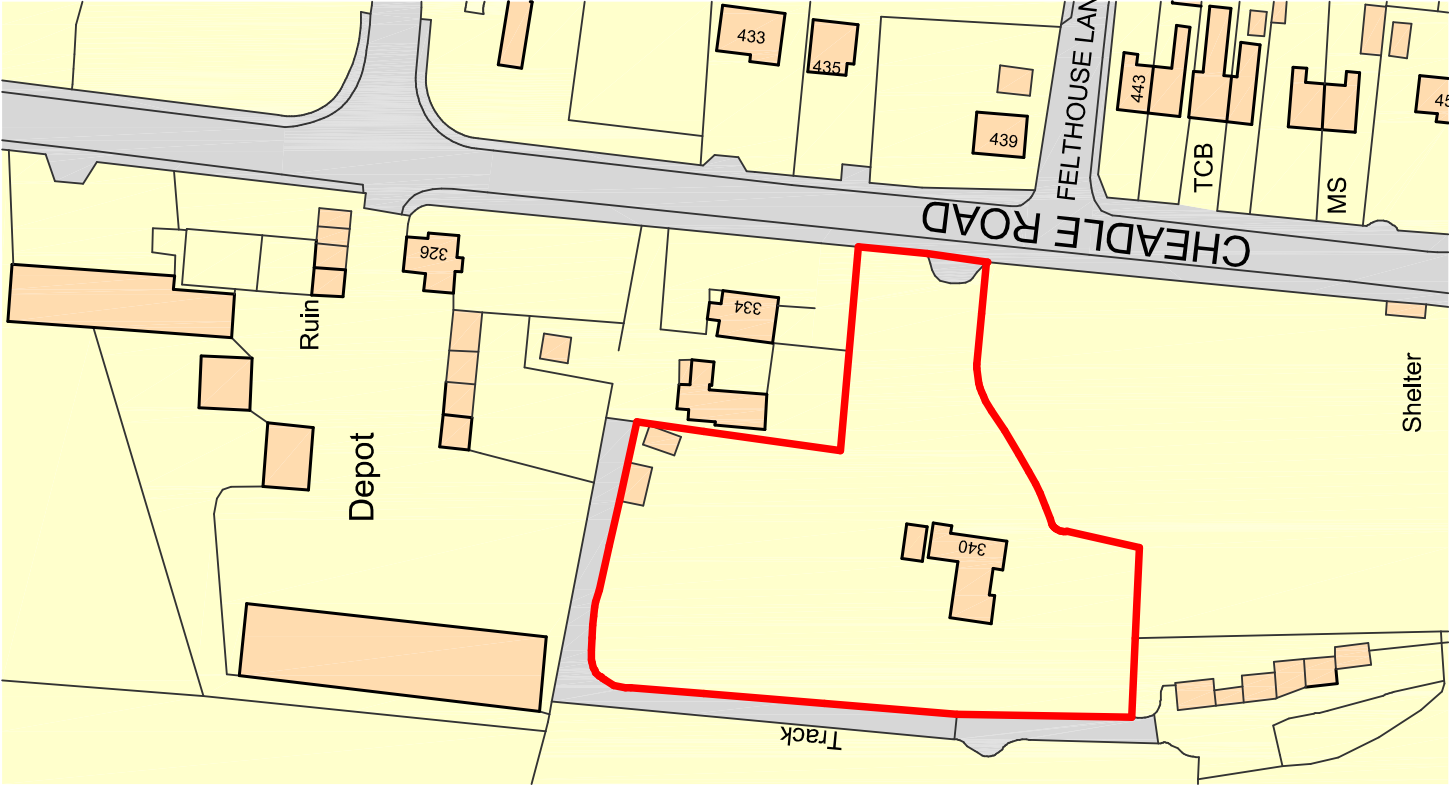


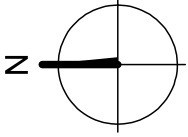

Ordnance Survey, (c) Crown Copyright 2016. All rights reserved. Licence number 100022432

Site Location Plan

 

**DBD Architectural
Consultancy Ltd ©2022**

1. Copyright is vested with DBD Architectural Consultancy Ltd.
2. All dimensions to be checked on site before proceeding.
3. Contractor to check/adjust dimensions of new work to suit existing conditions.
Do not assume existing structure or details are plumb, square or level.
4. Contractor must notify the architect of any discrepancies before proceeding.
5. All drawings to be read in conjunction with all other consultants drawings and specs.

Rev	Date	Description



DBD Architectural Consultancy Ltd
50 Broad Street, Leek,
Staffordshire, ST13 5NS
01538 383118
mail@dbdconsultants.co.uk
www.dbdconsultants.co.uk

Mr & Mrs Shirley
Outlands, 340 Cheadle Road
Cheddleton
ST13 7BW

Client

Proposed Detached Dwelling in Garden
Curtilage

Project

Site Plans

Title

Stage: Planning	Date: 01.07.22	App No: 2234
Size: A3		
Scale: 1500 & 1:1250		
Drawing Number:		

PL 01