




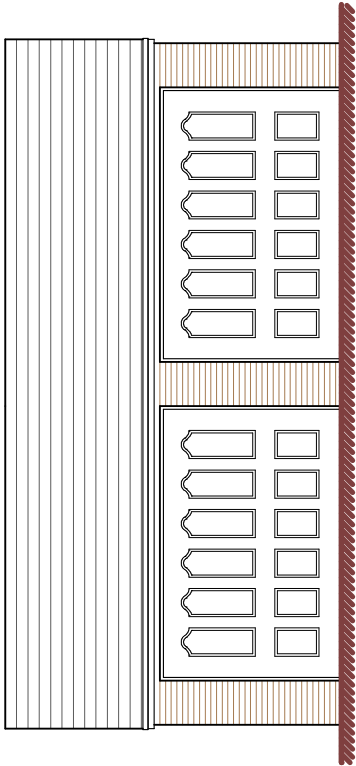


Front Elevation

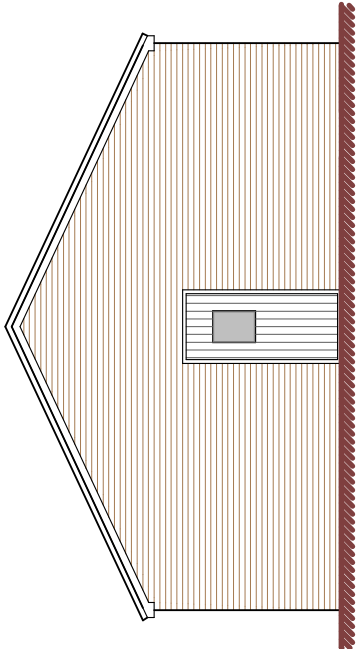

Side Elevation

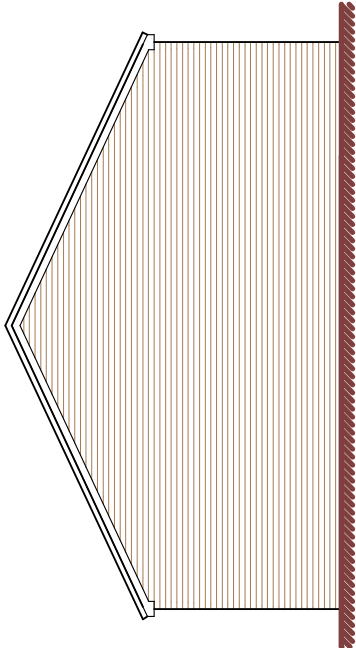


Side Elevation

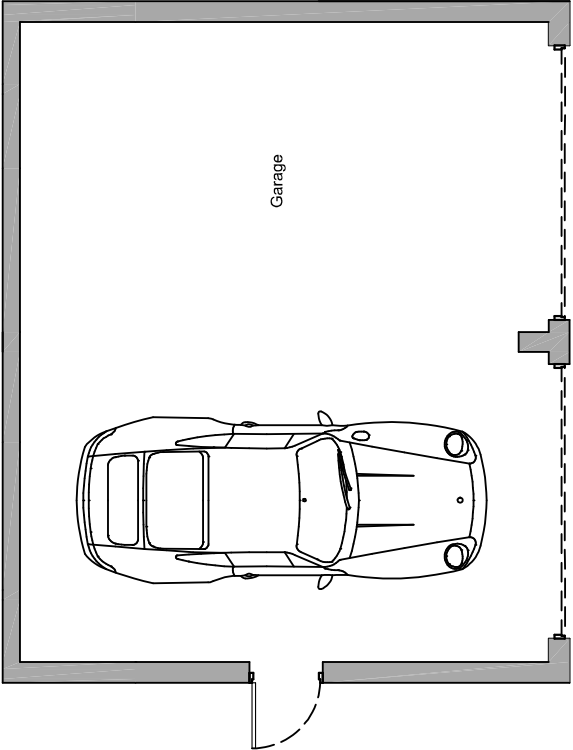

Floor Plan



SCALE 1:100

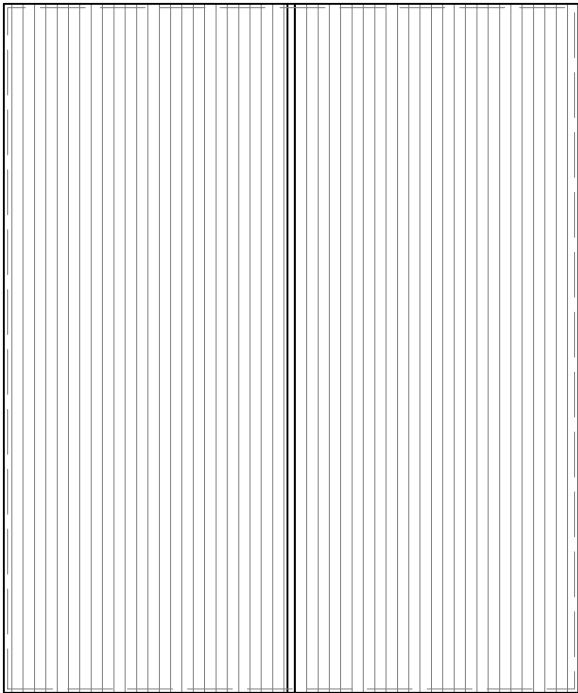

Roof Plan

**DBD Architectural
Consultancy Ltd ©2022**

- 1. Copyright is vested with DBD Architectural Consultancy Ltd.
- 2. All dimensions to be checked on site before proceeding.
- 3. Contractor to check/adjust dimensions of new work to suit existing conditions.
Do not assume existing structure or details are plumb, square or level.
- 4. Contractor must notify the architect of any discrepancies before proceeding.
- 5. All drawings to be read in conjunction with all other consultants drawings and specs.

Rev	Date	Description

DBD Architectural Consultancy Ltd
50 Broad Street, Leek,
Staffordshire, ST13 5NS
01538 383118
mail@dbdconsultants.co.uk
www.dbdconsultants.co.uk

**Mr & Mrs Shirley
Outlands, 340 Cheadle Road
Cheddleton
ST13 7BW**

Client

**Proposed Detached Dwelling in Garden
Curtlage**

Project

Title

Garage Plans as Proposed

Stage	Planning
Size	A3
Scale	1:100
Date	01.07.22
Job No.	2234

Drawing Number

PL 04