
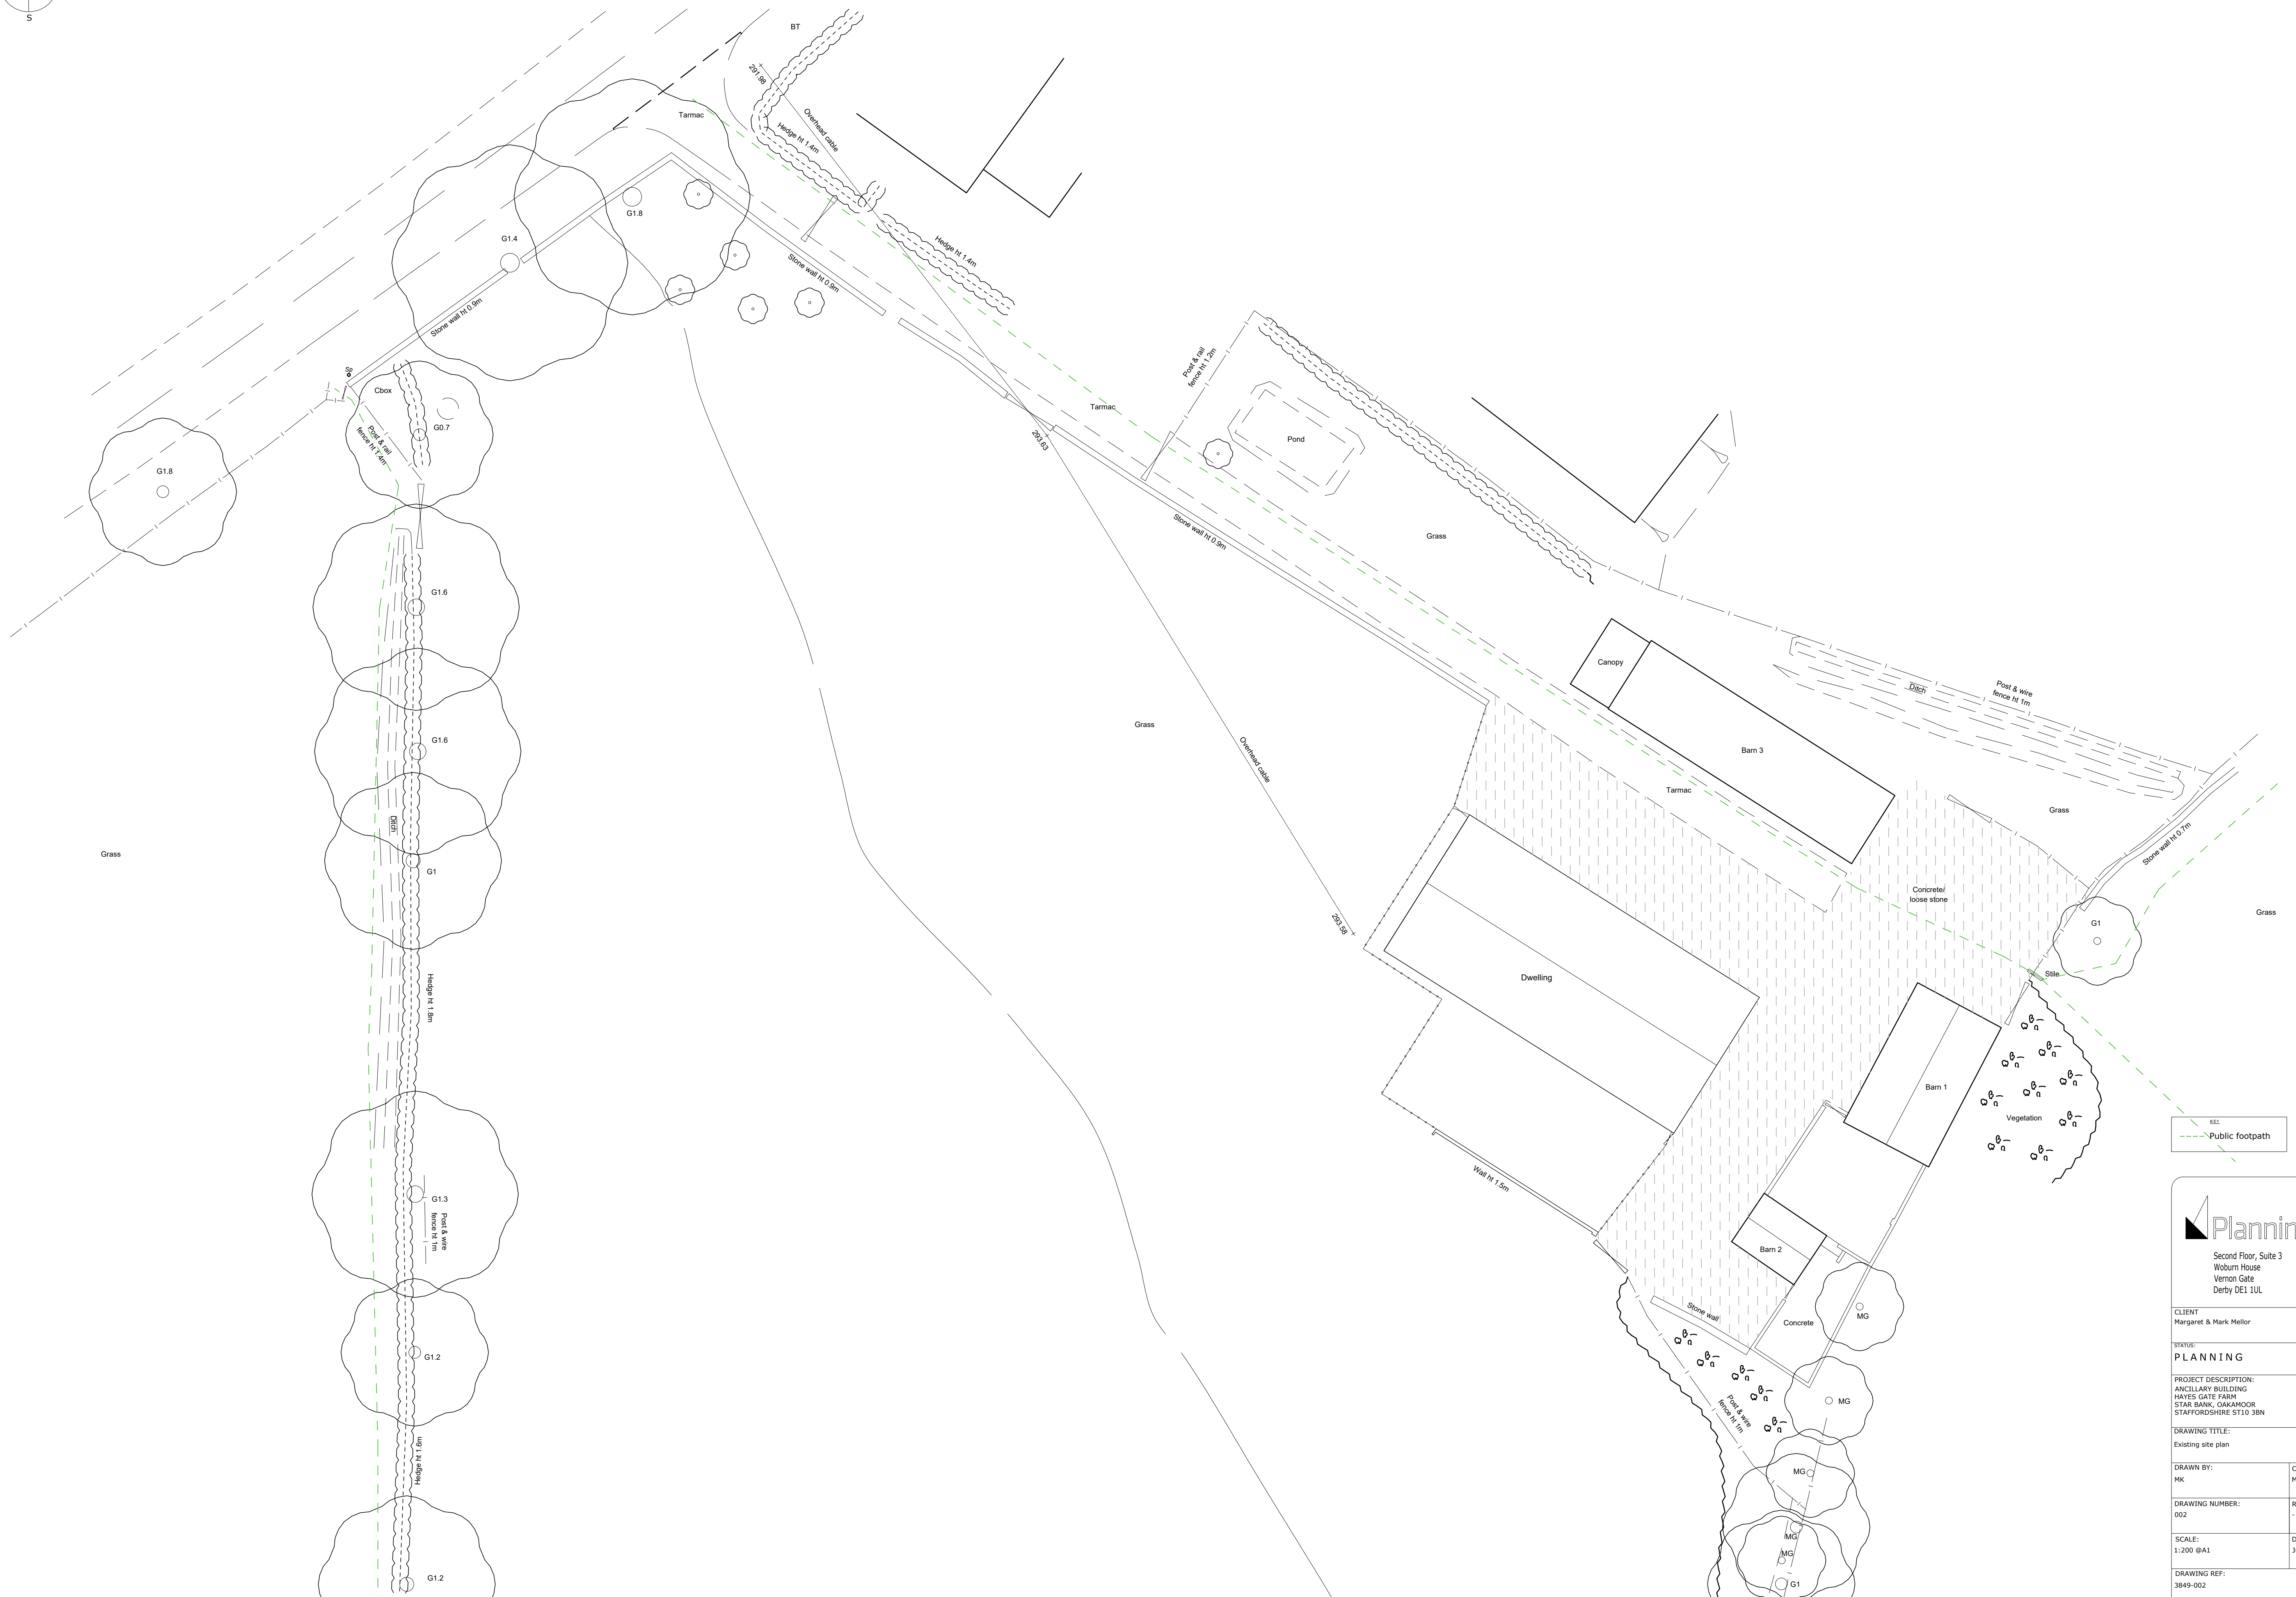
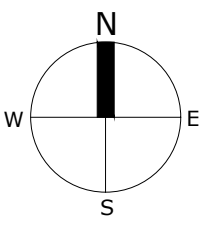


 

 Planning Design	
Second Floor, Suite 3 Woburn House Vernon Gate Derby DE1 1UL	
Tel: 01332 347 371 E-mail: info@planningdesign.co.uk www.planningdesign.co.uk	
CLIENT Margaret & Mark Mellor	
DATE: P L A N N I N G	
PROJECT DESCRIPTION: ANCILLARY BUILDING HAYES GATE FARM STAR BANK, OAKAMoor STAFFORDSHIRE ST10 3BN	
DRAWING TITLE: Existing site plan	
DRAWN BY: MK	CHECKED BY: MB
DRAWING NUMBER: 002	REVISION: -
SCALE: :200 @A1	DATE: June 2022
DRAWING REF: 0849-002	