




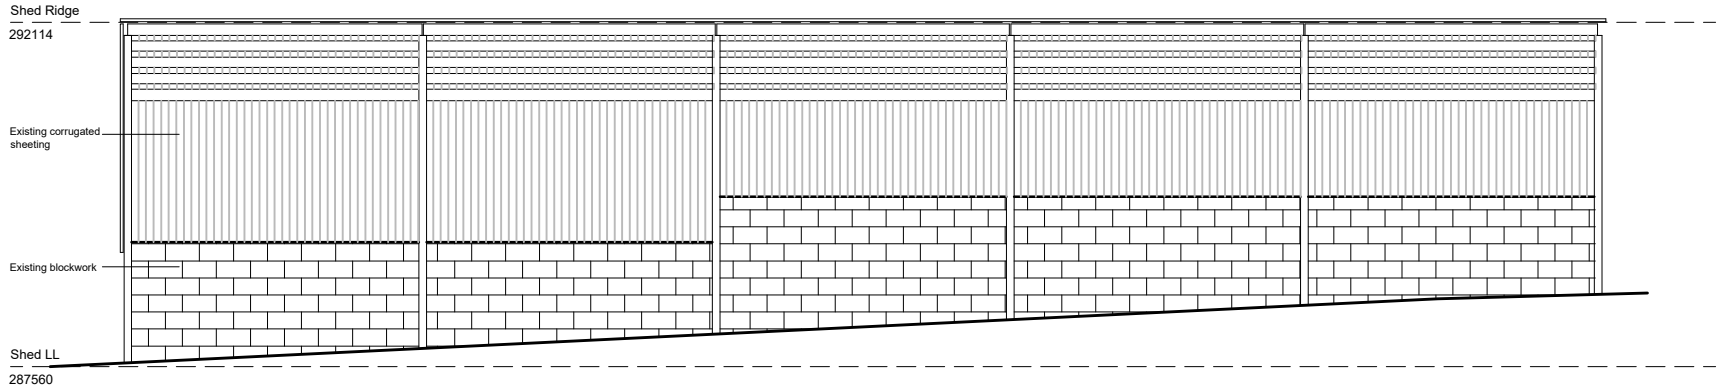


Elevation 1

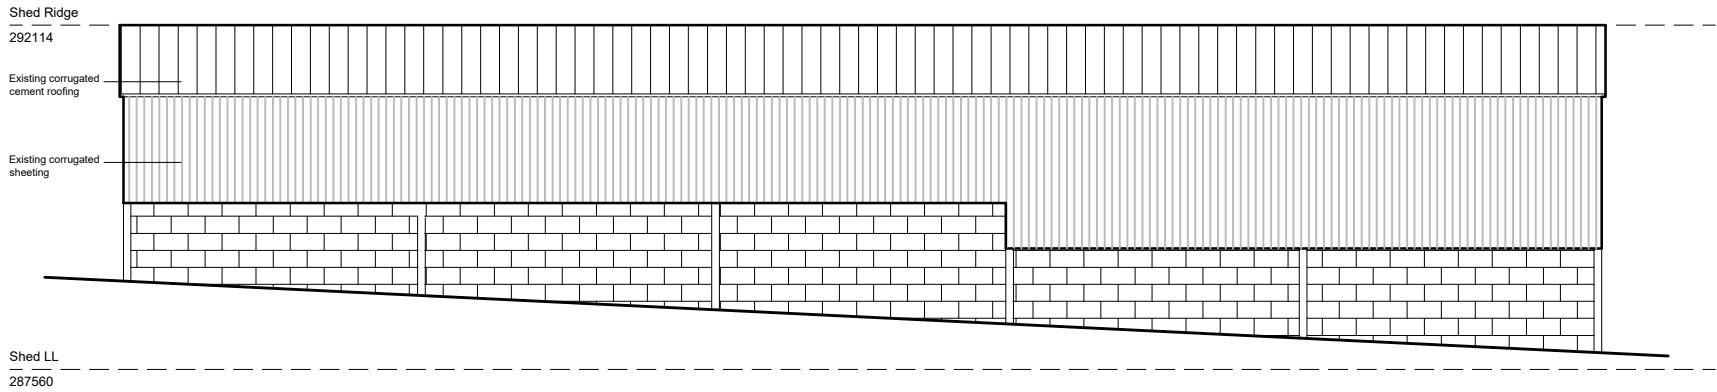


Elevation 3

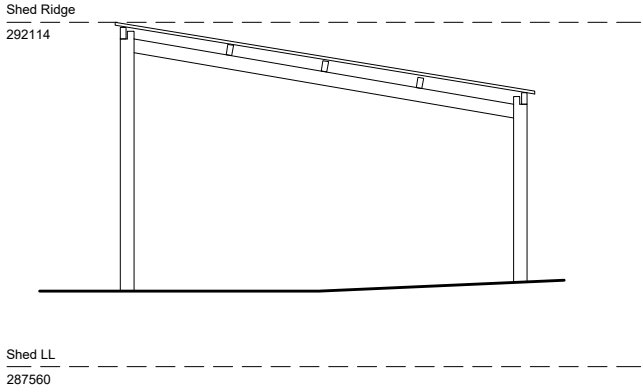



Elevation 2

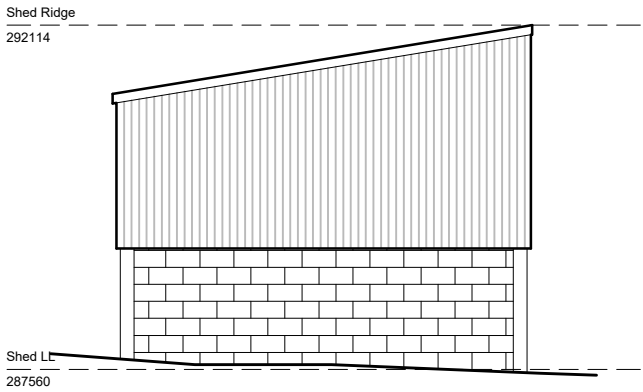


Elevation 4

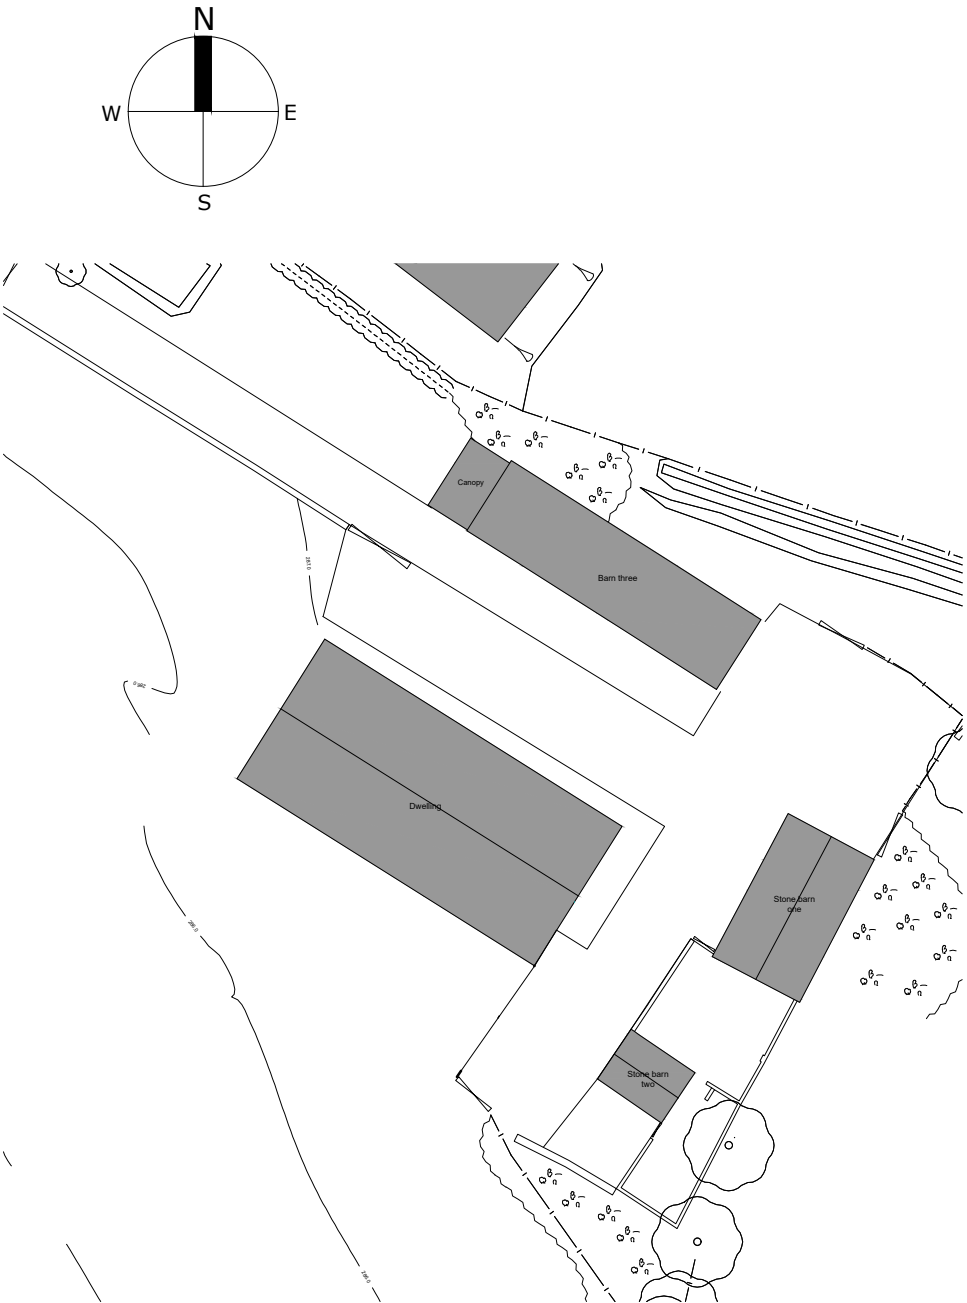

Location plan
1:500

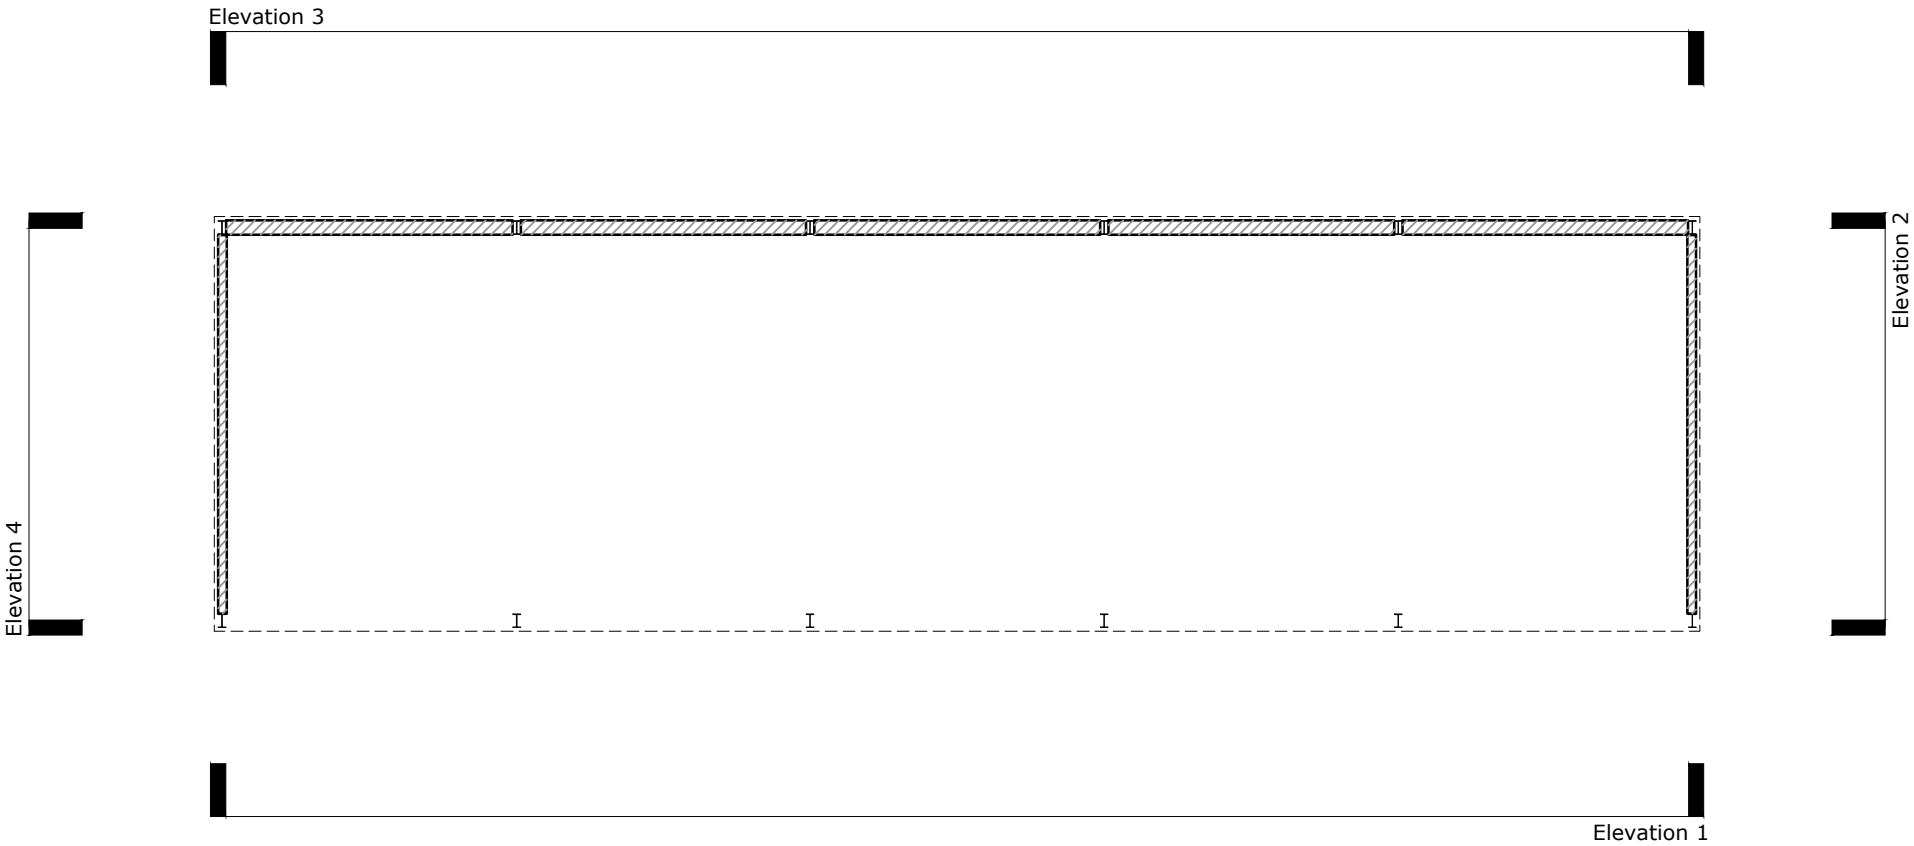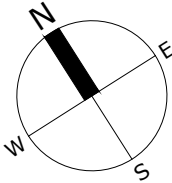

Barn three ground floor plan

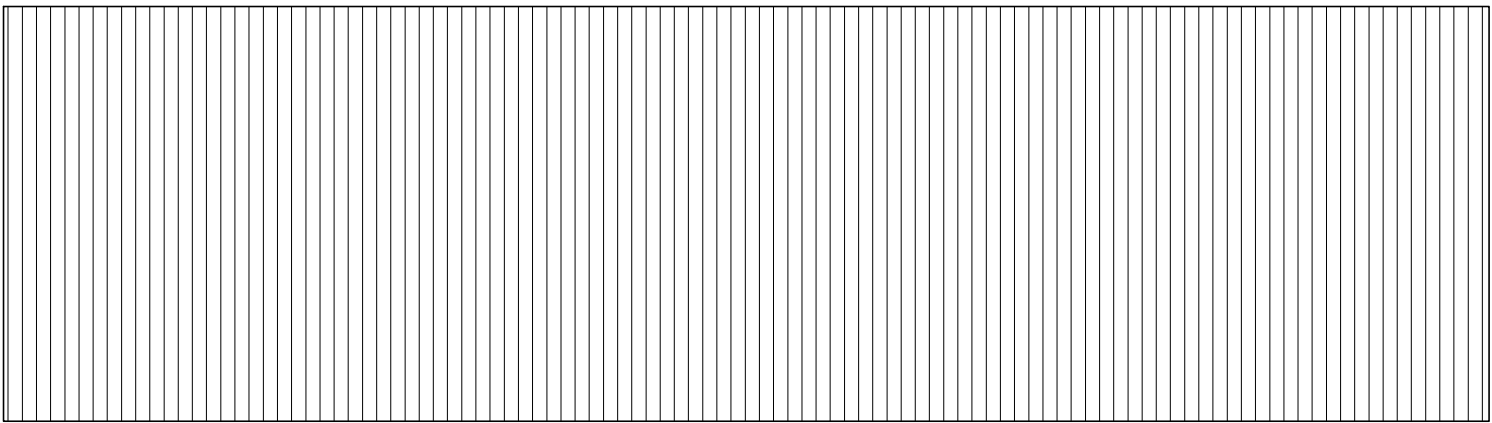

Bran three roof plan



Second Floor, Suite 3
Woburn House
Vernon Gate
Derby DE1 1UL

Tel: 01332 347 371
E-mail: info@planningdesign.co.uk
www.planningdesign.co.uk

CLIENT Mark & Margaret Mellor	
STATUS: P L A N N I N G	
PROJECT DESCRIPTION: Ancillary building Hayes gate farm Star bank, Oakamoor Staffordshire, ST10 3BN	
DRAWING TITLE: Exiting shed plans and elevations	
DRAWN BY: MK	CHECKED BY: MB
DRAWING NUMBER: 006	REVISION: -
SCALE: 1:100 & 1:500@A2	DATE: April 2022
DRAWING REF: 3849-006	

© COPYRIGHT EXISTS ON THE DESIGNS AND INFORMATION SHOWN ON THIS DRAWING:
The Contractor must verify all dimensions on site before making shop drawings or
commencing work of any kind. Architect to be notified of any discrepancies in dimensions
immediately