




Park View Farm - Vehicle Parking

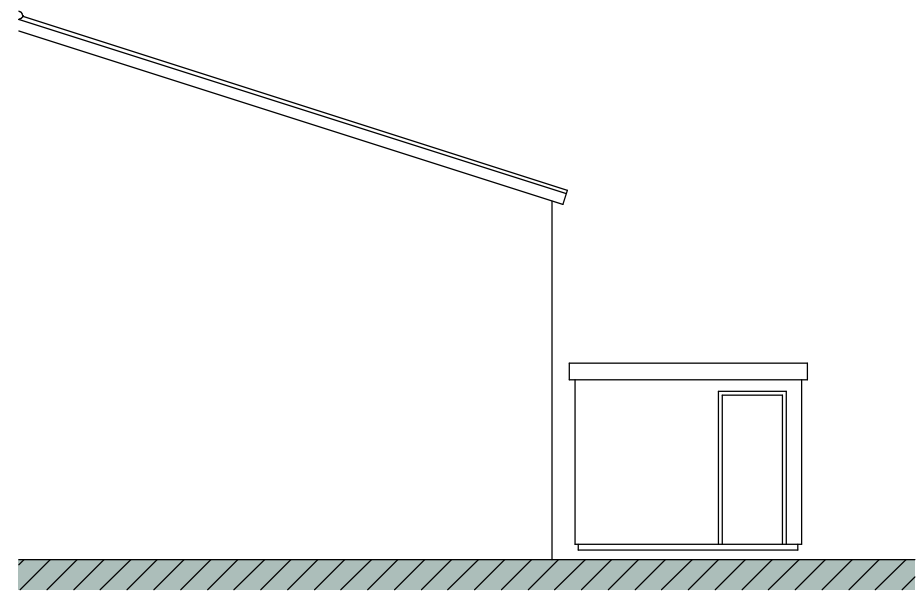

front elevation

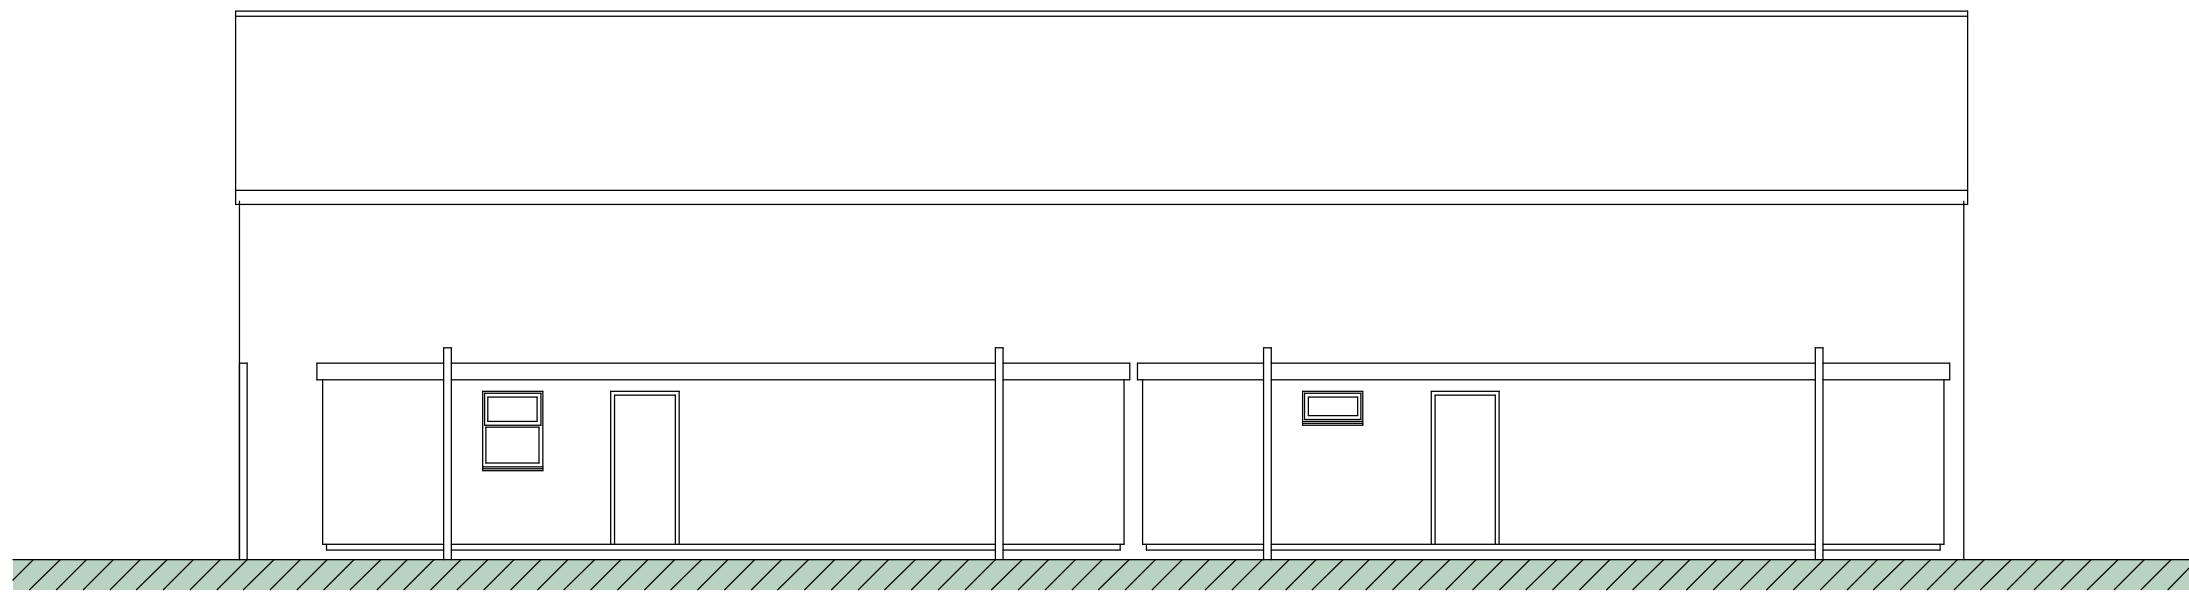

side elevation

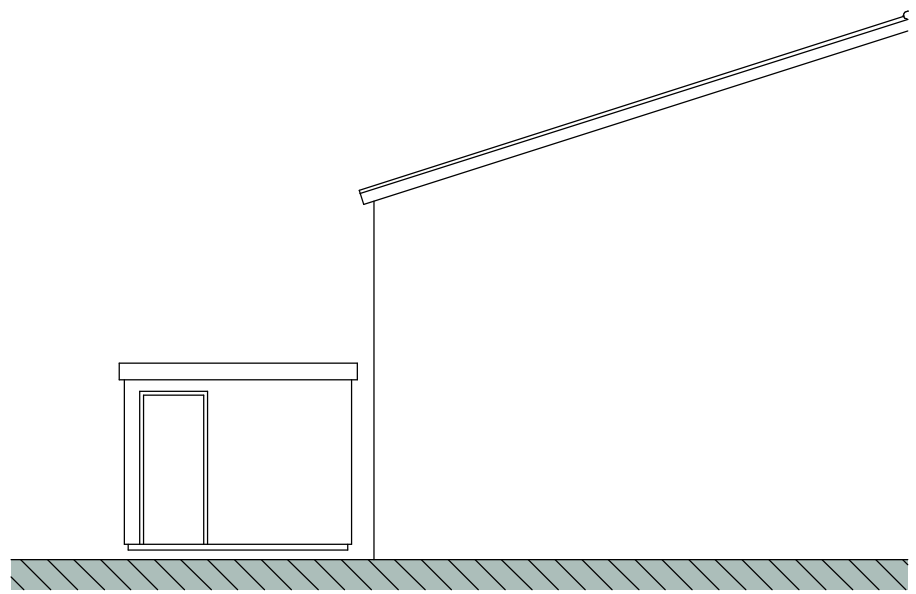

rear elevation

AI

Client		Mr & Mrs. S. Shenton					
Contract		Change of use applications Park View Farm, Stoney Lane, Cauldon					
Drawing Title		Elevations Change of use from Agricultural hardstanding to Vehicle parking with ancillary portable cabins					
Date	April 2022	Status	Preliminary				
Scale	1:200	Contract Number	5582				
Dwg. No.	5582 - 012	Revision Suffix					
		A					
Revisions							
Rev A	15.07.22	Planning Amendments					