
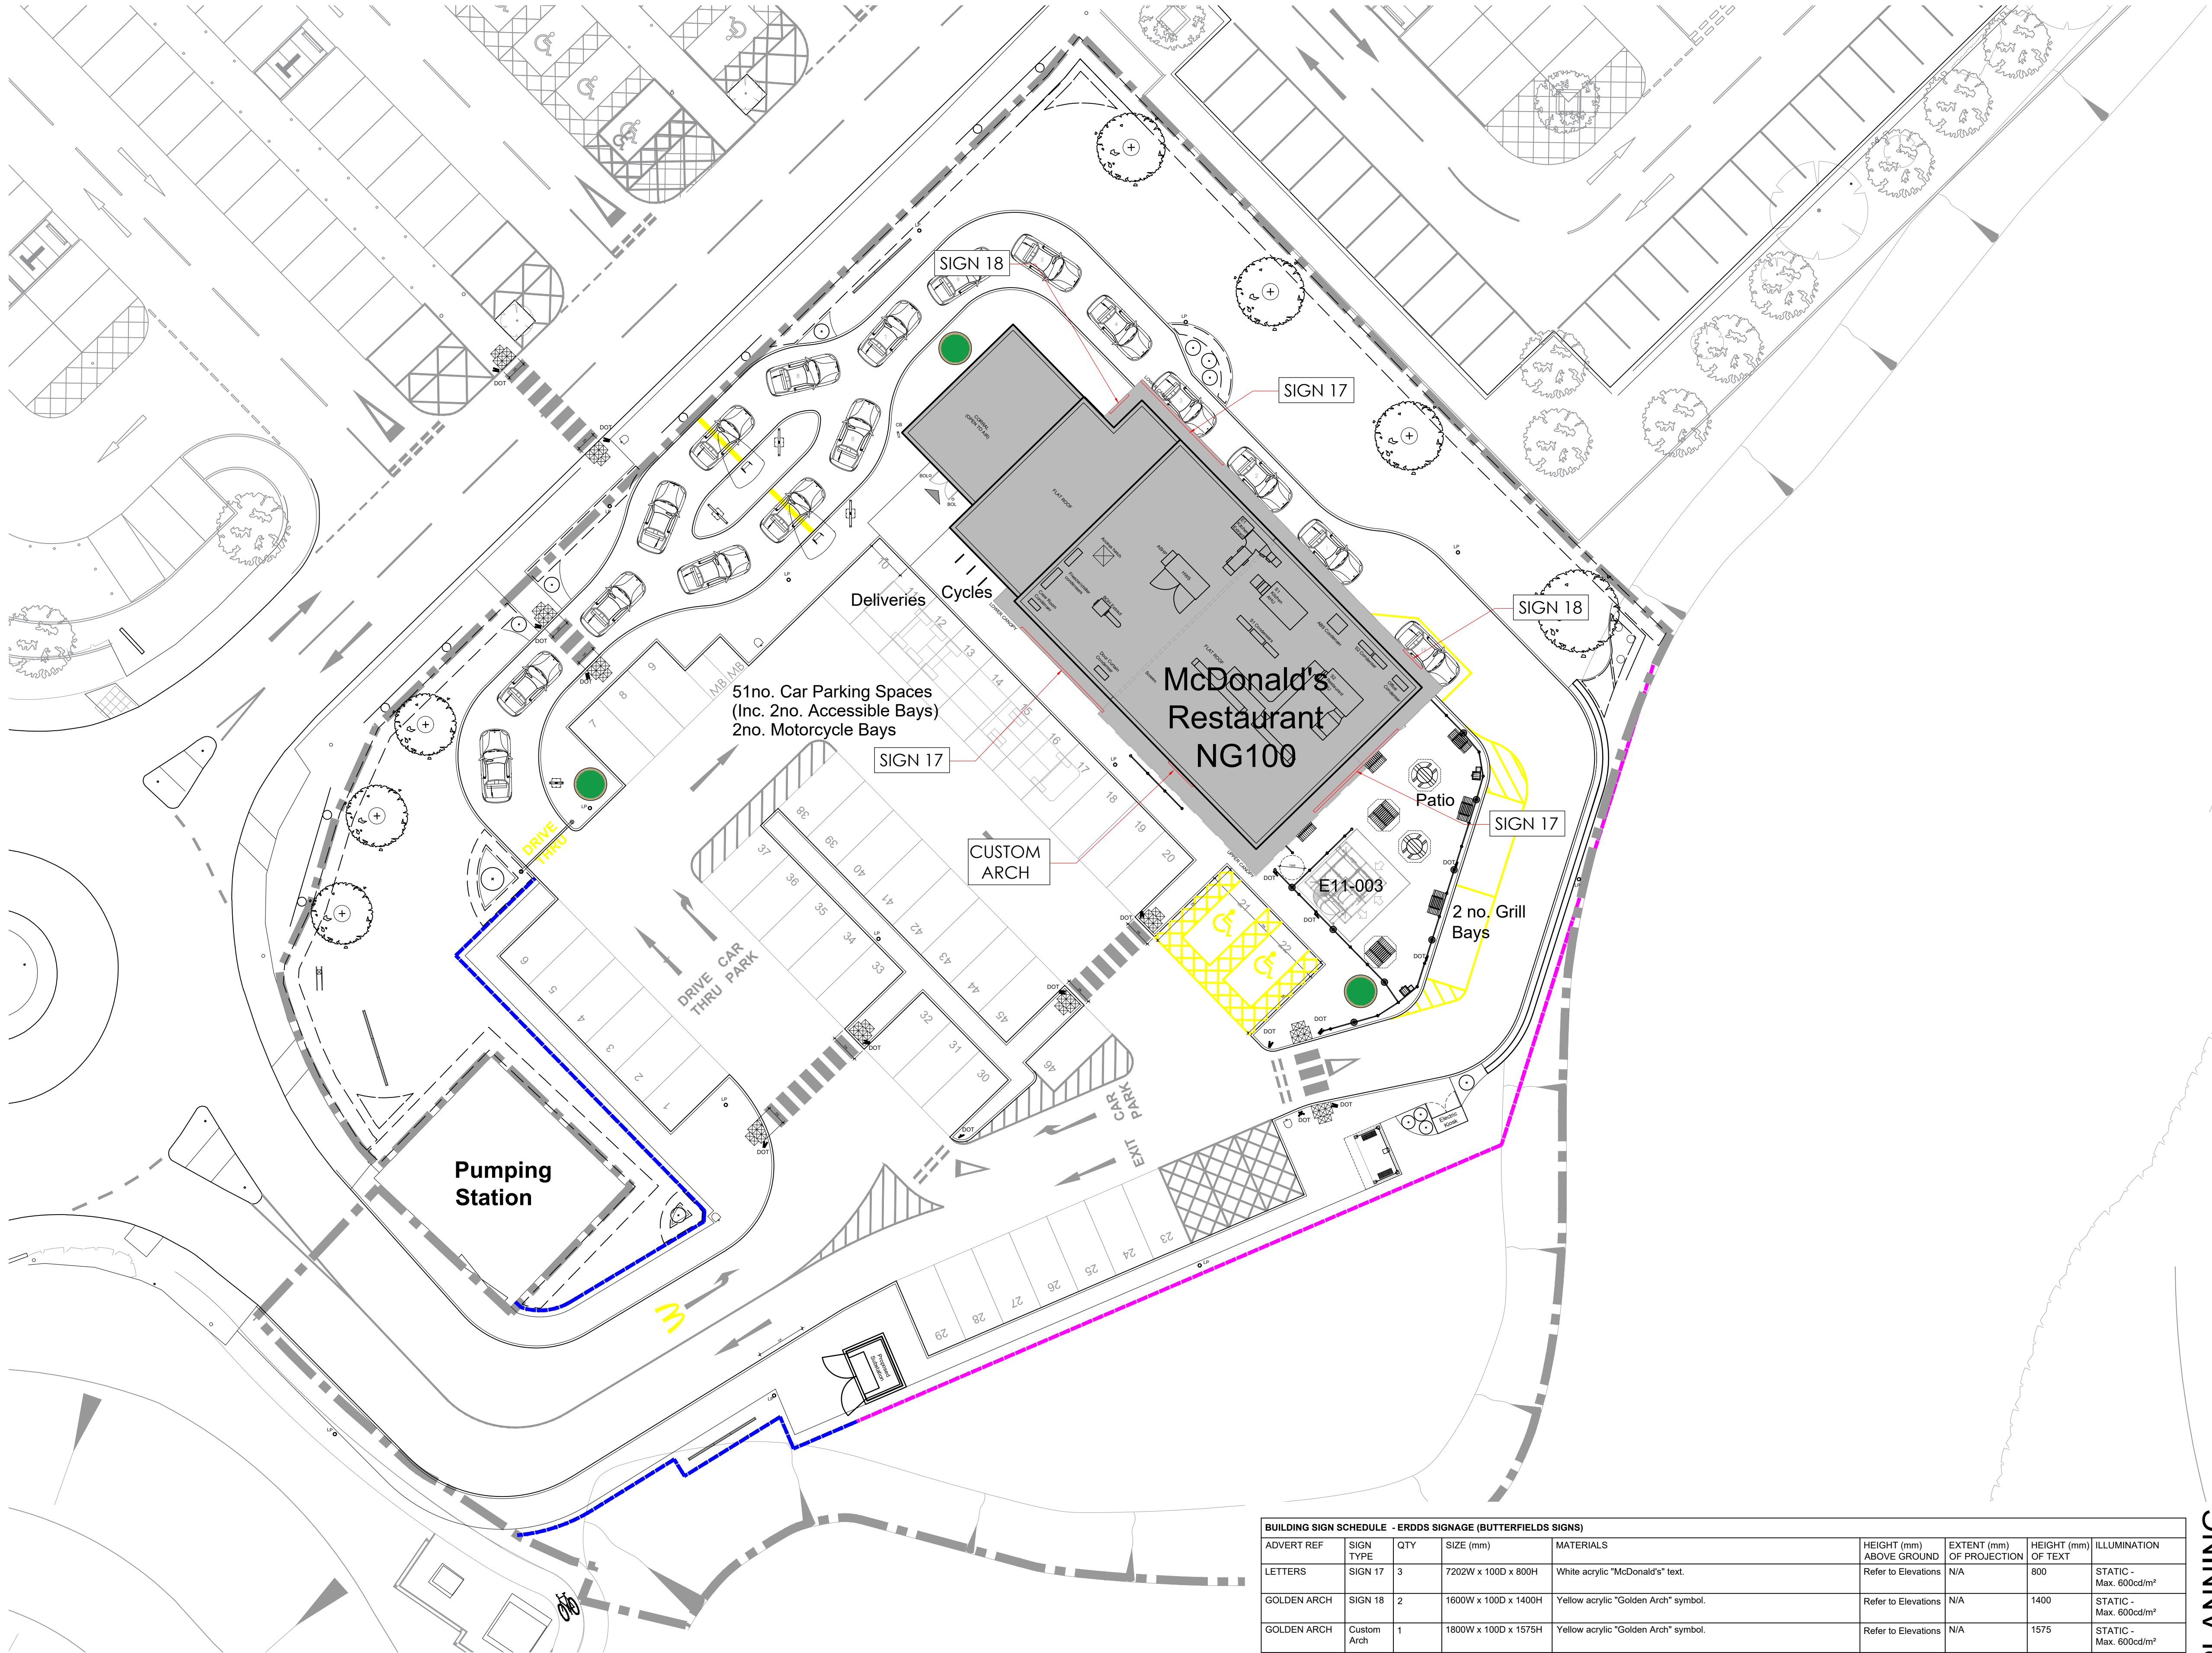


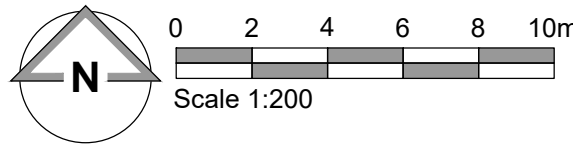

- NOTES
- All dimensions and levels are to be checked on site.
 - Any discrepancies are to be reported to the architect before any work commences.
 - This drawing shall not be reproduced without express written permission from AEW.
 - Title overlay drawings and ownership boundaries are produced using all reasonable endeavours. AEW cannot be responsible for the accuracy or scale discrepancy of base plans supplied to them.
 - All works are to be undertaken in accordance with Building Regulations and the latest British Standards.
 - All proprietary materials and products are to be used strictly in accordance with the manufacturers recommendations.

CDM 2015

Client notified of duties: **At Design Workshops**

Principal Designer: **TBC**

Unless noted below, all known hazards have been highlighted on the drawing:

Drawing Based on:

- Hadfield Cawkwell Davidson Architects drawing A-SK-011 Proposed Site Plan Option 2 dated 25/11/20.
- LEAK Sainsbury's - ProMap
- Glanville Site Survey Sheet 2 REF: 4210369/4102 Dated Oct 2021
- Vector Design Concepts: 18222-VL-McD_L01 Dated Feb 2022
- Signify Lighting Plot: O-144008 Dated March 2022
- Extent of McDonald's Demise Indicated:

Notes:
All drawings to be read in conjunction with all other drawings as noted on issue sheet.

B	07/07/22	JJ	LB
Title Block Notes updated at LPA request.			
A	09/03/2022	LMD	LB
Updated to show lighting plot and landscape design. Fences updated to suit landscape plan			
-	16/12/21	JJ	LB
Initial Issue			
REV	Date	Drawn by:-	Checked by:-
Status	Purpose of Issue		
S2	For Information		
drawing stage	Planning		
client	McDonald's Restaurants Ltd		

project				store
Leek Churnet Close		8622		
drawing title				
Proposed Roof Advert Plan				
date	16/12/21	drawn	JJ	
scale@A1	1:200	checked	LB	

BUILDING SIGN SCHEDULE - ERDSS SIGNAGE (BUTTERFIELDS SIGNS)							
ADVERT REF	SIGN TYPE	QTY	SIZE (mm)	MATERIALS	HEIGHT (mm) ABOVE GROUND	EXTENT (mm) OF PROJECTION	HEIGHT (mm) OF TEXT
LETTERS	SIGN 17	3	7202W x 100D x 800H	White acrylic "McDonald's" text.	Refer to Elevations	N/A	800
GOLDEN ARCH	SIGN 18	2	1600W x 100D x 1400H	Yellow acrylic "Golden Arch" symbol.	Refer to Elevations	N/A	1400
GOLDEN ARCH	Custom Arch	1	1800W x 100D x 1575H	Yellow acrylic "Golden Arch" symbol.	Refer to Elevations	N/A	1575

Proposed Roof Advert Plan

PLANNING