




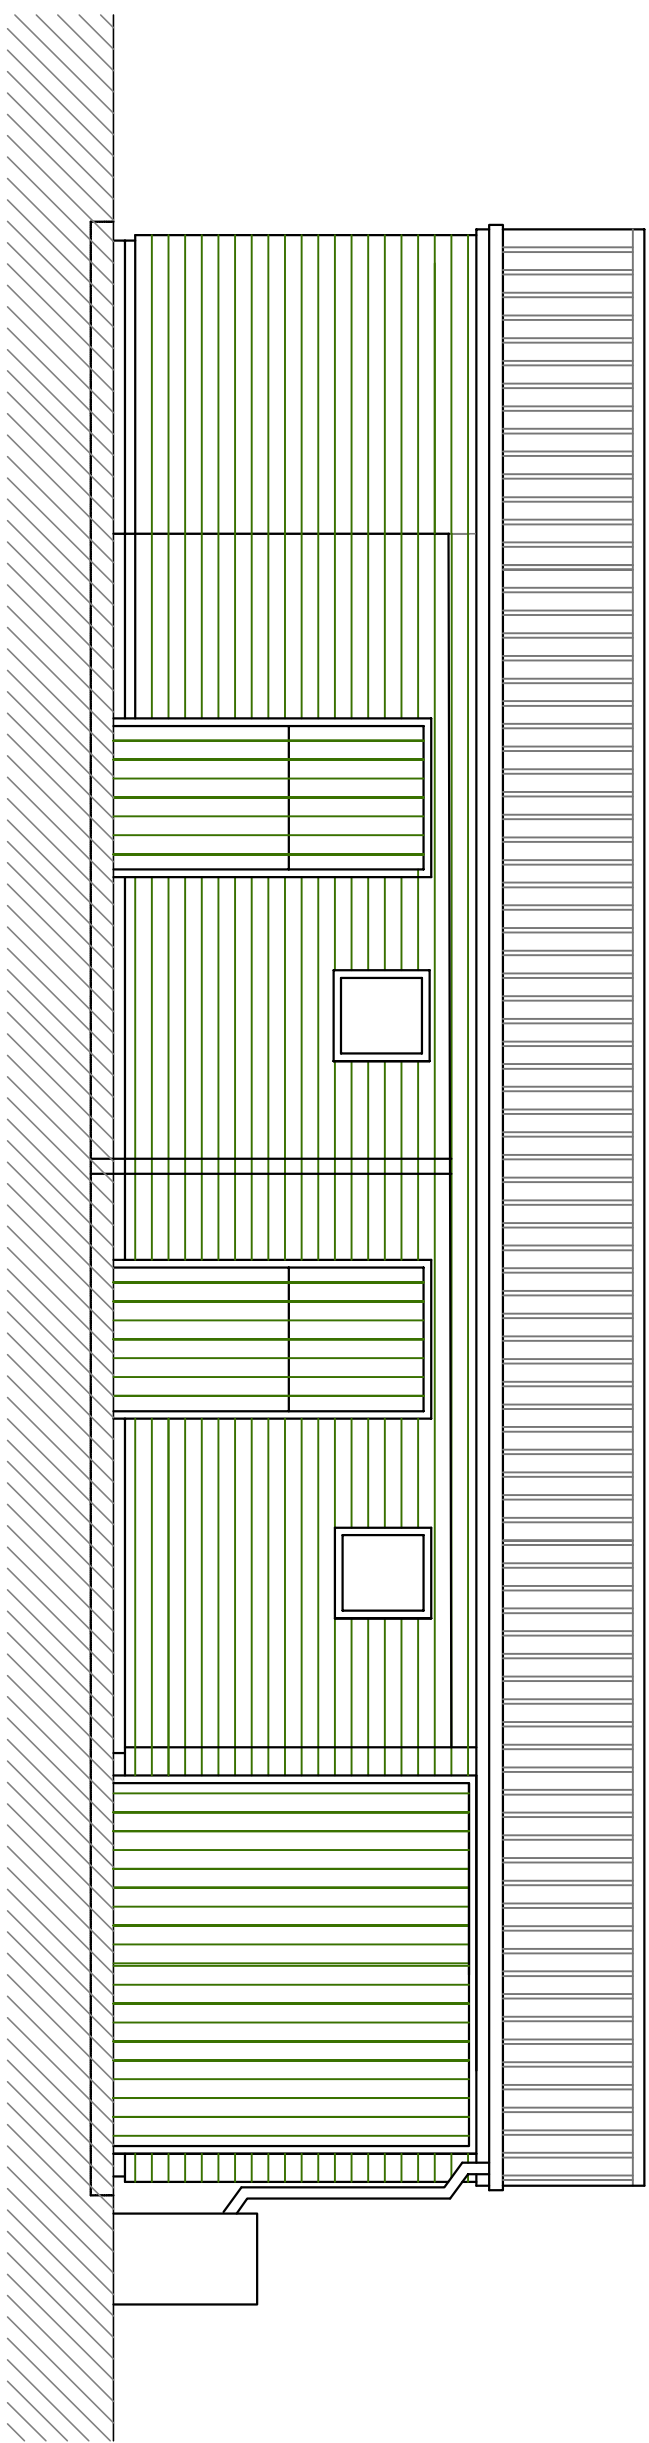


North West Elevation Scale 1:50

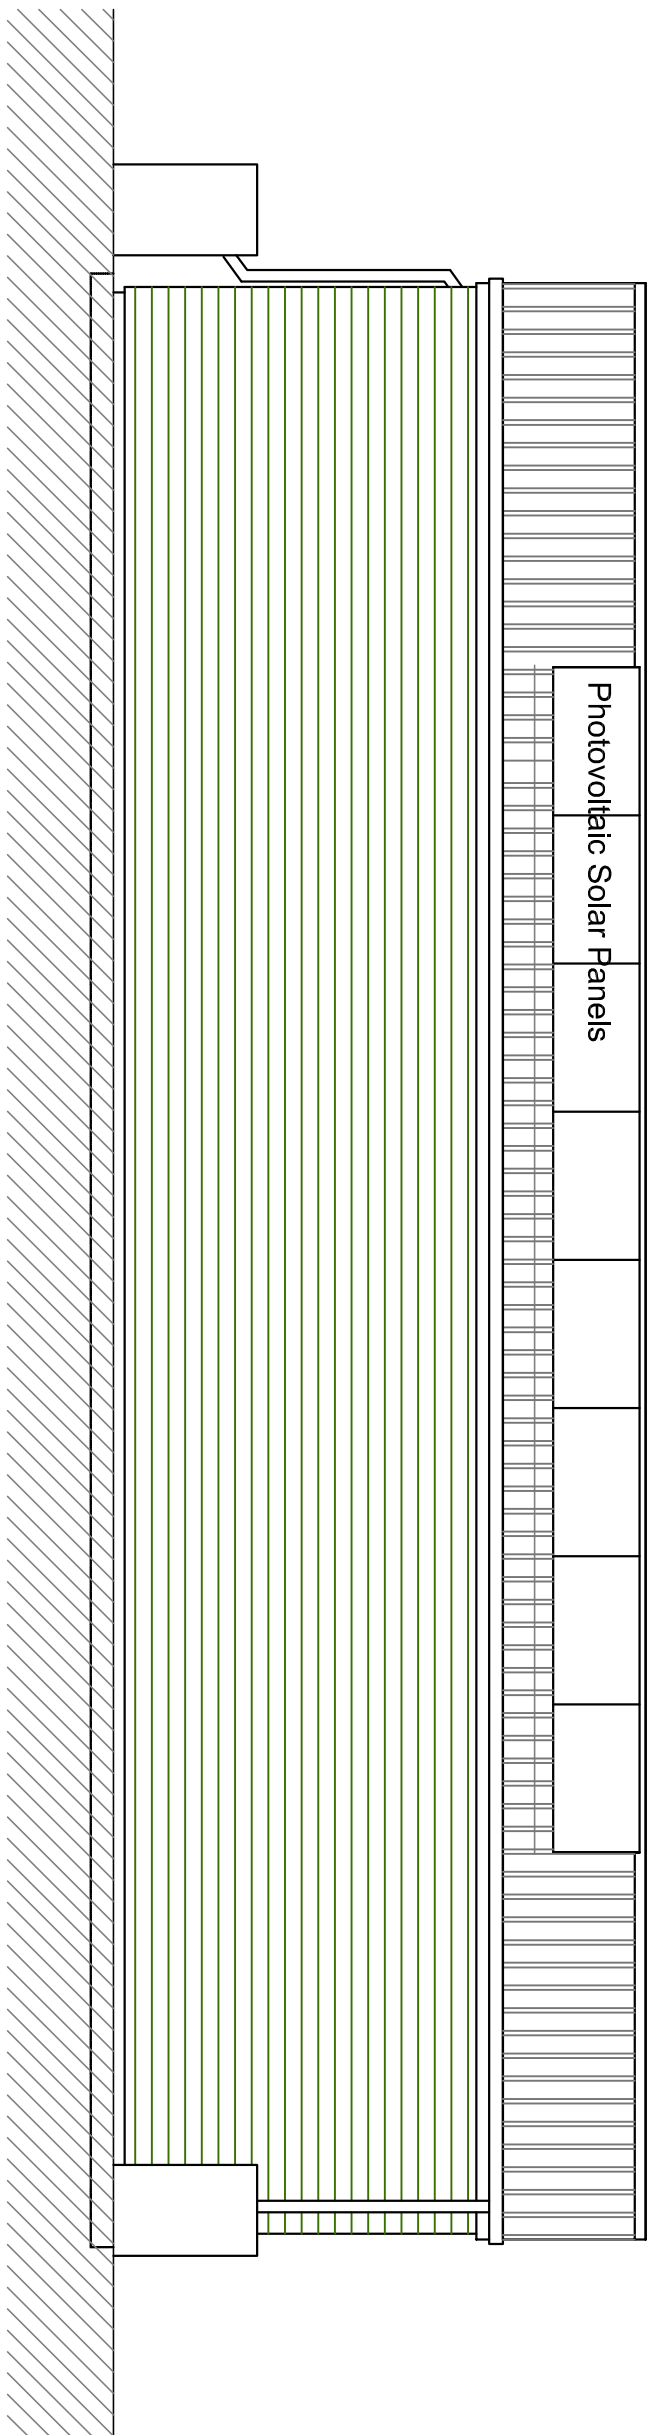

South East Elevation Scale 1:50

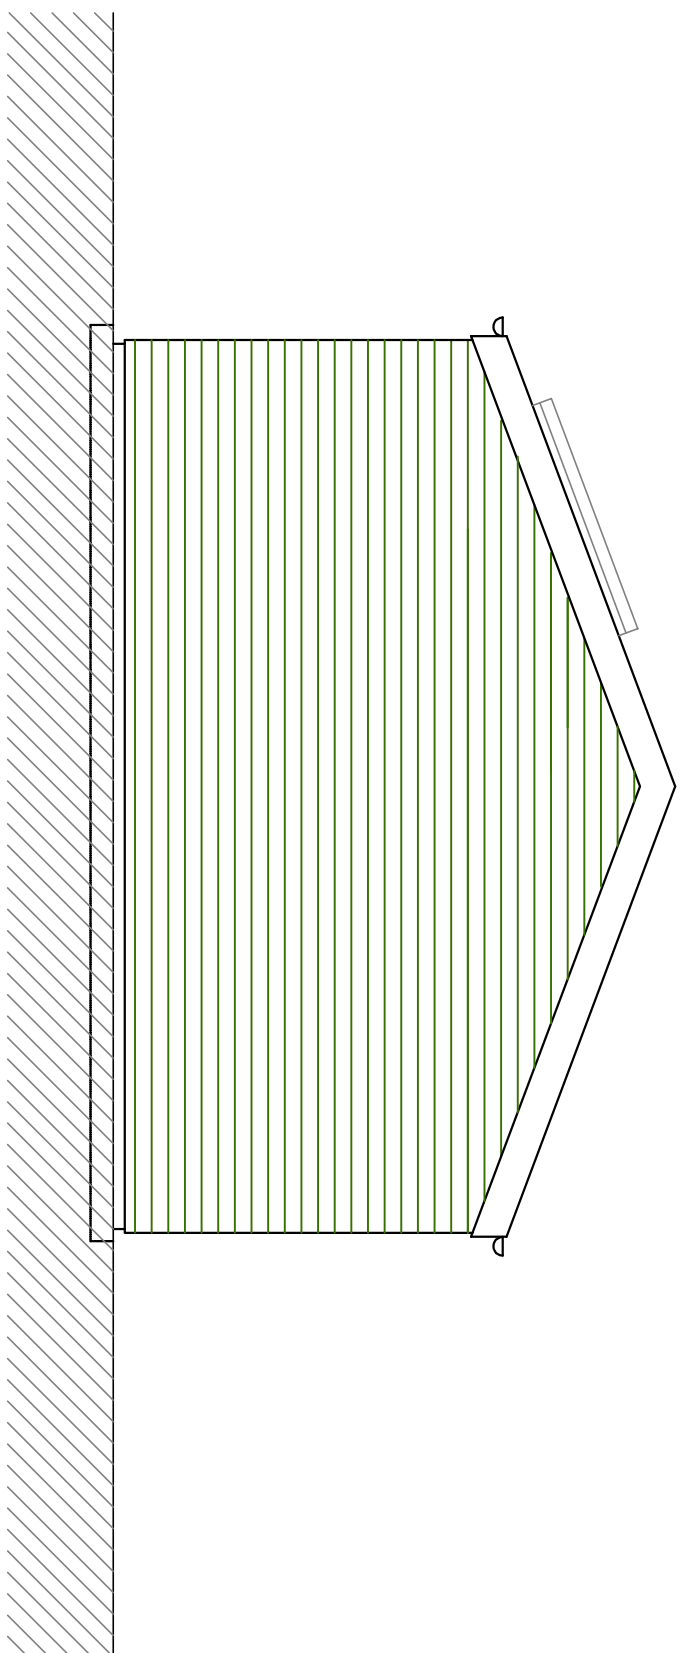


North East Elevation Scale 1:50

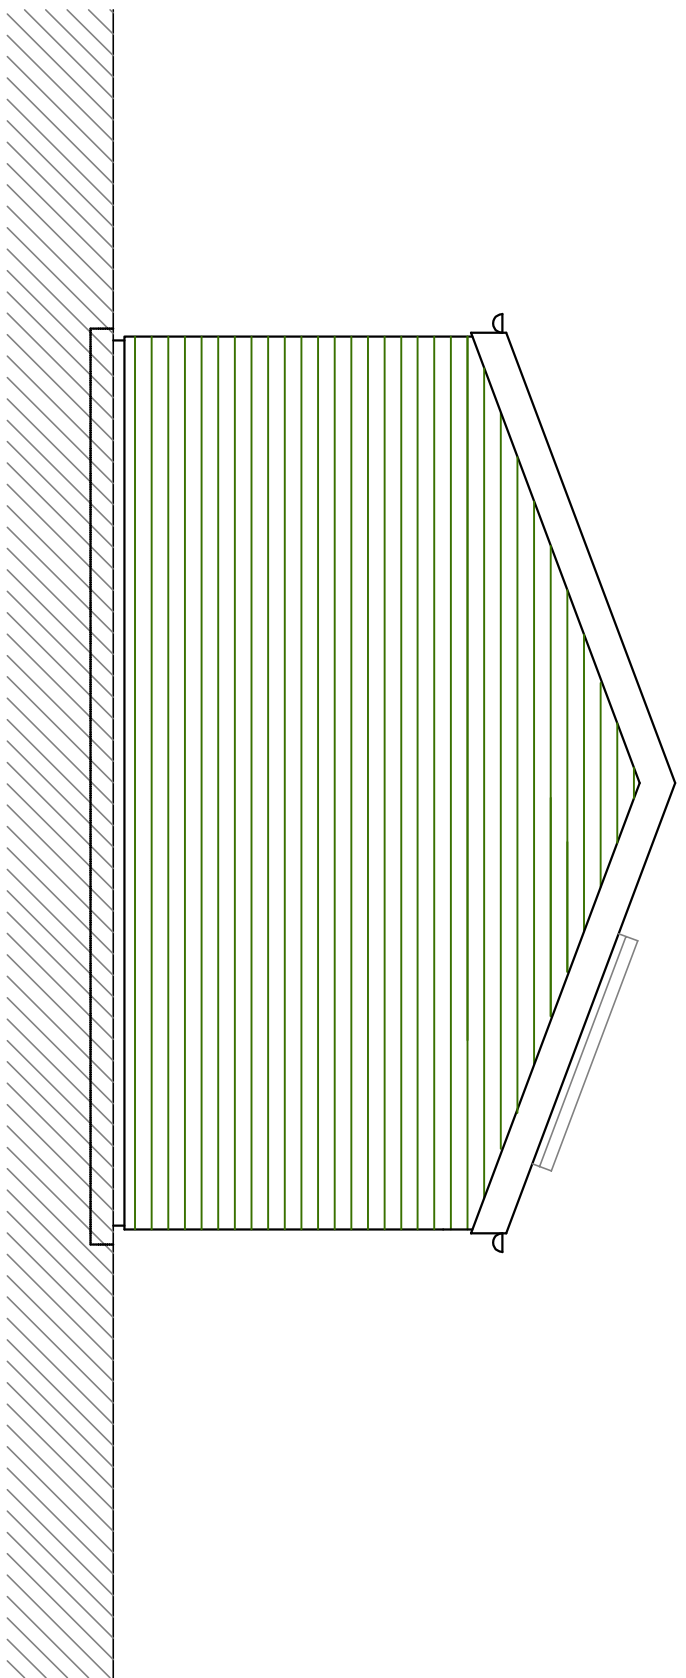


South West Elevation Scale 1:50


FACING MATERIALS:
Roof - Coroline corrugated bitumen (Black) sheet roofing
with PV panels mounted on South East facing roof.
Walls - Horizontal feather edged timber boarding finished
with forest green wood stain.
Rainwater Goods - Black Upvc.

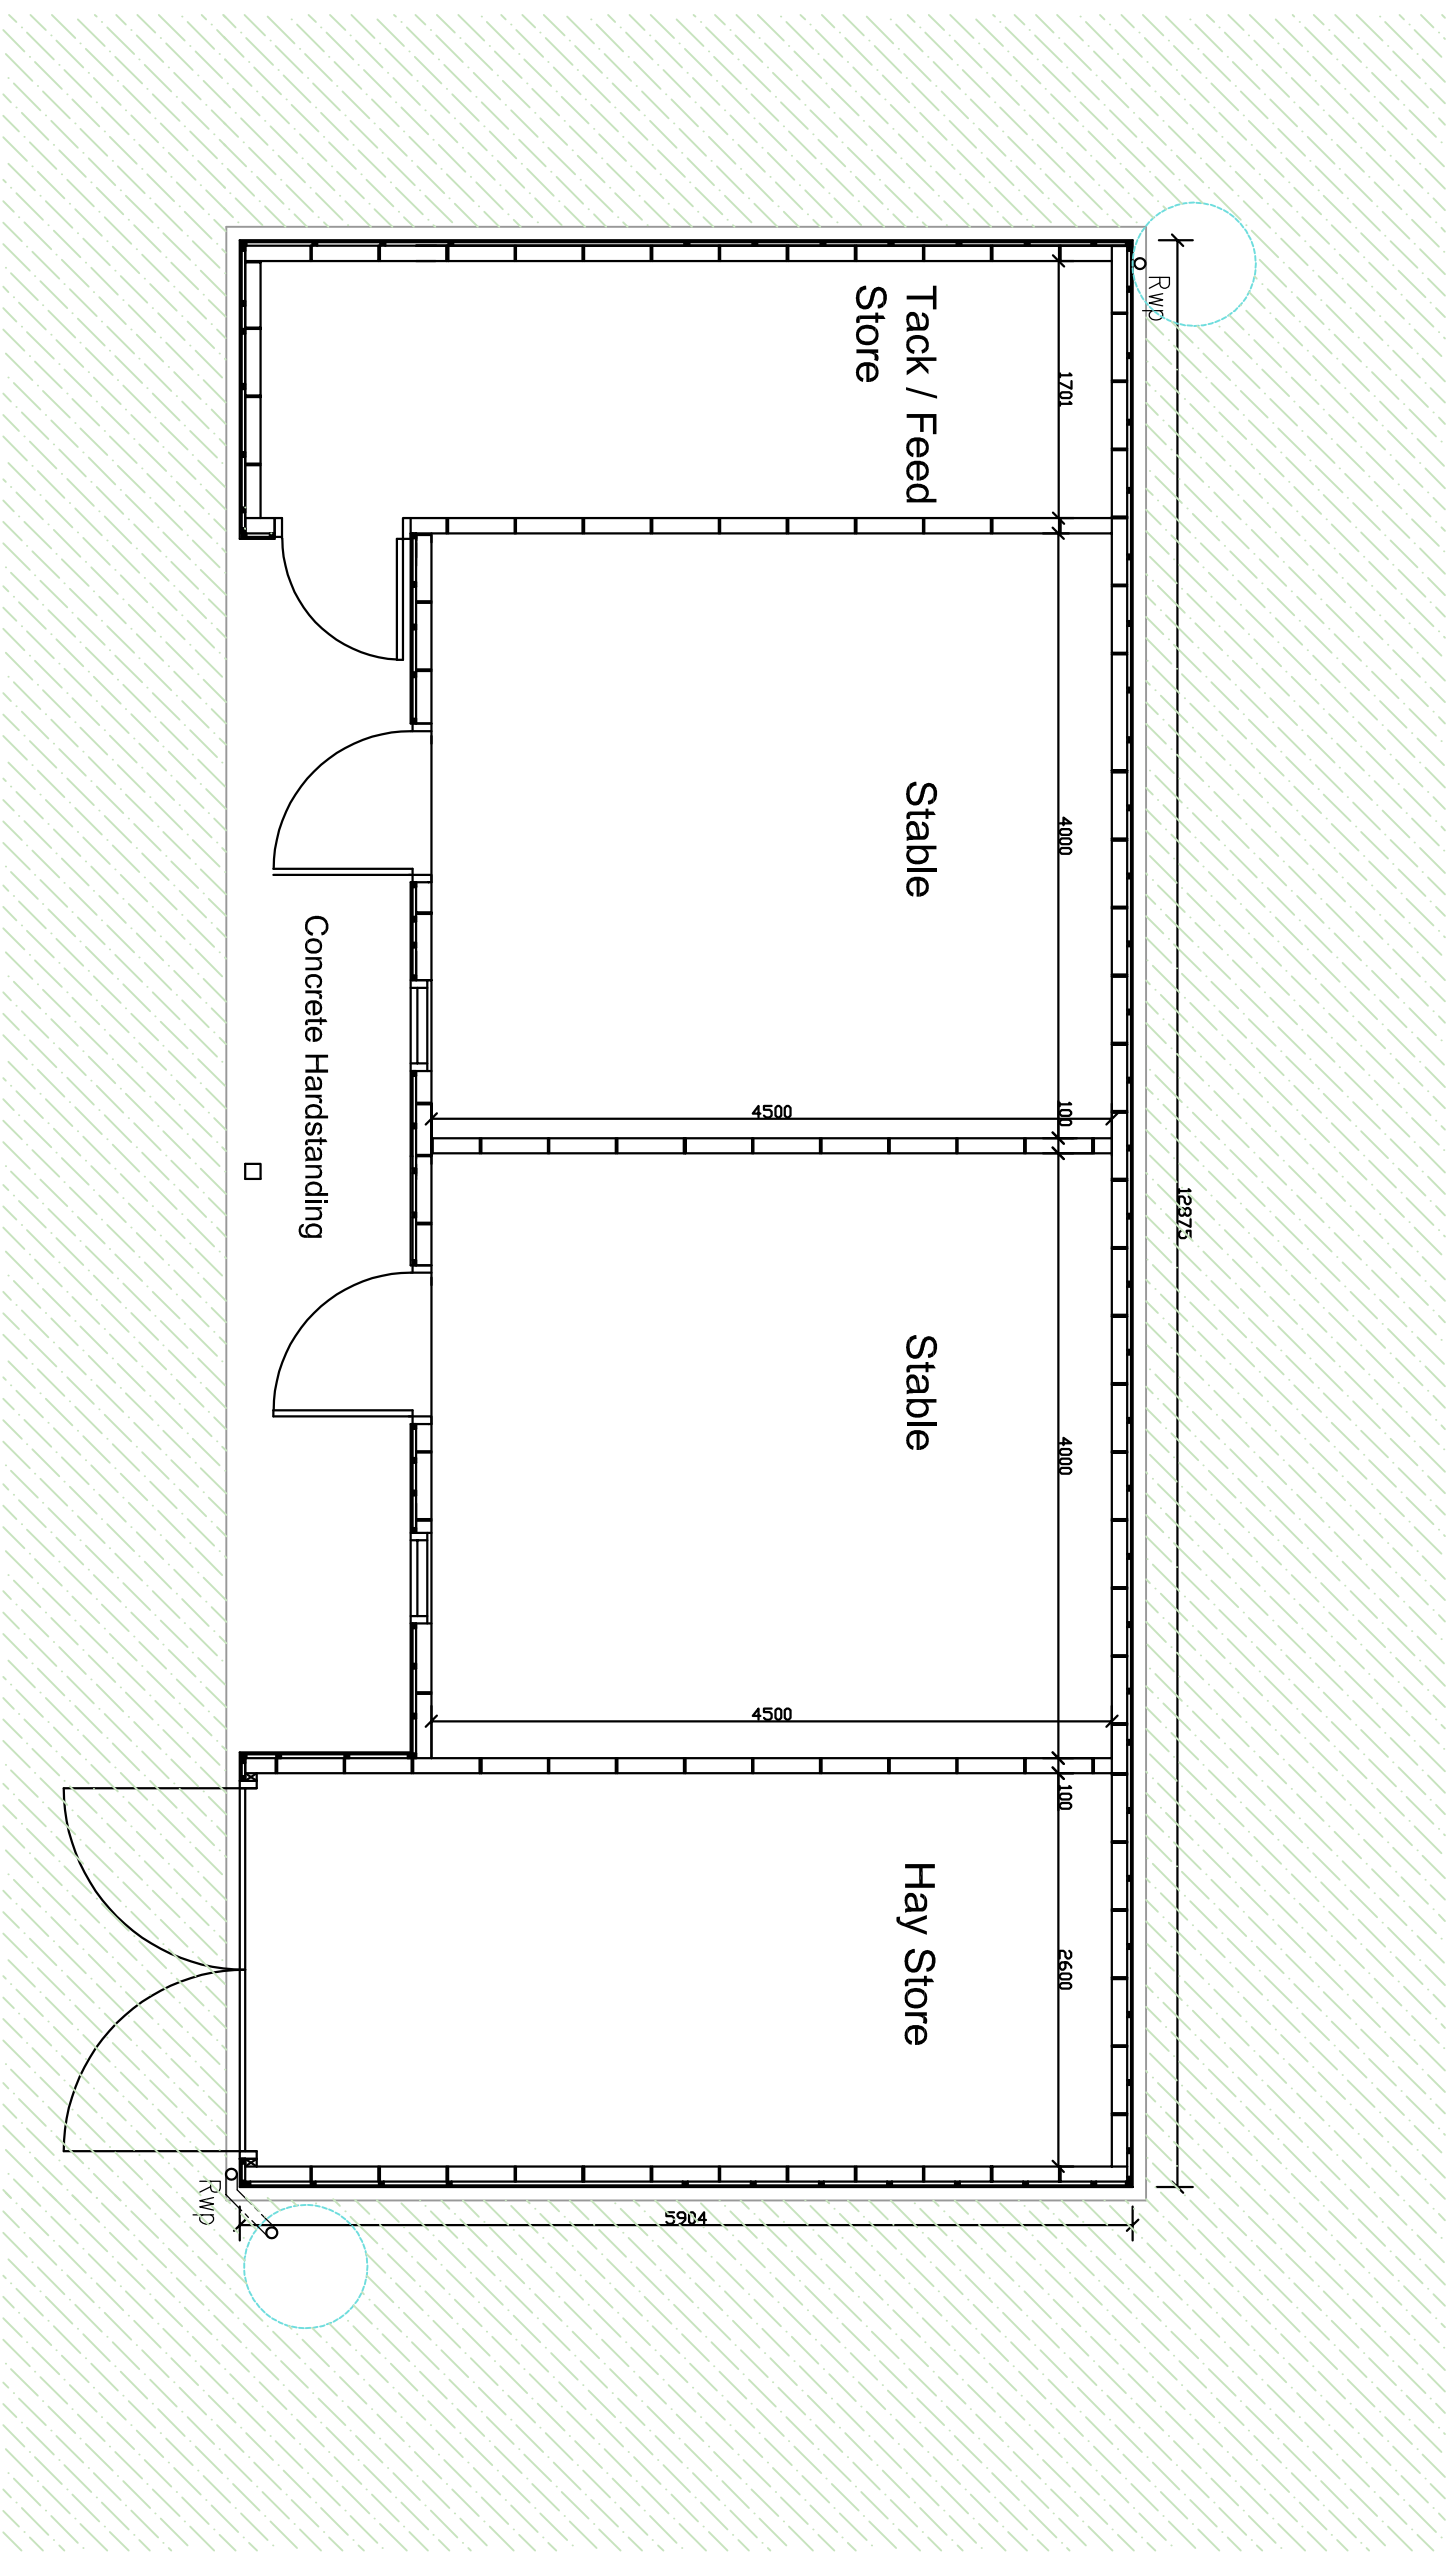

Floor Plan Scale 1:50

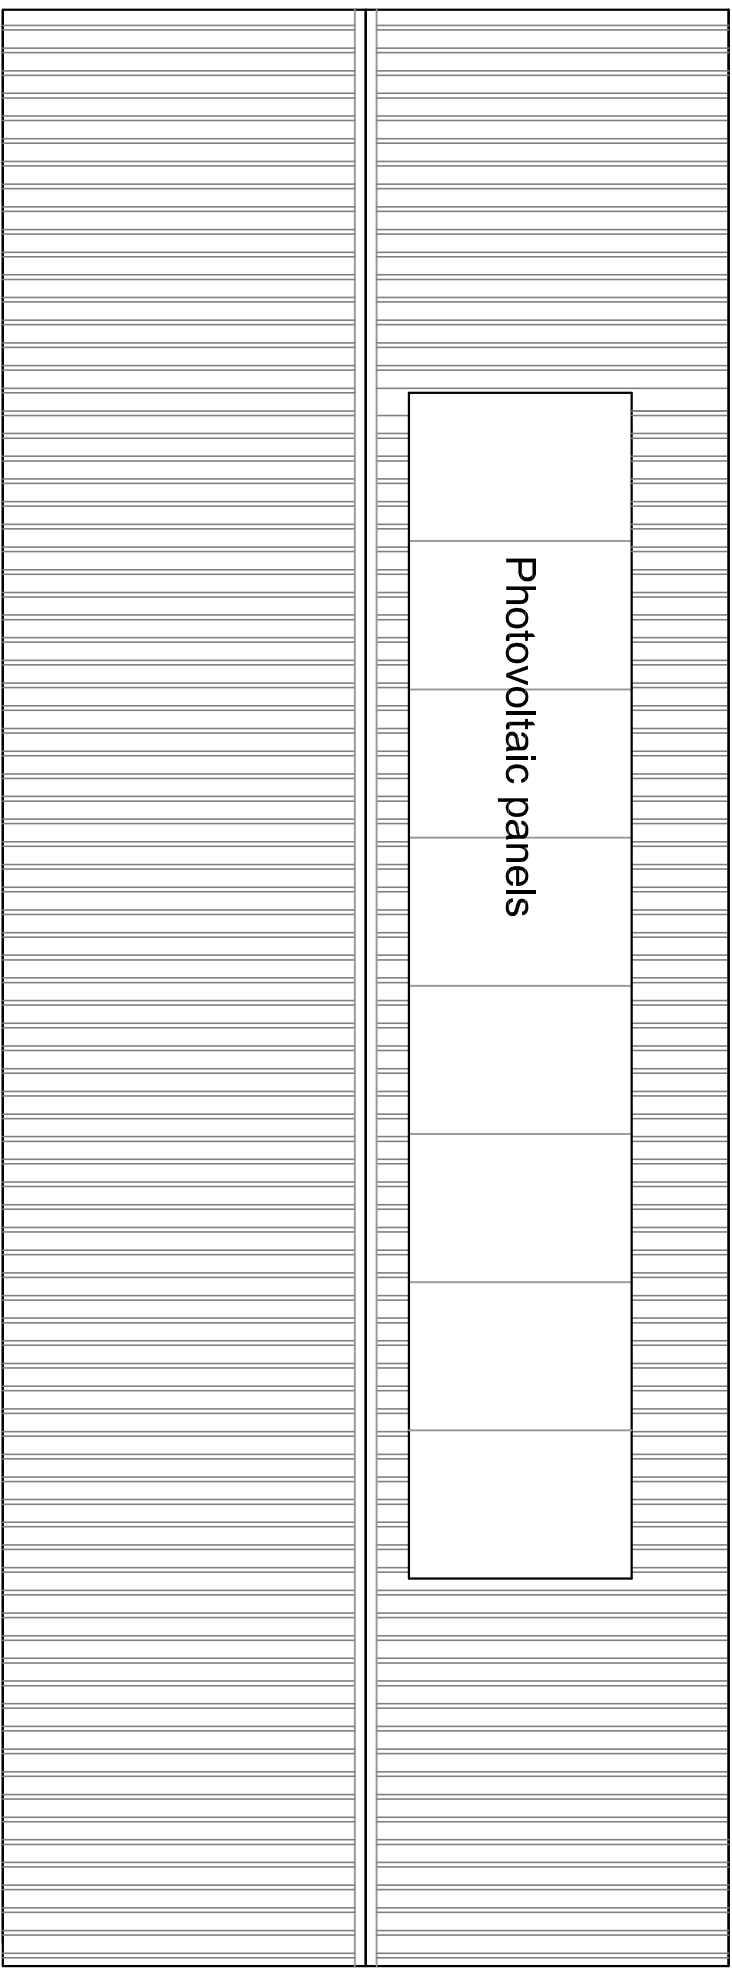

Roof Plan Scale 1:50

 

Rev./Drawn	Comments	Date

MAC
ARCHITECTURAL DESIGN LTD
Moerland House, 120 Moerland Road, Burslem, ST6 1JD.
T:01782 923902 E:admin@mac-arch.co.uk

Applicant:
Mr A Burgess.

Project:
Proposed Replacement Stables
on Land off Mill Lane,
Wetley Rocks,
Stoke on Trent,
Staffordshire, ST9 0BW.

Title:
Plans & Elevations.

Status:
Planning