




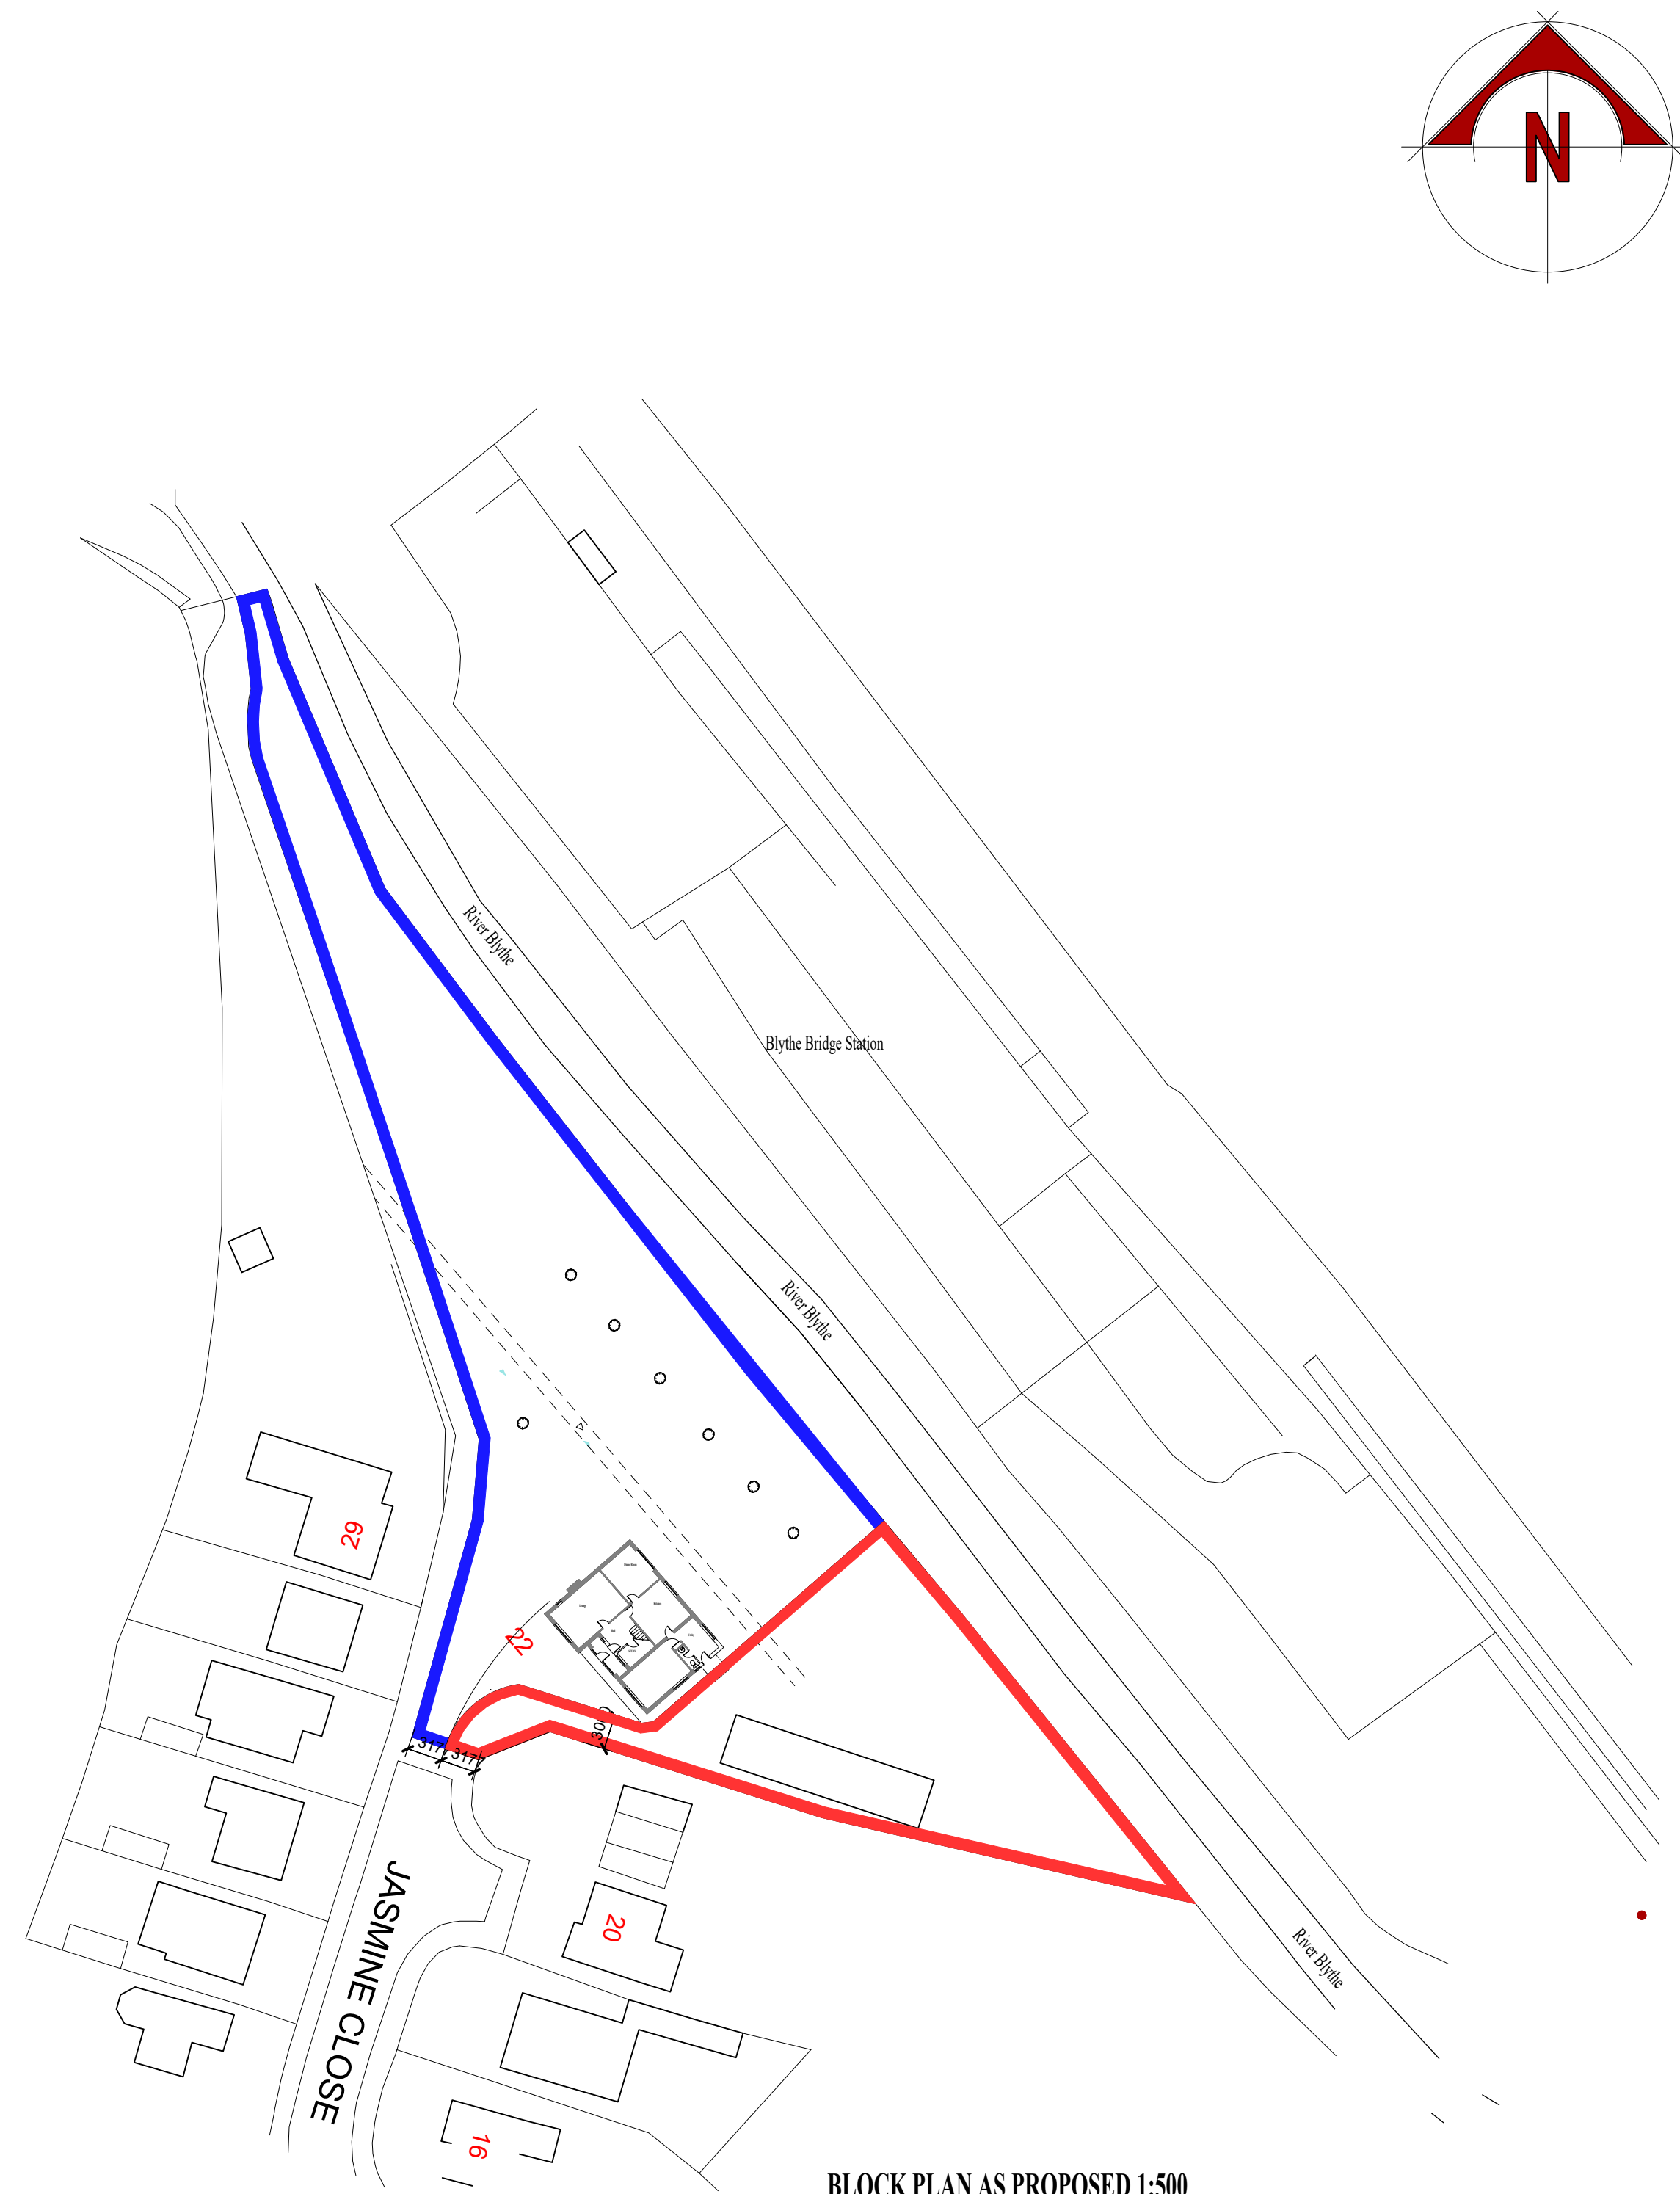

BLOCK PLAN AS PROPOSED 1:500

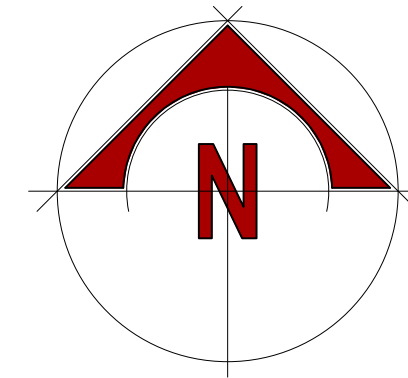

SITE PLAN 1:200

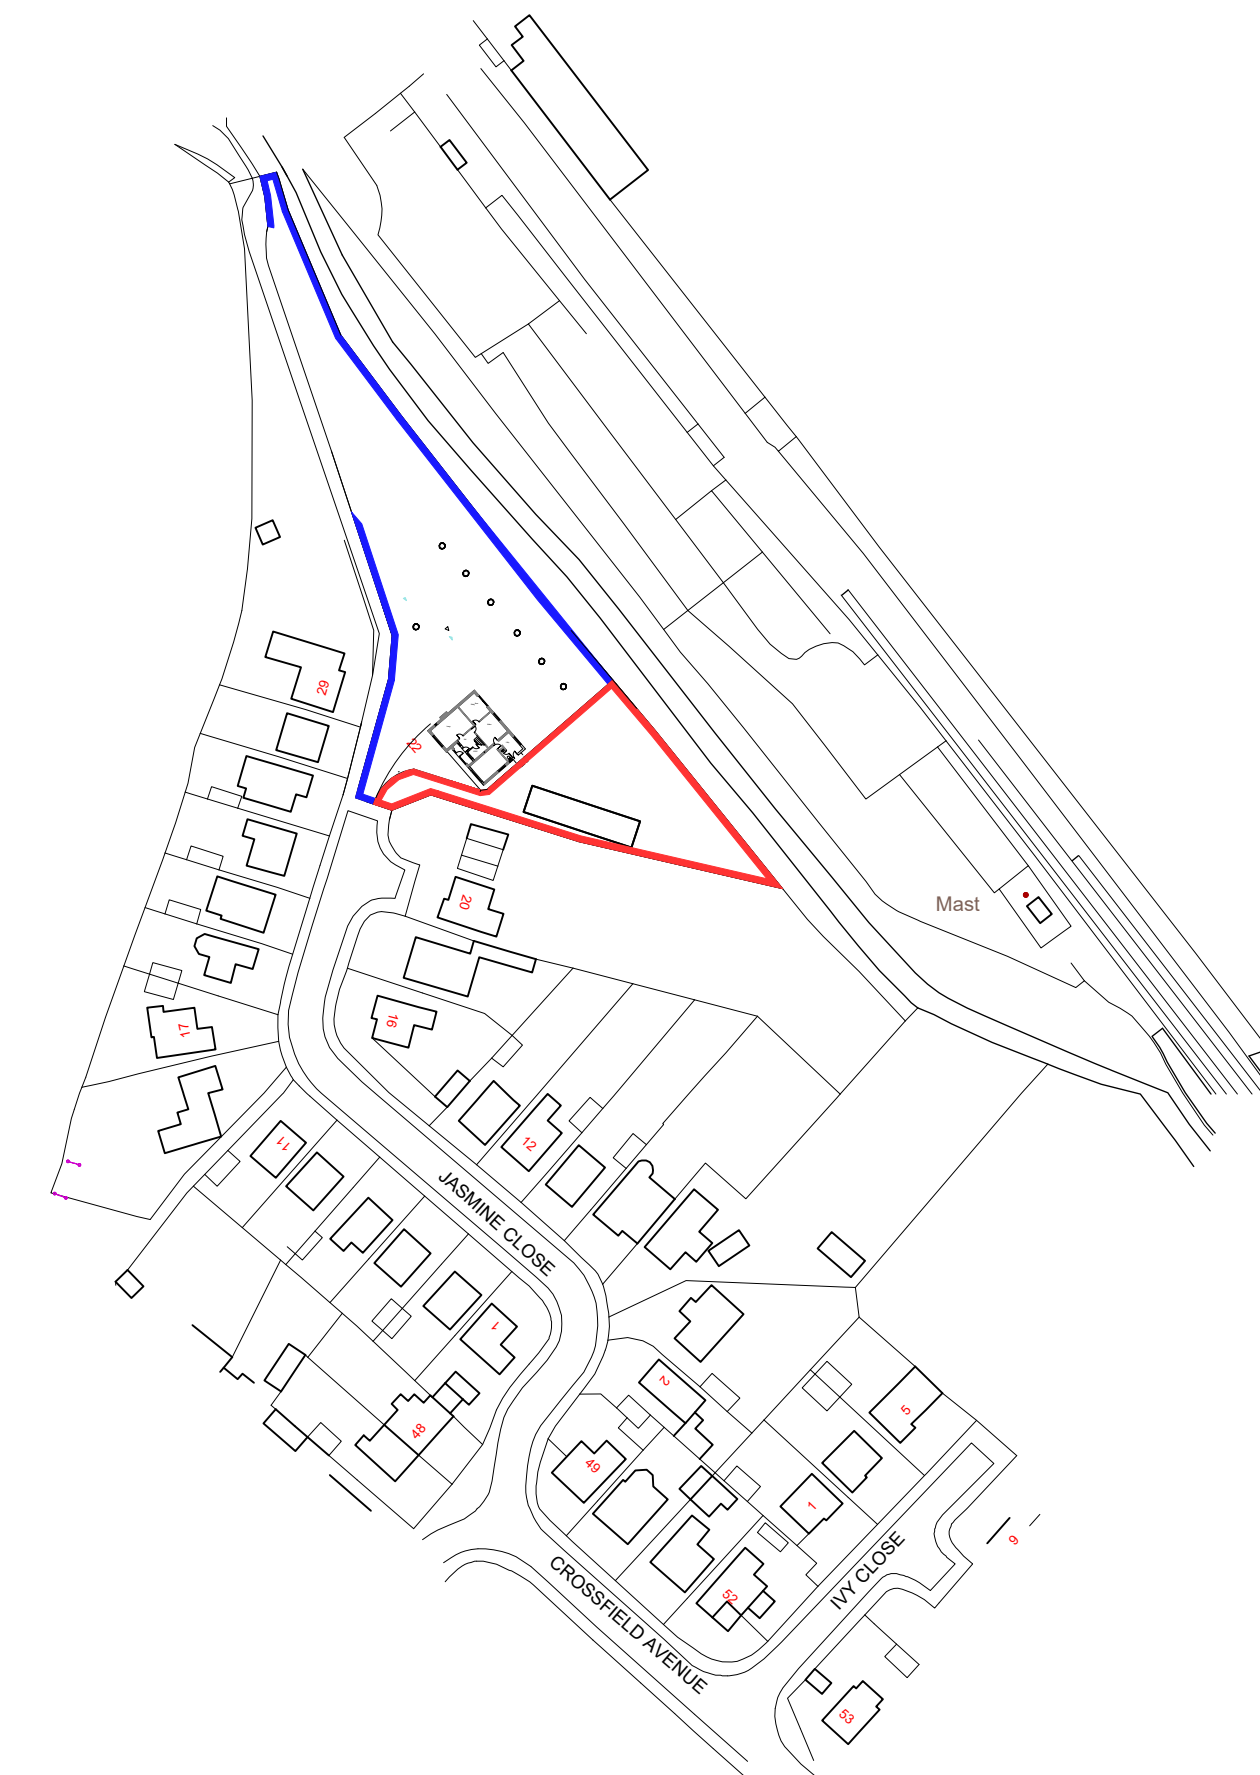

LOCATION PLAN AS PROPOSED 1:1250

Ordnance Survey, (c) Crown Copyright 2021. All rights reserved. Licence number 10002362

**Building
Design**



TITLE

PROPOSED DIVISION OF HOUSE AND OUTBUILDING
AT 22 JASMINE CLOSE
BLYTHE BRIDGE
STOKE-ON-TRENT
ST11 9RS

CLIENT

MR & MRS R. OLPHIN

DRAWING NO.

PLANNING 1

SCALE
1:500/200

DATE
MAY 2022

B. BLAKEMAN CIAT

2 Courten Place
Burlington
Stoke-on-Trent
ST12 9FL
TEL 01782 470694