




EXISTING NORTH ELEVATION

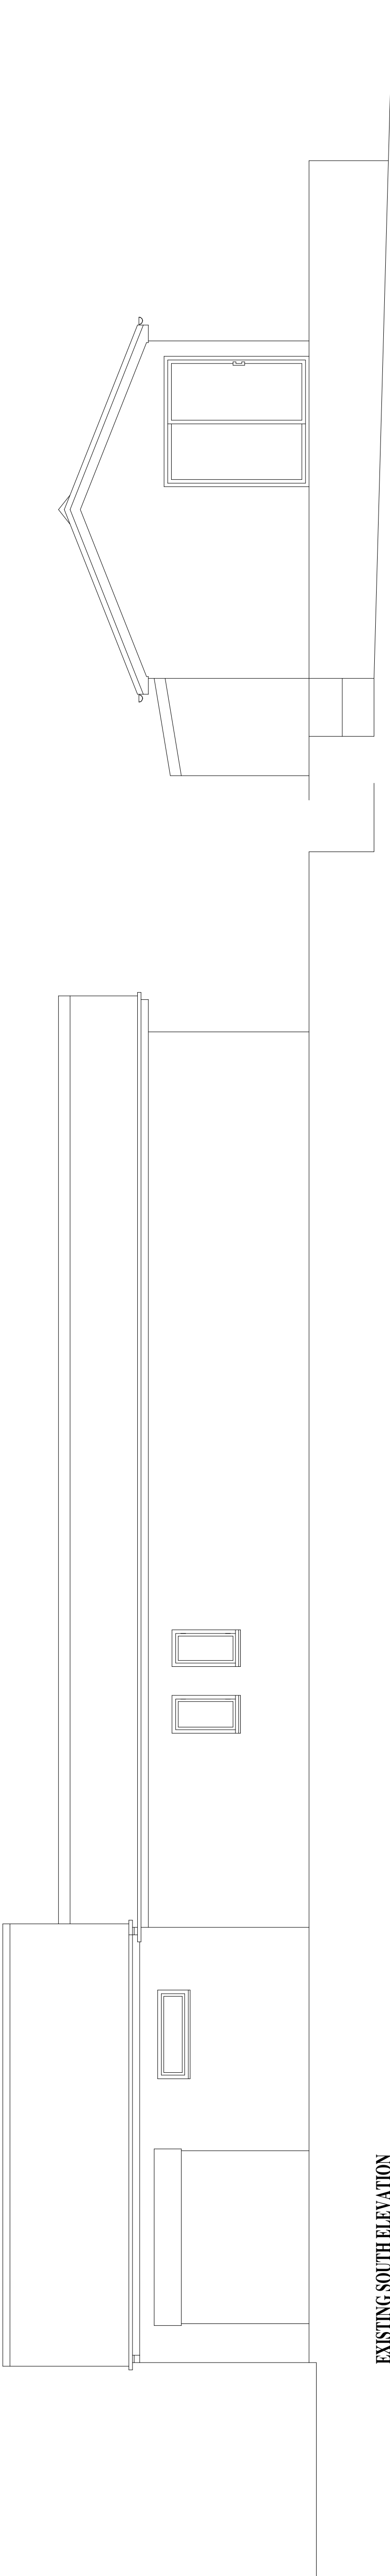


EXISTING SOUTH ELEVATION

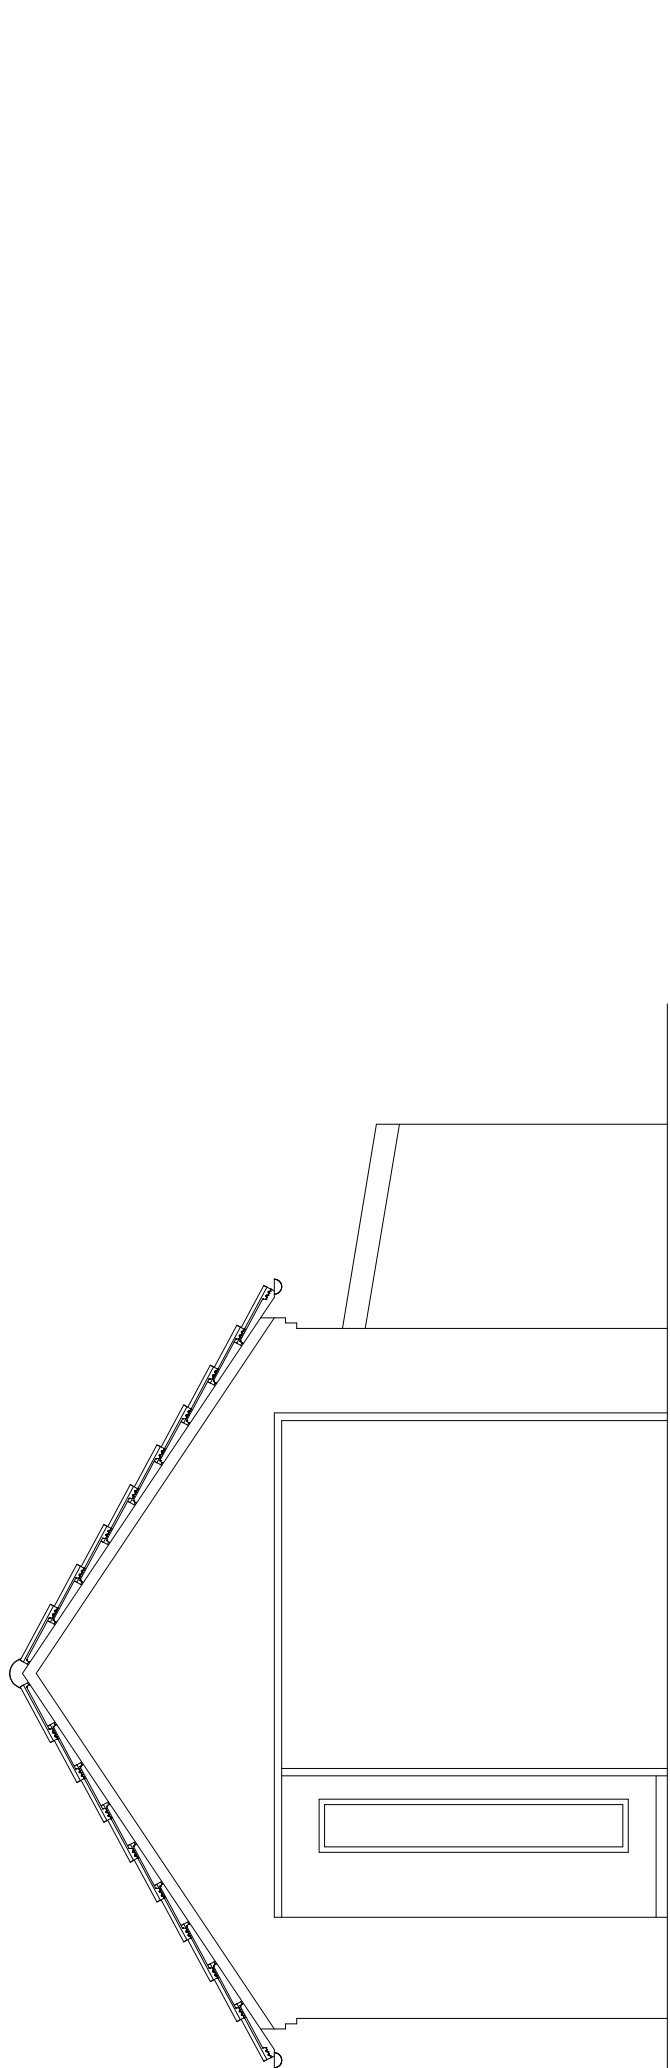


EXISTING WEST ELEVATION

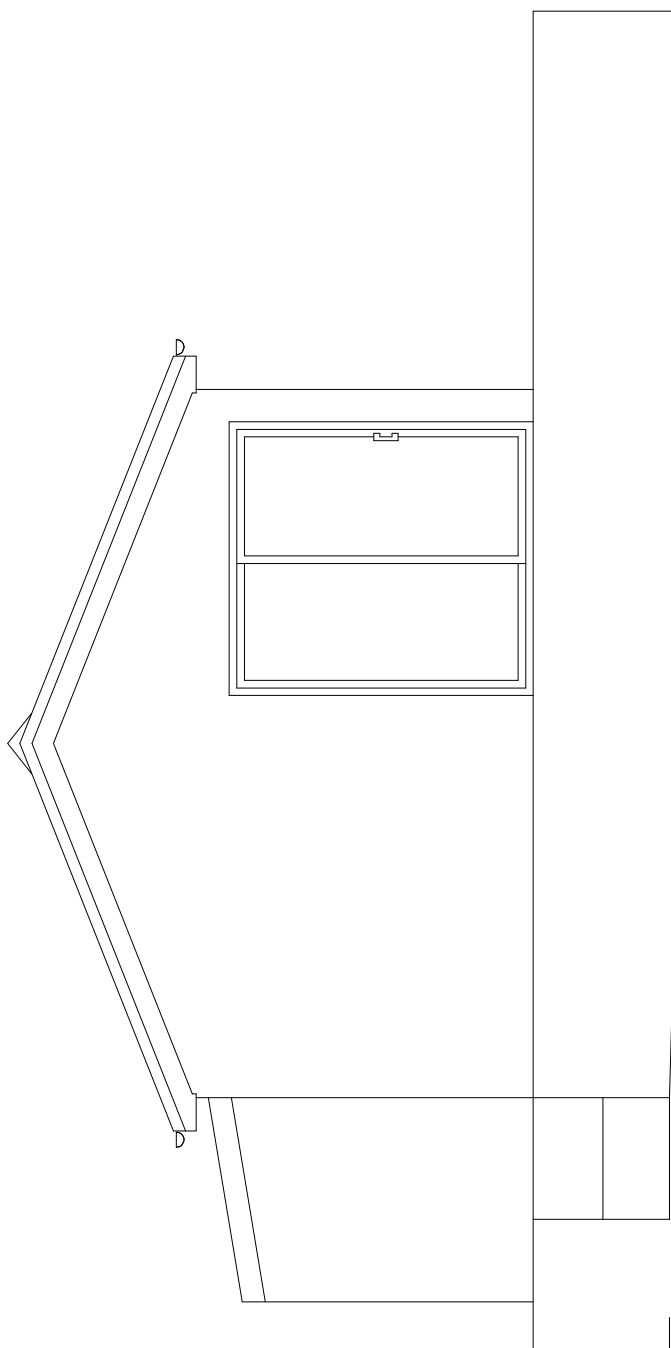

EXISTING EAST ELEVATION

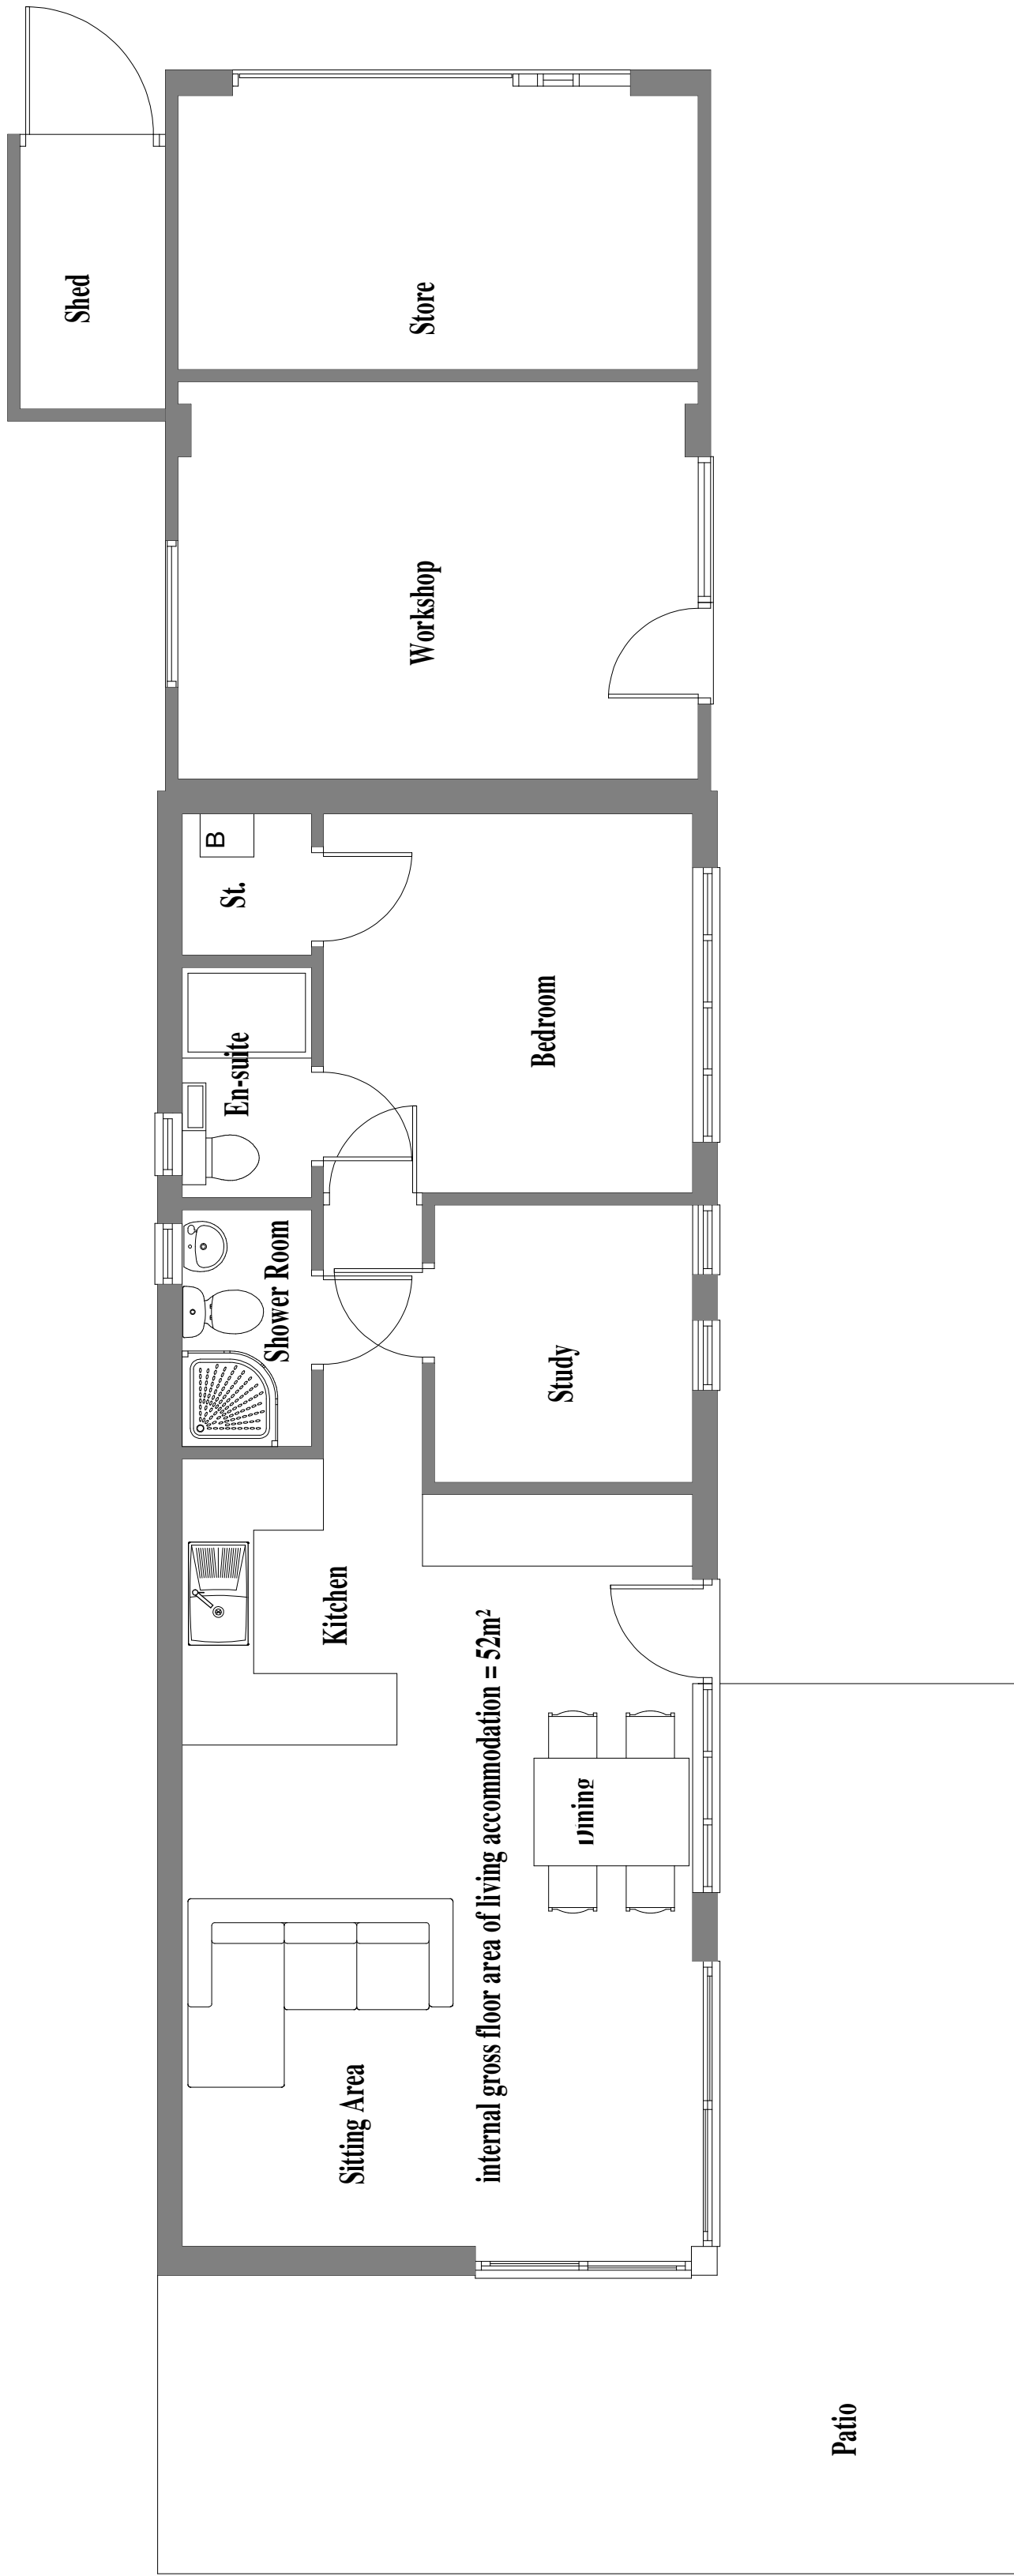

EXISTING GROUND FLOOR PLAN

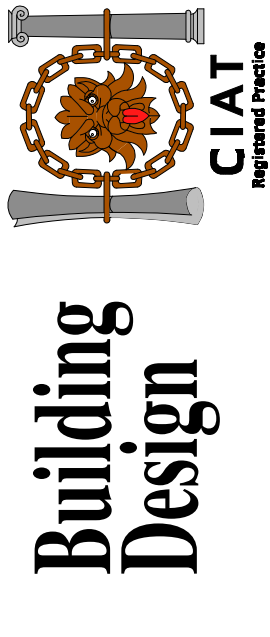

TITLE

OUTBUILDING AT 22 JASMINE CLOSE
BLYTHE BRIDGE
STOKE-ON-TRENT
ST11 9RS

CLIENT

MR & MRS R. OLPHIN

DRAWING NO.

SURVEY AS EXISTING

SCALE

1:50

DATE

DECEMBER 2021

B. BLAKEMAN CIAT

2 Cornhill Place

Stoke-on-Trent

ST12 9PL

TEL: 01753 47064