


Copyright of this drawing is vested in the Architect and it must not be copied or reproduced without consent. All contractors must visit the site and be responsible for taking and checking all dimensions relative to their work. The Architect accepts limited liability for any variation between drawings and the conditions.


CLIENTS ARE ADVISED TO CLARIFY DIMENSIONS WITH THE ARCHITECT PRIOR TO SETTING OUT AND NOT TO SCALE FROM THE DRAWING

Rev.	Drawn	Comments	Date
A	KEW	Red line amended & daylight splays added	Jul 22

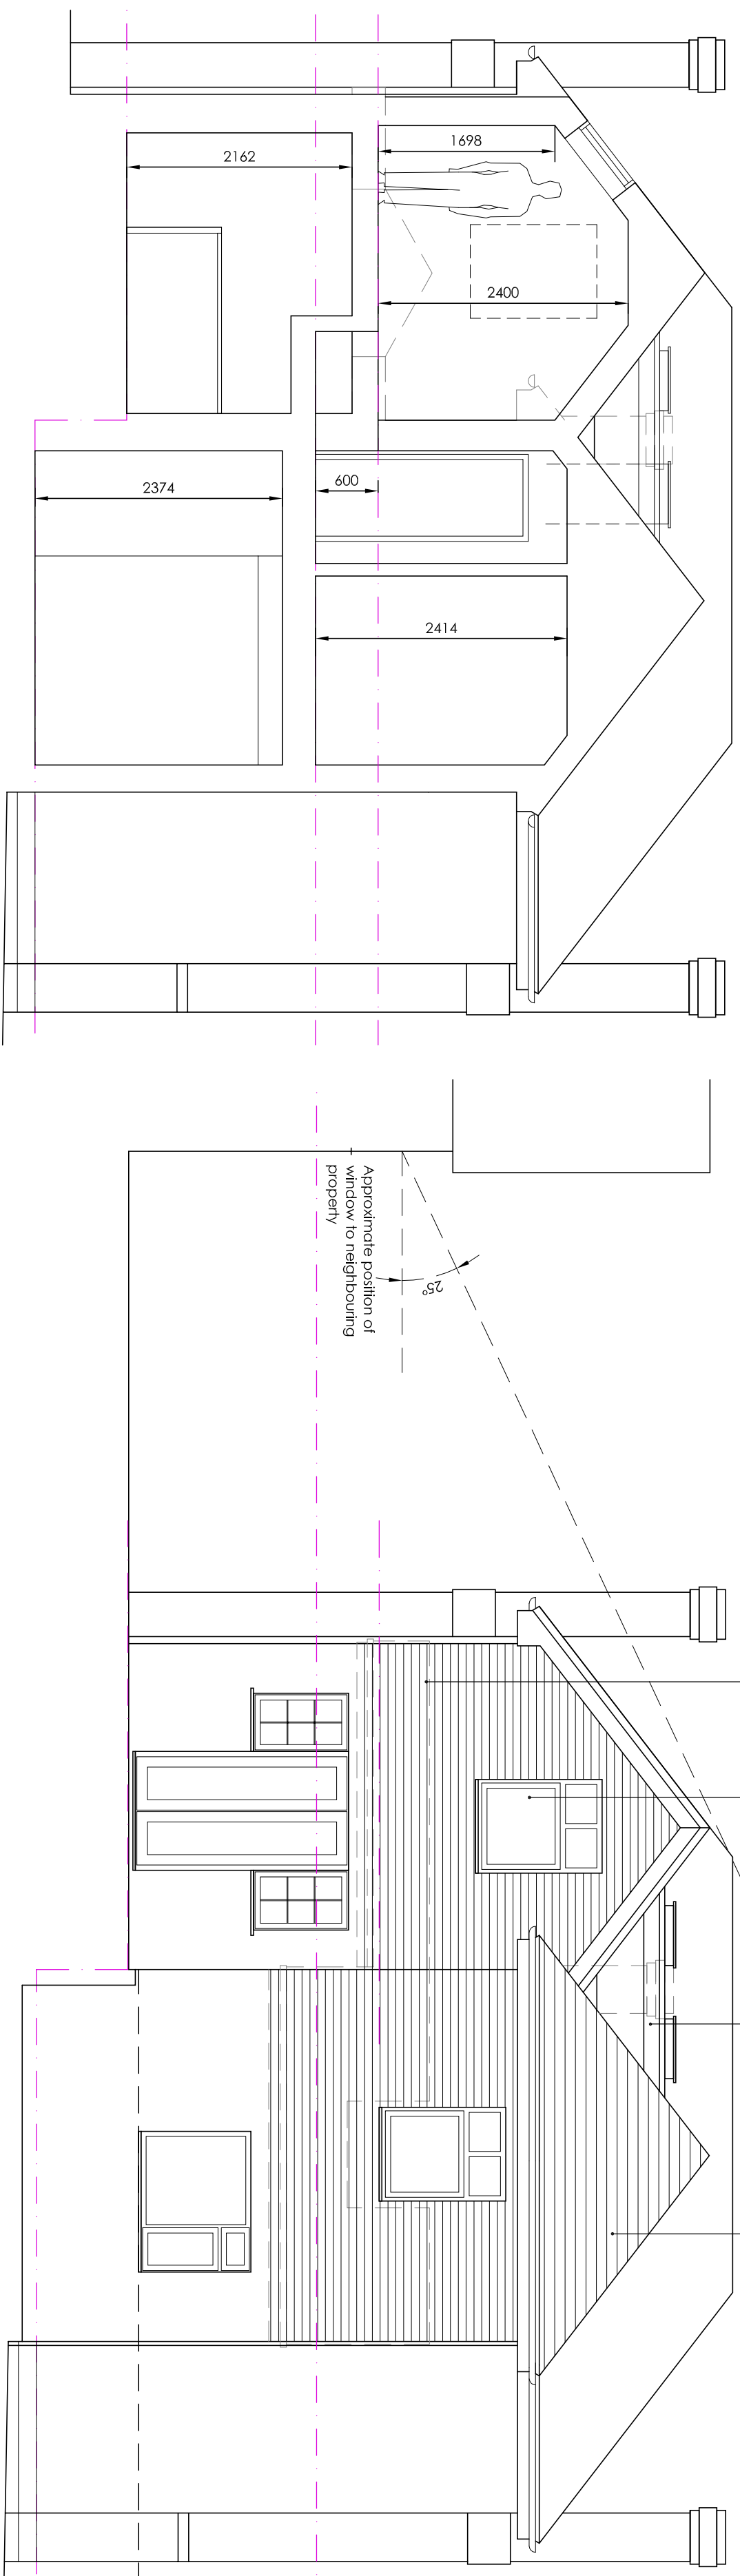


SECTION 1:50

REAR ELEVATION 1:50


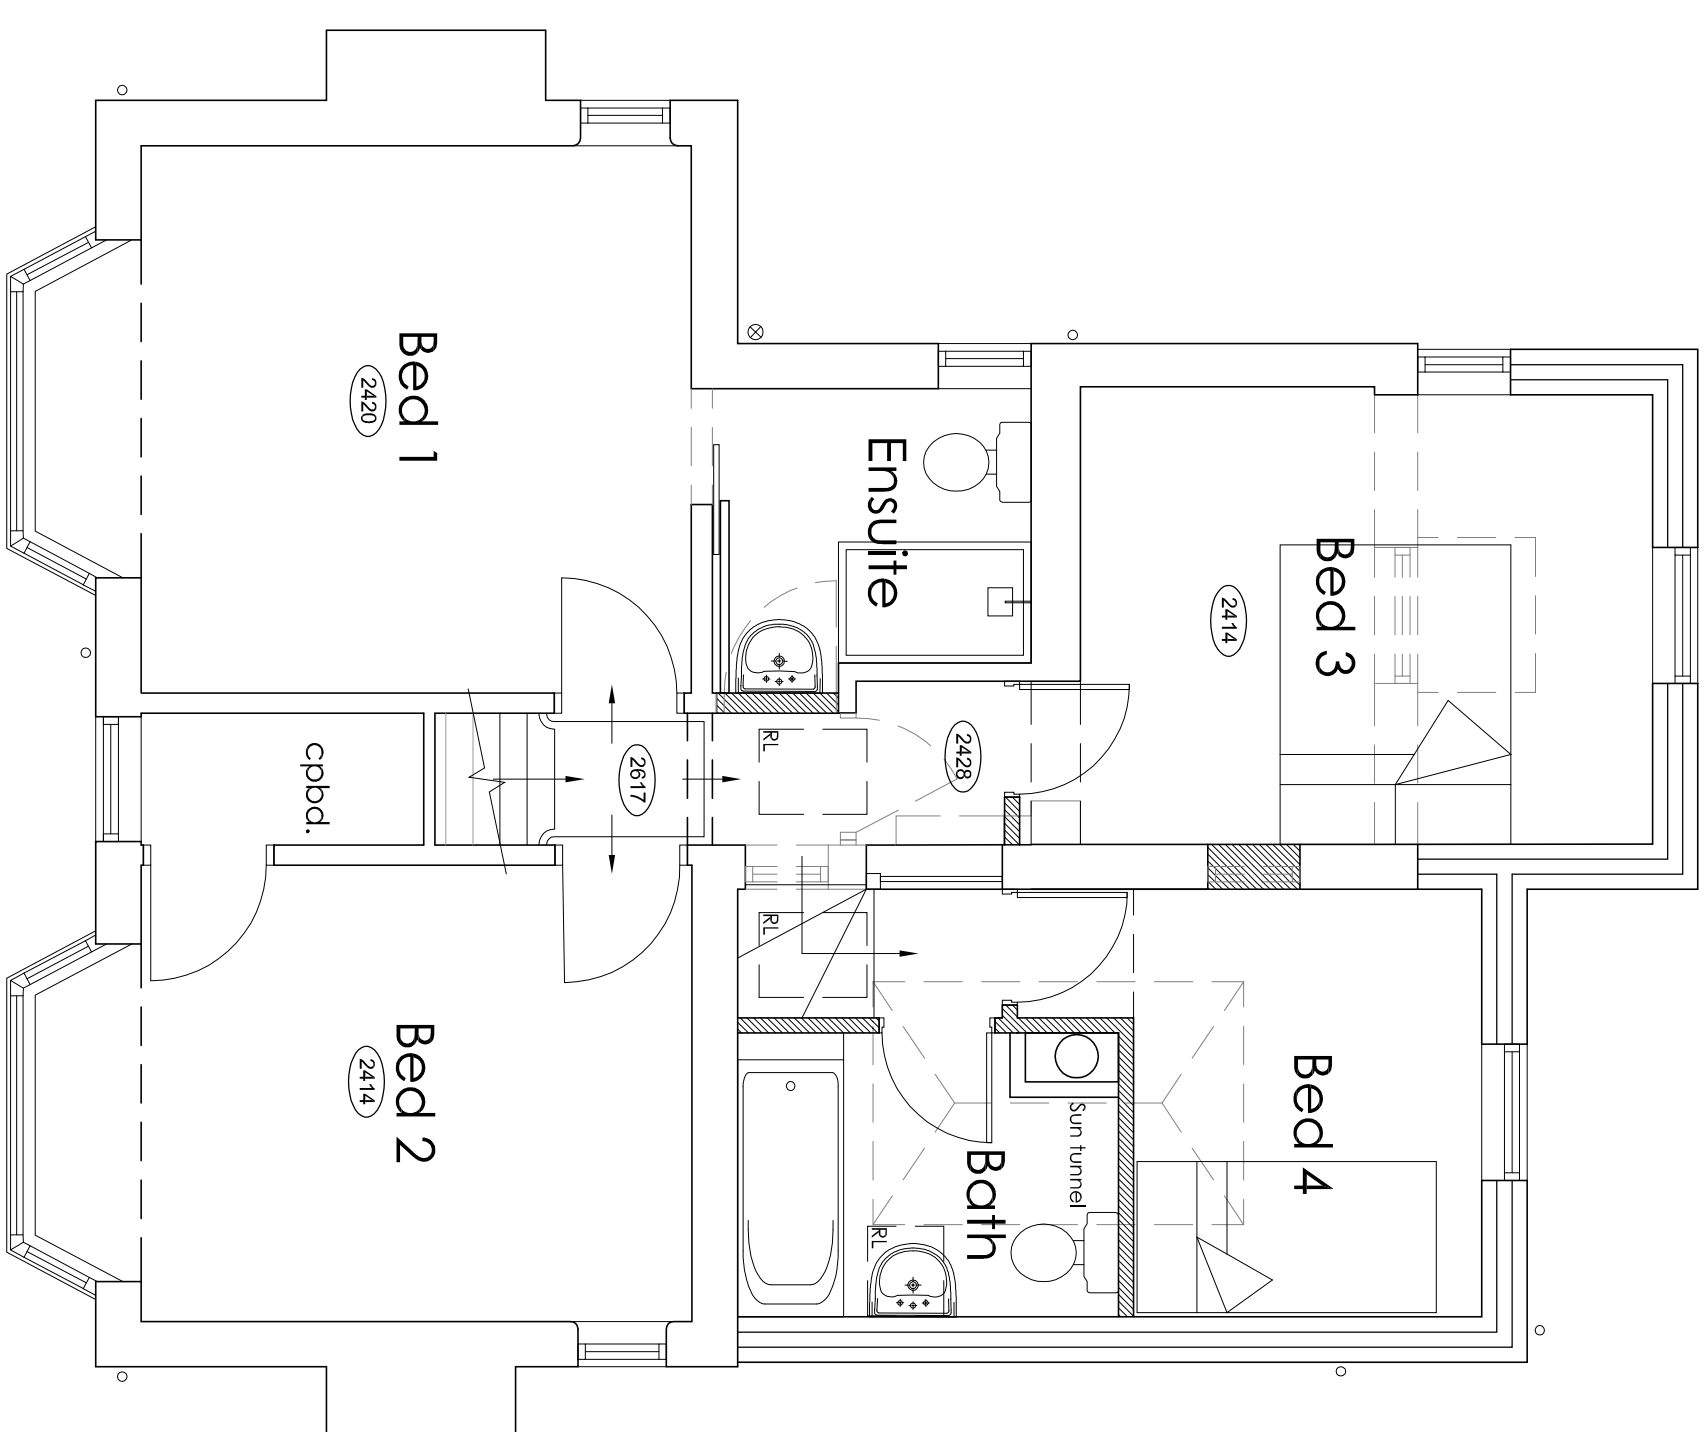


FIRST FLOOR PLAN 1:50

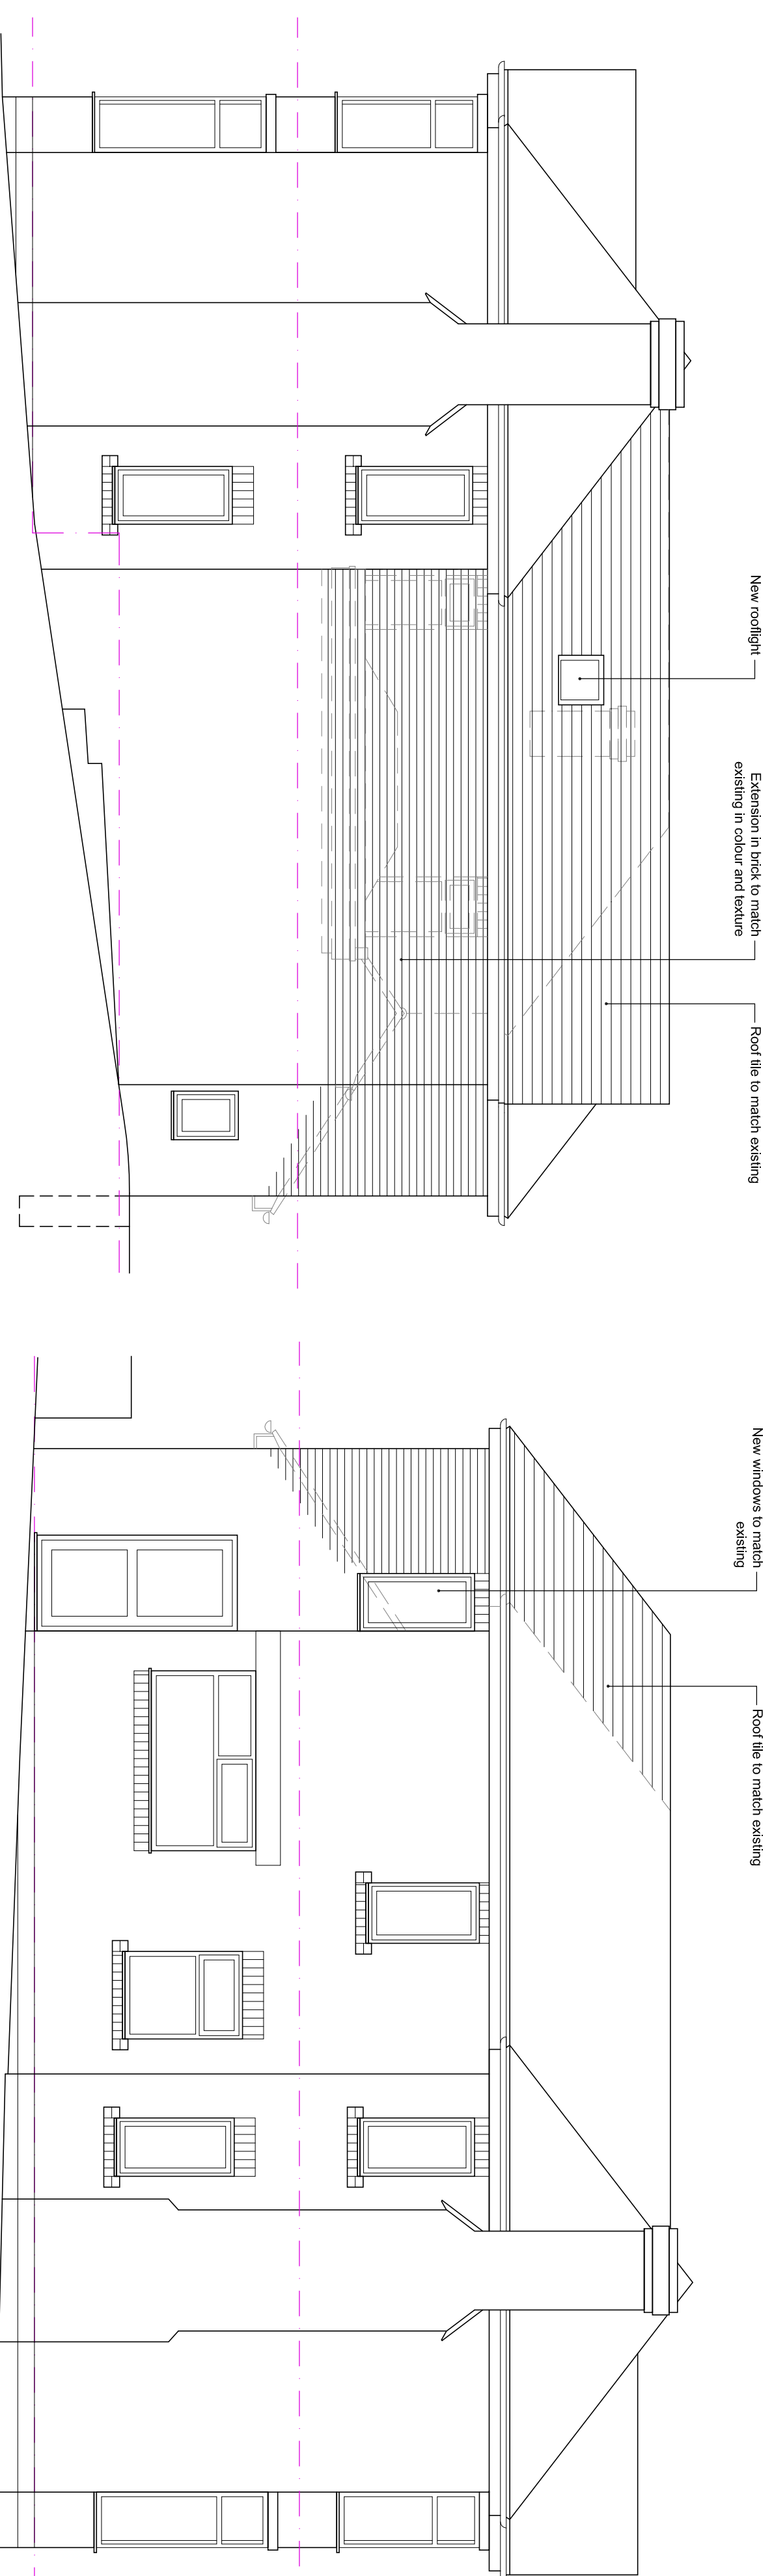


SIDE ELEVATION 1:50


SIDE ELEVATION 1:50

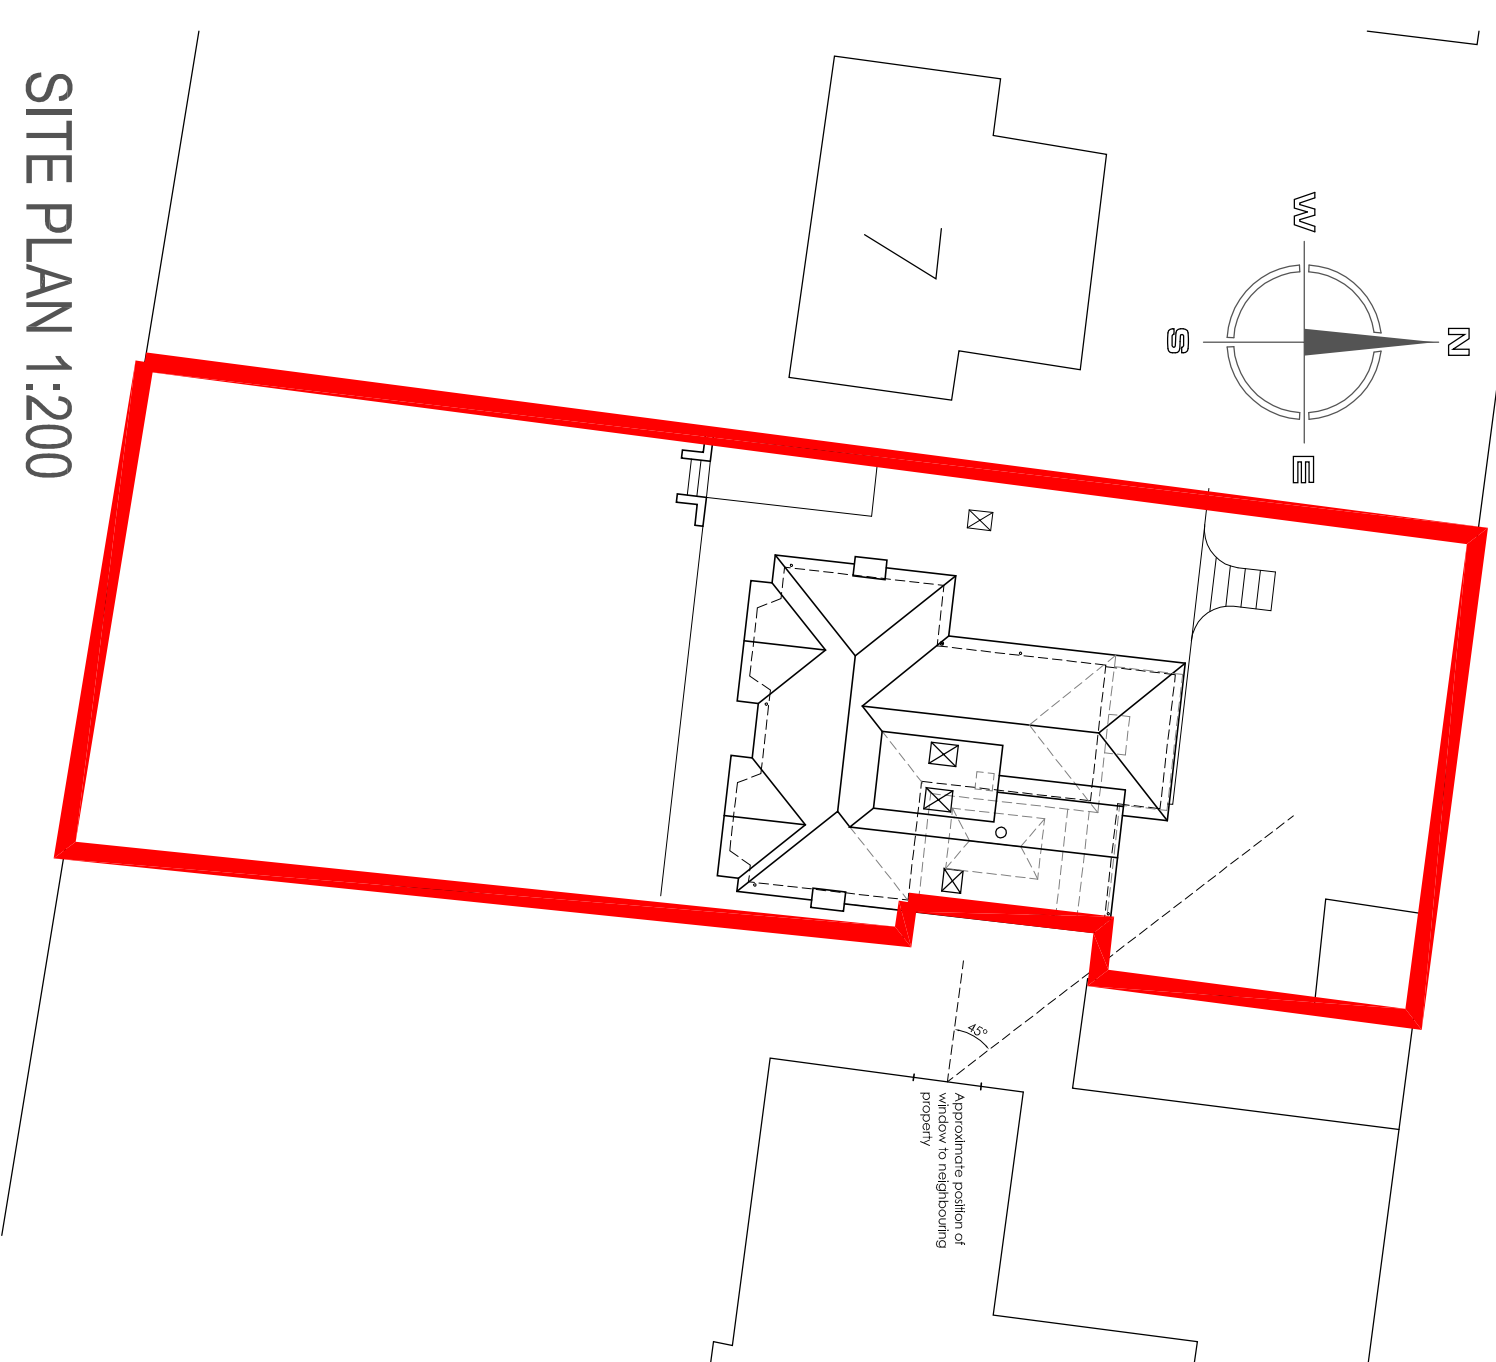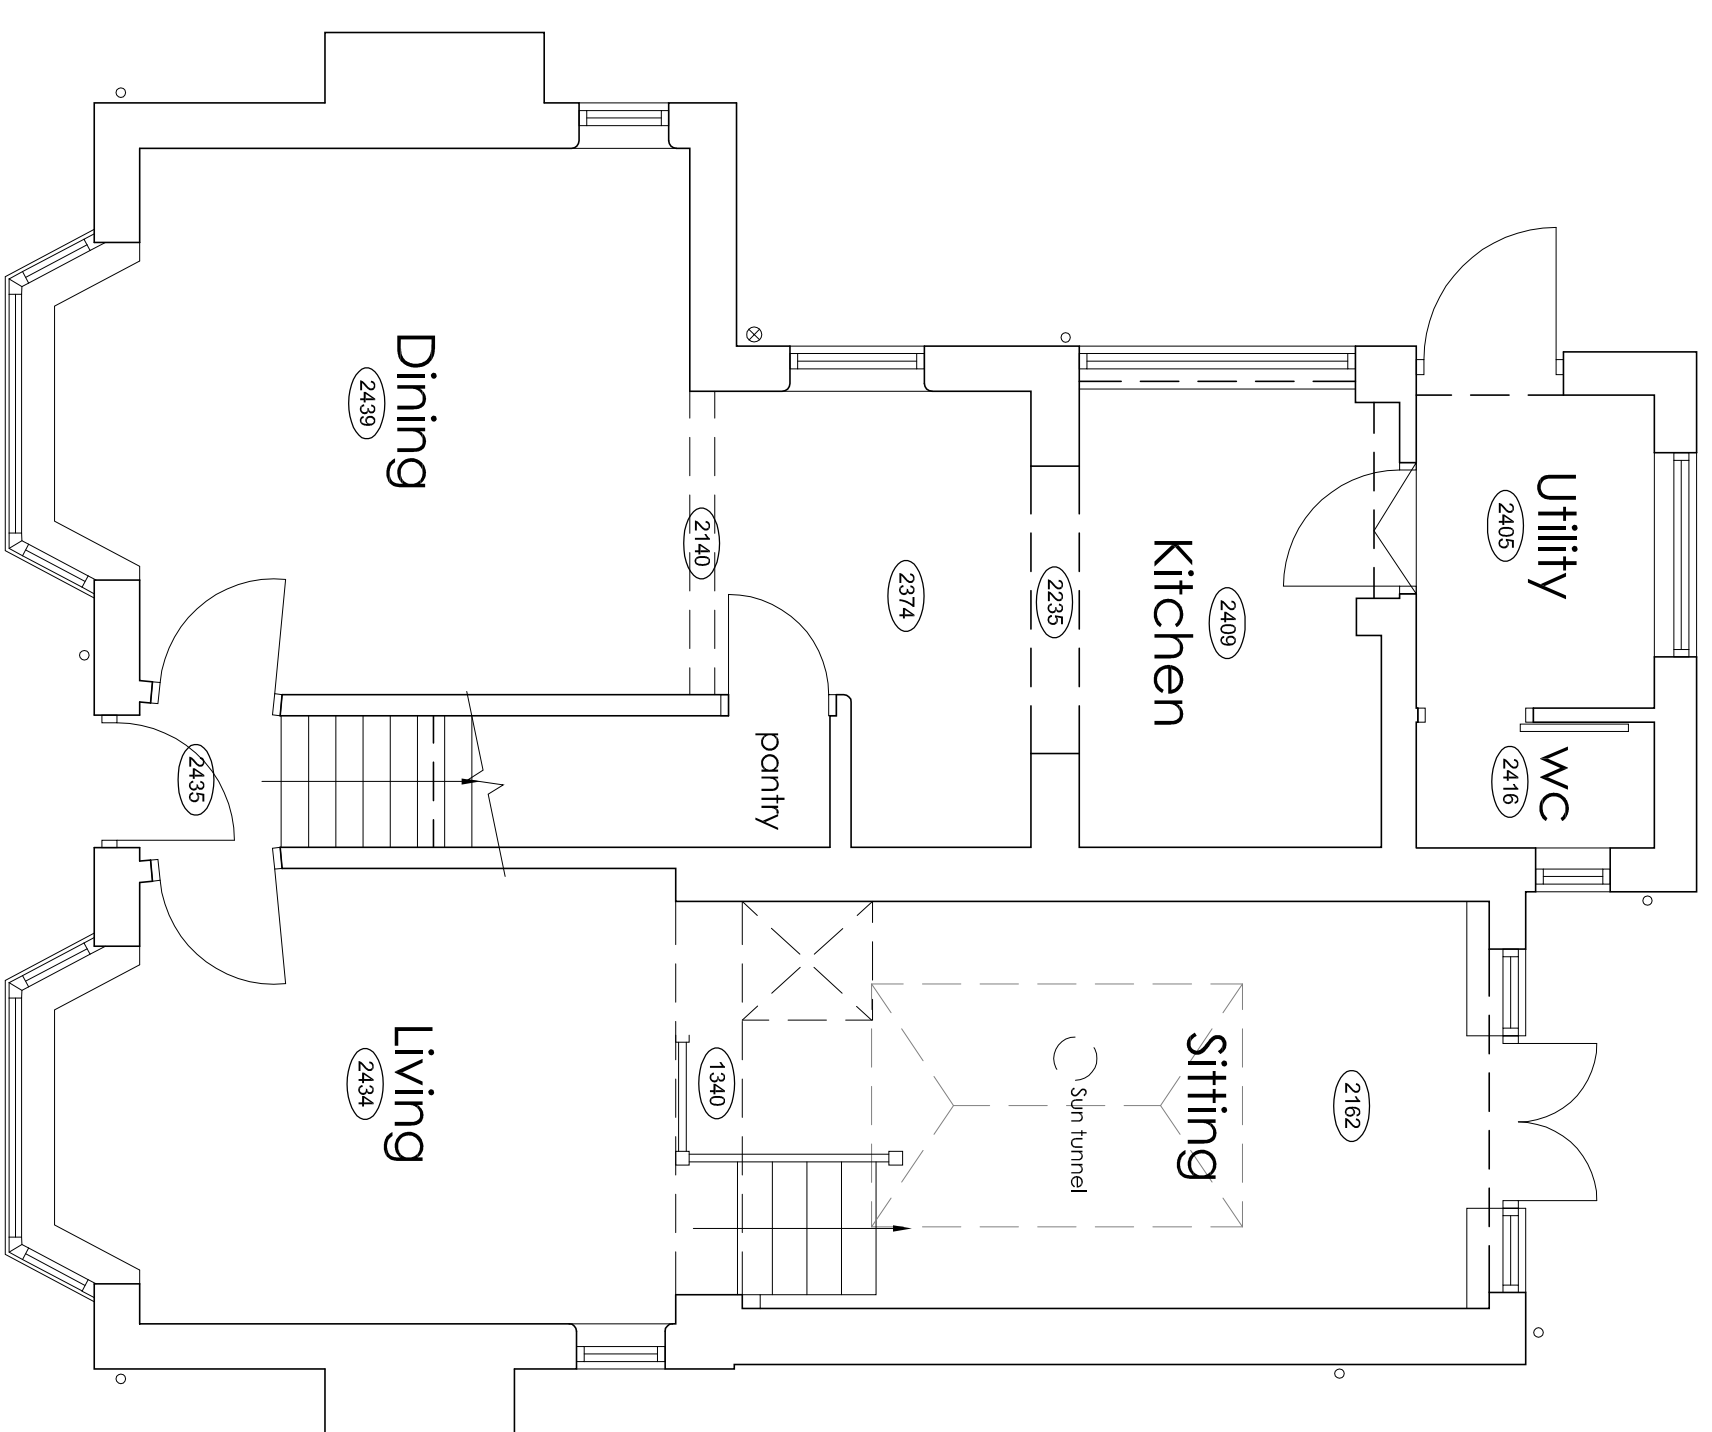

SITE PLAN 1:200

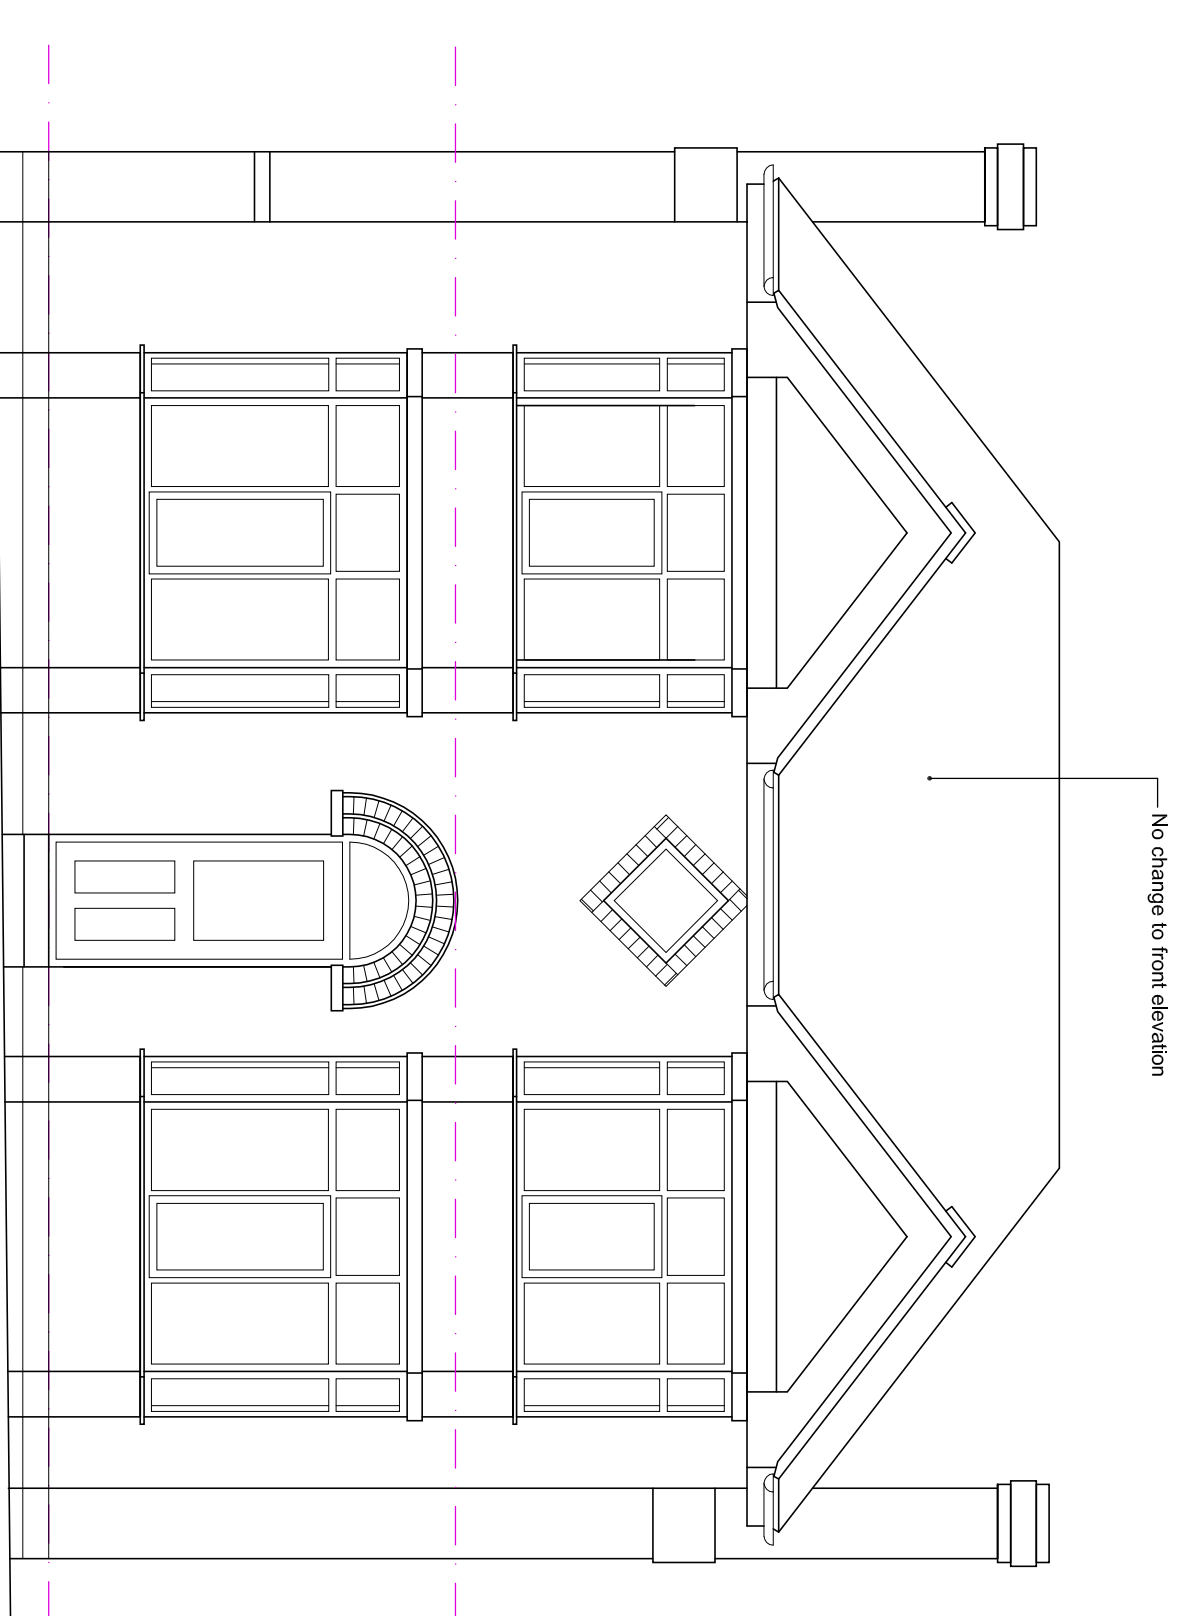

FRONT ELEVATION 1:50

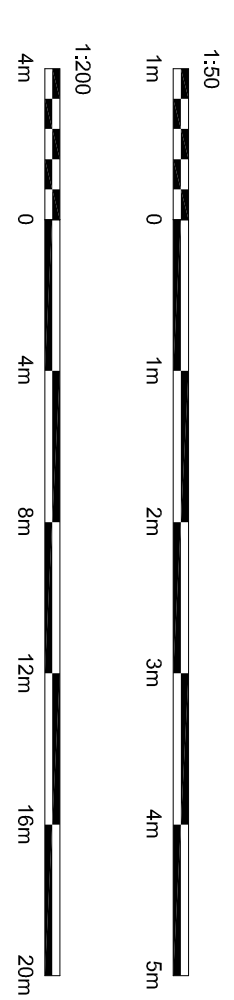

Hewitt&Carr Architects

A: DaisyBank House | 17-19 Leek Road | Cheadle | ST10 1JE
T: 01538 756888
E: enquiries@hcarchitects.co.uk
W: www.hcarchitects.co.uk

Client
Ms R. Russan & Mr C. Burgess

Project
Proposed first floor extension
9 Hollington Road, Tean ST10 4JX

Title	Plans and elevations as proposed
1.00	1.00
1.01	1.01
1.02	1.02
2.49	2.49

Status	Planning
Date	Jul 22
Drawn	MJC
Checked	
Scale @ A1	As shown

Project No. 01081 Drawing No. AL(0)02 Rev A