


Extent of residential development currently under construction.

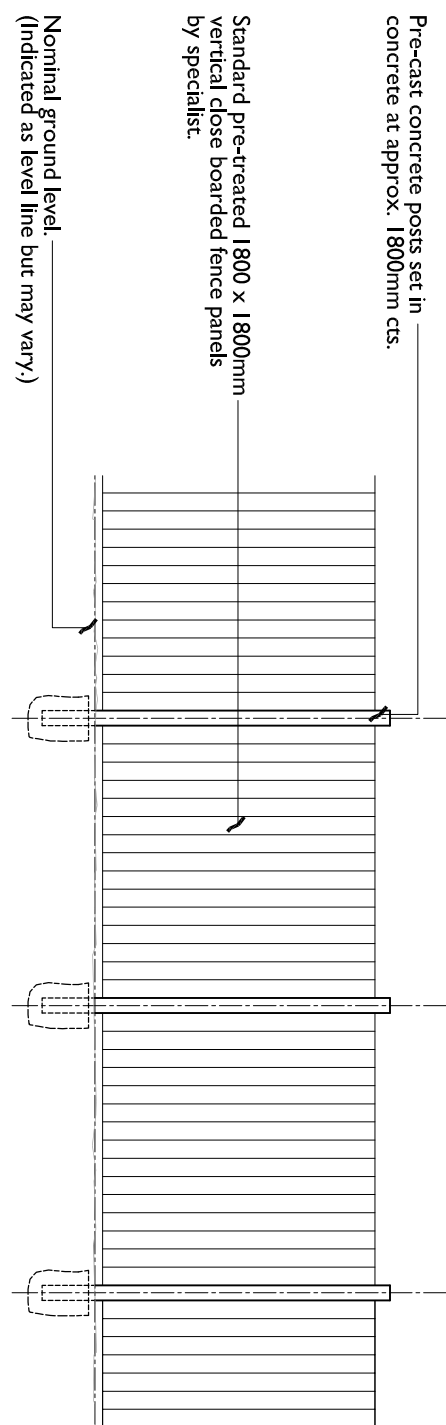

Detail of boundary fencing scale : 1:50 at A1 (Application site)

Rev	Down	Comments	Date
A	BC	1)Amendment to frontage.	28.07.22

Copyright of this drawing is vested in the Architect and it must not be copied or reproduced without consent. If any dimensions are given, they shall be taken from the drawing. All contractors must verify the site and be responsible for taking and be advised of any variation between drawing and site conditions. It shall be the duty of the contractor to ensure that the drawing is used in accordance with the ARCHITECT'S DRAWING TO BE USED FOR THE WORK.

Hewitt&Carr Architects
A: Design/Build House 117-119 Leek Road Clevedale ST10 1JE
E: enquiries@hccarchitects.co.uk
W: www.hccarchitects.co.uk

Client
Miss J Burtonshaw
Project
Proposed dwelling on land adjacent South View, 68 The Green, Clevedale, Stoke on Trent, ST10 1PH
Title
Proposed landscaping plan.

Drawn
PLANNING
Date
March 2022
Scale @A1 1:100 & 1:50
Project No
01080 AL(0)22
Drawing No.
Rev
A

Site plan scale: 1:100 at A1



PRELIMINARY DRAWING