




North Elevation Scale 1:100

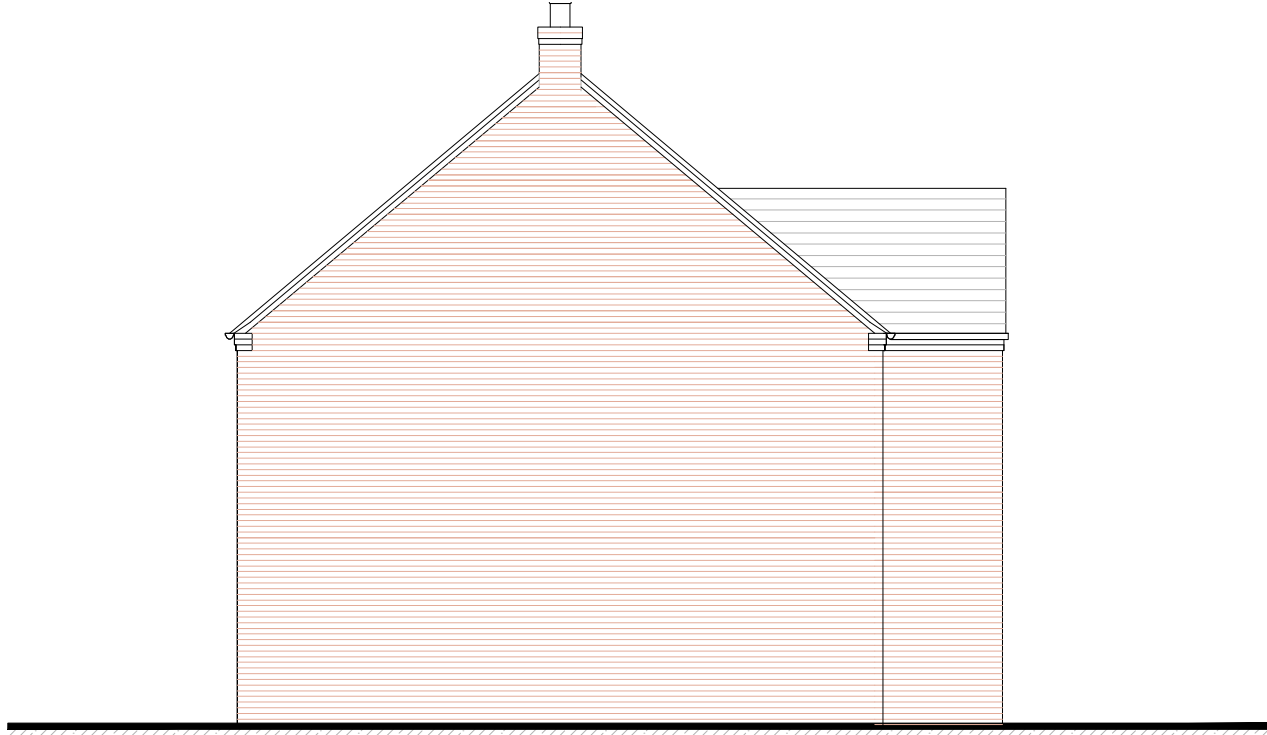


West Elevation Scale 1:100





East Elevation Scale 1:100




South Elevation Scale 1:50

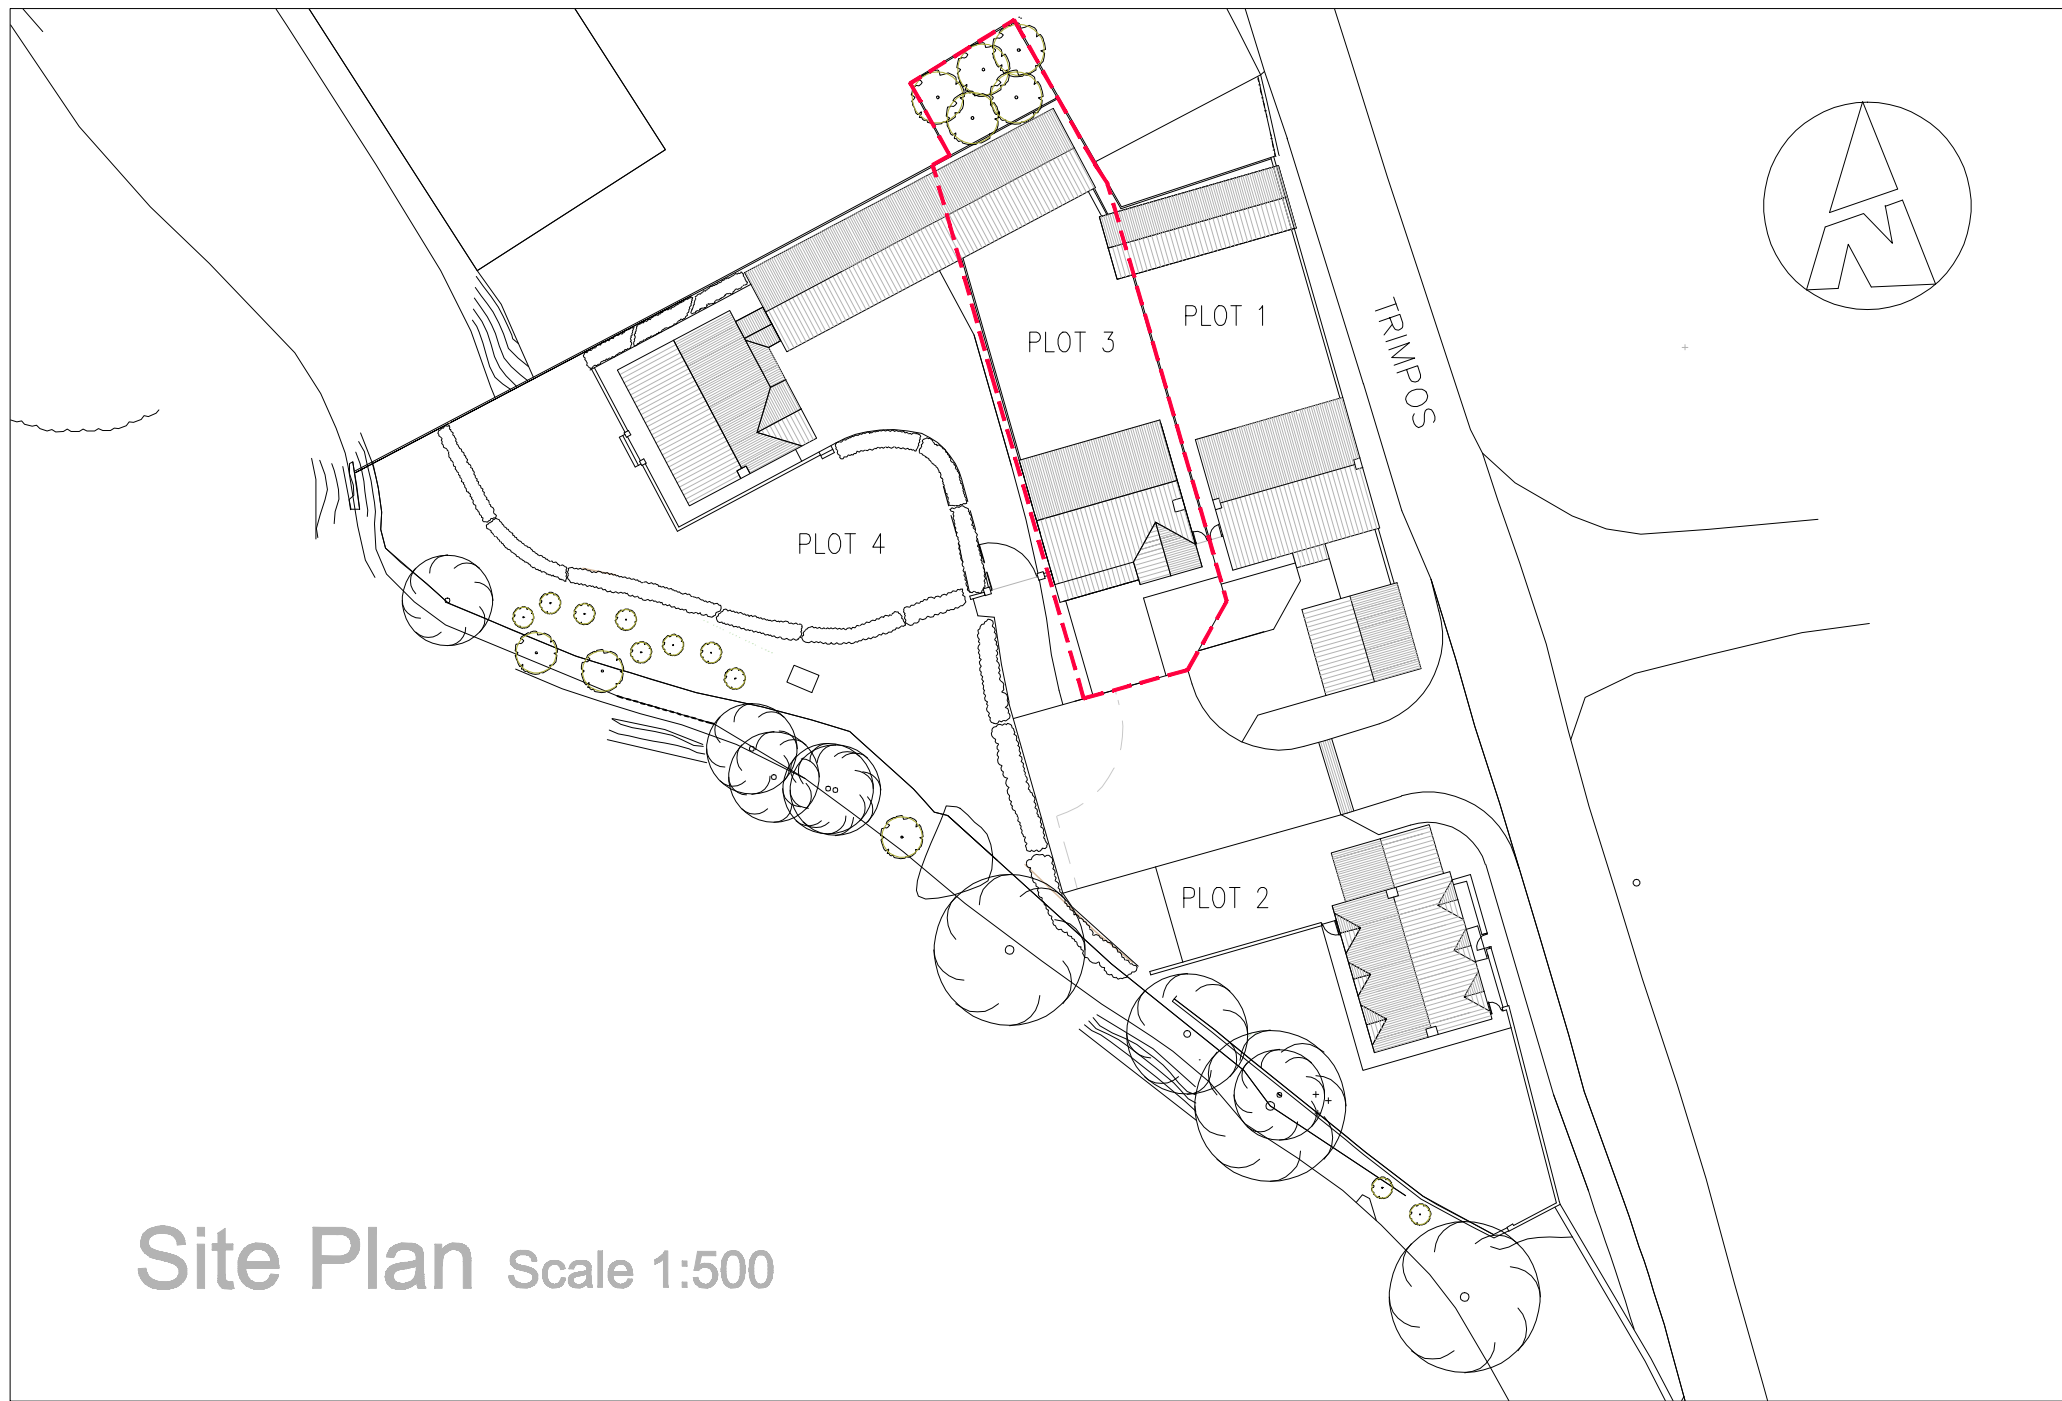

Site Plan Scale 1:500

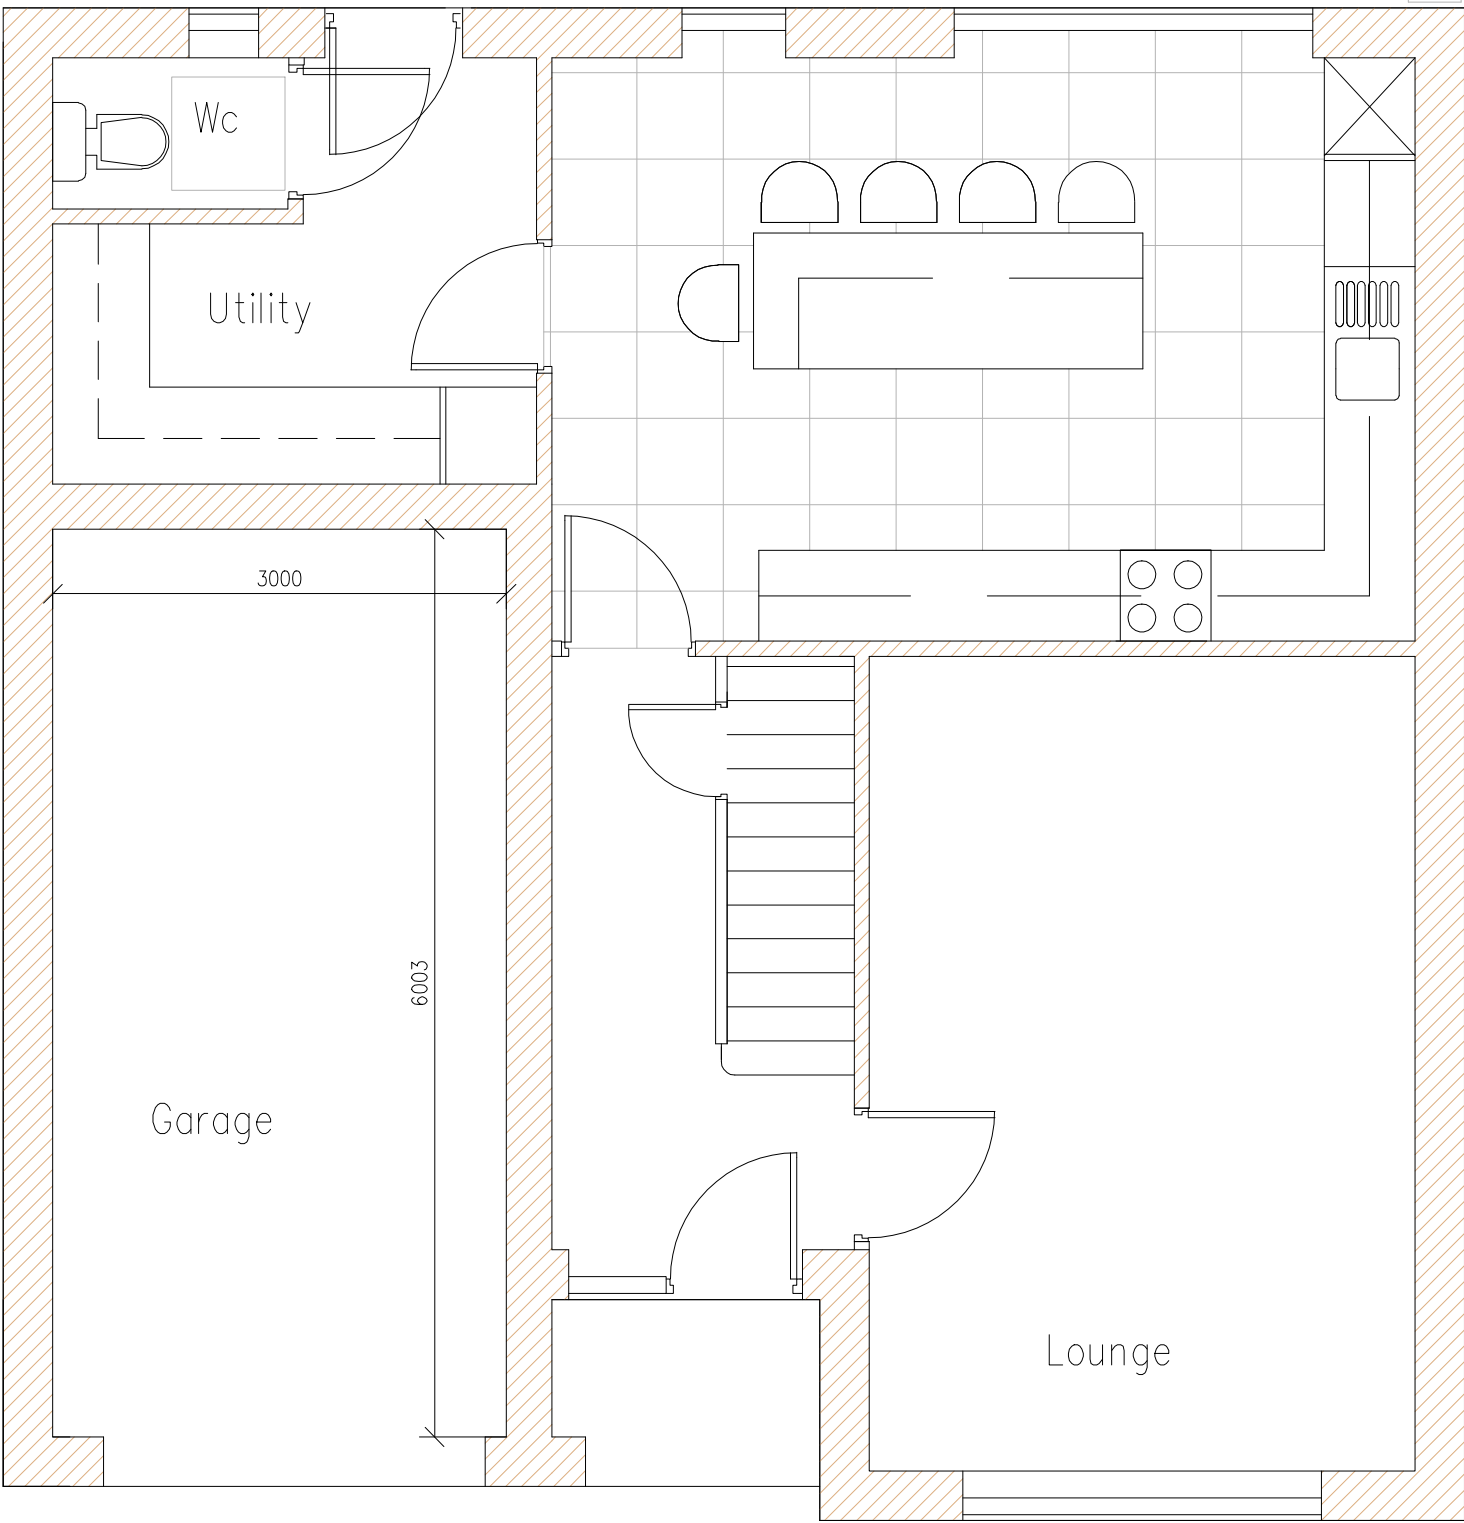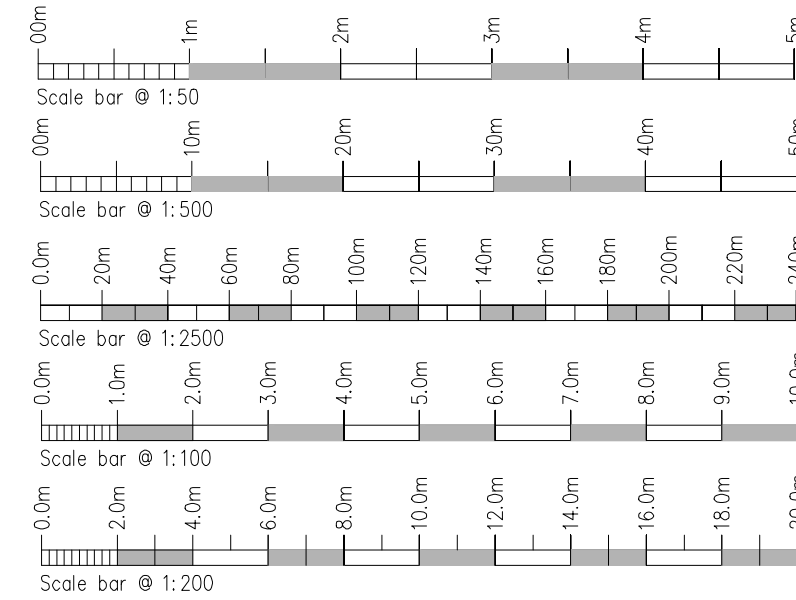

Ground Floor Scale 1:50

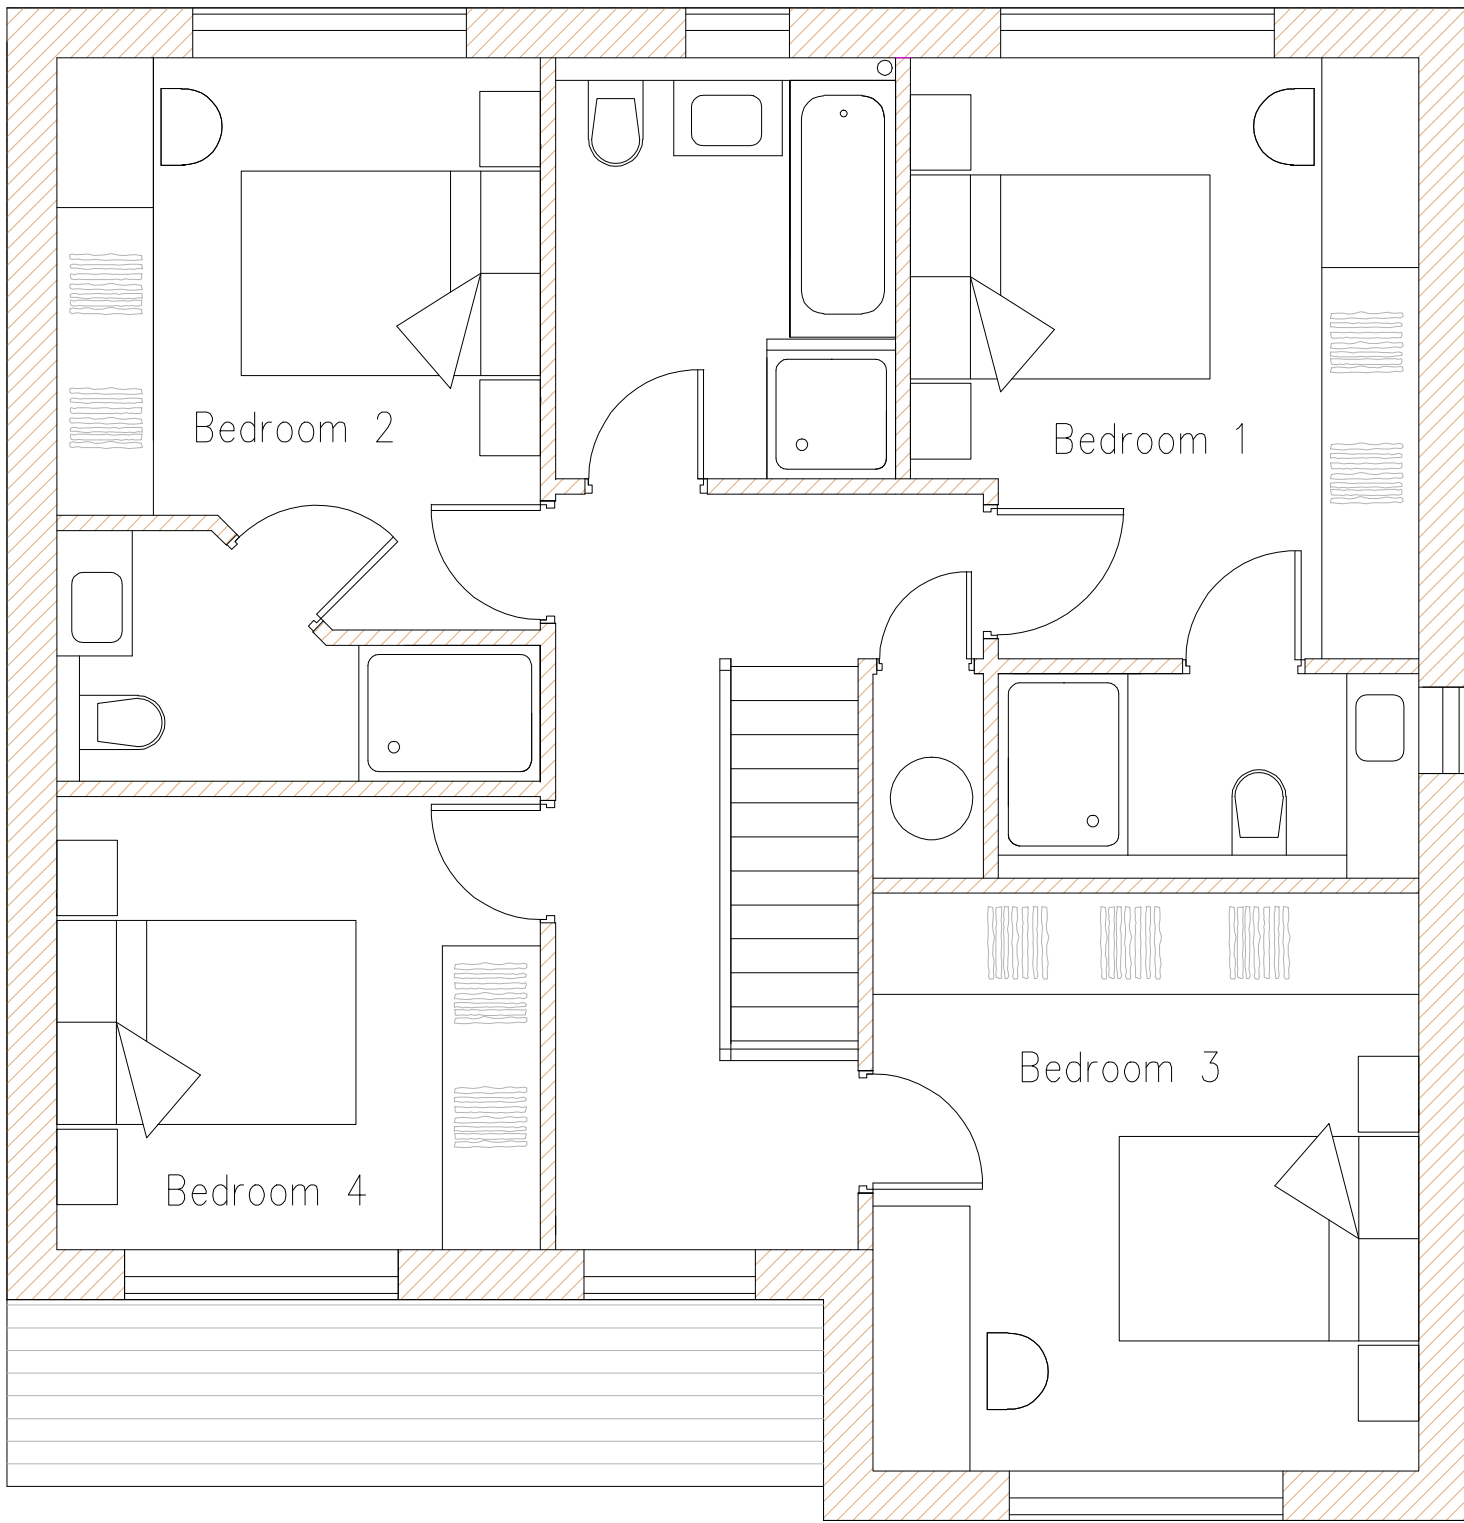

First Floor Scale 1:50



Roof Plan Scale 1:50

Rev.	Drawn	Comments.	Date
A	ACB	Add ancillary buildings Plots 1,3 & 4 to Site Plan.	28.02.22

MAC
ARCHITECTURAL DESIGN LTD
Moorland House, 123 Moorland Road, Burnley, ST6 1JD.
T:01782 503302 E:admin@mac-arch.co.uk

Client:
Mr D Hamilton & Dr C Craven.

Project:
**Proposed Residential Development
at Adderley Mill, Timpos, Nr Cheadle.
Staffordshire ST10 2NJ
(Eastings 399162 Northings 343906)**

Title:
Plans & Elevations. (Plot 3)

Status:
Planning.

Paper A1: Drawn: ACBailey Sept. 2020 Drawing Ref: 1487-13