

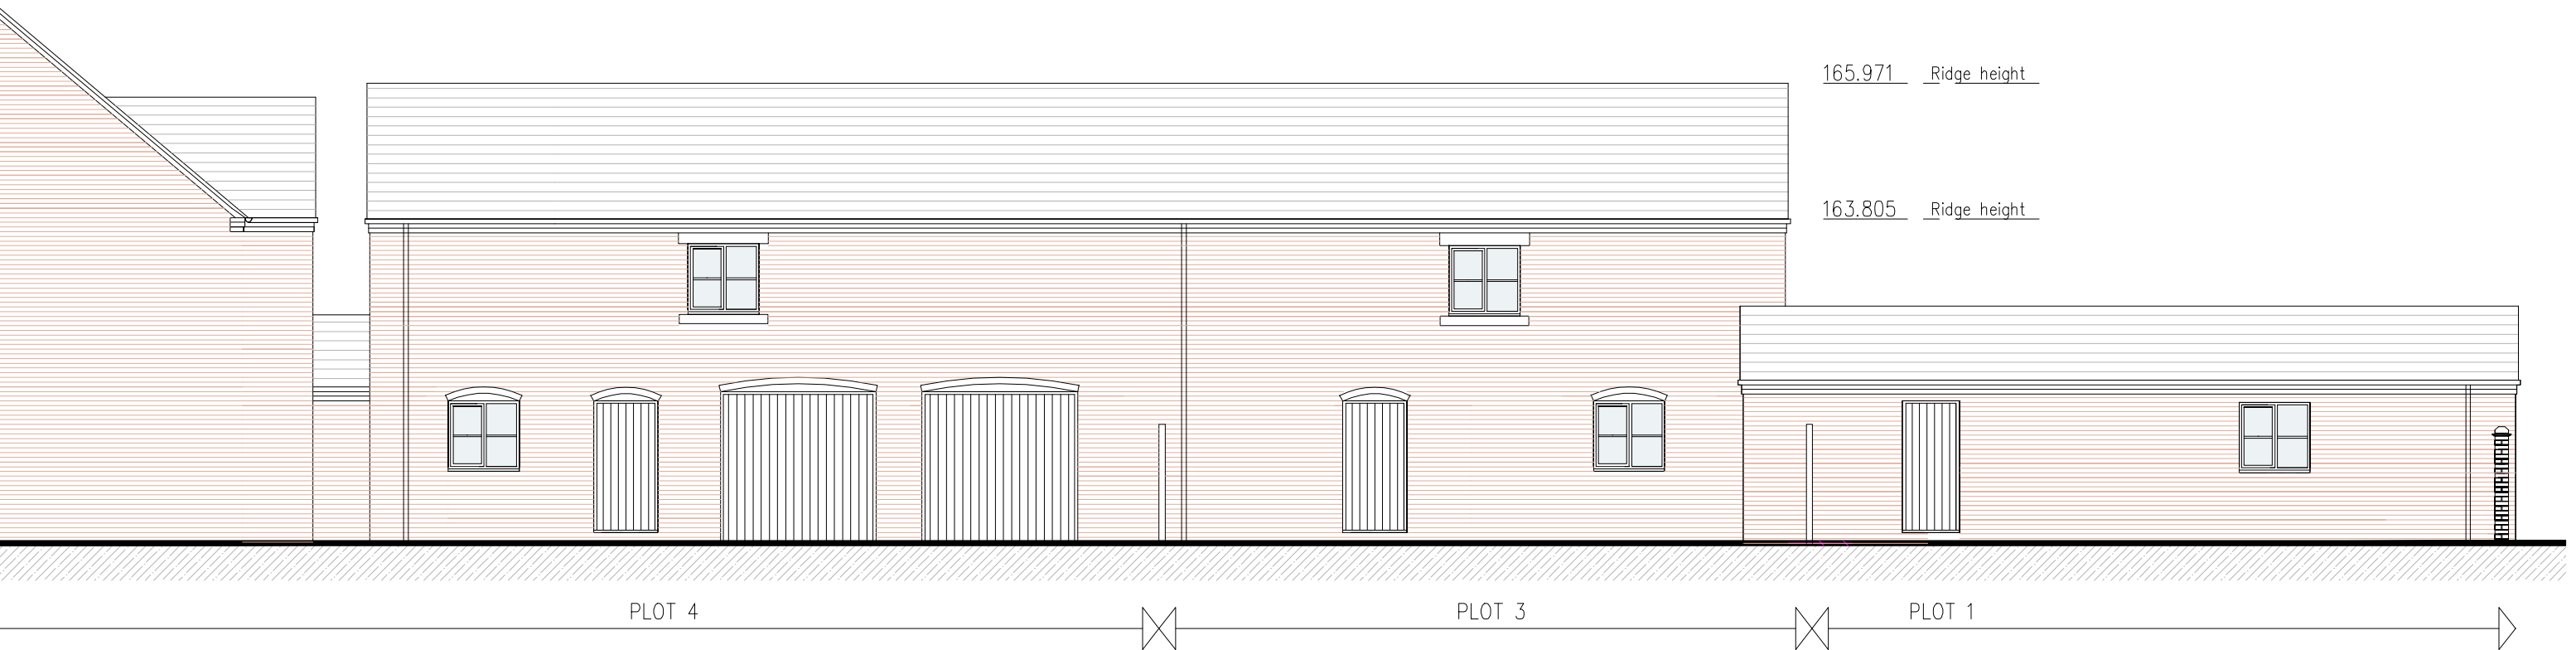
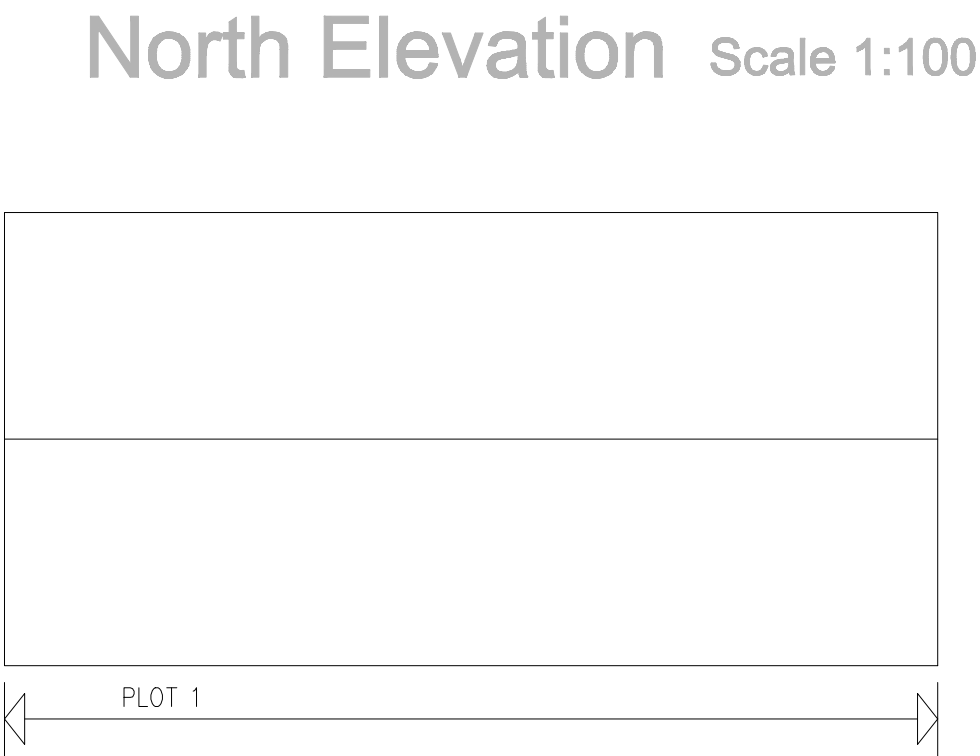


●MAC ARCHITECTURAL DESIGN LTD. All rights reserved.
This Drawing and its contents has been produced for the Client only and is not intended for any other person or for any other purpose than the Drawing Status. No part of this drawing and associated graphical contents may be reproduced, copied, modified or distributed, without the prior written consent of MAC Architectural Design Ltd.

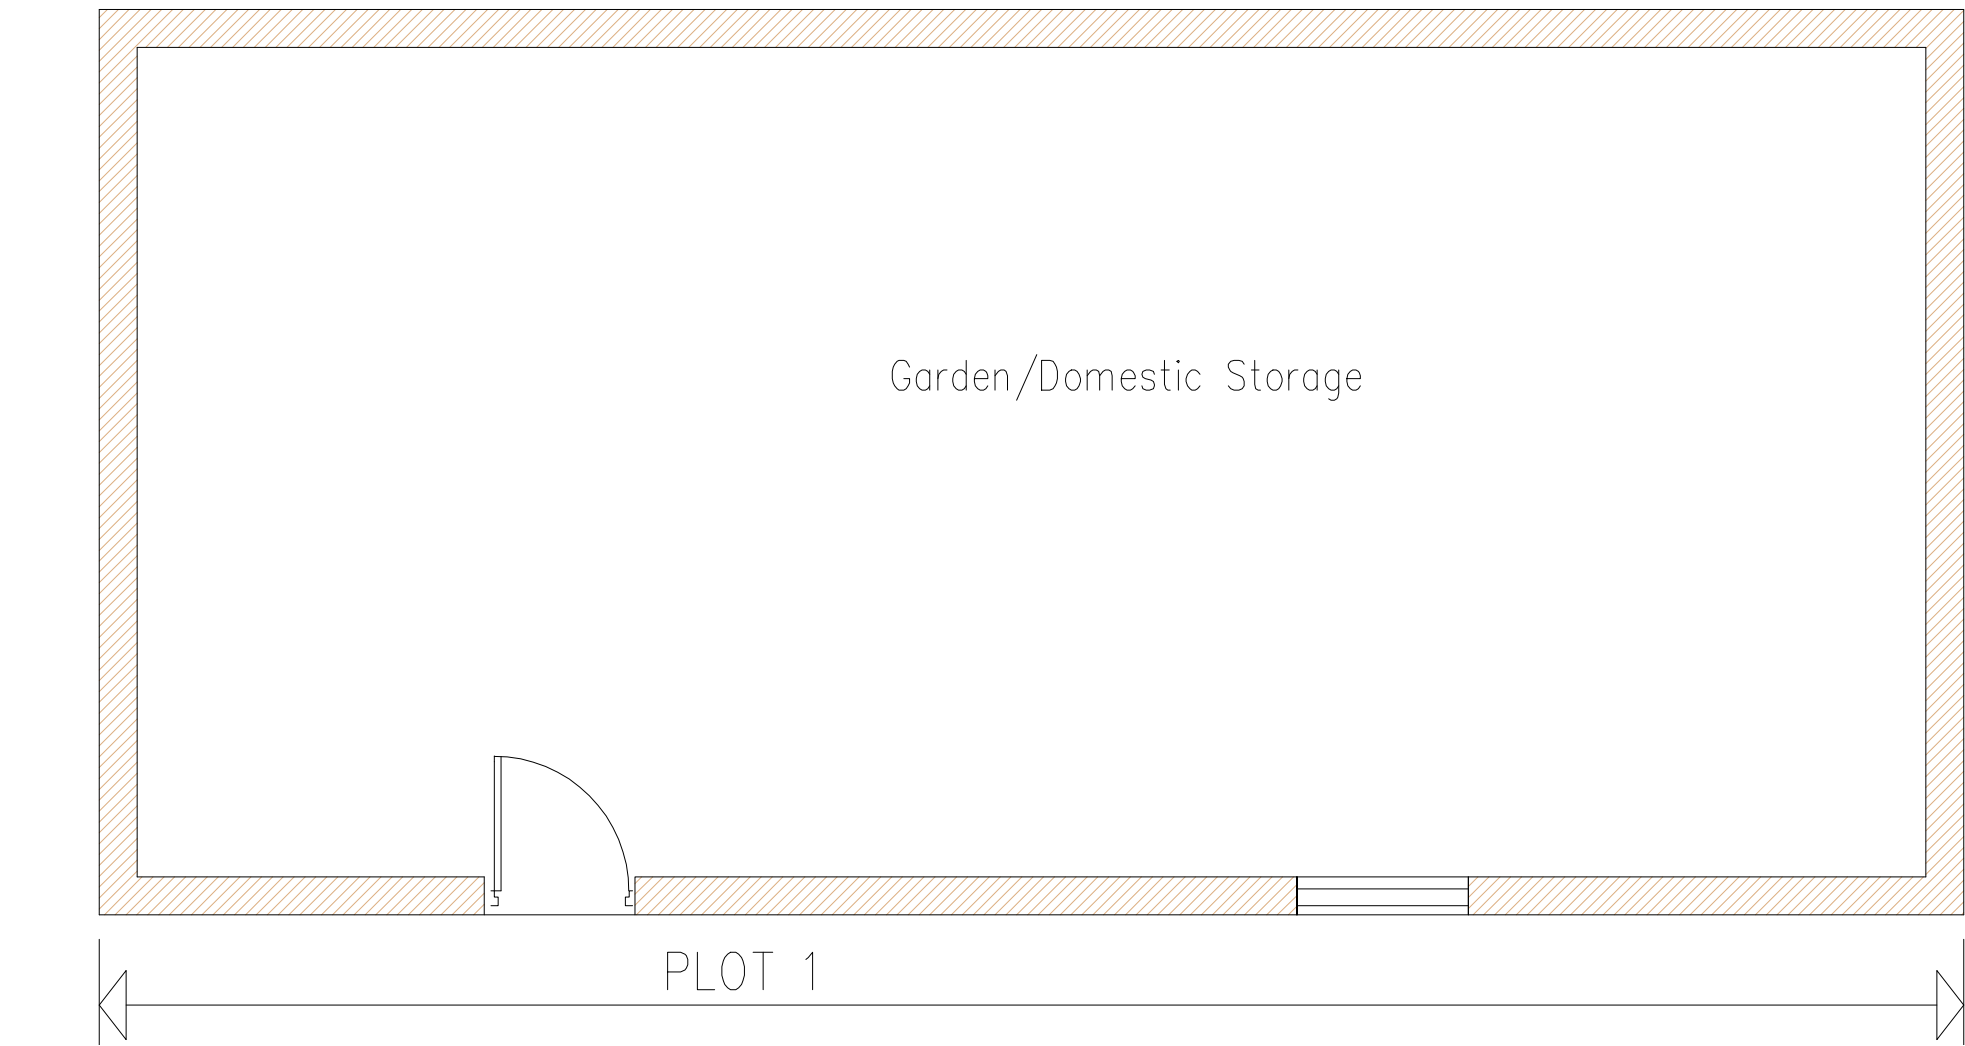


Ground Floor Plan Scale 1:50

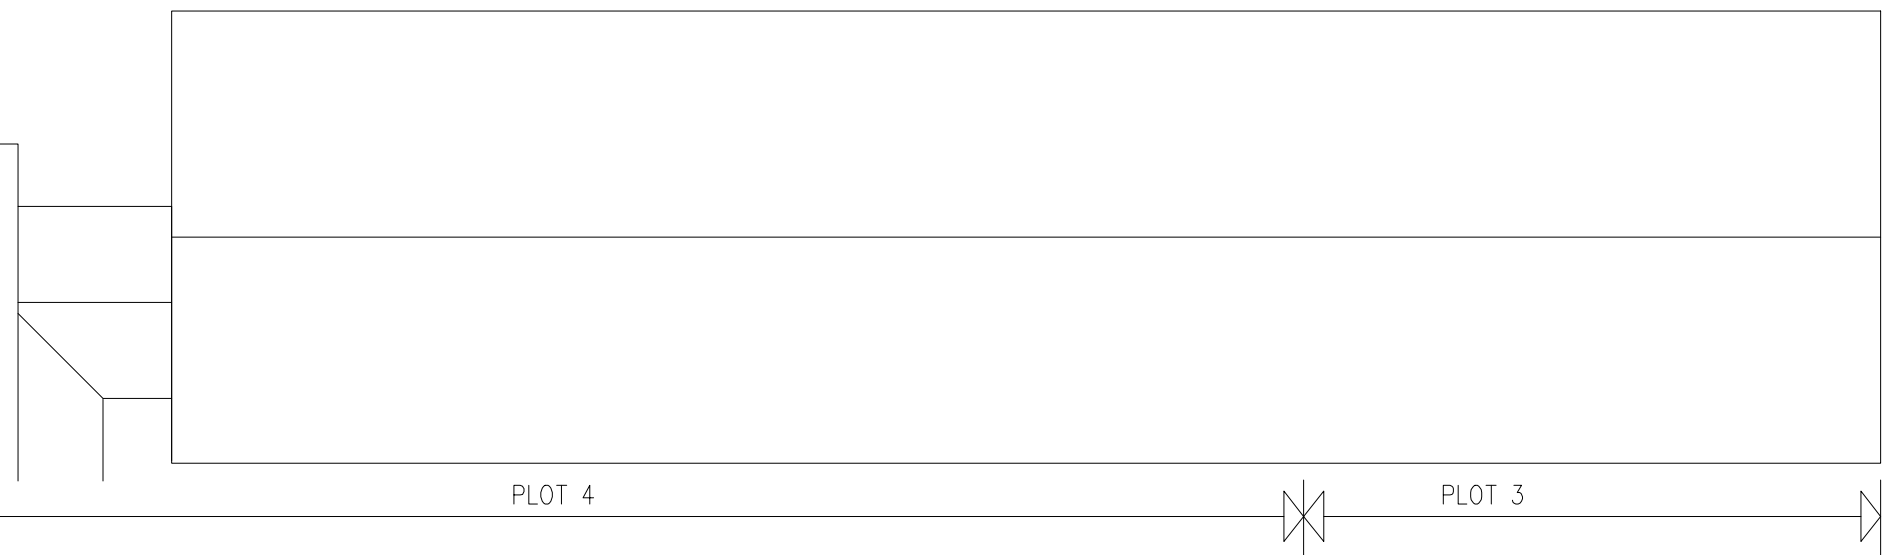


Roof Plan Scale 1:100

First Floor Plan Scale 1:50

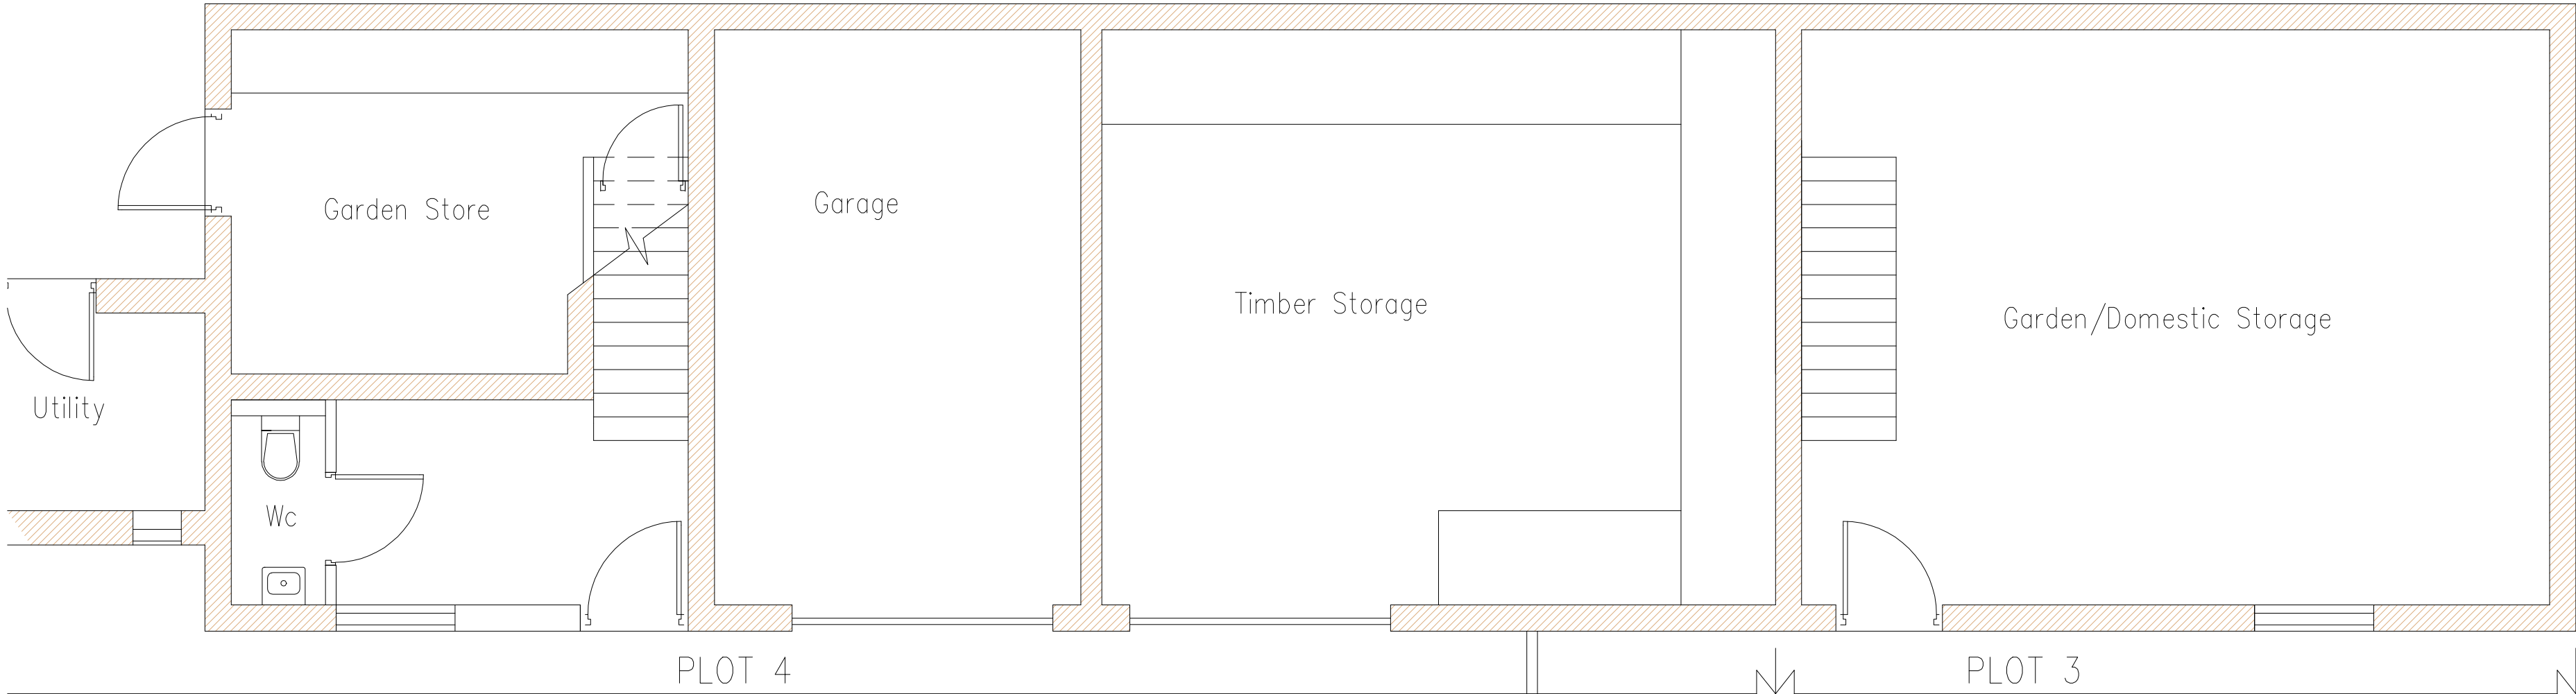

Ground Floor Plan Scale 1:50

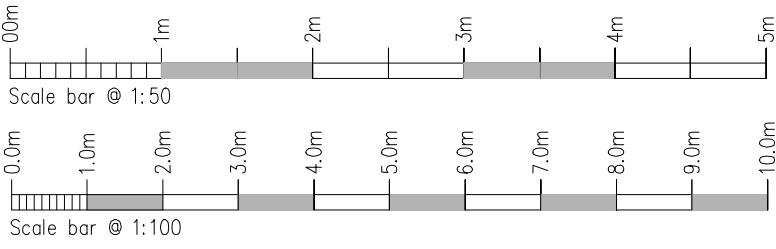

Rev.	Drawn	Comments.	Date
A	ACB	Add ridge and eaves heights to North and South Elevations.	01.03.22

MAC
ARCHITECTURAL DESIGN LTD
Moorland House, 123 Moorland Road, Burslem, ST6 1JD.
T:01782 603302 E:admin@mac-arch.co.uk

Client:
Mr D Hamilton & Dr C Craven.

Project:
**Proposed Residential Development
at Adderley Mill, Timpos, Nr Cheadle.
Staffordshire ST10 2NJ
(Eastings 399162 Northings 343906)**

Title:
Plans & Elevations. Ancillary Buildings.

Status:
Planning.