


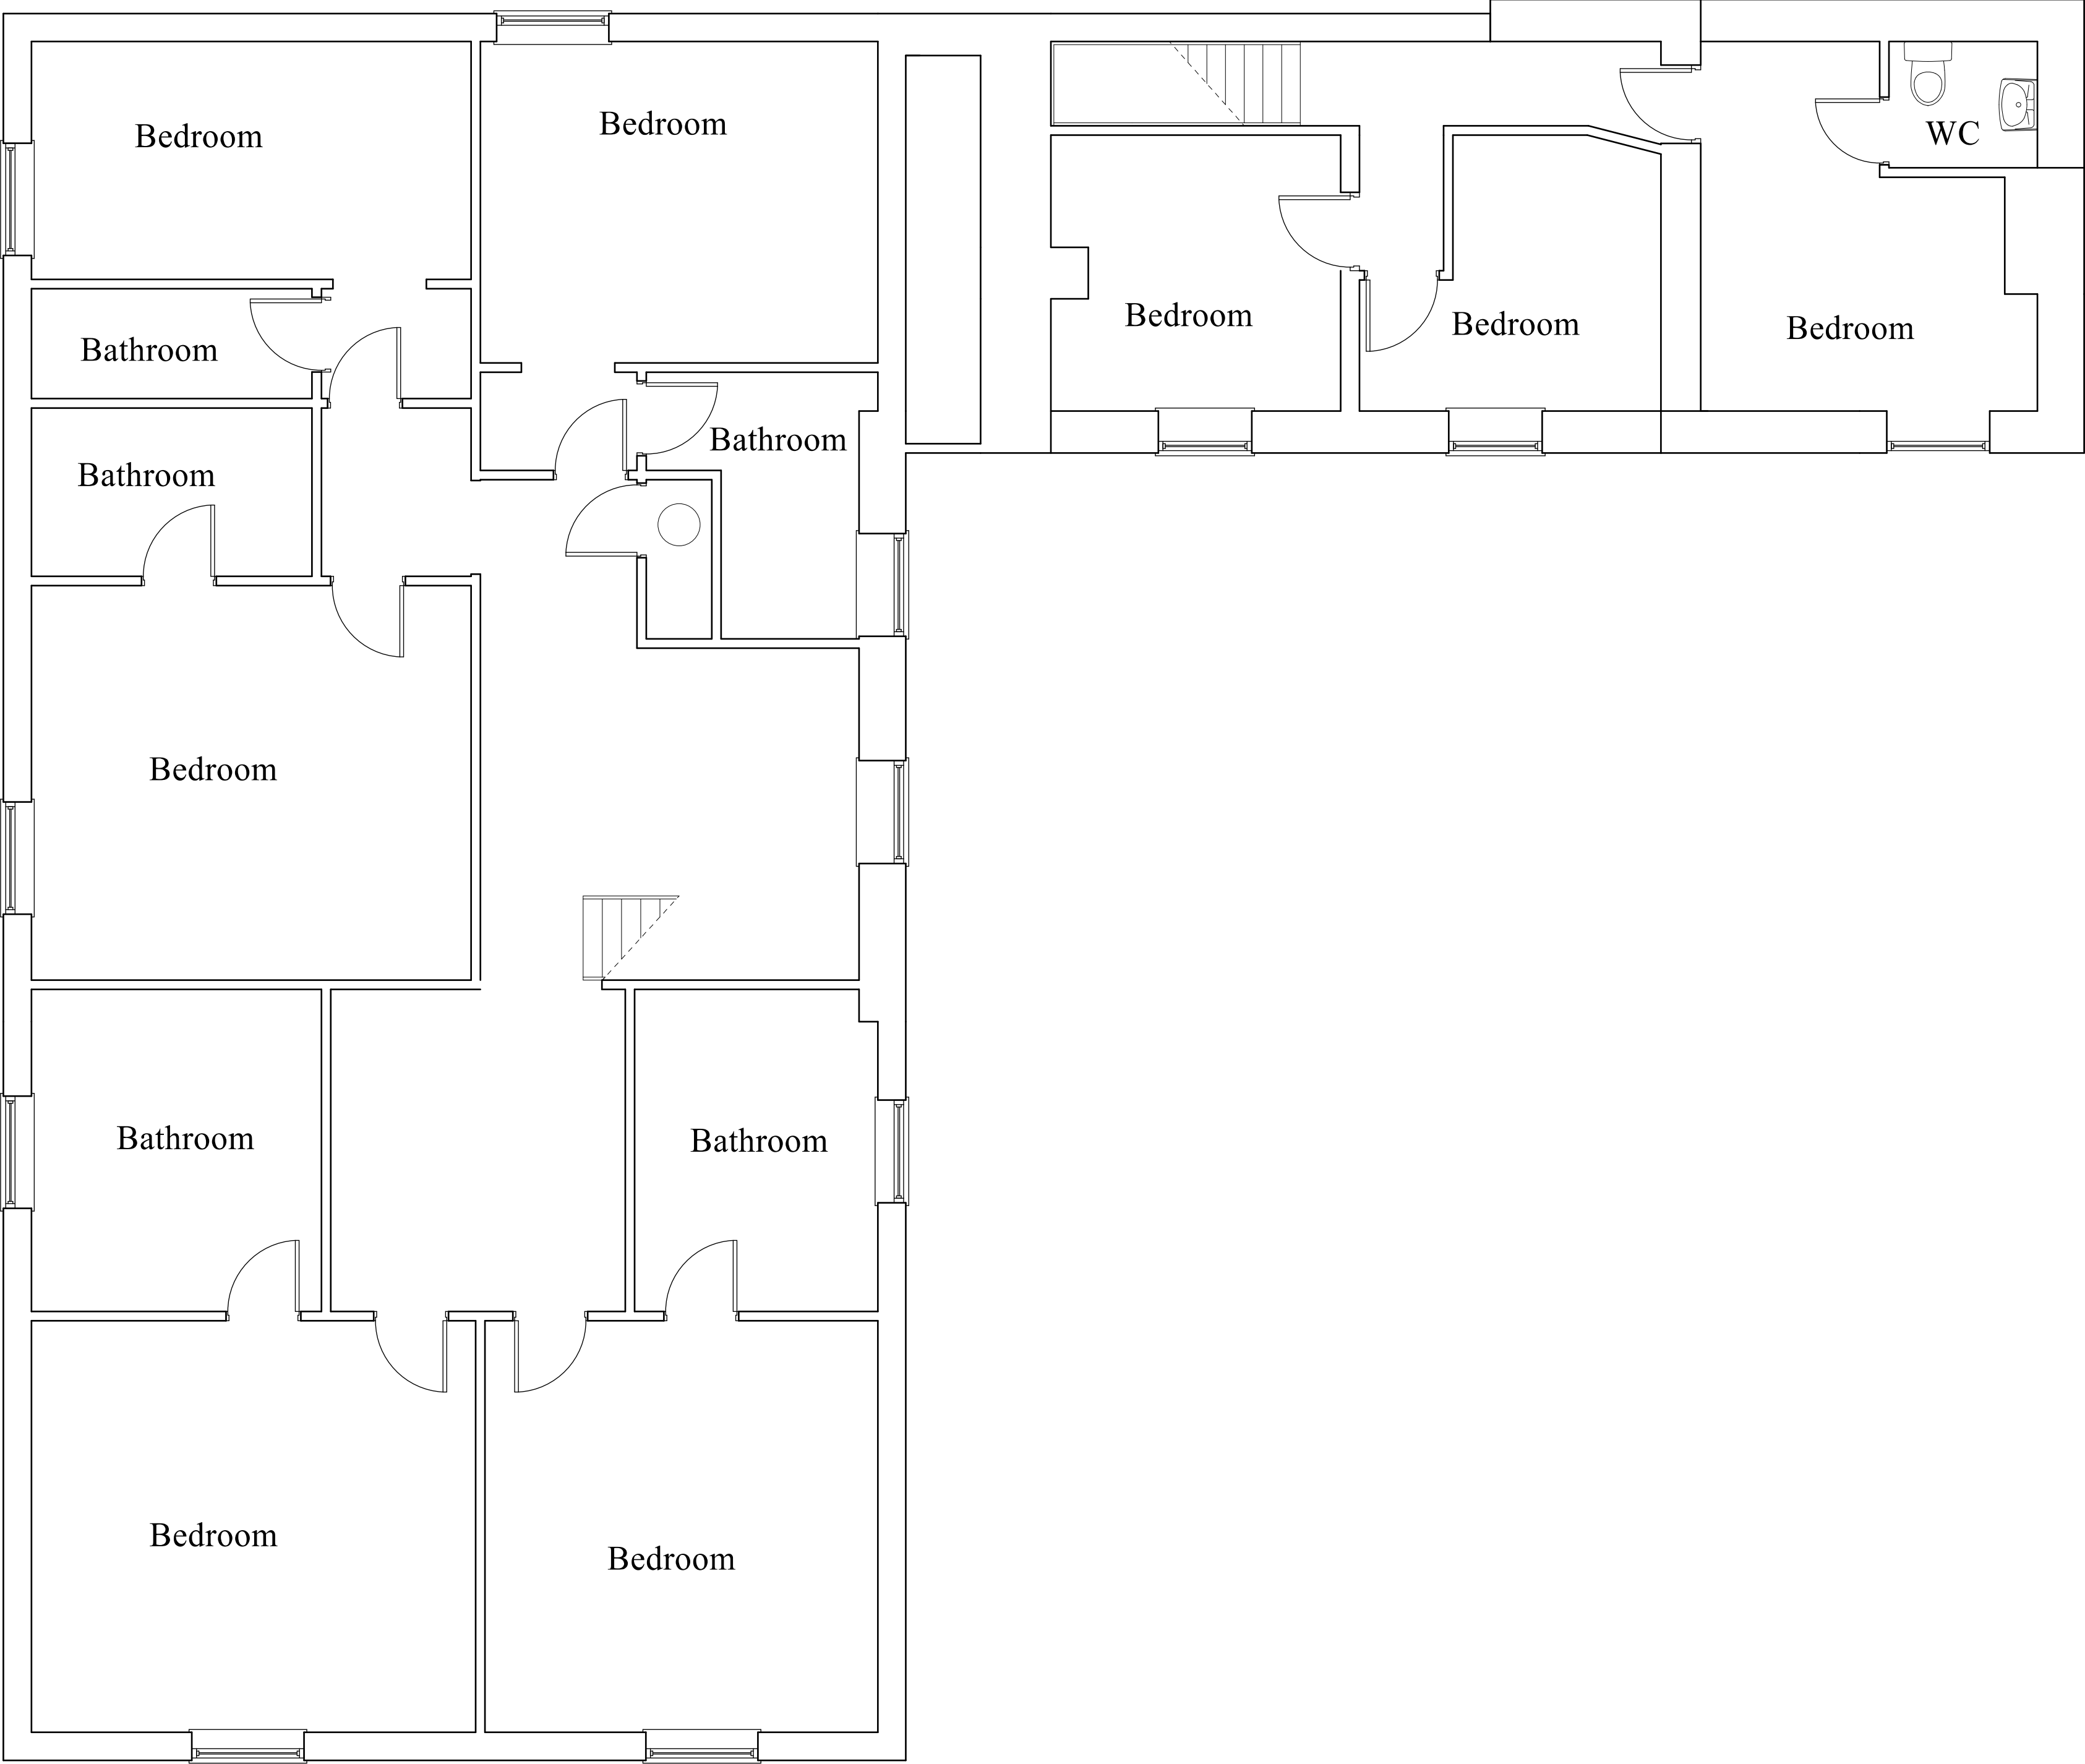

FIRST FLOOR PLAN AS EXISTING

MR. J. ARNOTT

DATE JULY 2022
PROPOSED CHANGE OF USE FROM CLASS C1 TO CLASS C3
AT SHAW GATE FARM, POST. STOKES-ON-TRENT, ST10 2HN
SCALE (at A1): PLAN 1:50
DRAWN BY: **MALCOLM SALES**
QUANTITY SURVEYORS, DESIGNERS & BUILDING COST CONSULTANTS
CHURCHILL SUITE, LULWORTH HOUSE, 51, HIGH STREET, CHEADLE, STOKES-ON-TRENT, STAFFS. ST10 1AR
TEL: 01538 757233
MOB: 07889 225437
E-MAIL: Malcolm.sales@salesqs.co.uk
AS EXISTING
FOR PLANNING APPLICATION
DRAWING NR. 2206/08/02