


0 5 10 15 20 25m
Scale 1:500

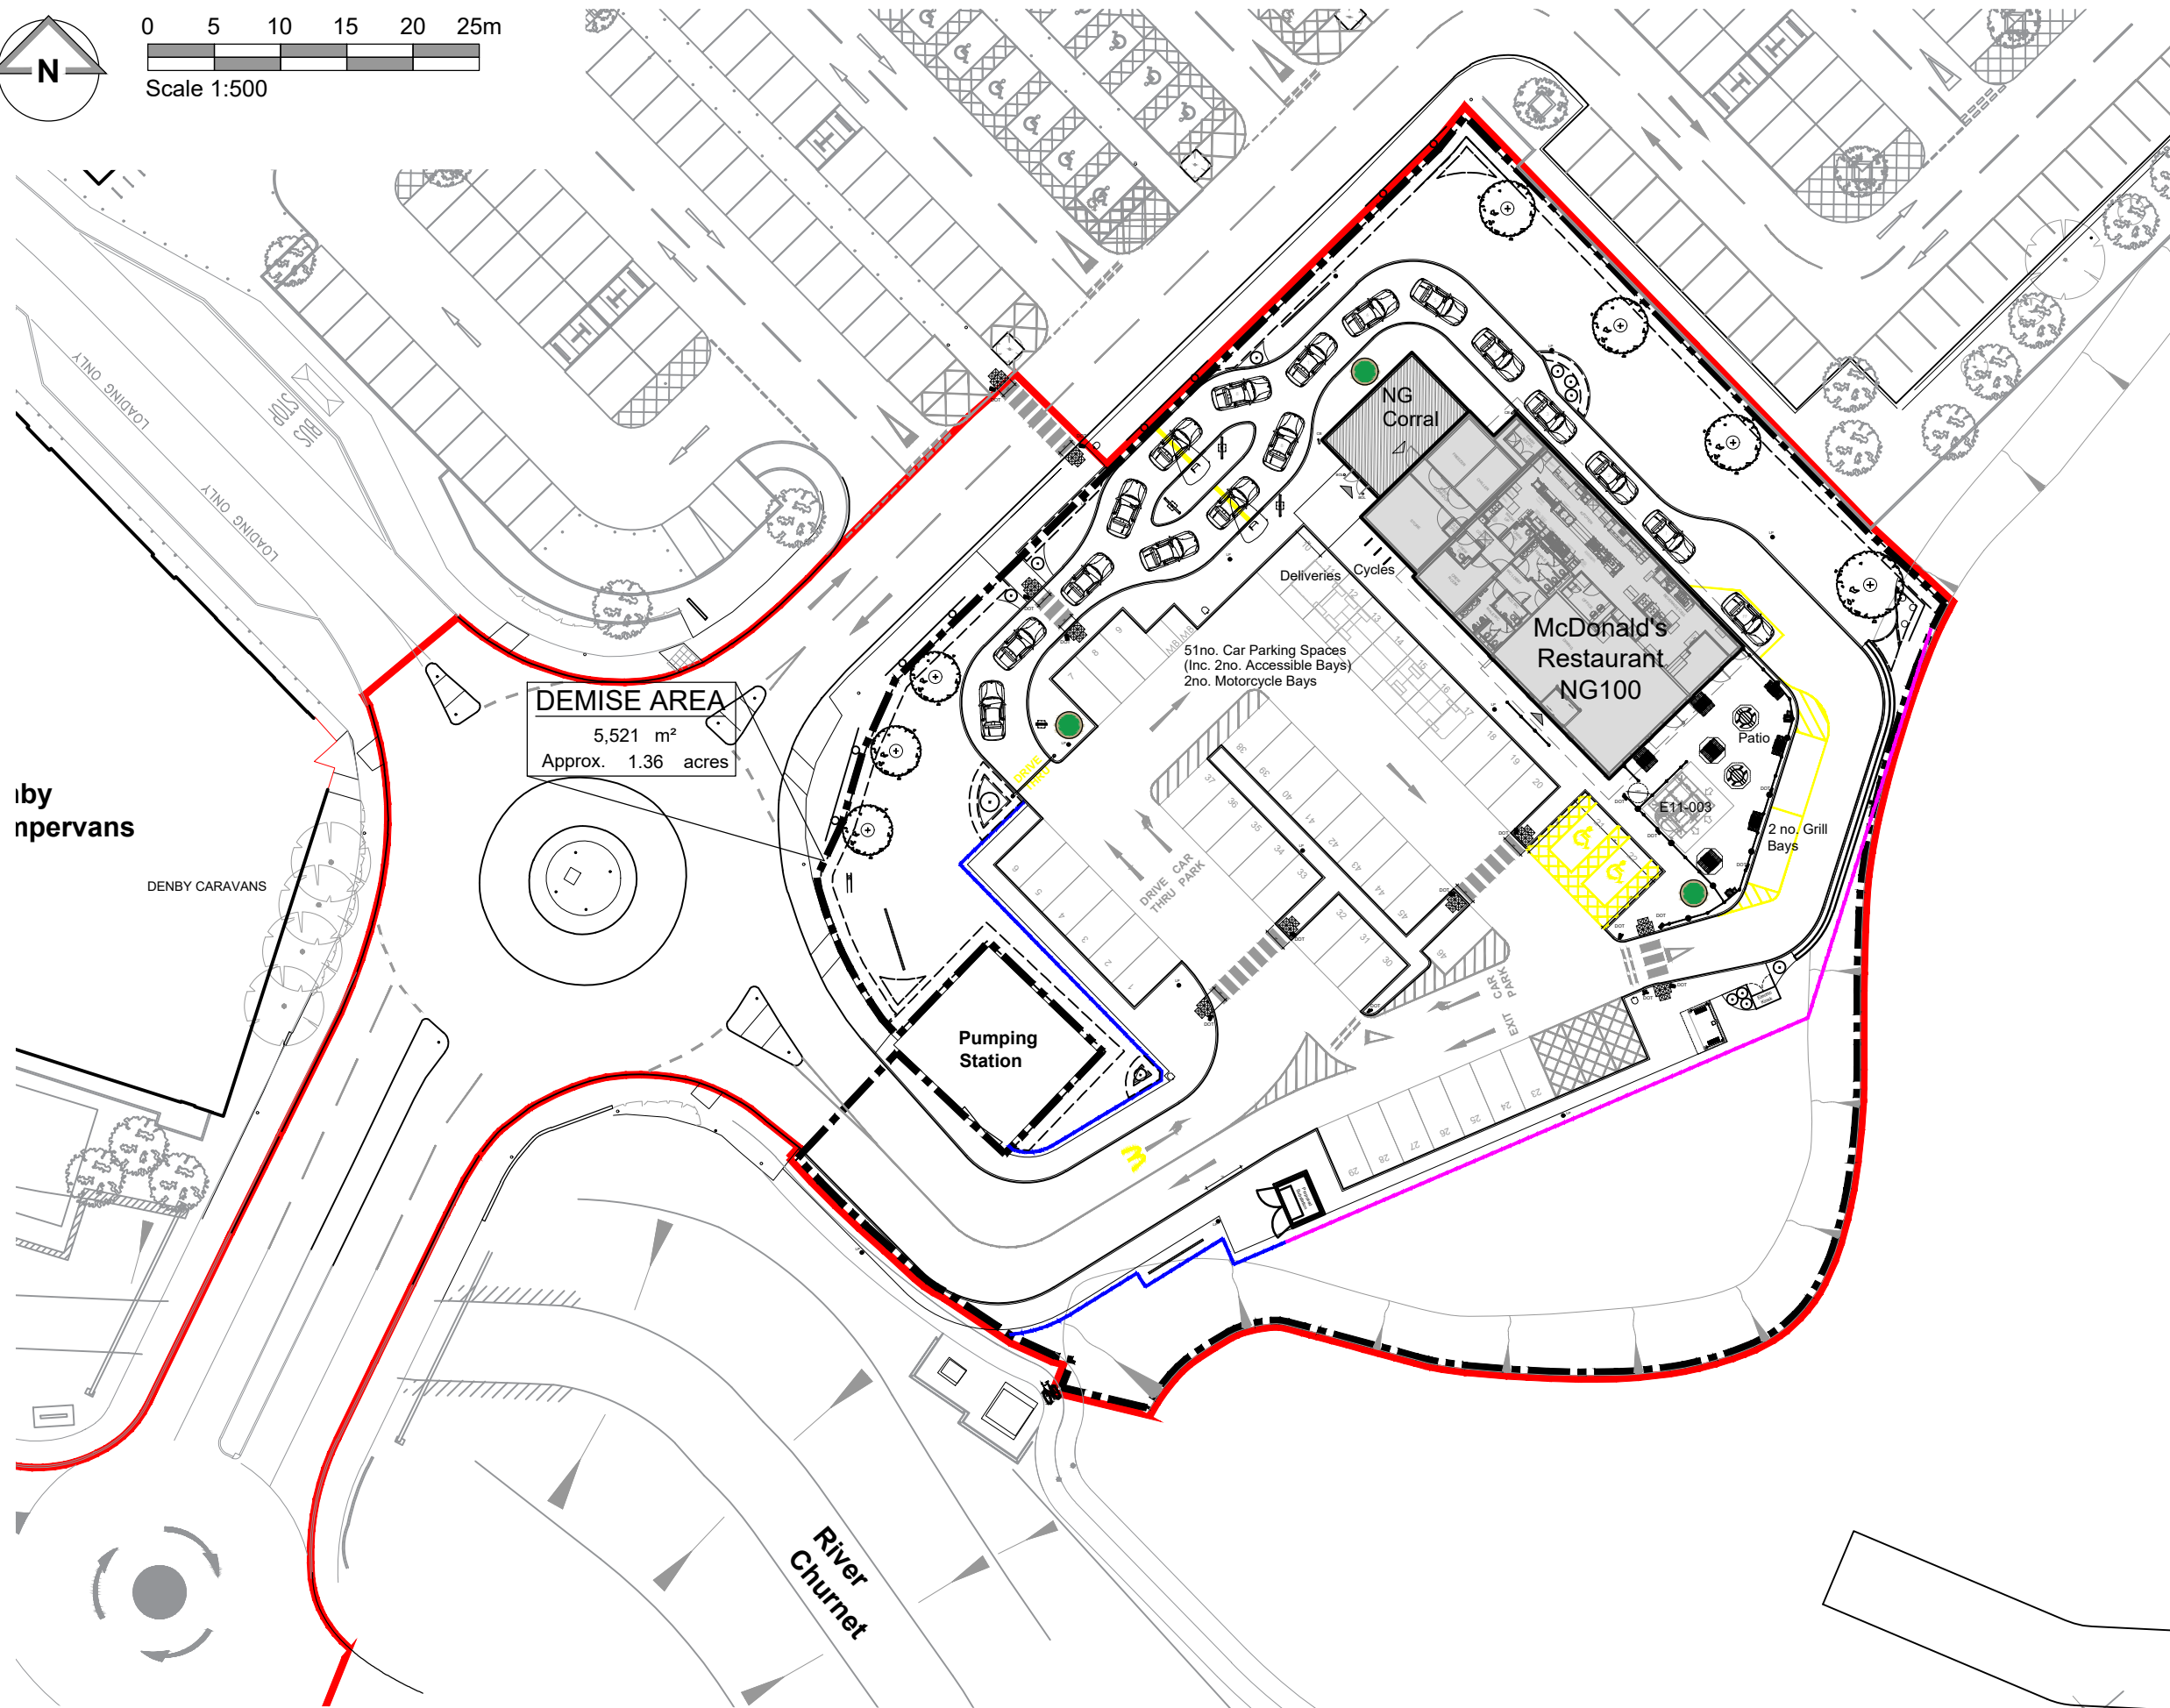

NOTES

- All dimensions and levels are to be checked on site.
- Any discrepancies are to be reported to the architect before any work commences.
- This drawing shall not be reproduced without express written permission from AEW.
- Title overlay drawings and ownership boundaries are produced using all reasonable endeavours. AEW cannot be responsible for the accuracy or scale discrepancy of base plans supplied to them.
- All works are to be undertaken in accordance with Building Regulations and the latest British Standards.
- All proprietary materials and products are to be used strictly in accordance with the manufacturers recommendations.

CDM 2015

Client notified of duties: **At Design Workshop**
Principal Designer: **TBC**

Unless noted below, all known hazards have been highlighted on the drawing.

Drawing Based on:

- Hadfield Cawkwell Davidson Architects drawing A-SK-011_Proposed Site Plan Option 2 dated 25/11/20.
- LEEK Sainsbury's - ProMap
- Glanville Site Survey Sheet 2 REF: 4210369/4102 Dated Oct 2021
- Vector Design Concepts: 18222-VL-McD_L01 Dated Feb 2022
- Signify Lighting Plot: O-164008 Dated March 2022

- Extent of McDonald's Demise Indicated:

- Extent of Application Boundary Indicated:

Notes:
All drawings to be read in conjunction with all other drawings as noted on issue sheet.

E	11/07/22	RC	LB
Application boundary updated to suit highways boundary. Scale bar updated.			
D	07/07/22	JJ	LB
Title Block Notes updated at LPA request.			
C	09/03/2022	LMD	LB
Updated to show lighting plot and landscape design. Fences updated to suit landscape plan			
B	16/12/21	JJ	LB
Planning Issue			
A	04/10/21	RC	LB
Pumping station indicated.			
-	29/09/21	RC	LB
Initial Issue			
REV	Date	Drawn by:-	Checked by:-
Status	Purpose of Issue		

For Information

drawing stage **Planning**
client

McDonald's Restaurants Ltd

project store
Leek Churnet Close **8622**

drawing title
Block Plan

date **29/09/21** drawn **RC**
scale@A3 **1:500** checked **LB**

Block Plan

PLANNING

Rev

E

12385_AEW_8622_0002

Job No

aeu architects
0161 214 4370
www.aeuarchitects.com



AEW