


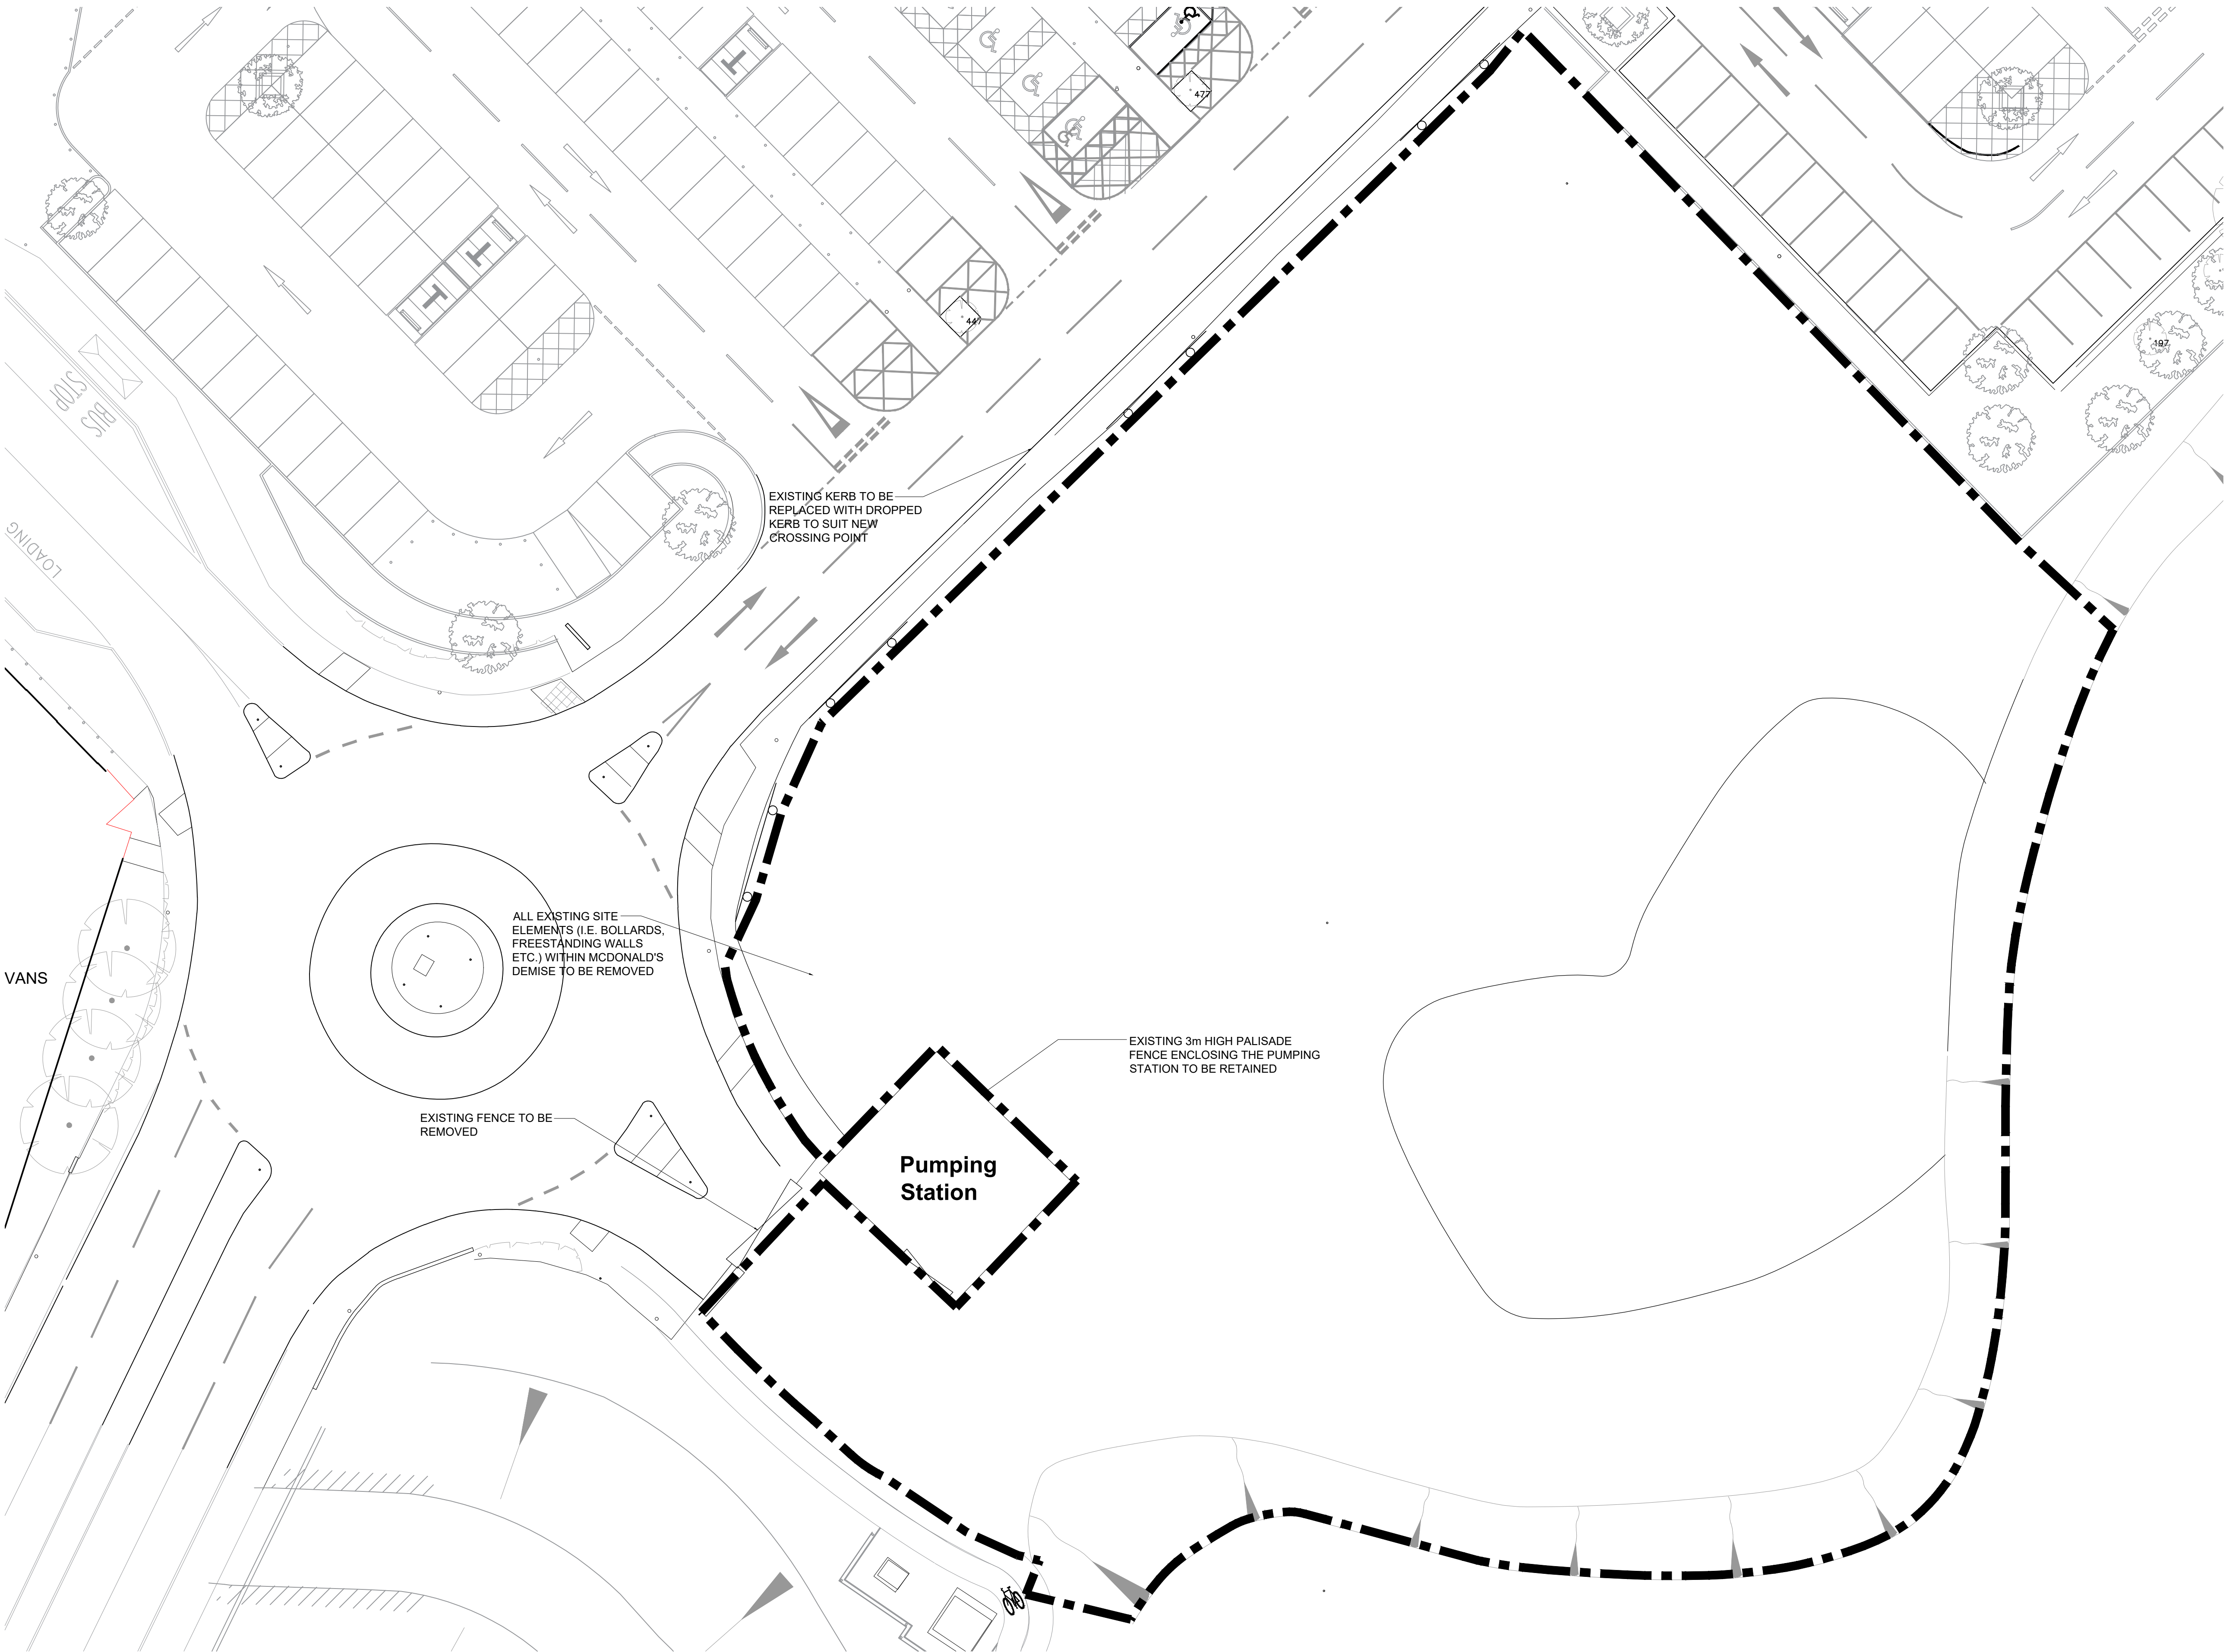

- All dimensions and levels are to be checked on site.
- Any discrepancies are to be reported to the architect before any work commences.
- This drawing shall not be reproduced without express written permission from AEW.
- Title overlay drawings and ownership boundaries are produced using all reasonable endeavours. AEW cannot be responsible for the accuracy or scale discrepancy of base plans supplied to them.
- All works are to be undertaken in accordance with Building Regulations and the latest British Standards.
- All proprietary materials and products are to be used strictly in accordance with the manufacturers' recommendations.

Client notified of duties: **At Design Workshops**
Principal Designer: **TBC**
Unless noted below, all known hazards have been highlighted on the drawing:
Drawing Based on:
Hadfield Cawkwell Davidson Architects drawing
A-SK-011_Proposed Site Plan Option 2 dated 25/11/20.
LEEK Sainsbury's - ProMap
Glennville Site Survey Sheet 2 REF: 4210369/4102 Date:
Oct 2021
Extent of McDonald's Demise Indicated:

Notes:
All drawings to be read in conjunction with all other drawings
noted on issue sheet.

A	07/07/22	JJ	LB
Title Block Notes updated at LPA request.			
-	16/12/21	JJ	LB
Initial Issue			
REV	Date	Drawn by: -	Checked by:
Status	Purpose of Issue		
S2	For Information		
drawing stage	Planning		
client	McDonald's Restaurants Ltd		

project	store		
Leek Churnet Close	8622		
drawing title			
Existing Site Plan			
date	16/12/21	drawn	JJ
scale@A1	1:200	checked	LB

PLANNING