

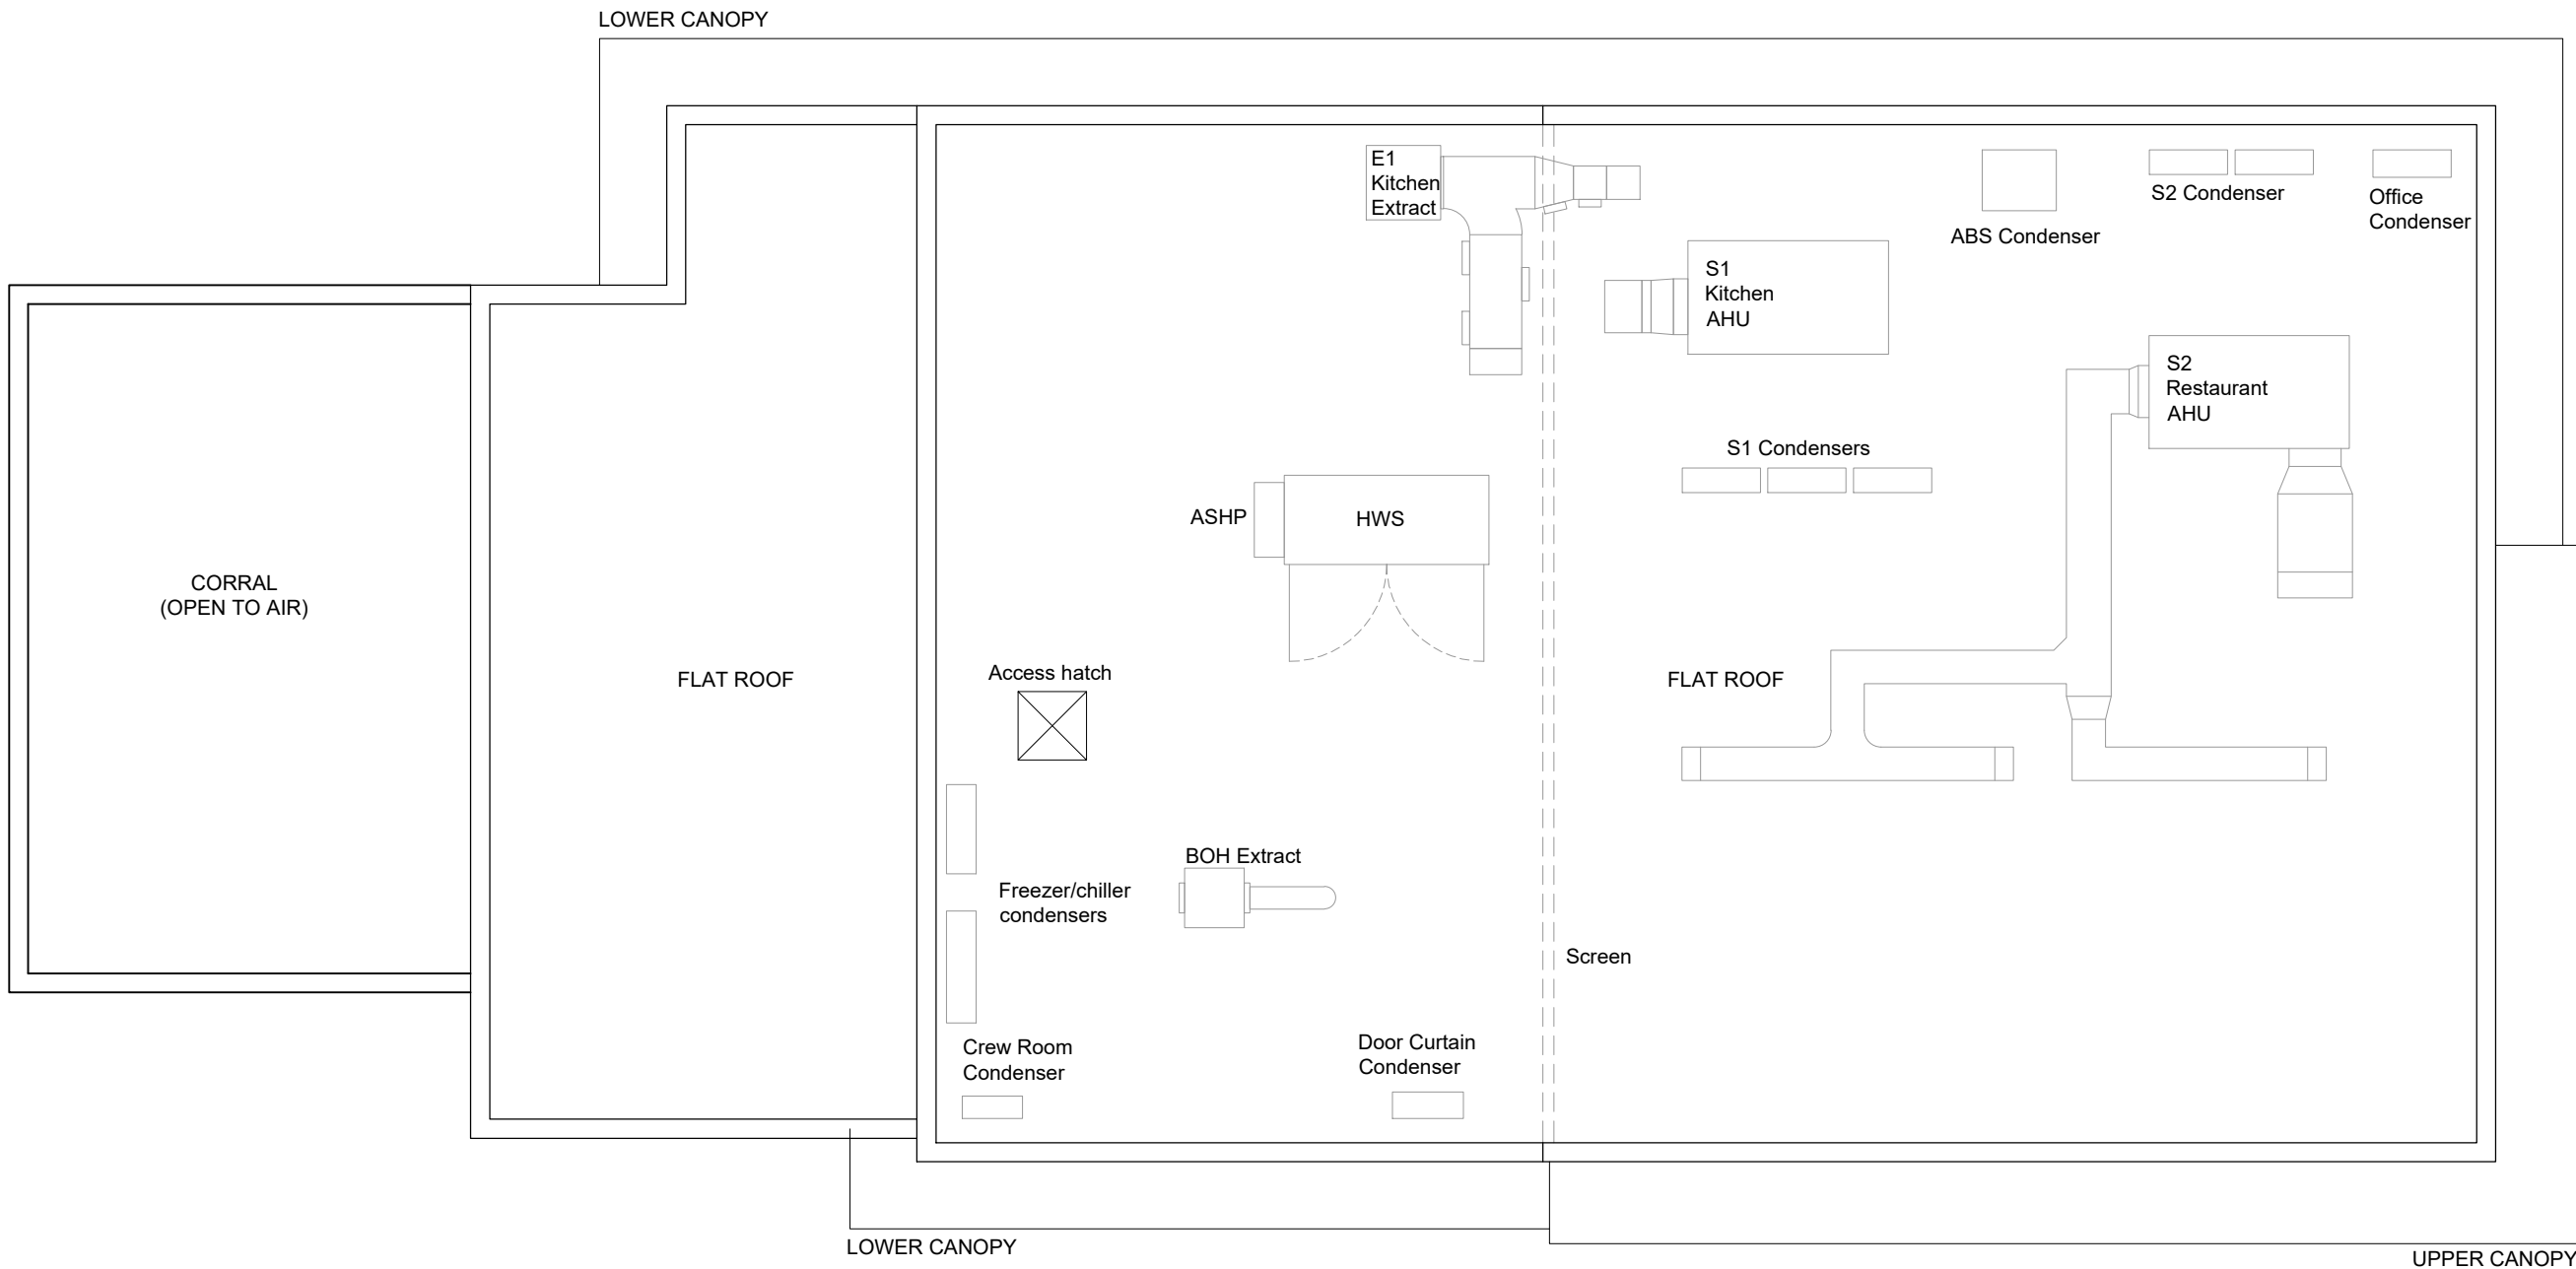


 

Roof Plan

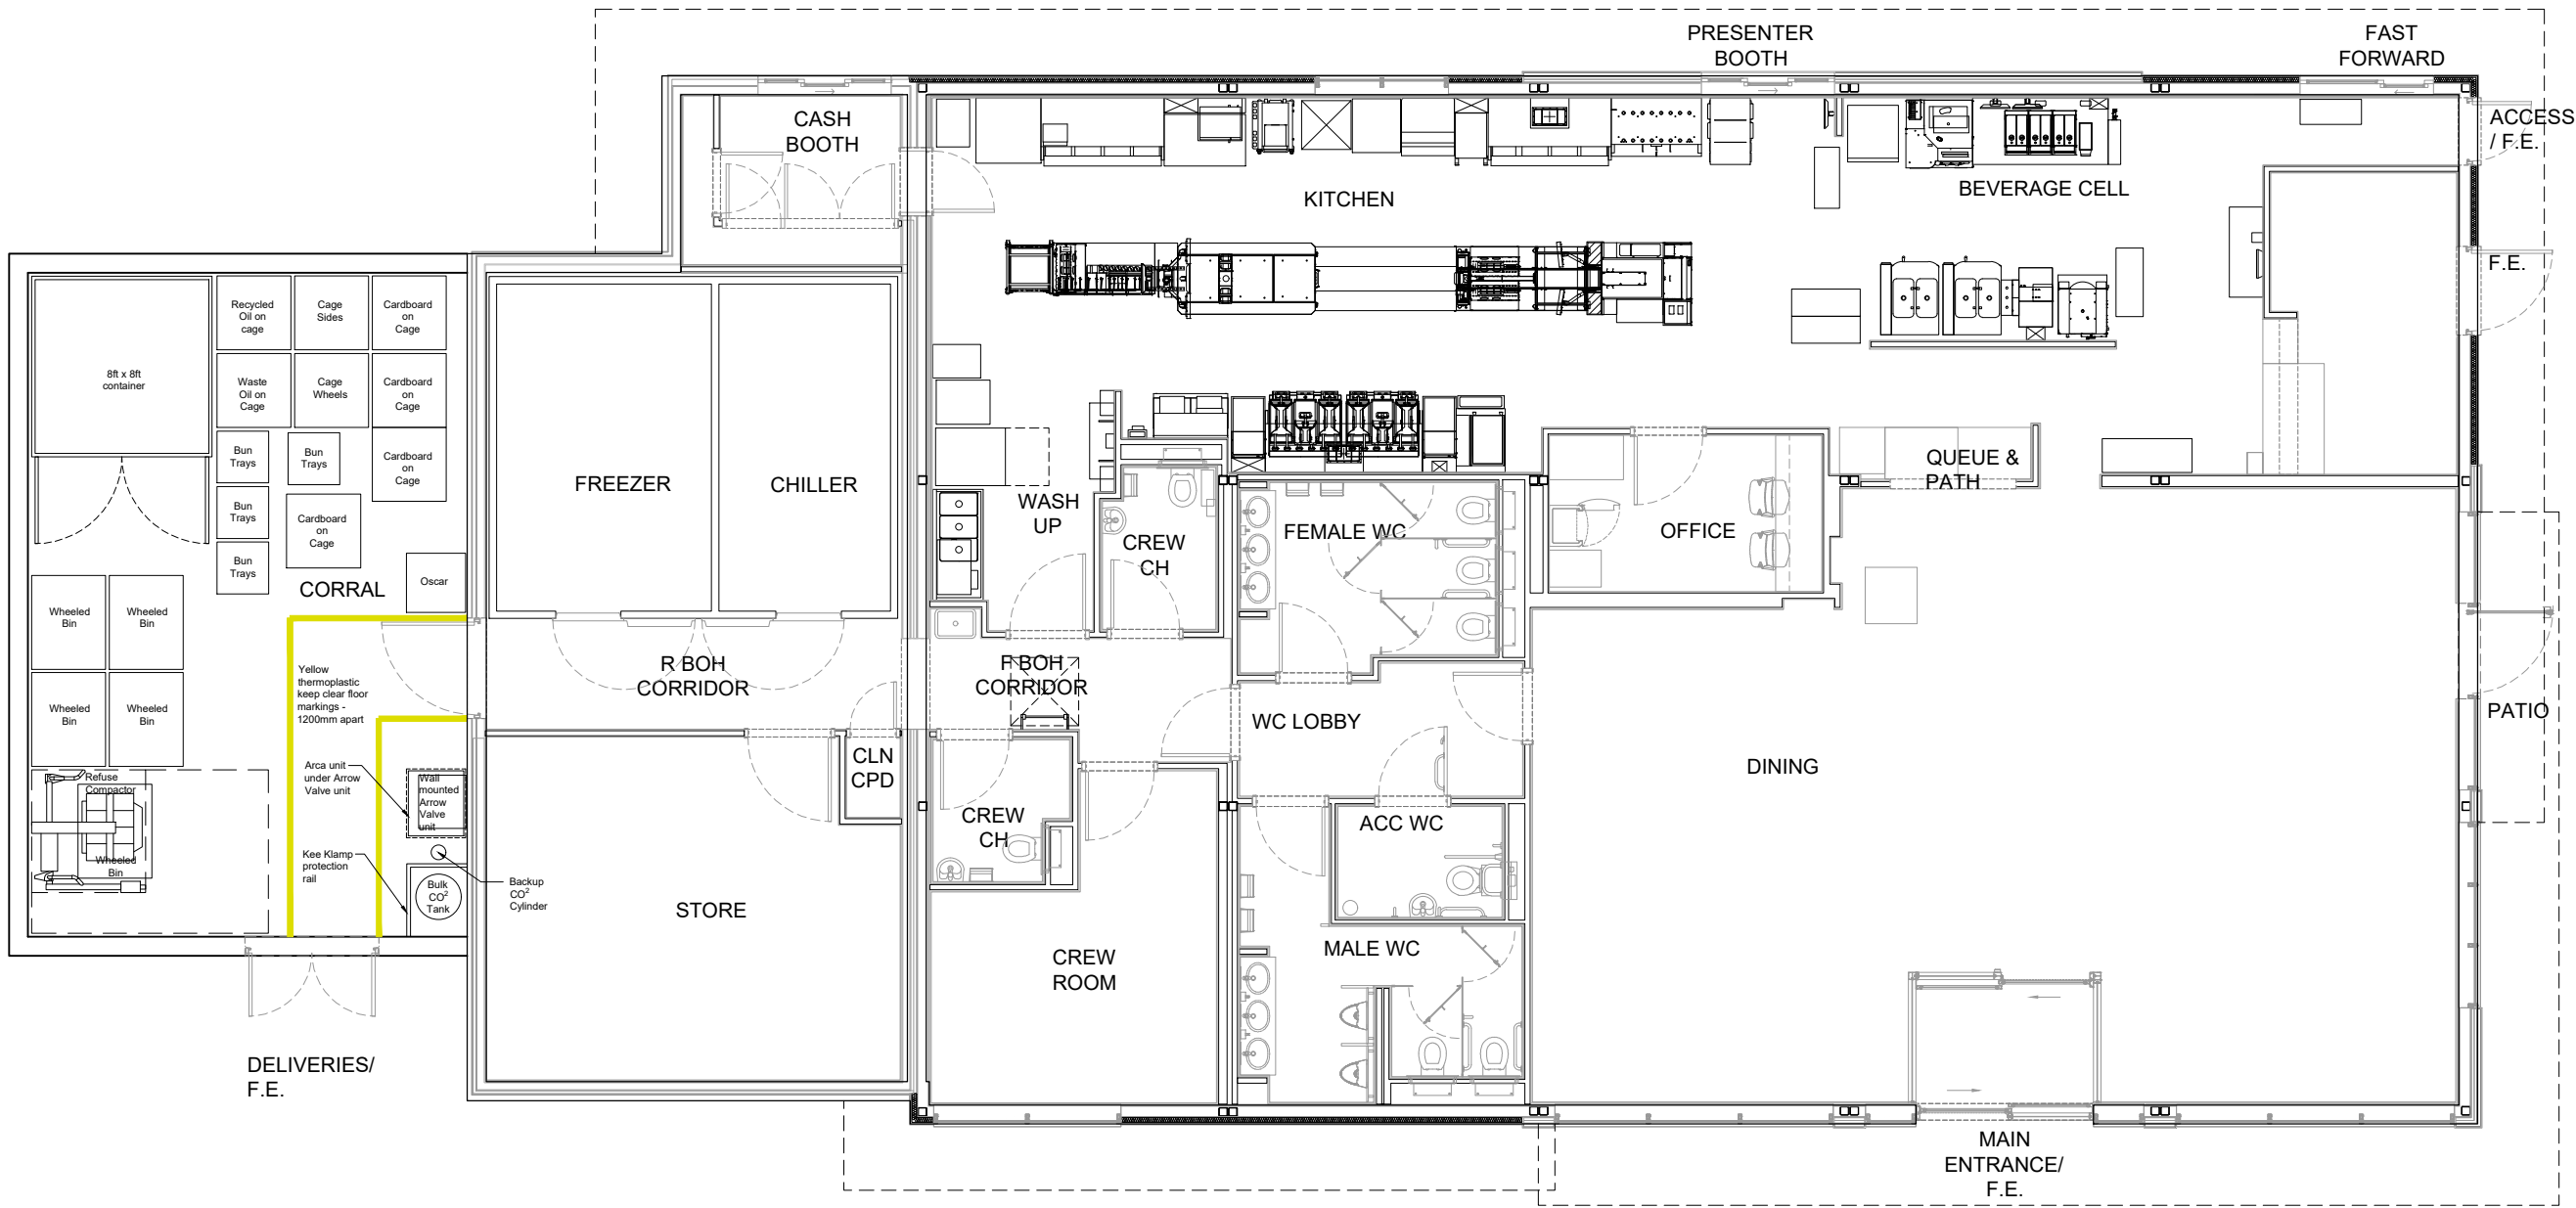

Ground Floor Plan

Proposed Floor and Roof Plan

NOTES

- All dimensions and levels are to be checked on site.
- Any discrepancies are to be reported to the architect before any work commences.
- This drawing shall not be reproduced without express written permission from AEW.
- Title overlay drawings and ownership boundaries are produced using all reasonable endeavours. AEW cannot be responsible for the accuracy or scale discrepancy of base plans supplied to them.
- All works are to be undertaken in accordance with Building Regulations and the latest British Standards.
- All proprietary materials and products are to be used strictly in accordance with the manufacturers recommendations.

CDM 2015

Client notified of duties: **At Design Workshops**

Principal Designer: **TBC**

Unless noted below, all known hazards have been highlighted on the drawing:

Drawing Based on:

- Scours' Architects Drawing: XXXX-SA-XXXX-P006 NG100 Floor and Roof Plans (Long Elevation) October 2021 COTF NMA

Notes:

All drawings to be read in conjunction with all other drawings as noted on issue sheet.

|                                           |                  |             |               |
|-------------------------------------------|------------------|-------------|---------------|
| A                                         | 07/07/22         | JJ          | LB            |
| Title Block Notes updated at LPA request. |                  |             |               |
| -                                         | 16/12/21         | JJ          | LB            |
| Initial Issue                             |                  |             |               |
| REV                                       | Date             | Drawn by: - | Checked by: - |
| Status                                    | Purpose of Issue |             |               |
| S2                                        | For Information  |             |               |
| drawing stage                             | Planning         |             |               |
| client                                    |                  |             |               |
| McDonald's Restaurants Ltd                |                  |             |               |
| project                                   |                  |             |               |
| Leek Churnet Close                        |                  | store       |               |
|                                           |                  | 8622        |               |
| drawing title                             |                  |             |               |
| Proposed Floor and Roof Plan              |                  |             |               |
| date                                      |                  |             |               |
| 16/12/21                                  |                  | JJ          |               |
| scale@A1                                  |                  | checked     |               |
| 1:100                                     |                  | LB          |               |

PLANNING