
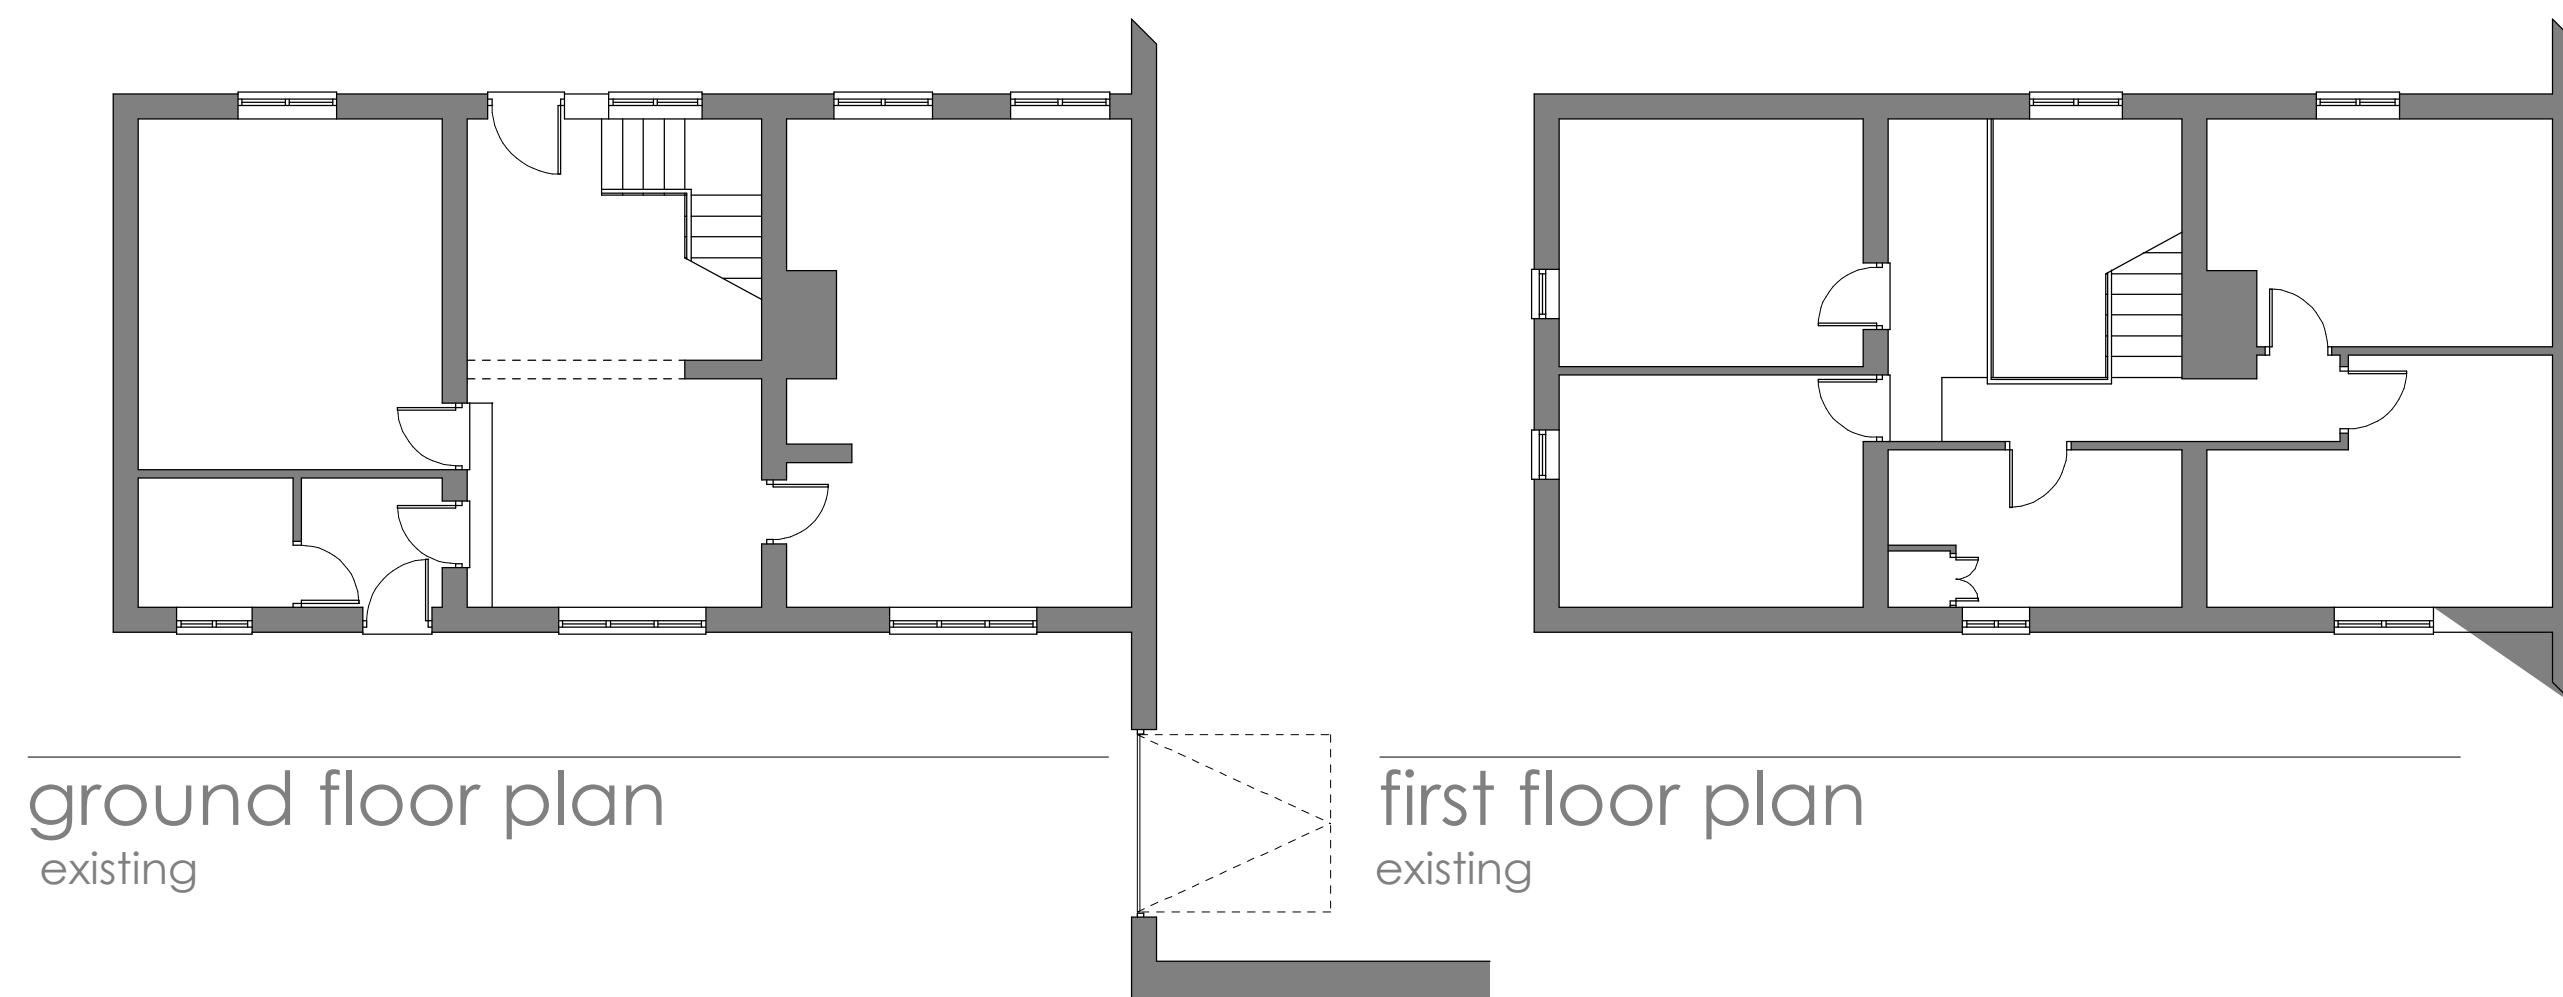
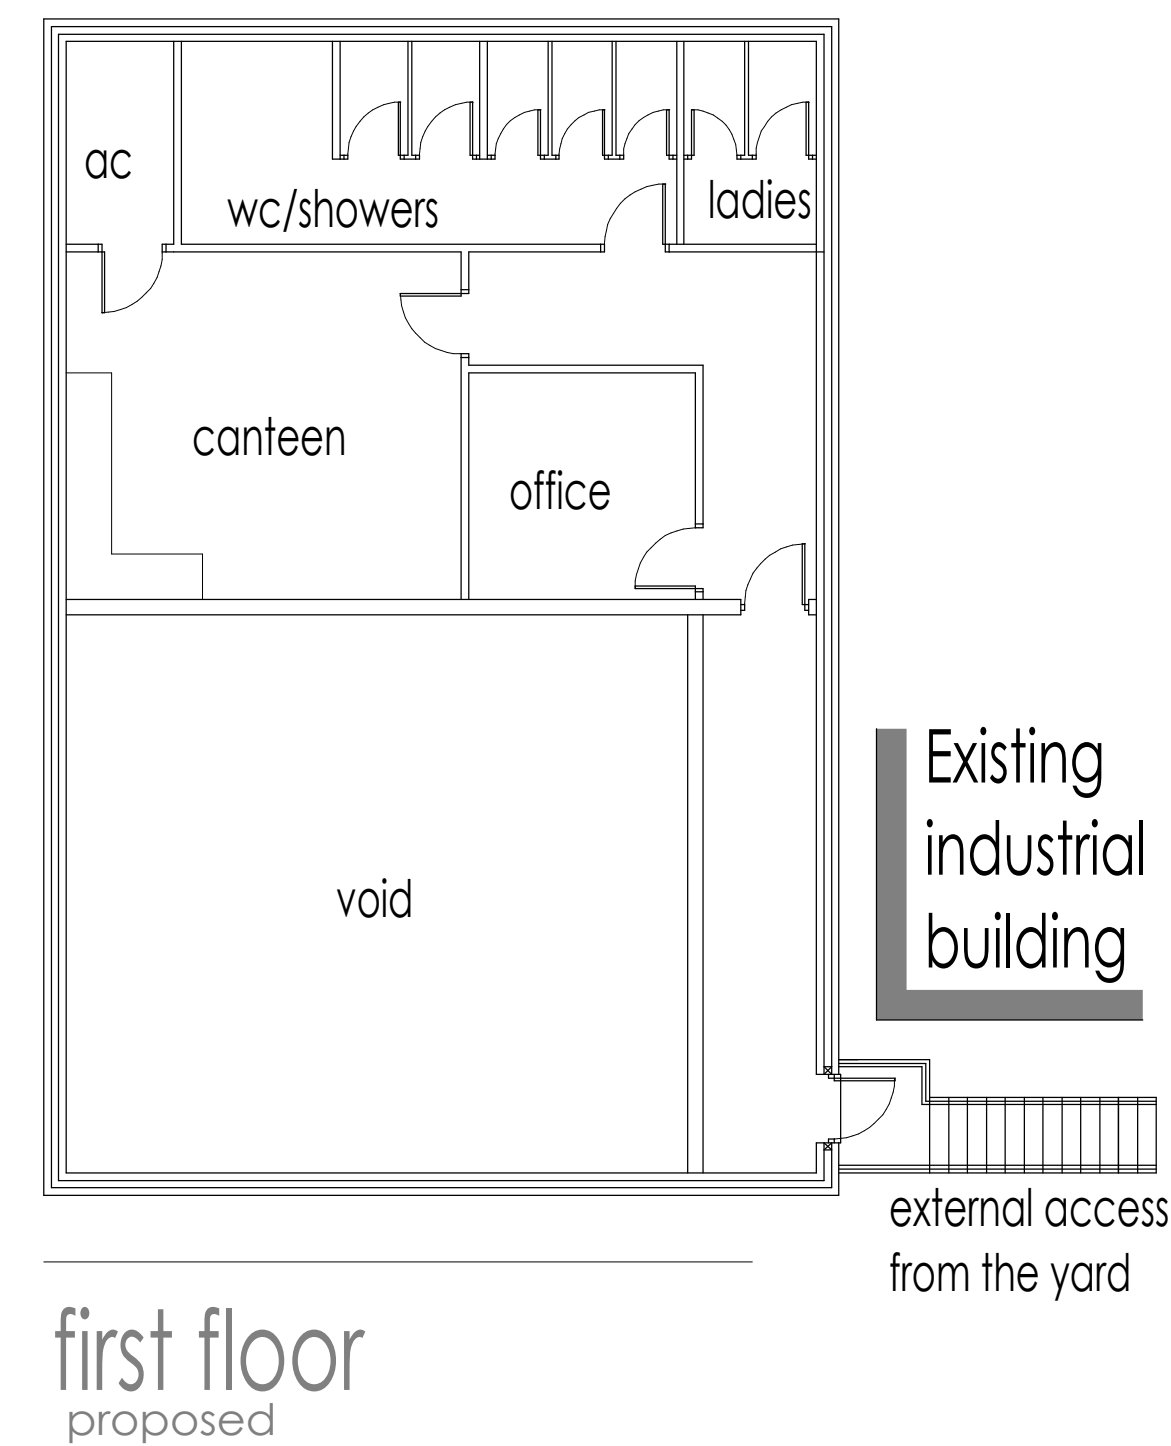
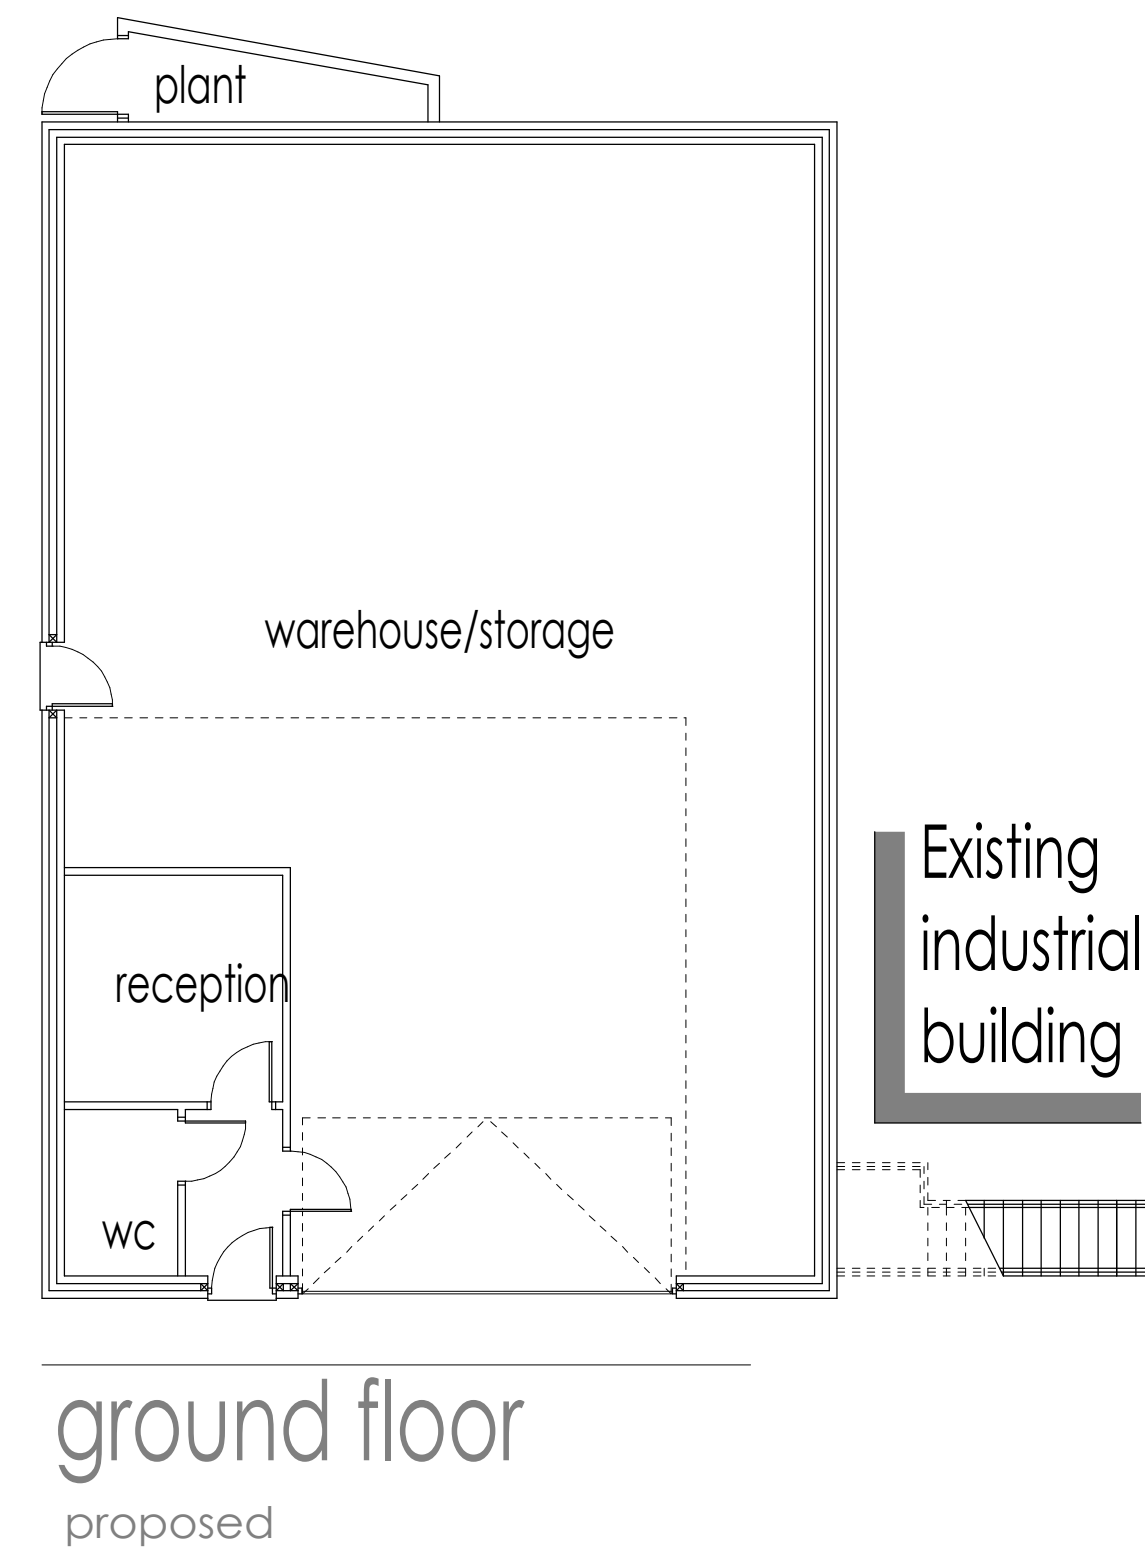
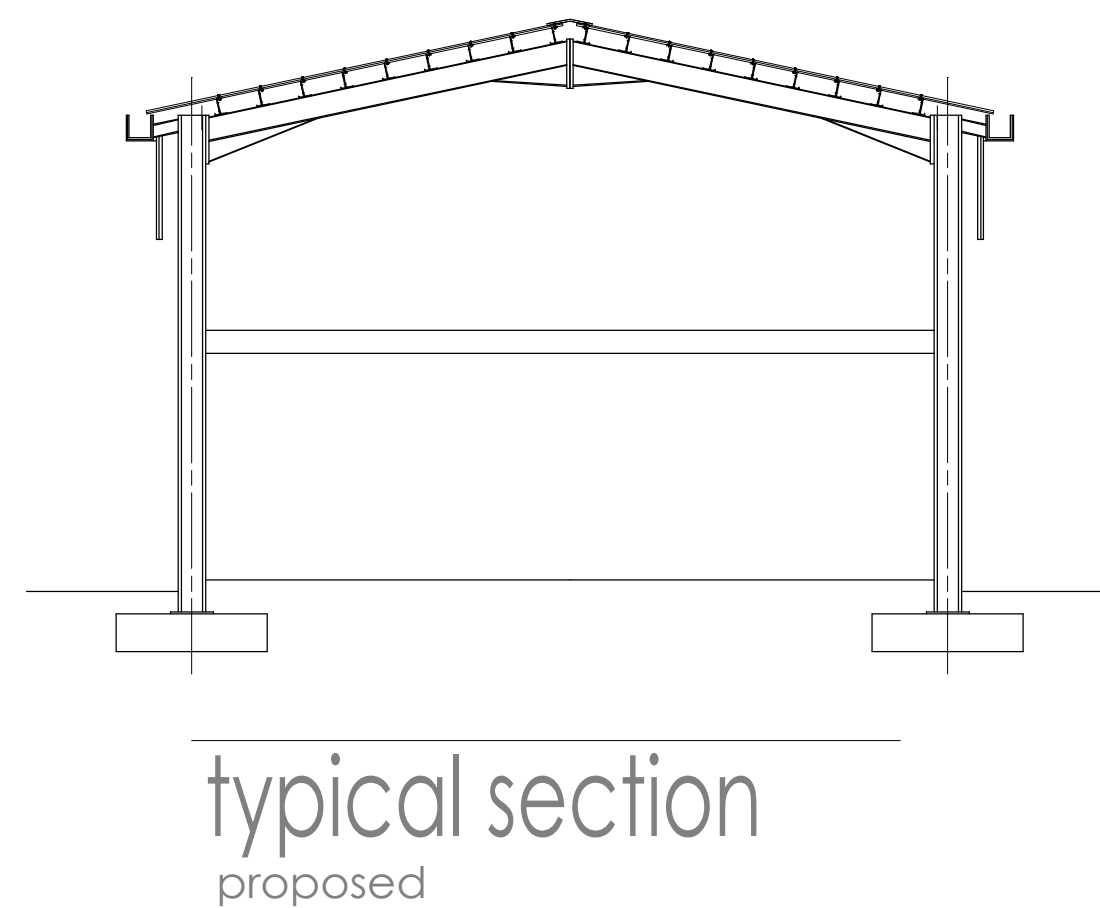
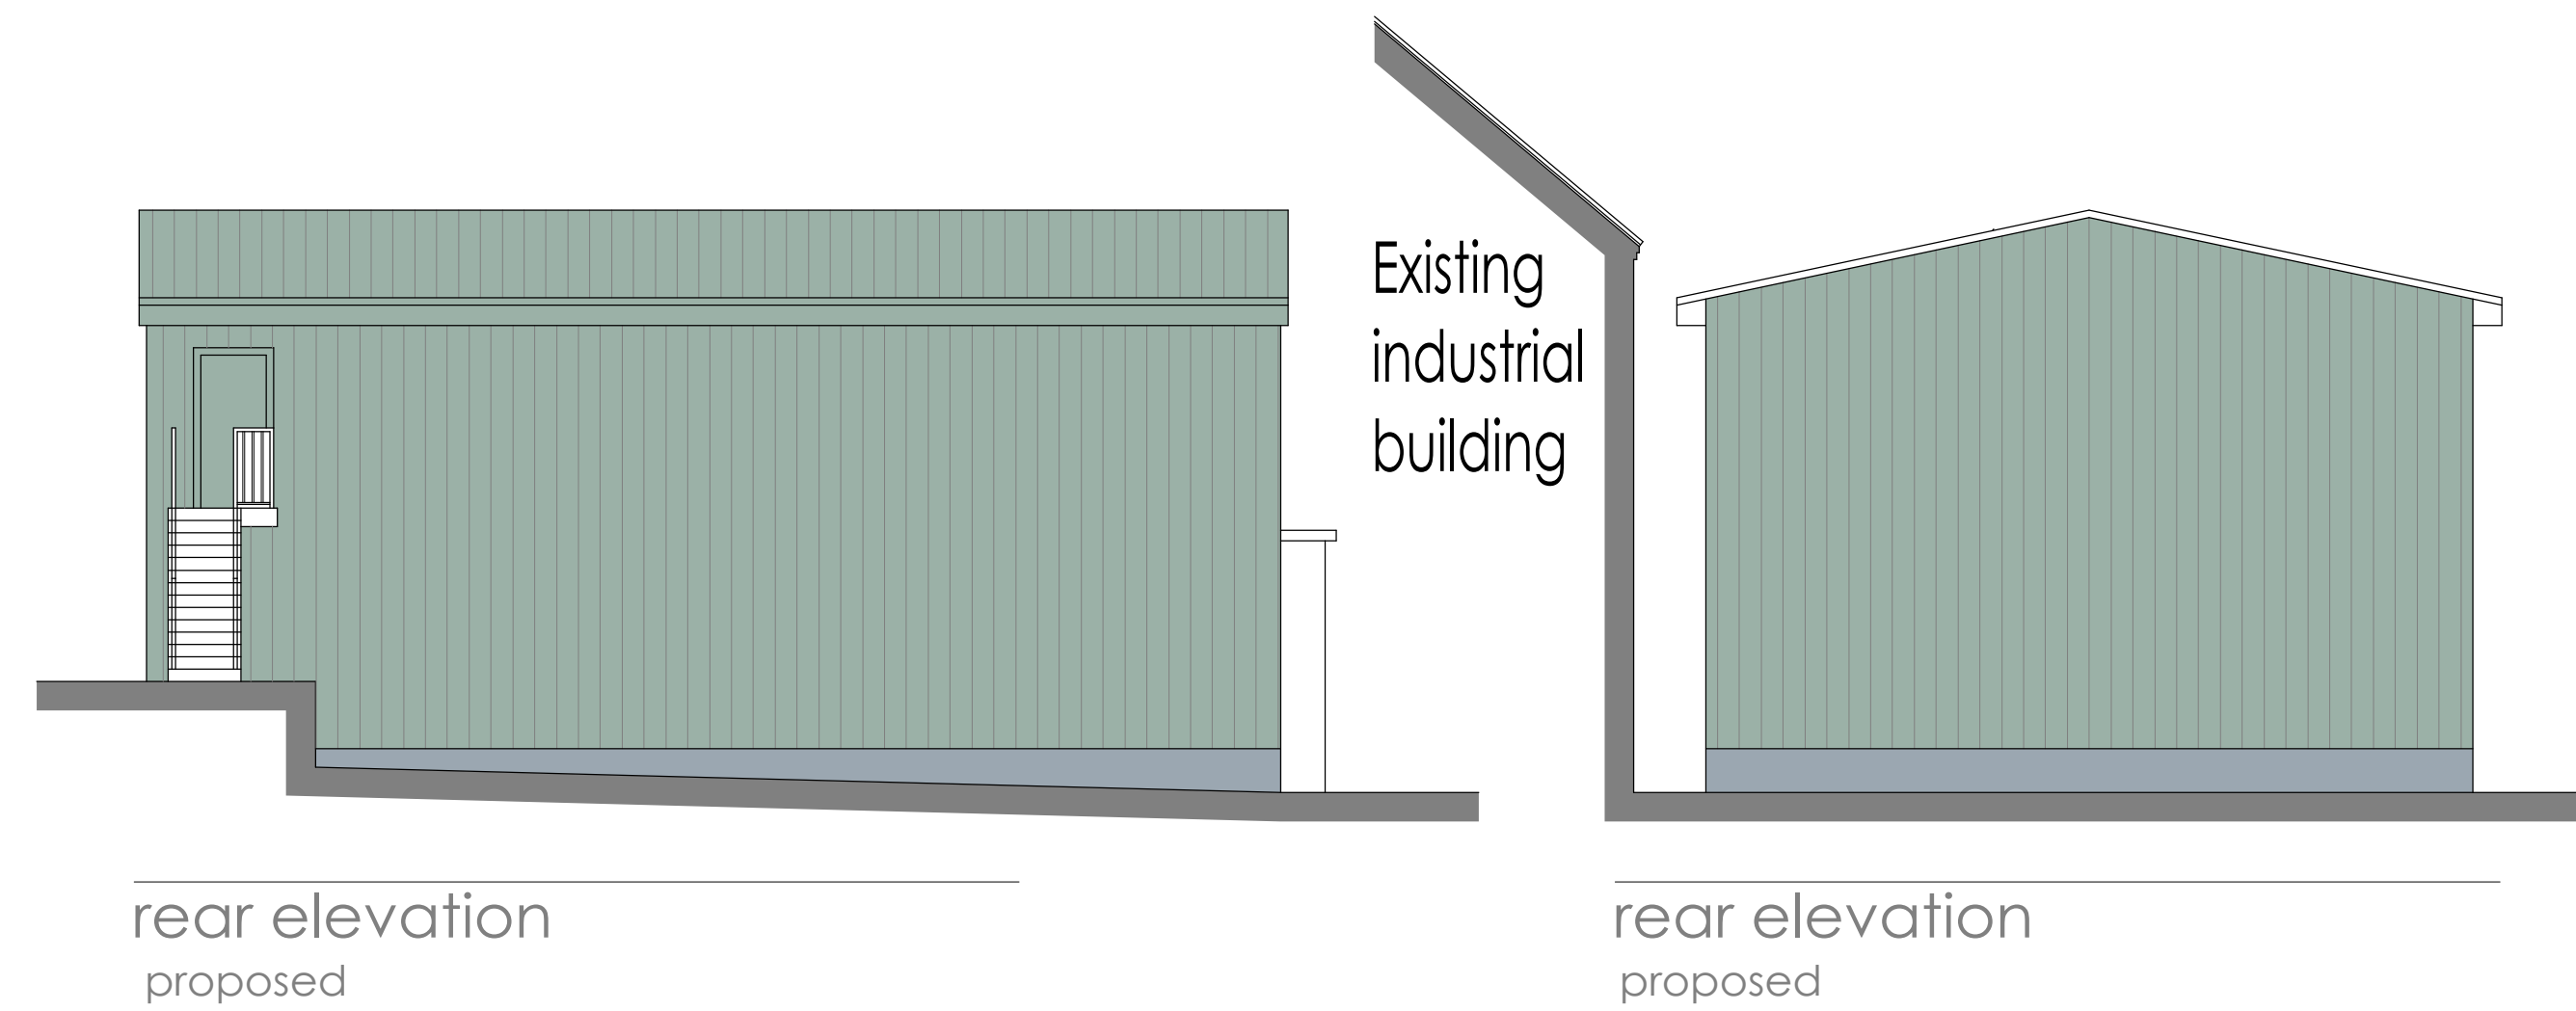


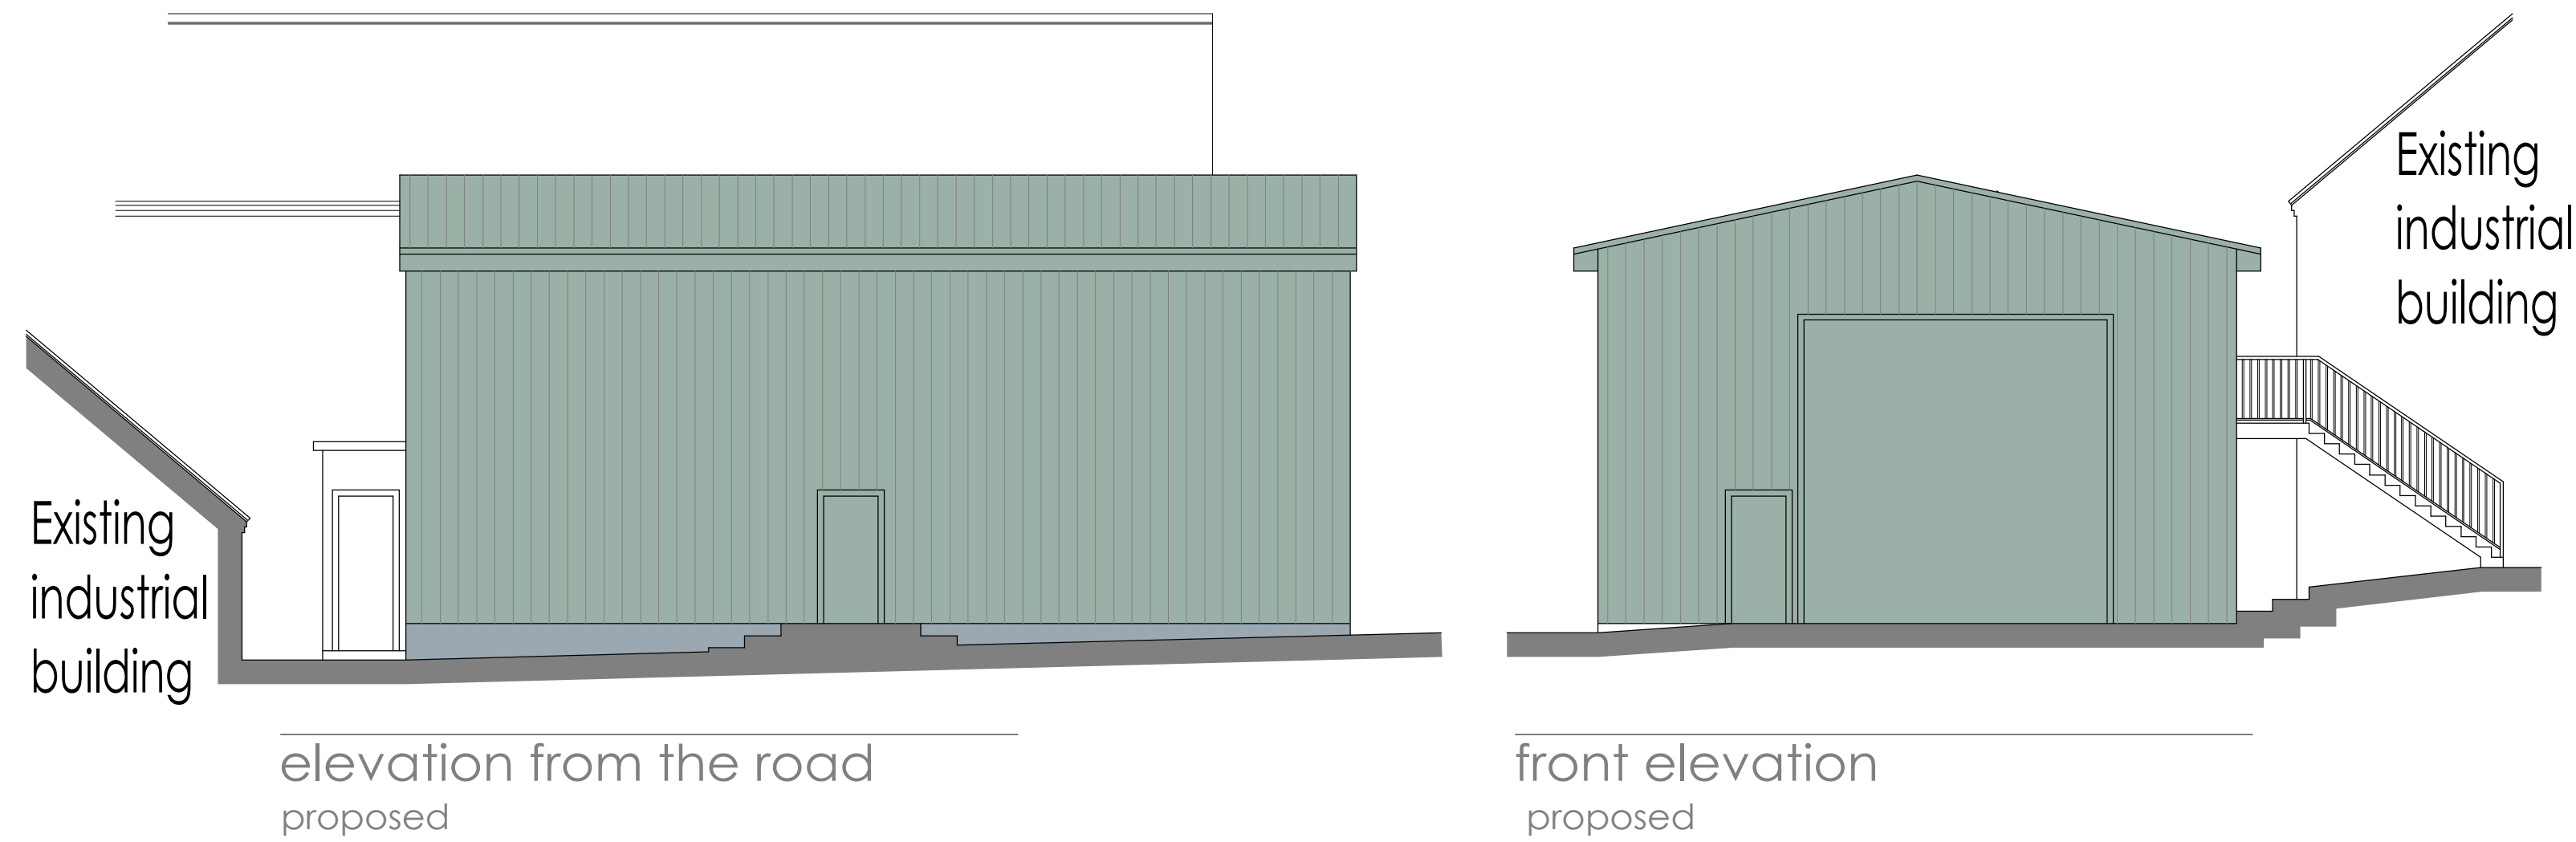

A1

Client			
Mr. J. Wain			
Contract			
Demolition of building and construction of warehouse and welfare facility			
Drawing Title			
Proposed Scheme - One Floor Plans and Elevations			
Date	October 2018	Status	Preliminary
Scale	1:200 @ A1	Contract Number	5345
Drg. No.	5345 - 003	Revision Suffix	
Revisions			