



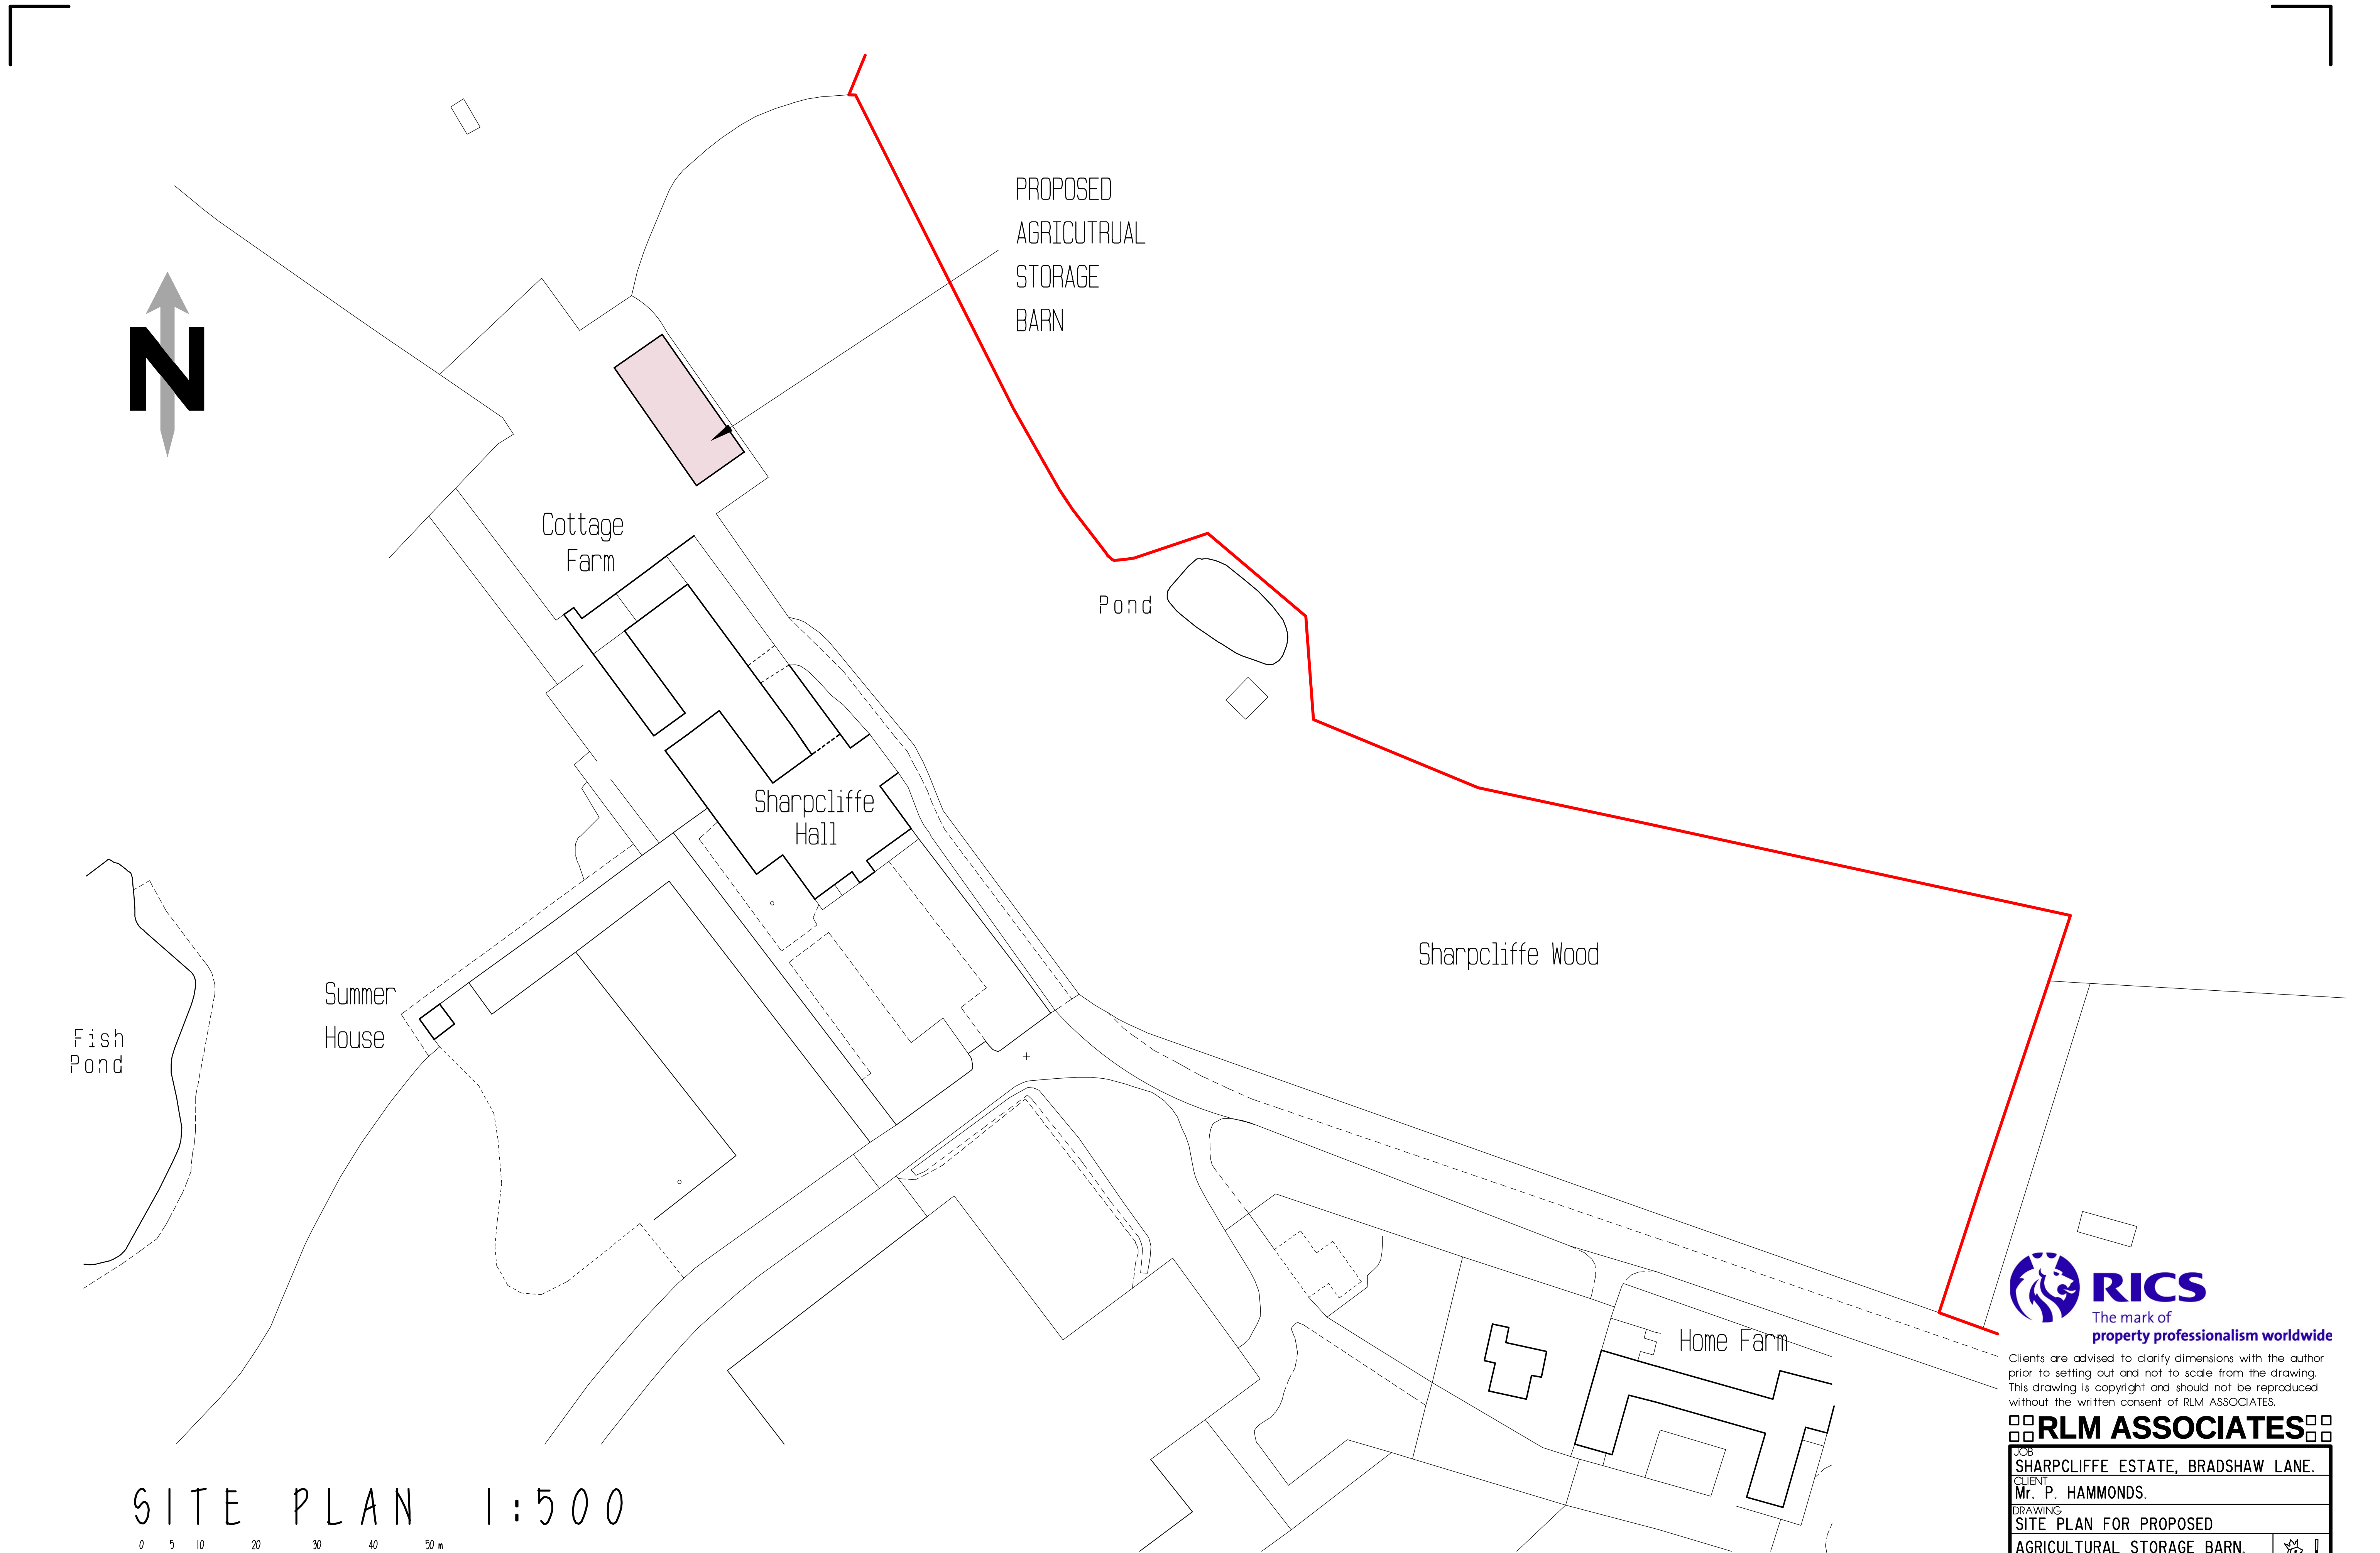

SITE PLAN 1:500

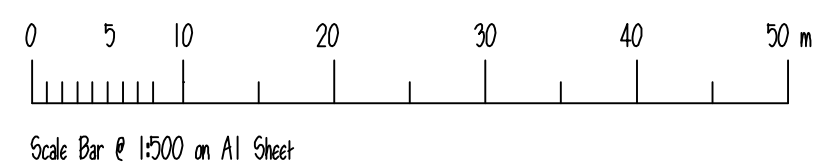

Clients are advised to clarify dimensions with the author prior to setting out and not to scale from the drawing. This drawing is copyright and should not be reproduced without the written consent of RLM ASSOCIATES.

RLM ASSOCIATES

JOB SHARPCLIFFE ESTATE, BRADSHAW LANE.	
CLIENT Mr. P. HAMMONDS.	
DRAWING SITE PLAN FOR PROPOSED AGRICULTURAL STORAGE BARN.	
DATE July 2022.	SCALE 1:500.
DRWG No. RLM1045/5.	REVISION A.

