





FRONT ELEVATION

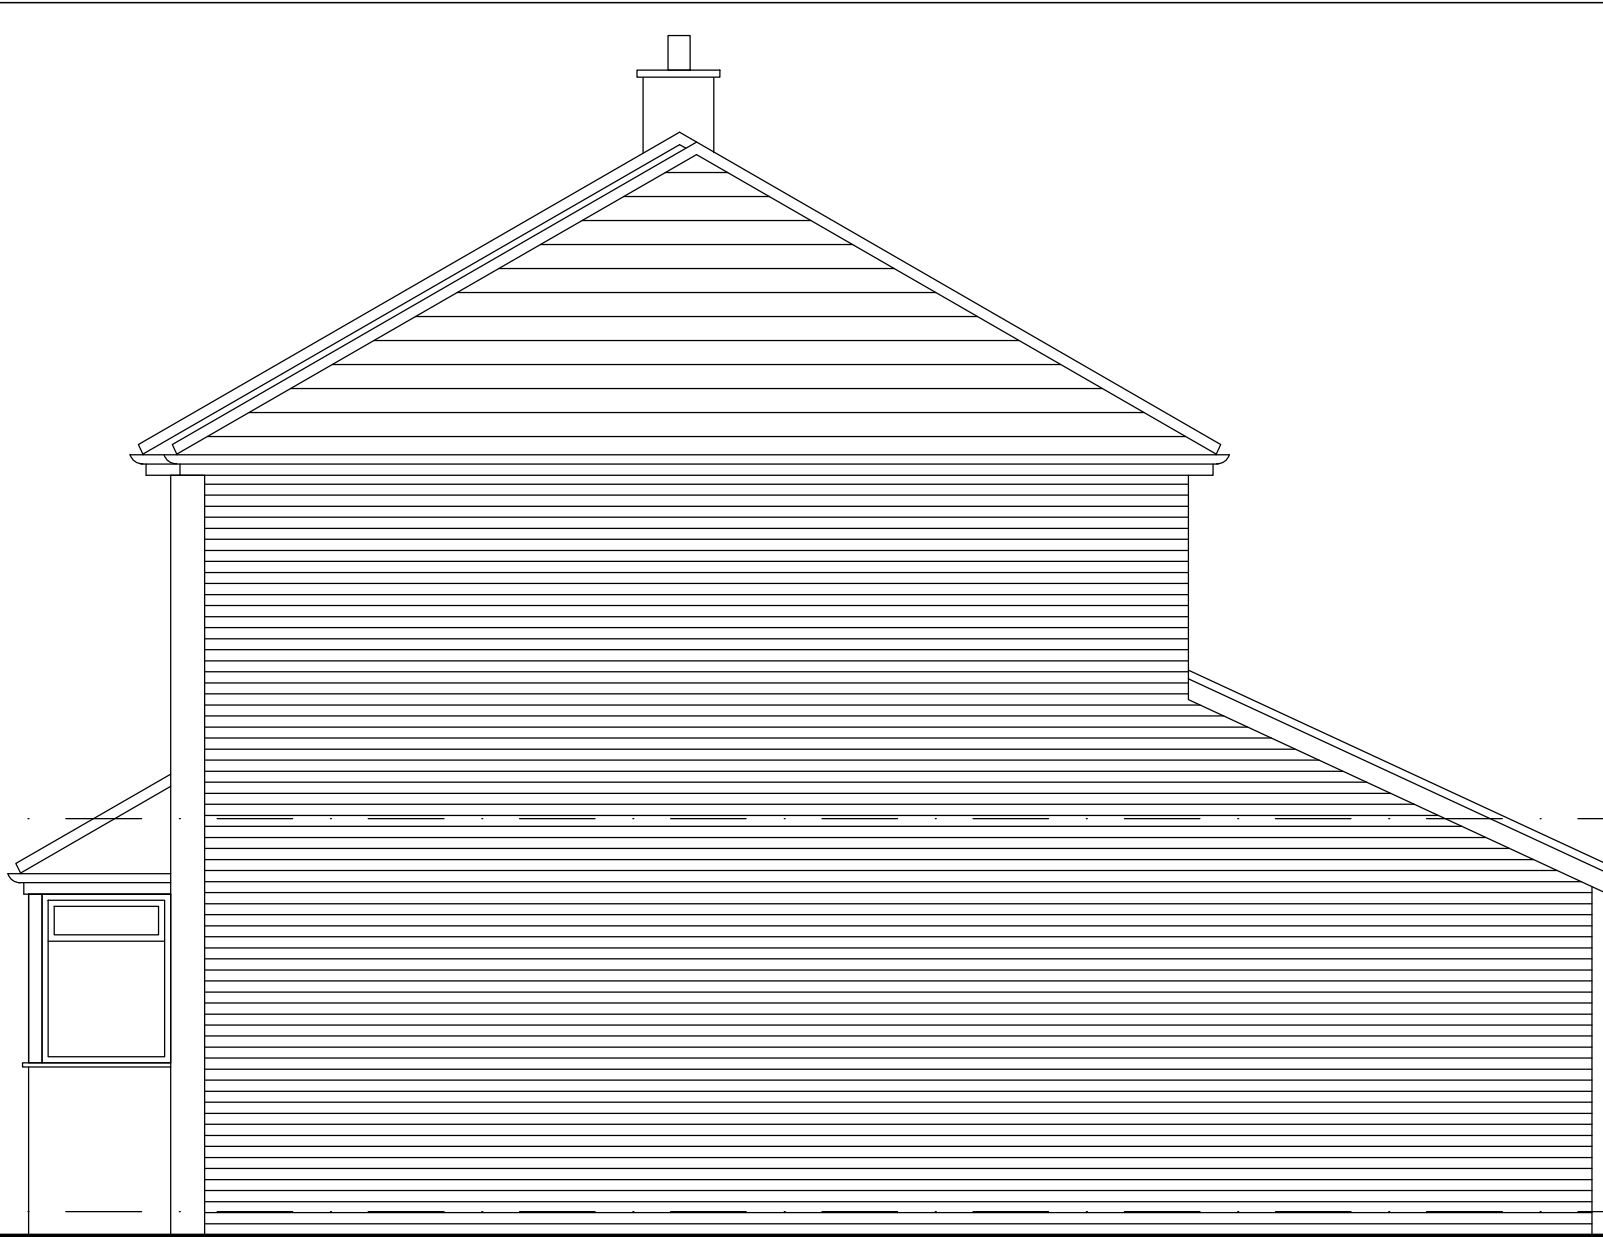


SIDE ELEVATION




REAR ELEVATION

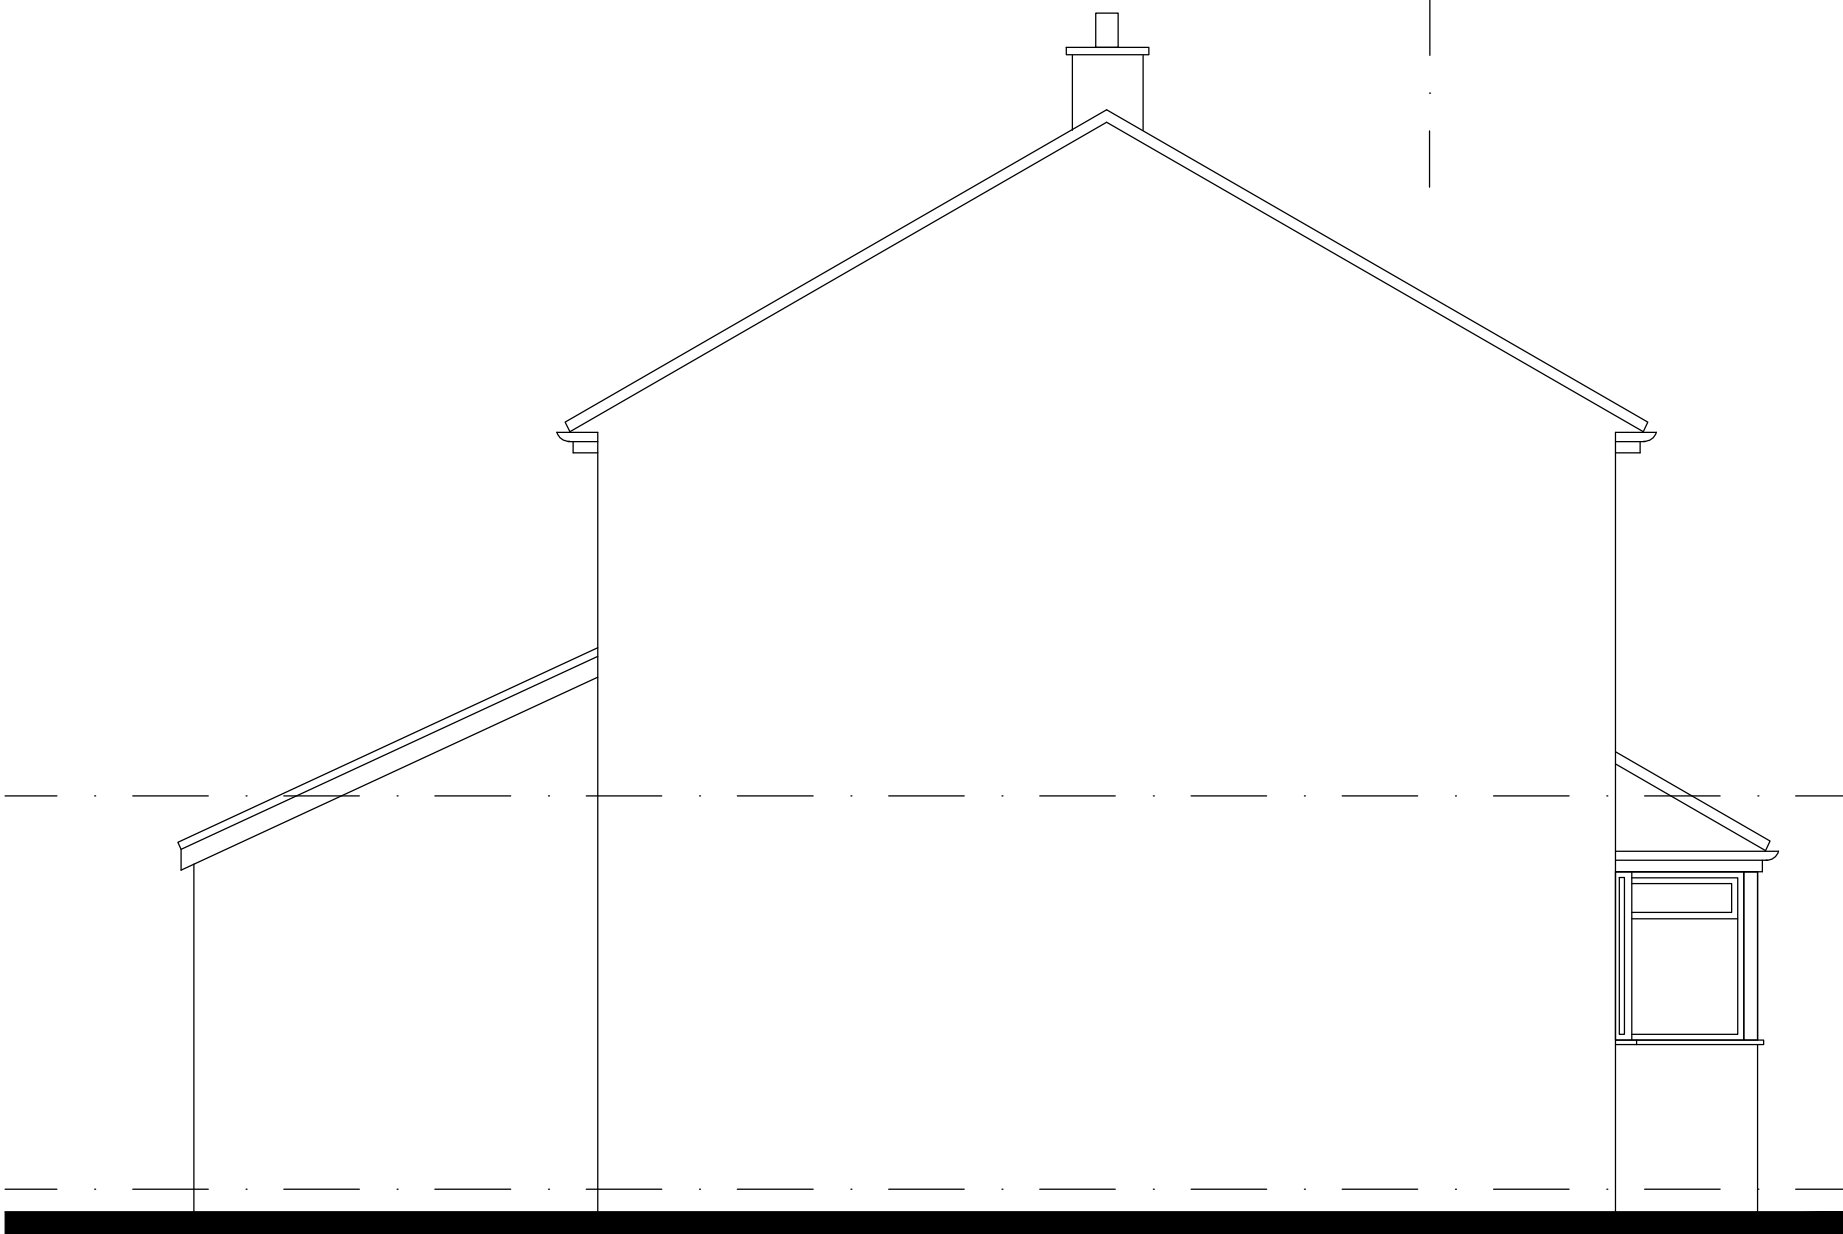


SIDE ELEVATION

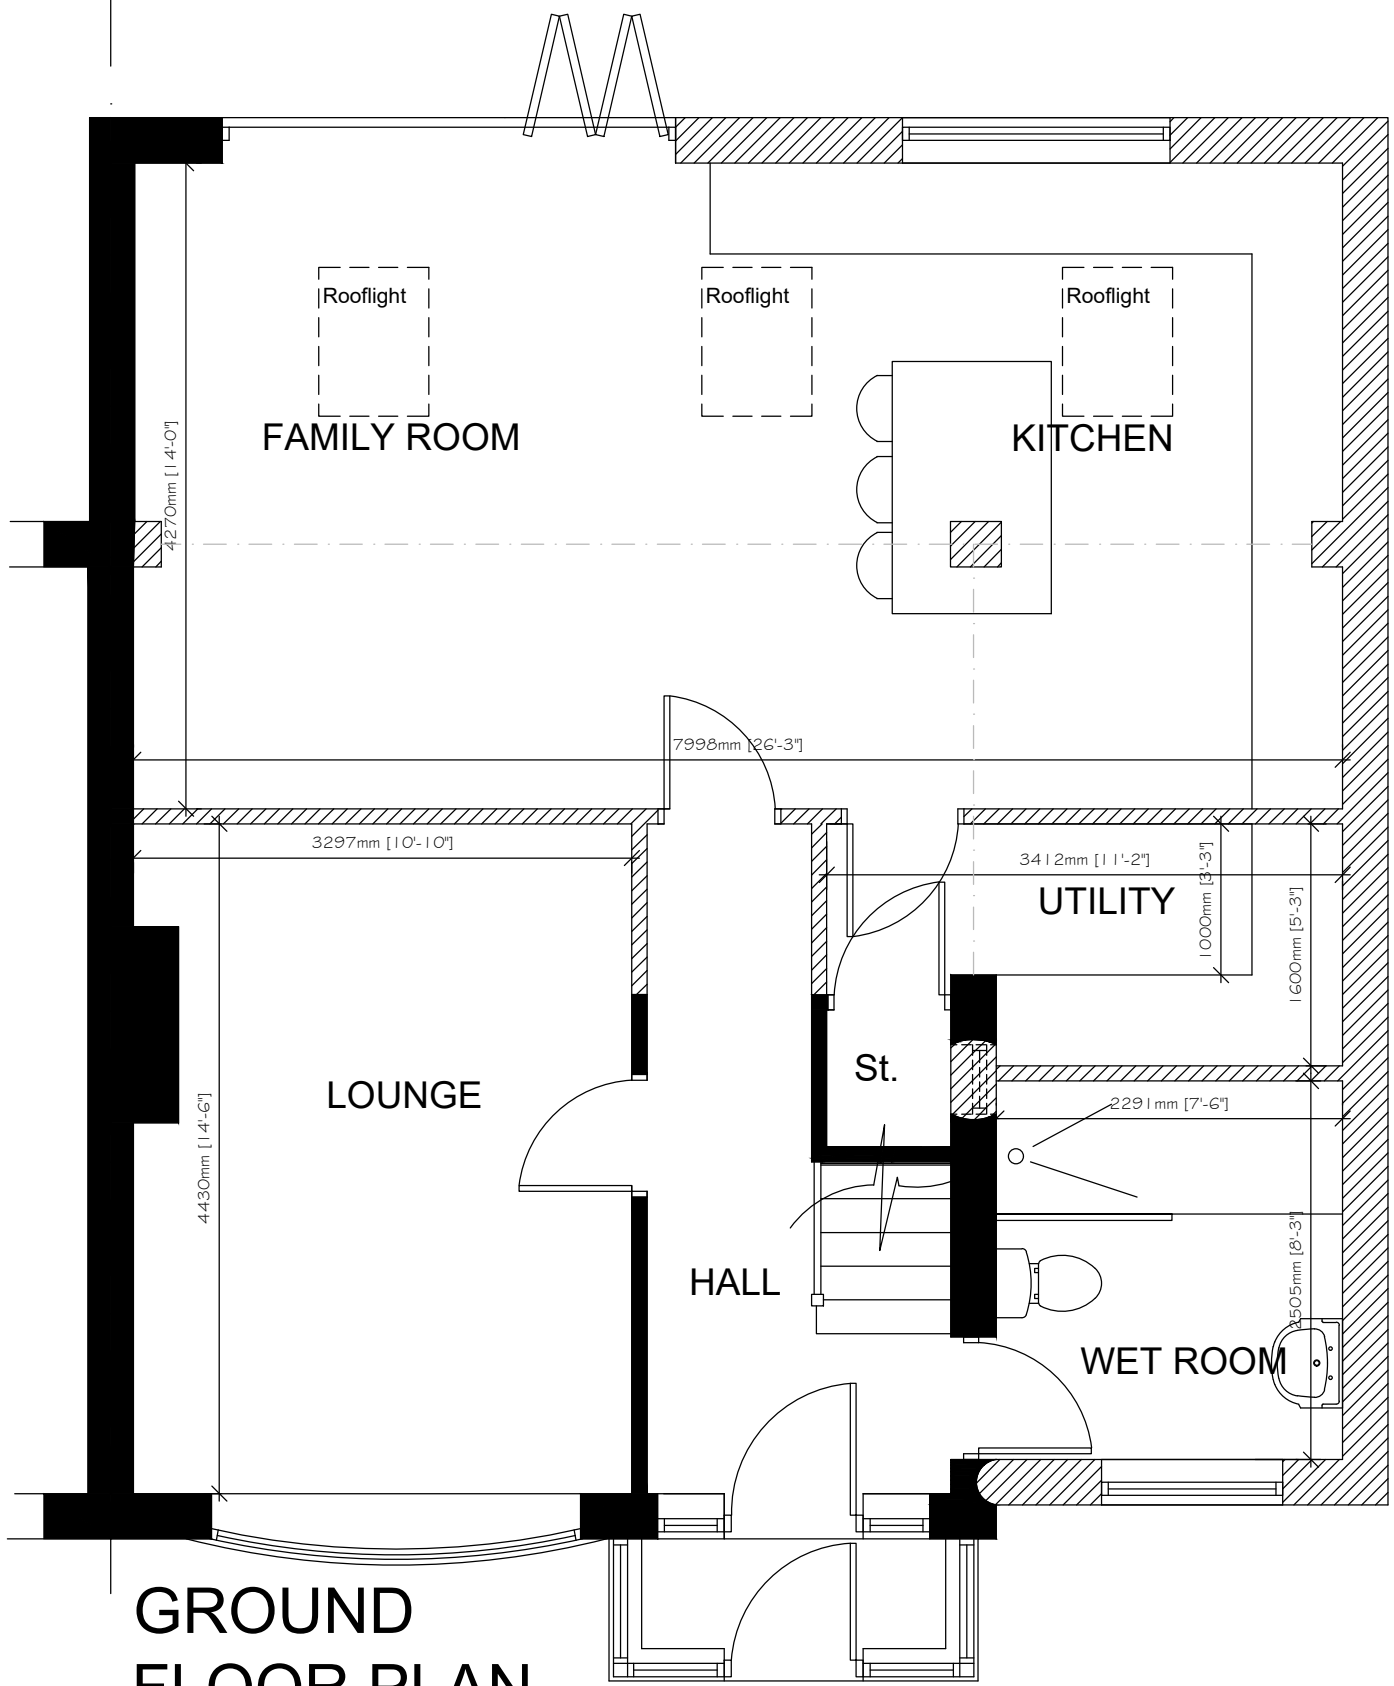

GROUND FLOOR PLAN

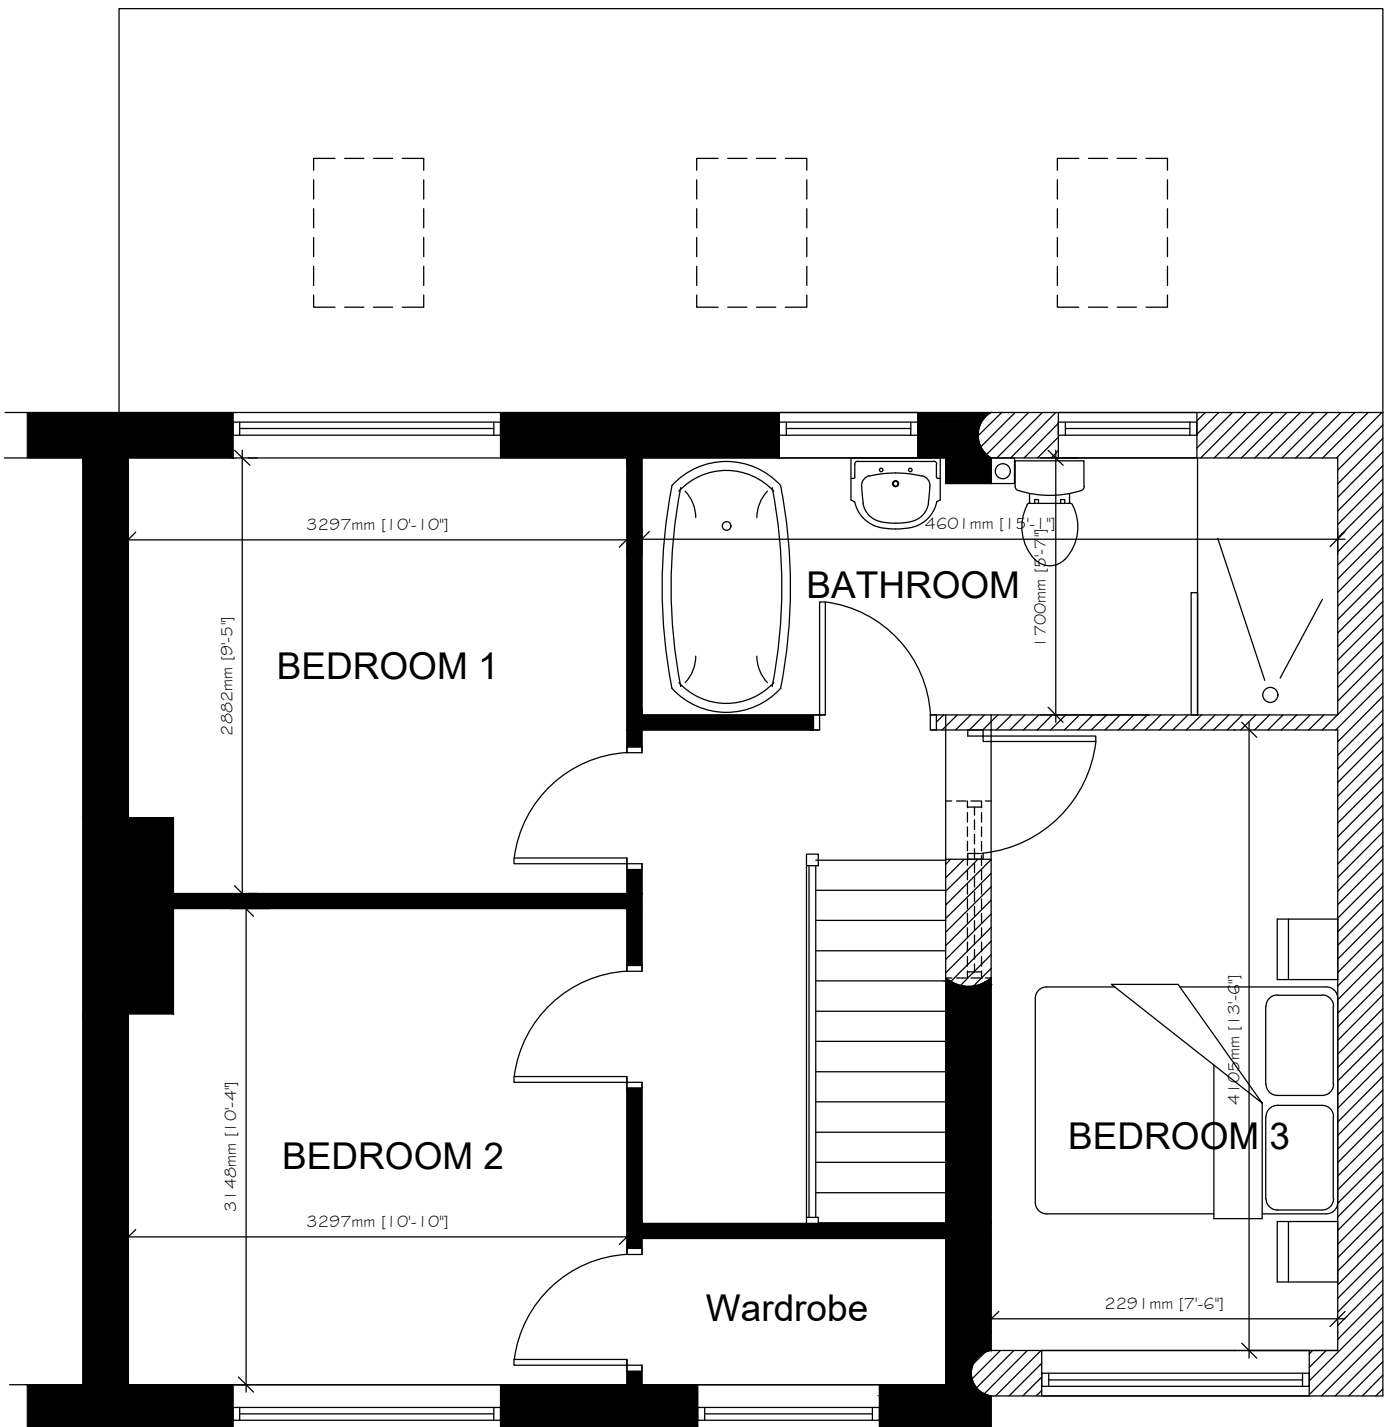

FIRST FLOOR PLAN

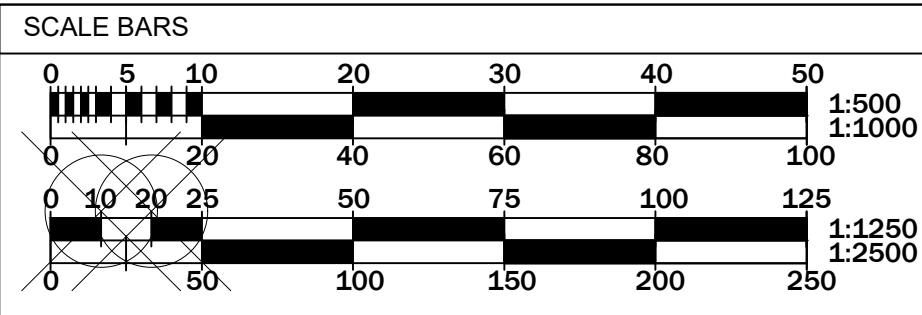

REV	DATE	DESCRIPTION	BY
APPLICANT:			
Mr & Mrs T. Green			
PROJECT:			
Proposed Extension & Alterations at No. 80 Heath Avenue, Cellarhead Stoke-on-Trent ST9 0HU			
DRAWING TITLE:			
PROPOSED PLANS			
SCALE:		PLAN DETAILS:	
1:50 @ A1		TOTAL SQFT -	
PLAN REF:		SPEC	REV
5779/PD/04			D