



Rev	Down	Comments	Date
-----	------	----------	------

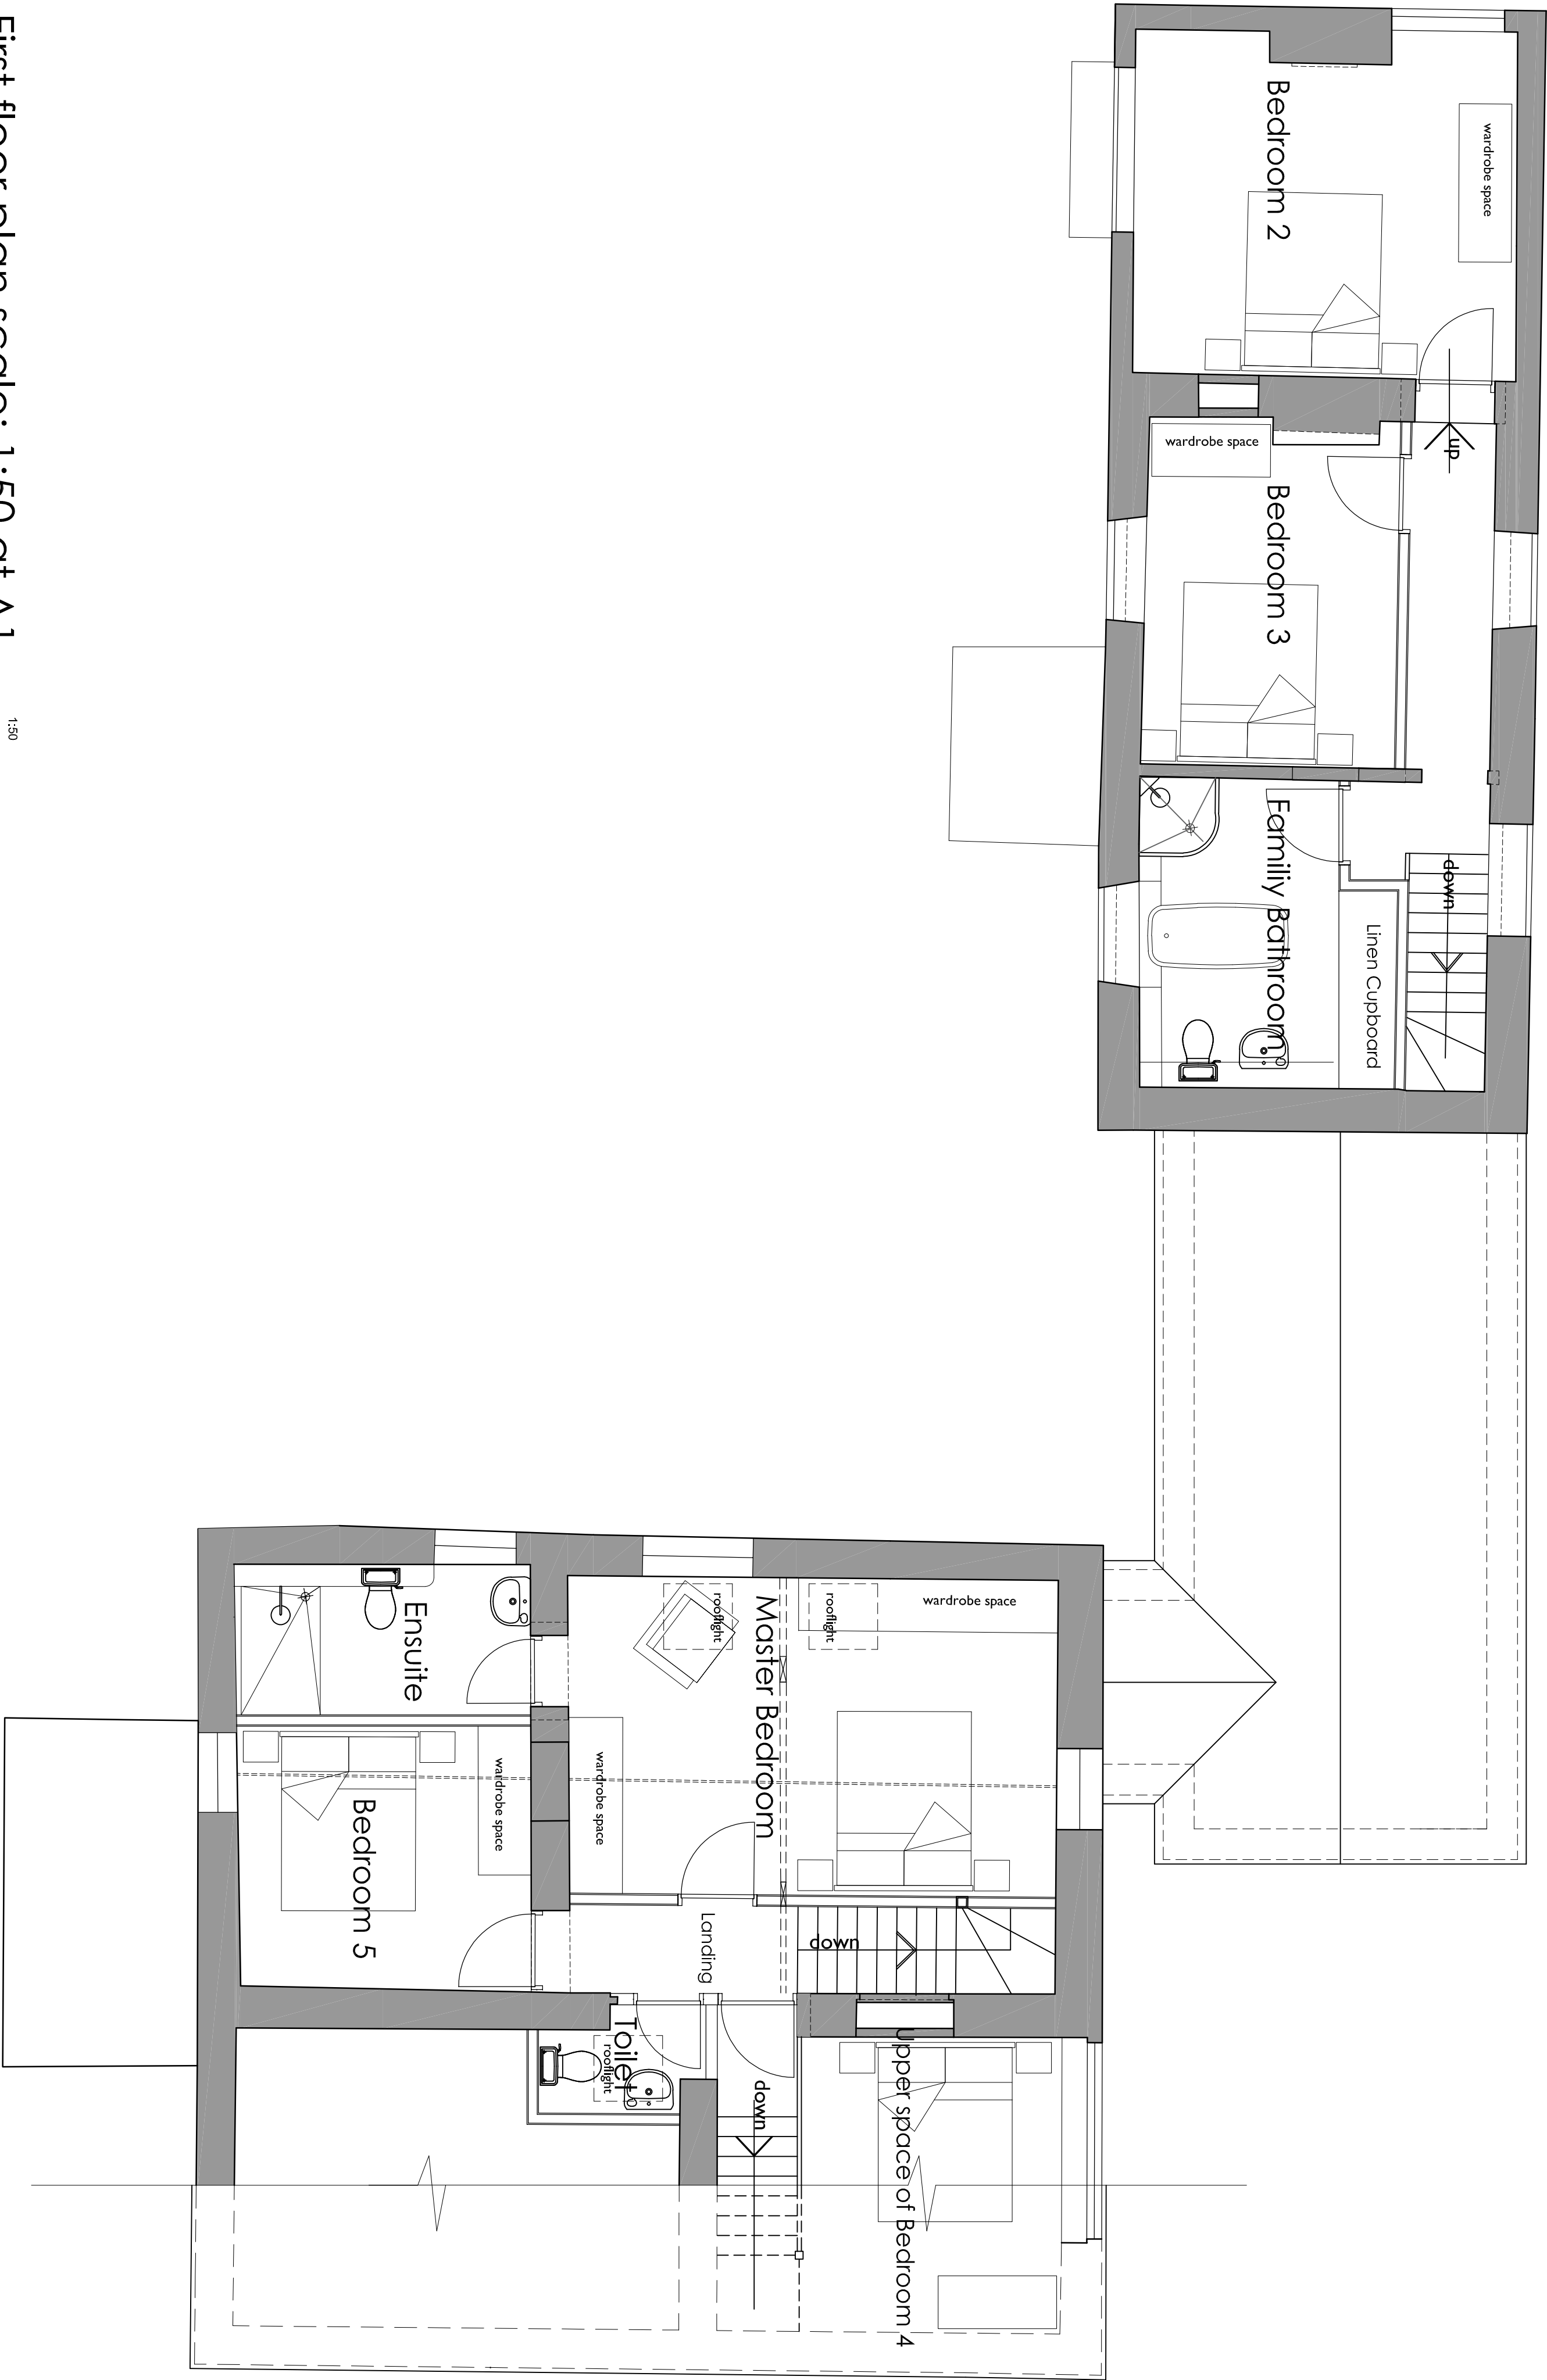

First floor plan scale: 1:50 at A1

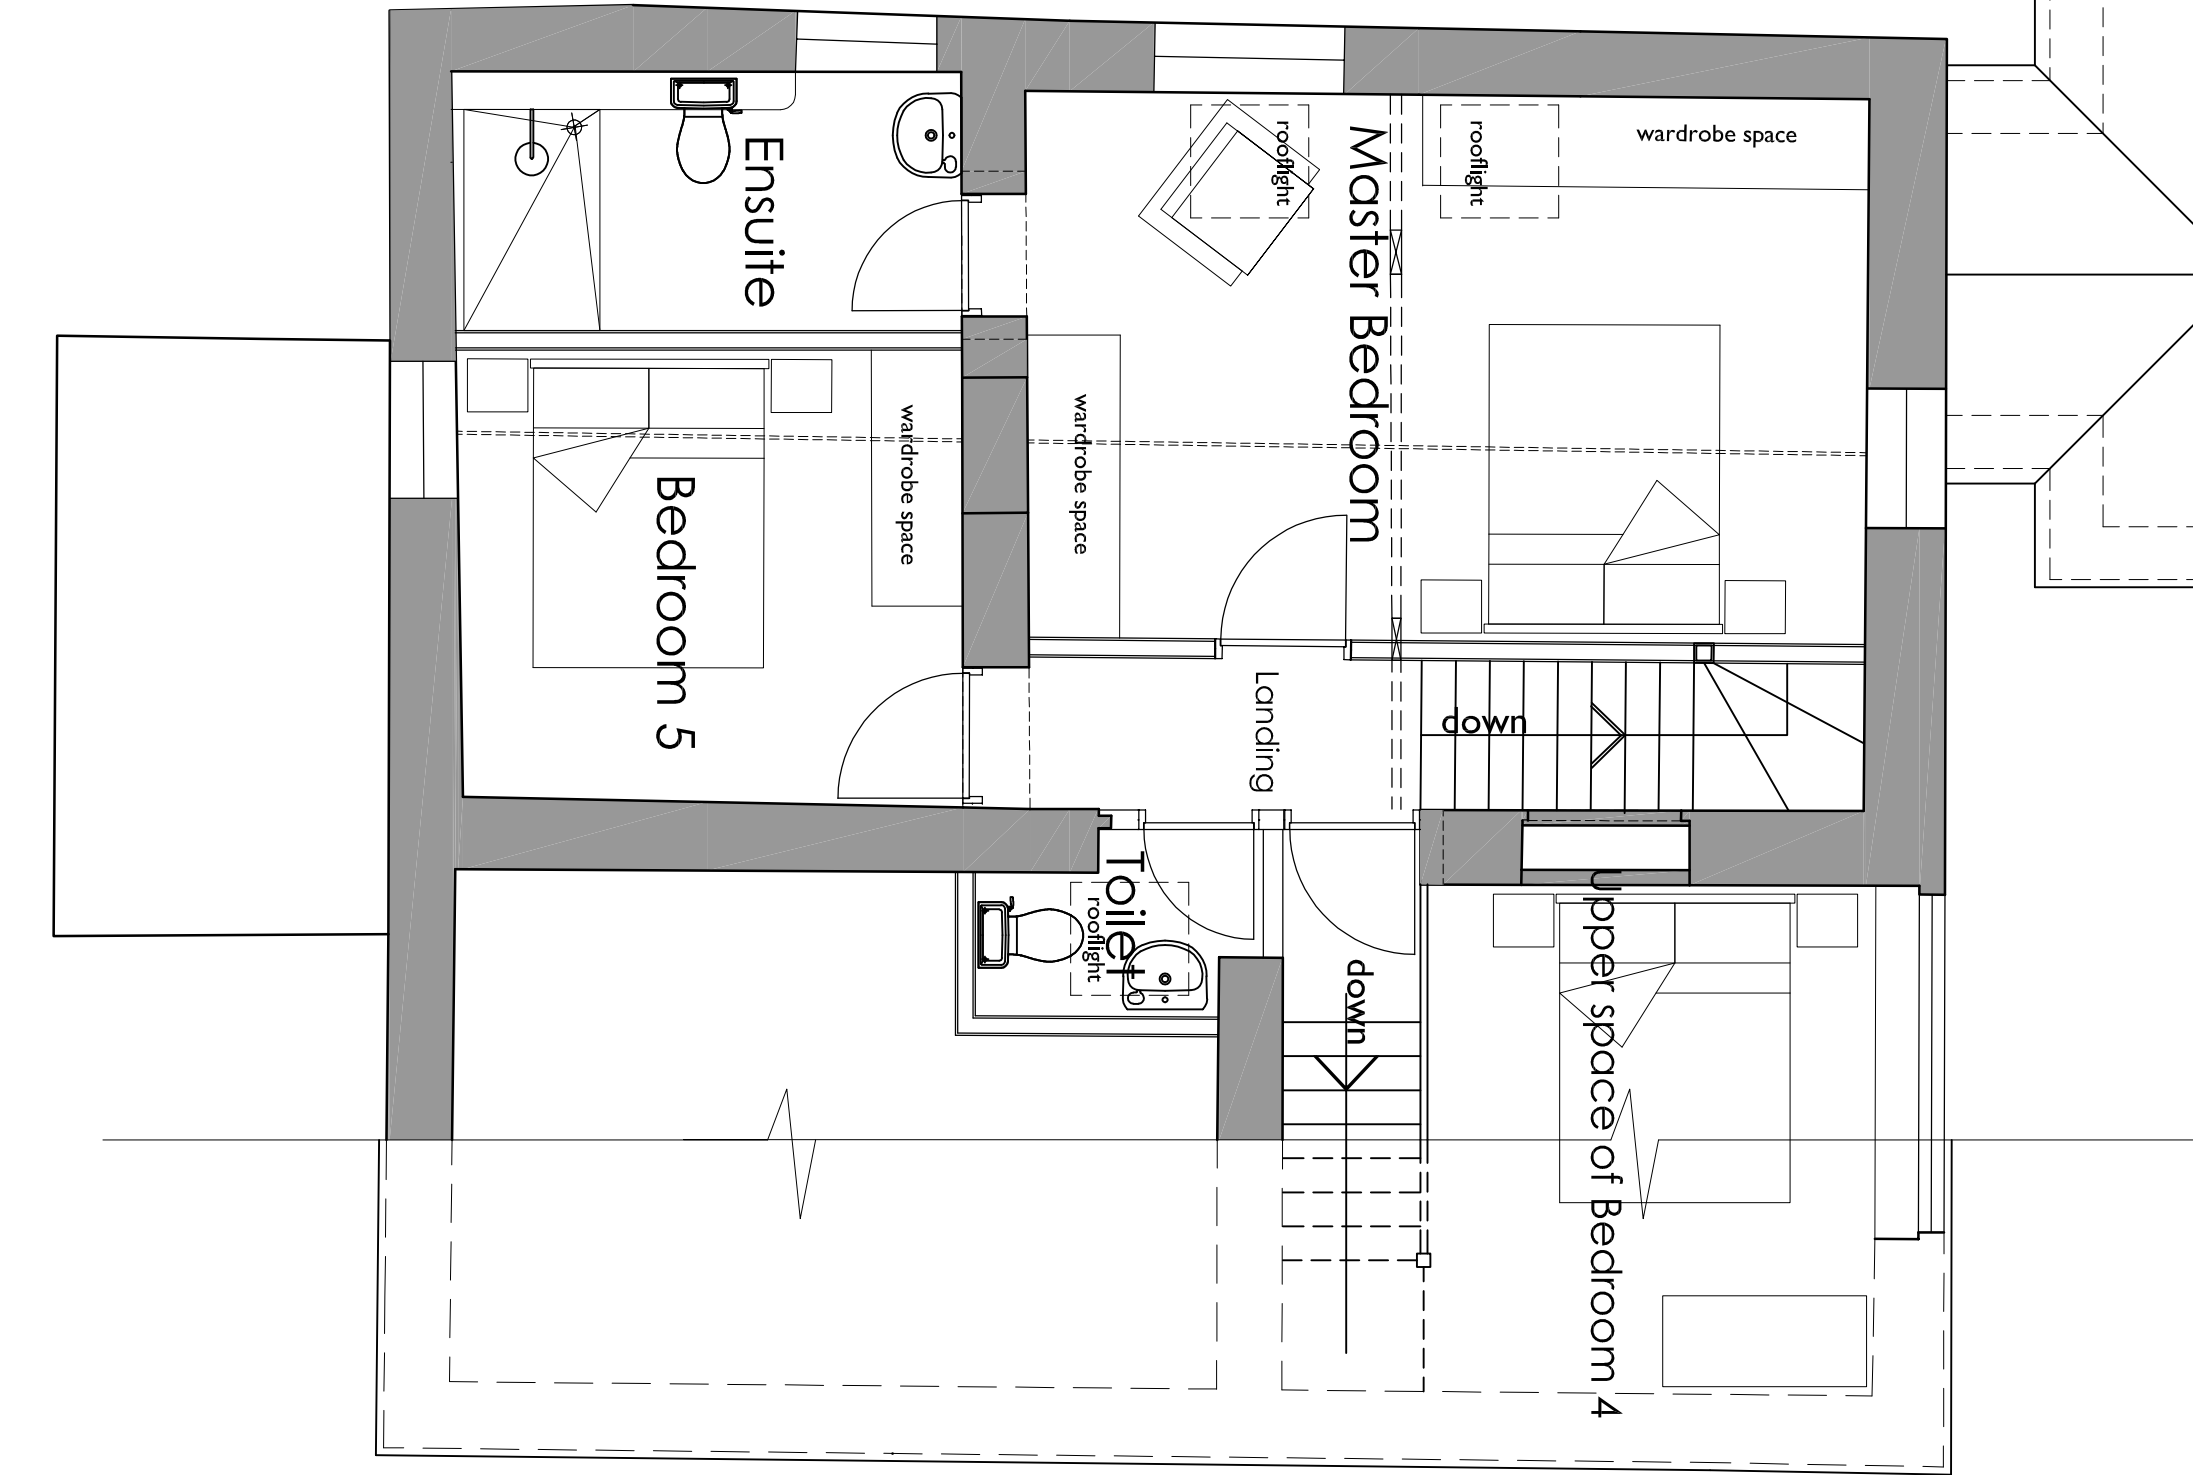

Hewitt&CarrArchitects
A. Design House 117-119 Leek Road | Cheddole | ST10 1JE
T. 0153 755892
E. enquiries@hccarchitects.co.uk
W. www.hccarchitects.co.uk

Client
Mr & Mrs E Bateman.

Project
Replacement of existing brick extension
to dwelling at Stone Barn Farm,
Longsdon, S-o-T

Title
First Floor Plan as Existing

Drawn
Scheme
Date
July 2022
Scale @A1 1:50
Checked
BYC

Project No.
01129
Drawing No.
AL(0)11
Rev