




Rev	Drawn	Comments	Date
A	BVC	Window in position of existing extension	22/07/2022

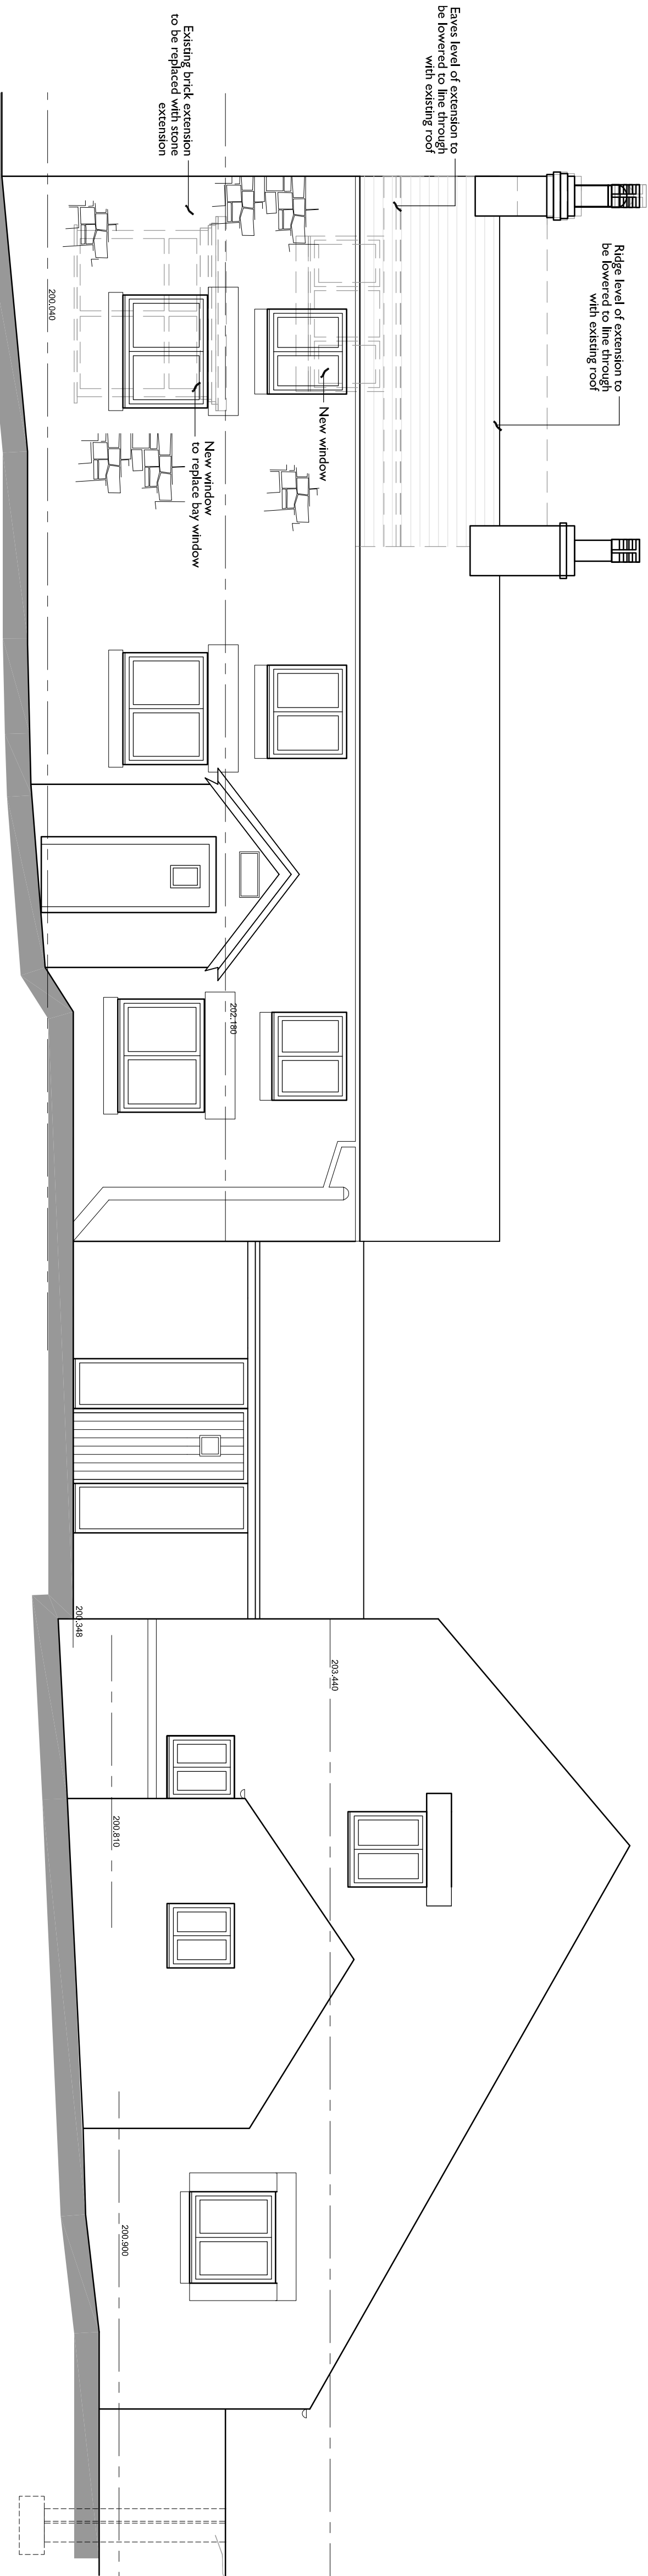


South elevation scale: 1:50 at A1

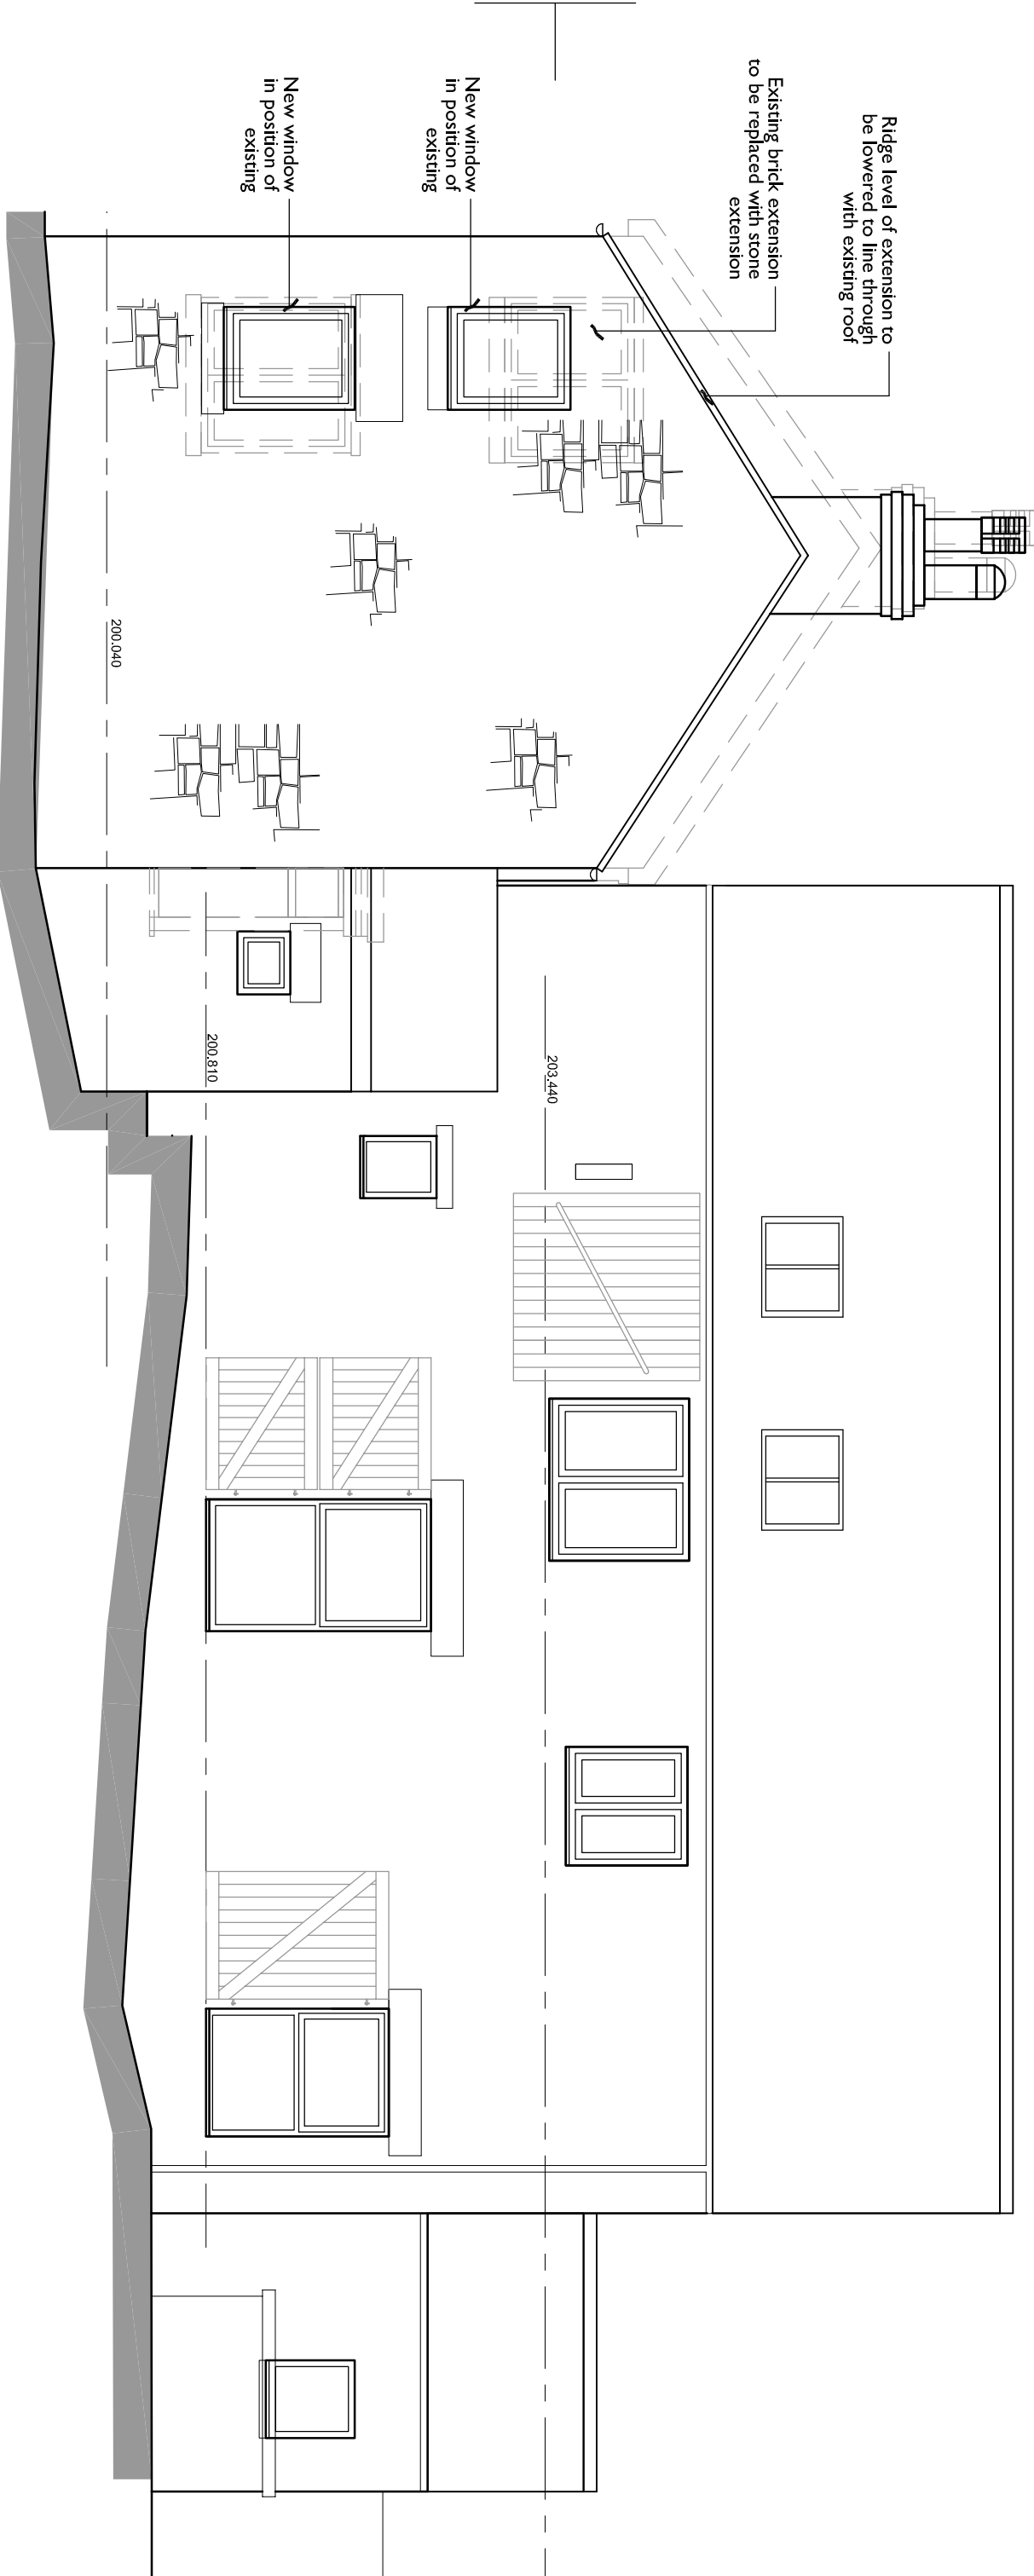

West elevation scale: 1:50 at A1

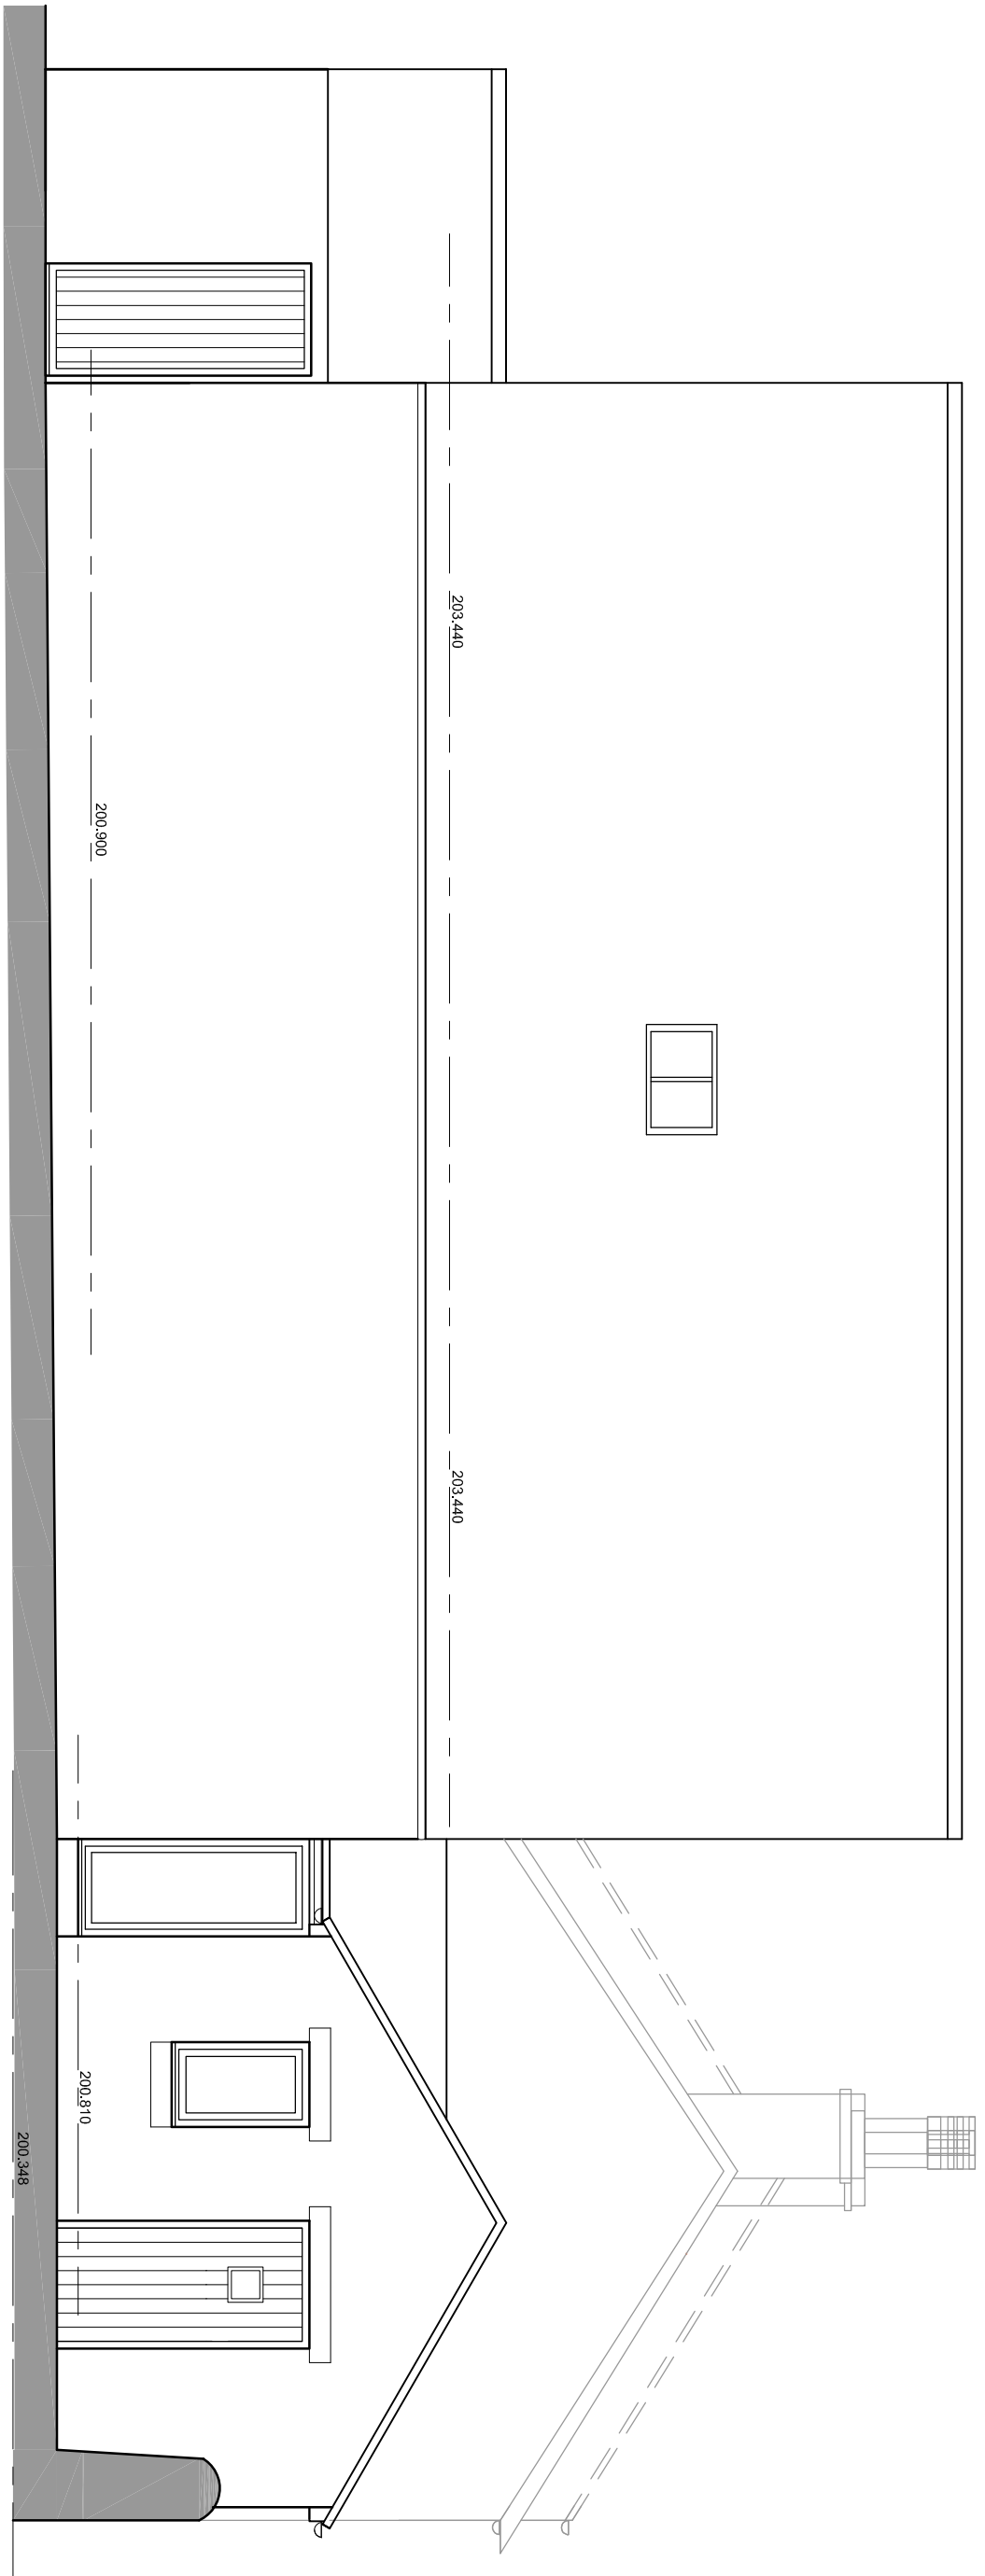

East elevation scale: 1:50 at A1

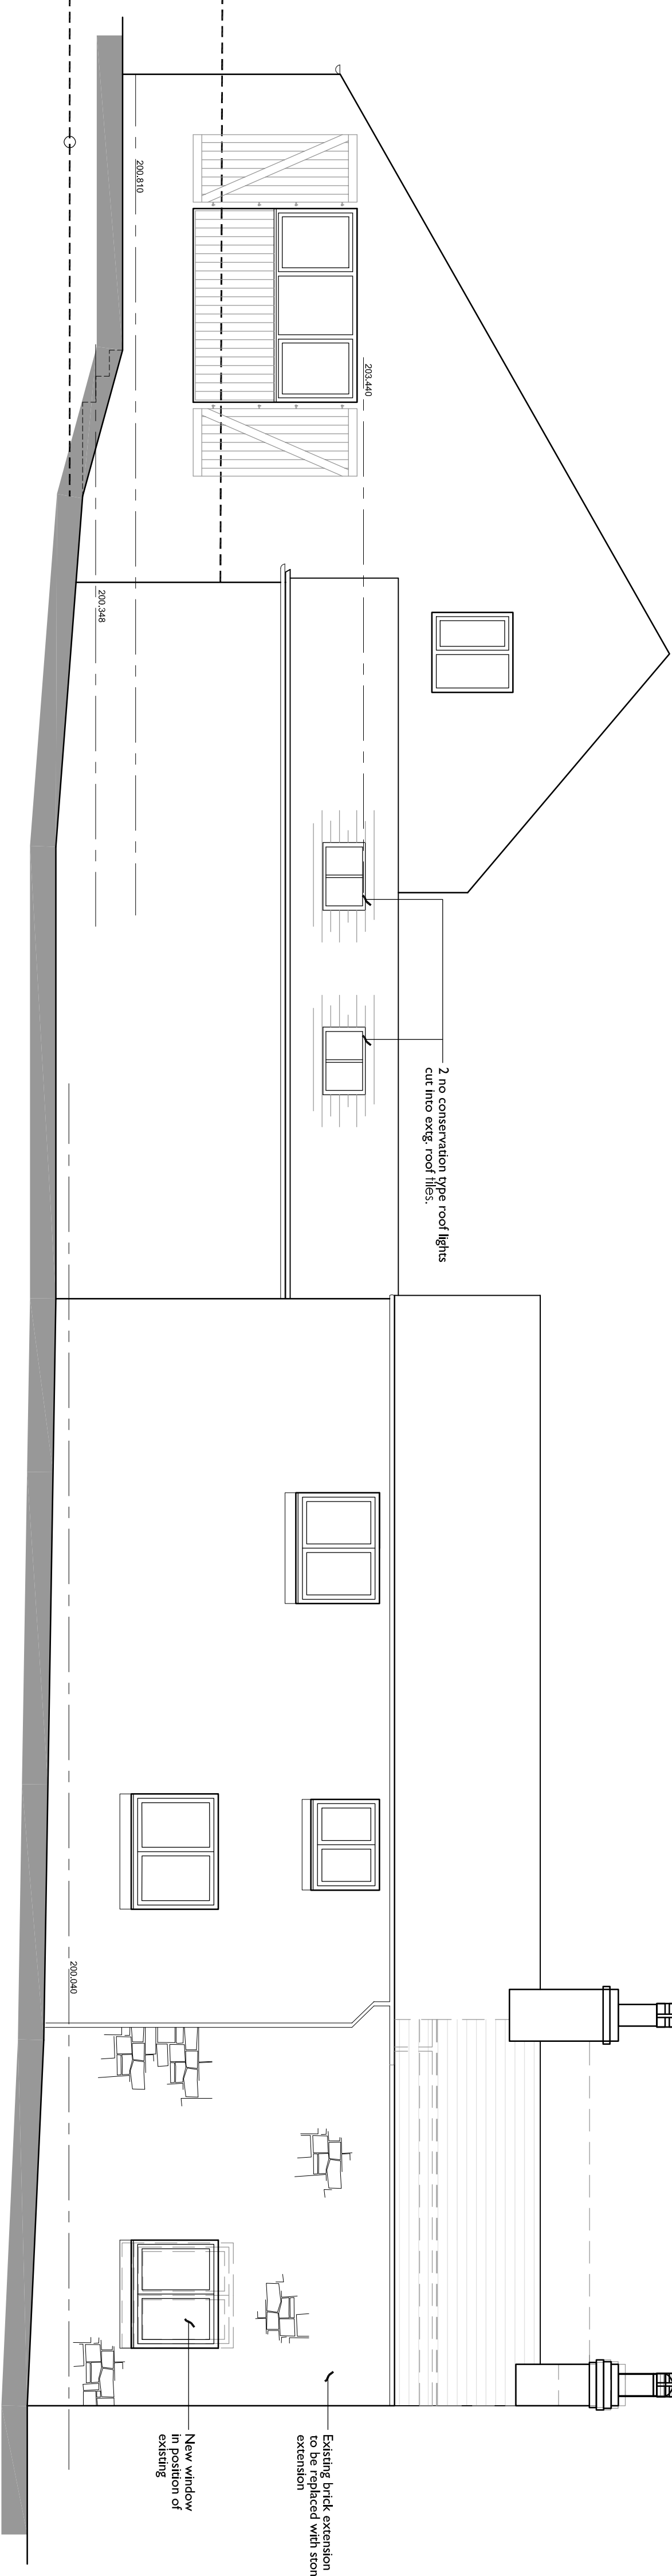

North elevation scale: 1:50 at A1



Hewitt&Carr Architects
A. Design&Architects 117-119 Leek Road | Cheddale | ST10 1JE
T. 01537 555892
E. enquiries@hccarchitects.co.uk
W. www.hccarchitects.co.uk

Client
Mr & Mrs E Bateman.

Project
Replacement of existing brick extension
to dwelling at Stone Barn Farm,
Longsdon, So-I

Title
Elevations as Proposed

Drawn
Scheme
Date July 2022
Scale @A1 1:50
Checked BVC

Project No.
01129 PL(0)16
Drawing No.

Rev A