



Copyright of this drawing is vested in the Architect and it must not be copied or reproduced without consent. Figured dimensions only are to be taken from the drawing. All dimensions must be taken from the drawing and not from the site. The Architect is not responsible for any errors or omissions in the drawing and is not liable for any loss or damage caused by the use of the drawing. The Architect is not responsible for any loss or damage caused by the use of the drawing. The Architect is not responsible for any loss or damage caused by the use of the drawing.

Rev	Drawn	Comments	Date
A	BVC	Window in profile of existing added to extension	22/07/2022

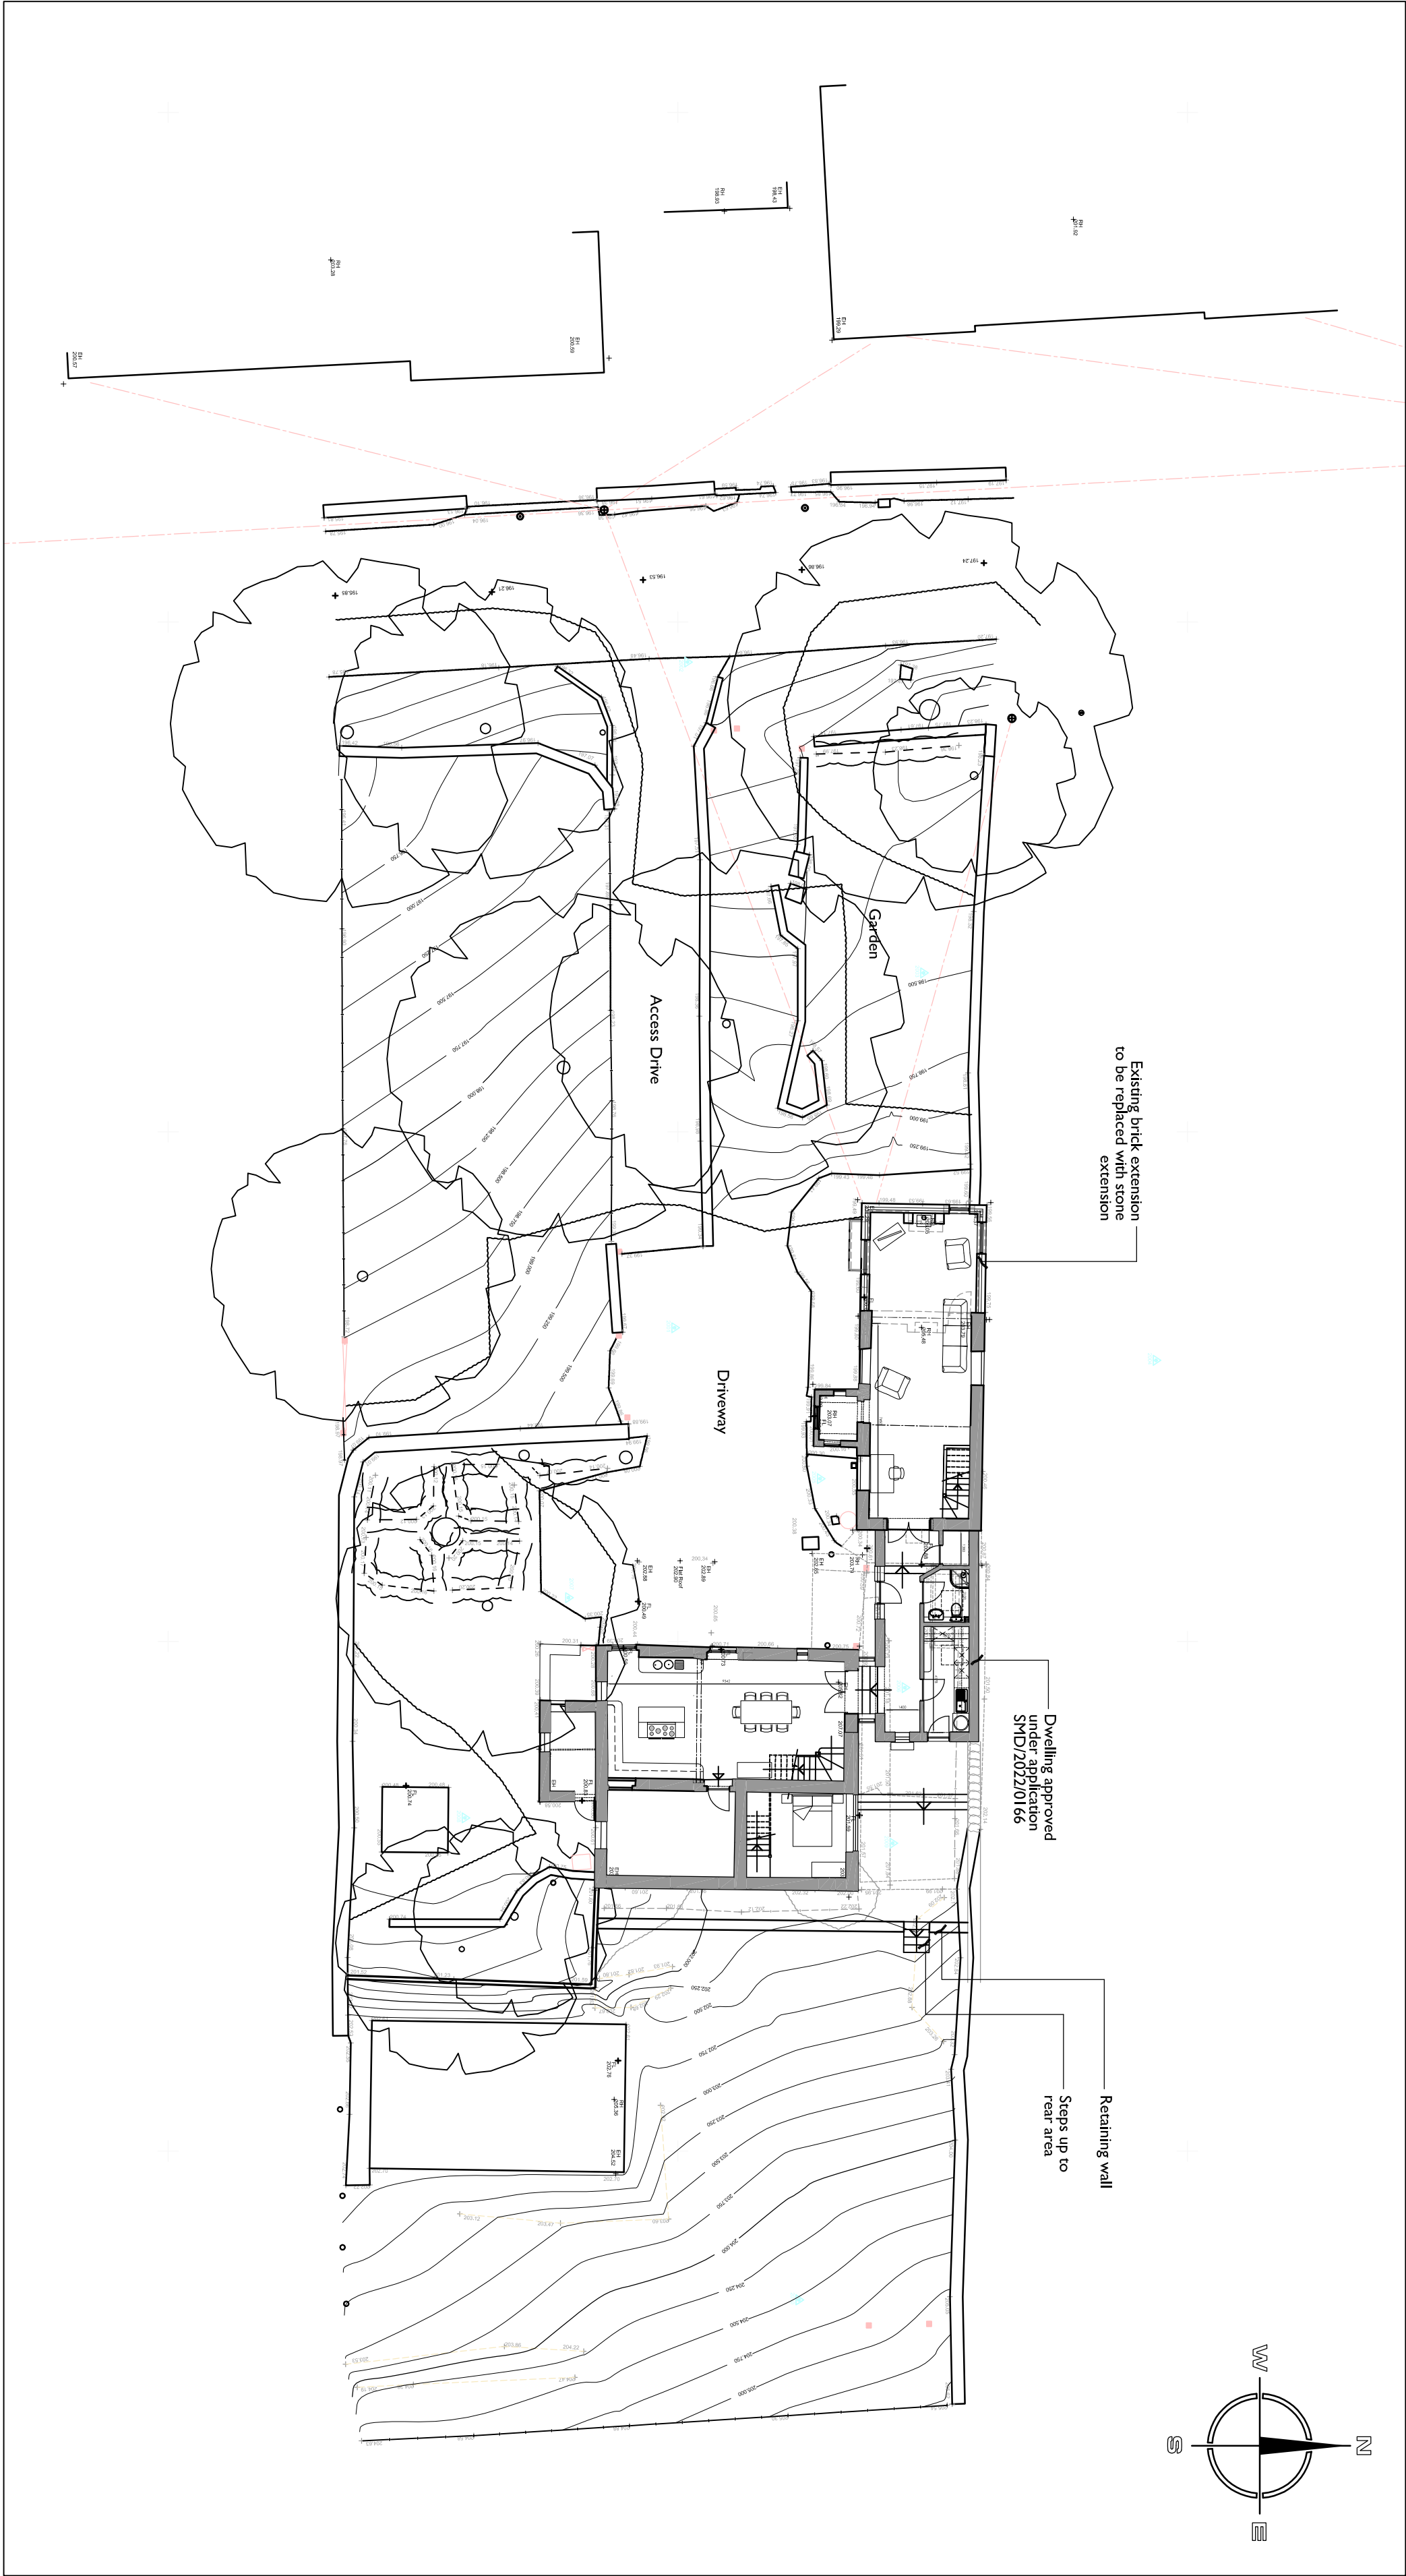

Site Plan scale: 1:200 at A1

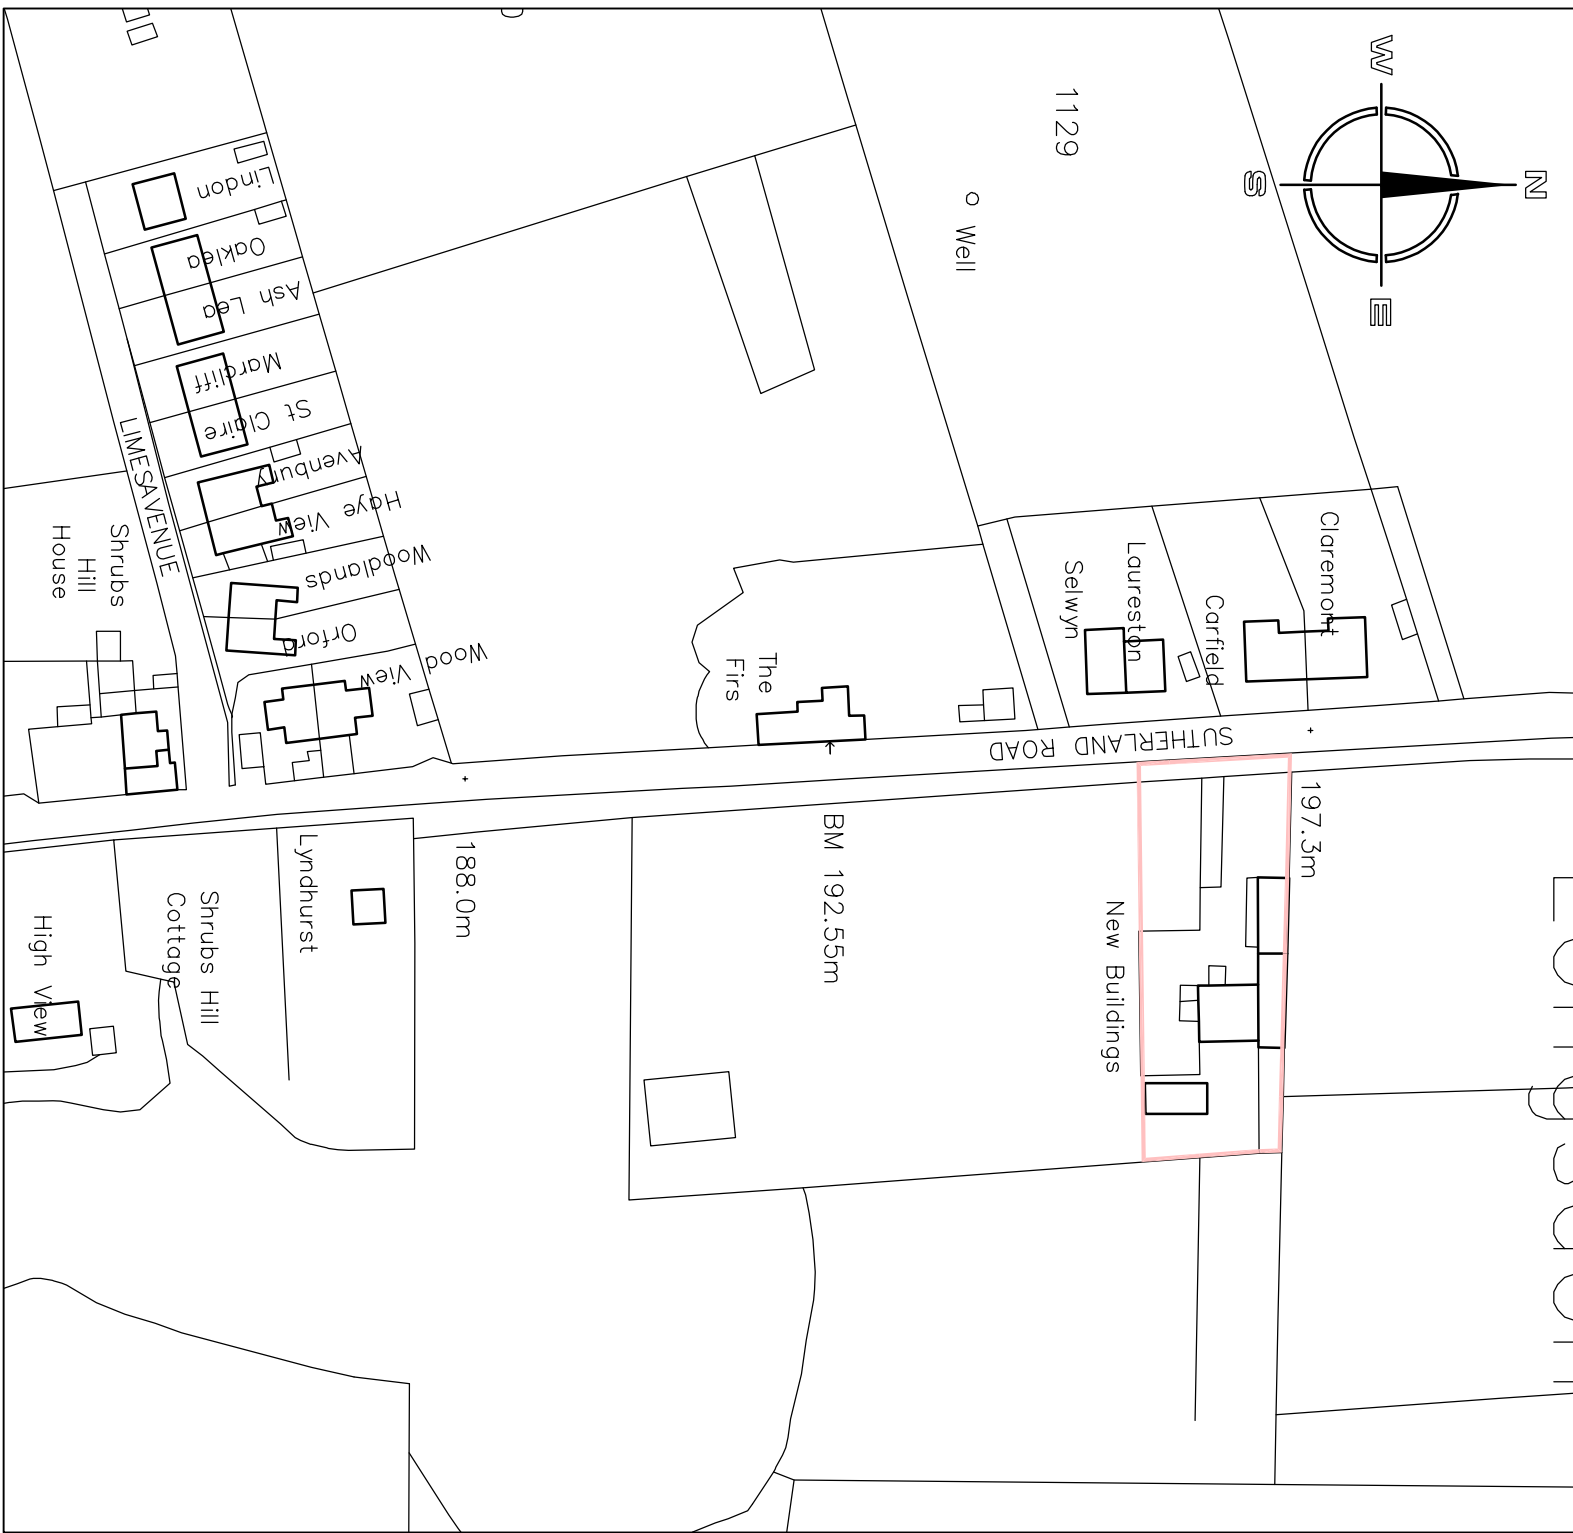

Site Location Plan scale: 1:1250 at A1



Hewitt&Carr Architects
A. Design House 117-19 Leek Road | Cheddale | ST10 1JE
T. 01535 555889
E. enquiries@hccarchitects.co.uk
W. www.hccarchitects.co.uk

Client
Mr & Mrs E Bateman.

Project
Replacement of existing brick extension
to dwelling at Stone Barn Farm,
Longsdon, So-I

Title
Site Location Plan and Site Plan as
Proposed

Drawn
Scheme

Date
July 2022

Scale @A1 1:50

Project No
01129 PL(0)17

Rev
A

SCHEME

File Ref: H\REF