



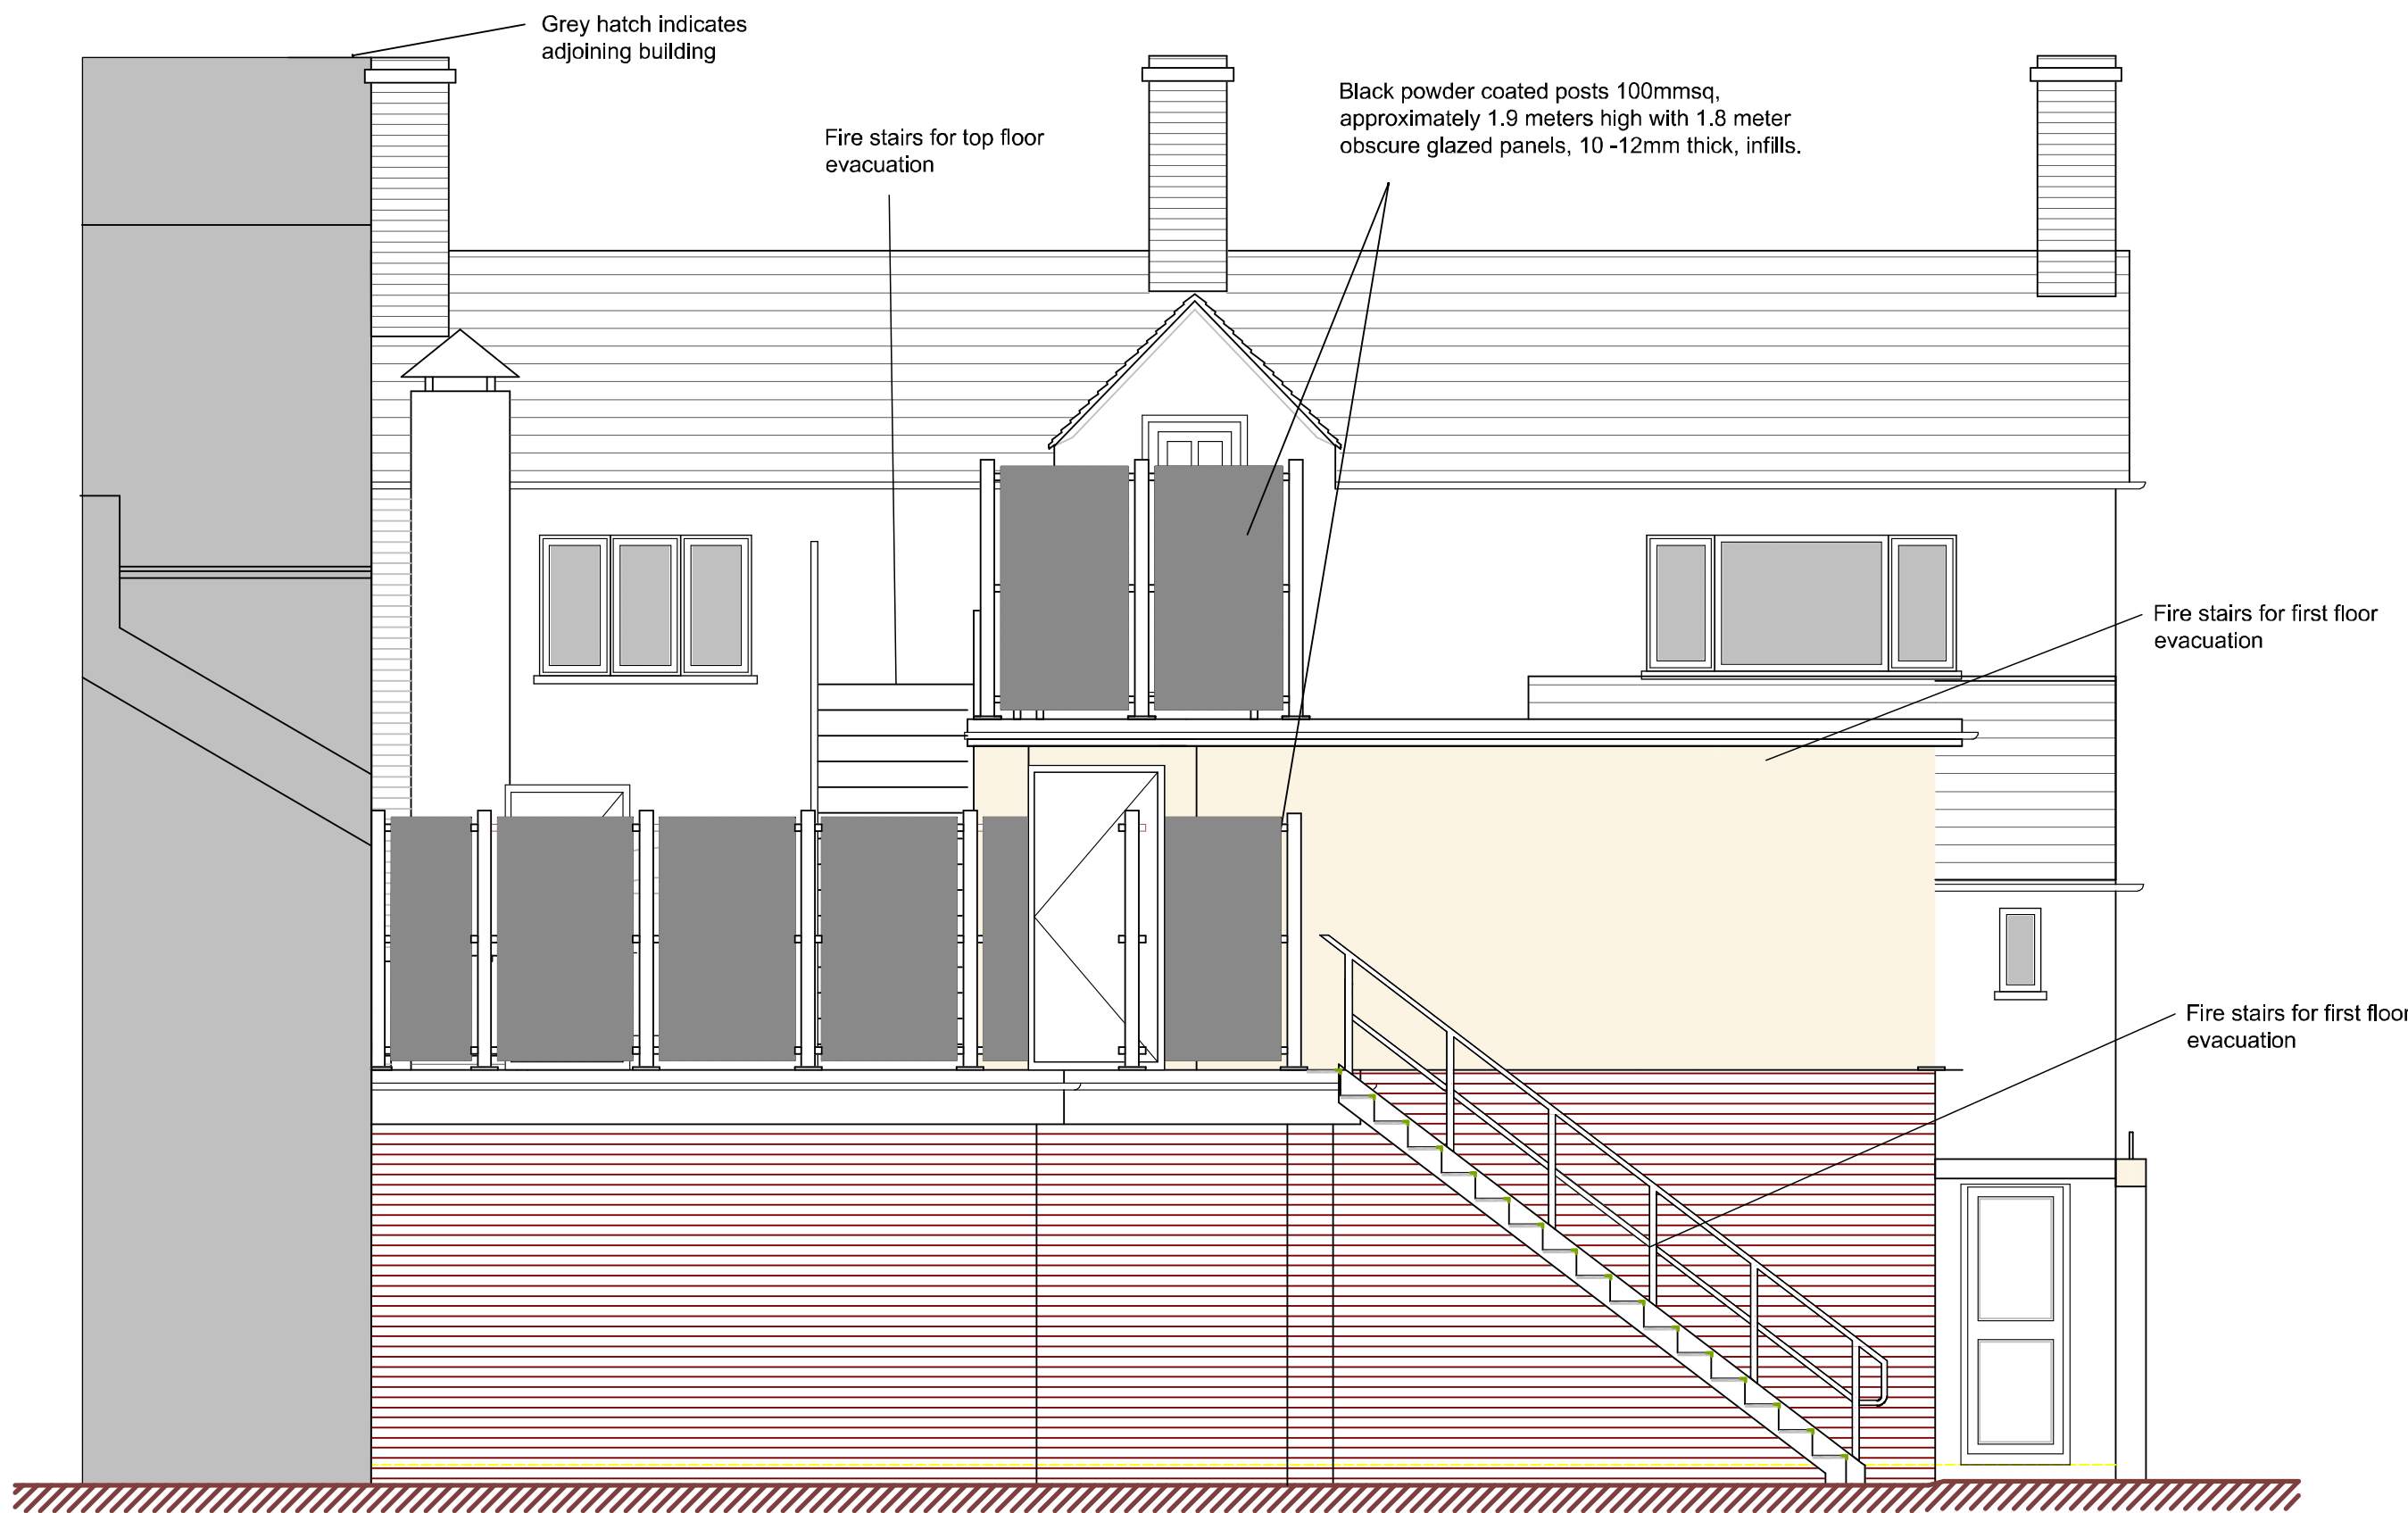

Rear Elevation



Front Elevation

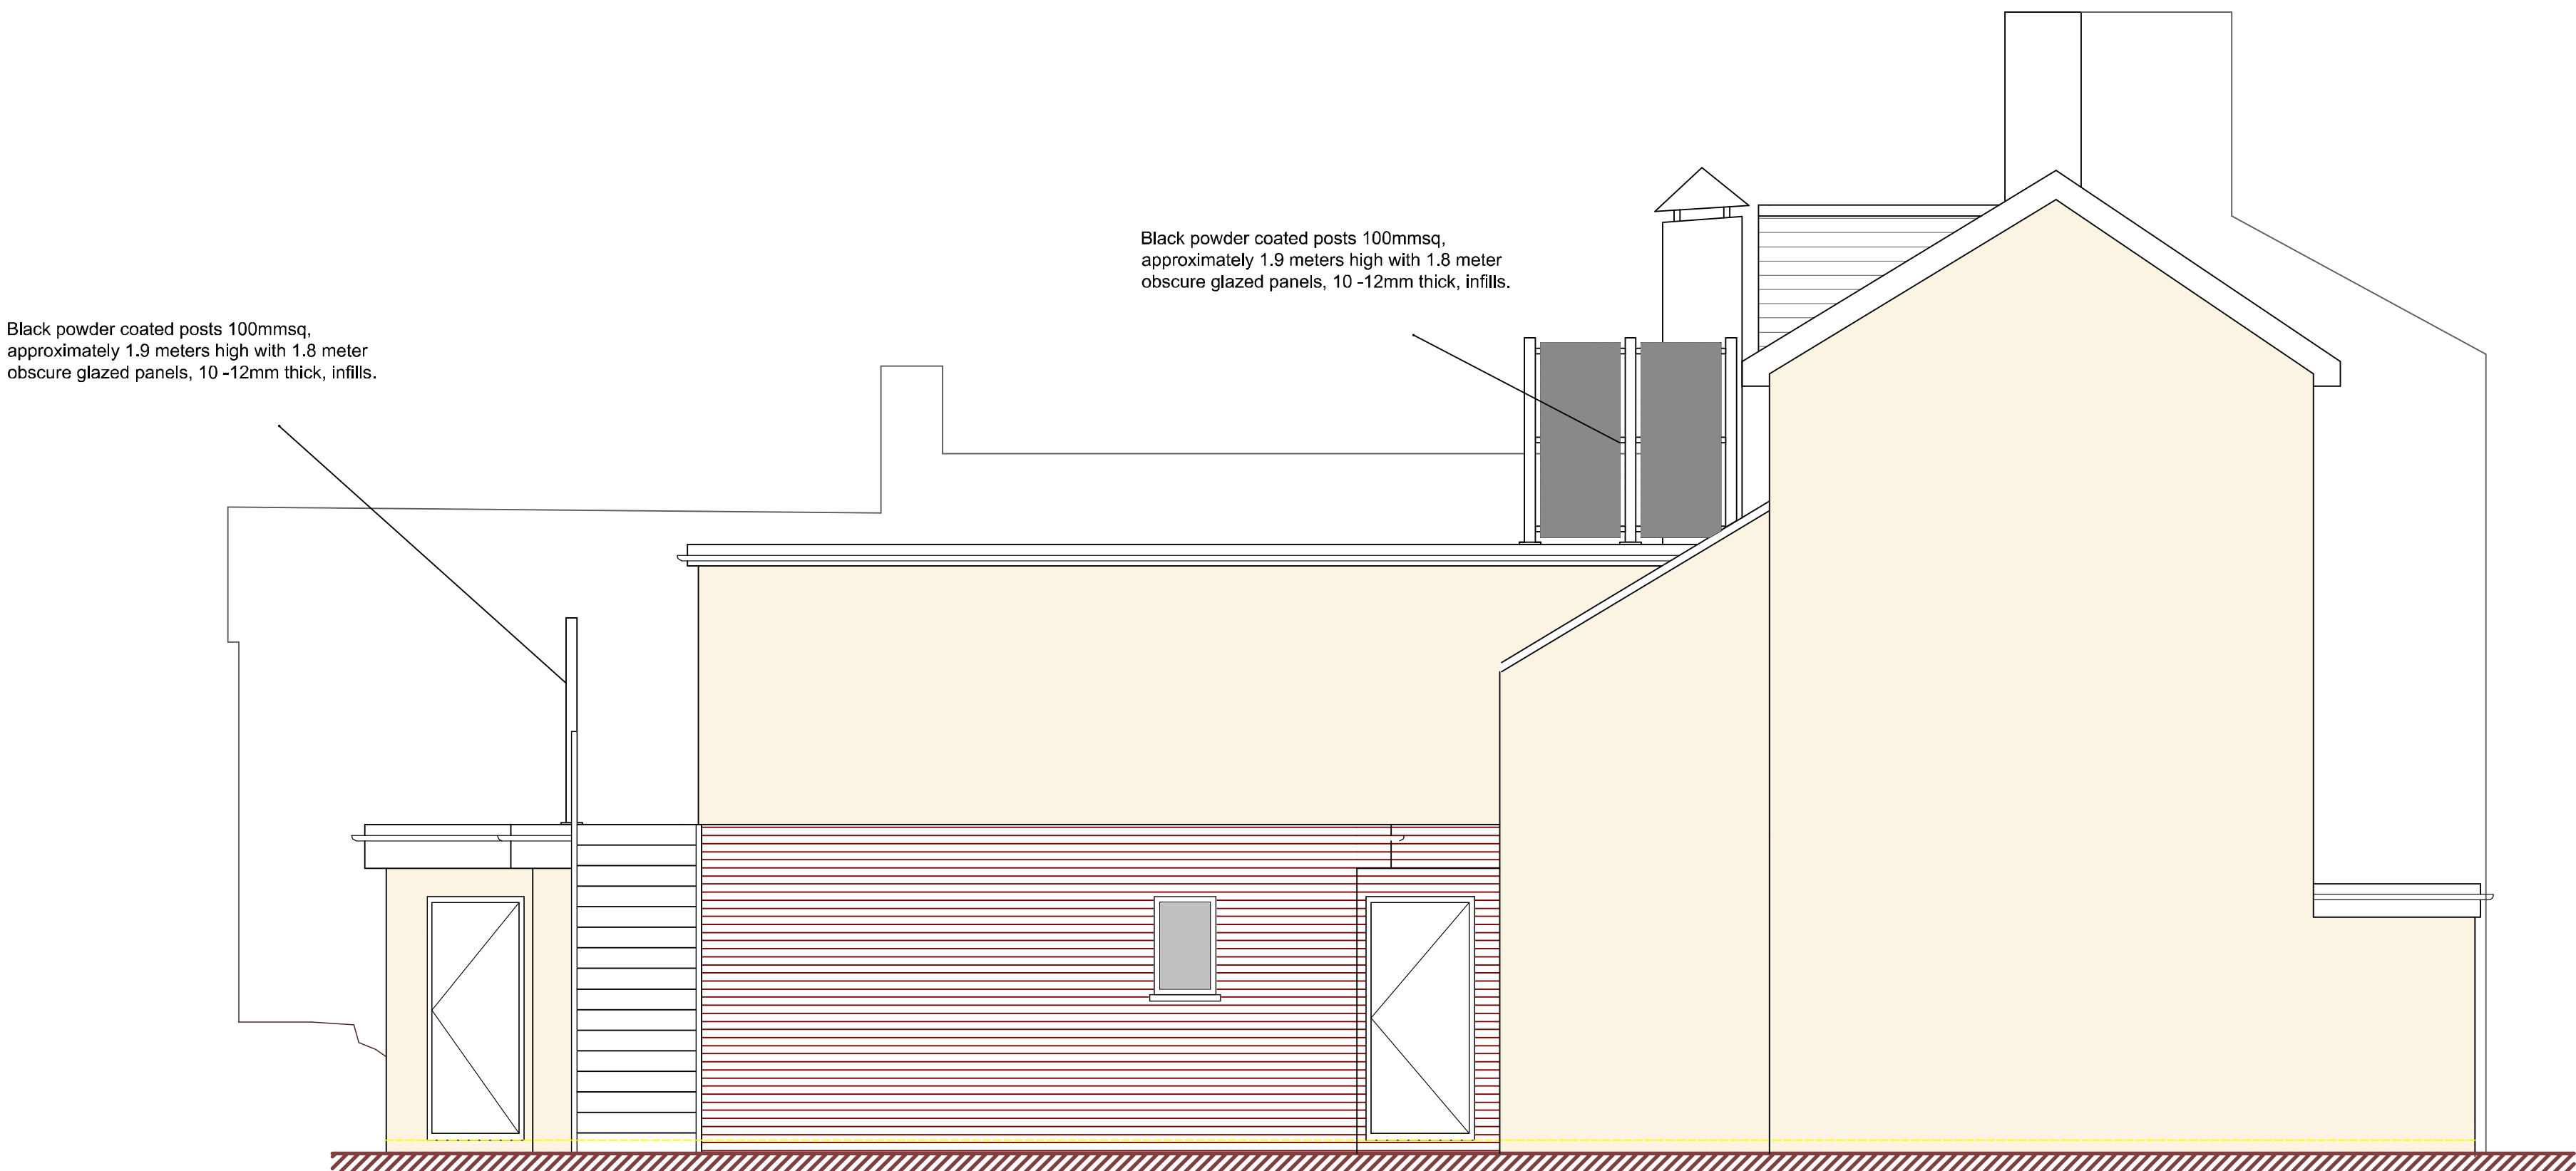

Side Elevation

Scale (Metres)



DBD Architectural
Consultancy Ltd ©2020

1. Copyright is vested with DBD Architectural
Consultancy Ltd.

2. All dimensions to be checked on site before
proceeding.

3. Contractor to check/adjust dimensions of new work
to suit existing conditions.
Do not assume existing structure or details are plumb,
square or level.

4. Contractor must notify the architect of any
discrepancies before proceeding.

5. All drawings to be filed in conjunction with all other
consultancy drawings and notes.

10	12/27/20	Approved (Building plan) (Resubmit)
11	12/27/20	Minor amendments
12	12/27/20	Minor amendments
Pabna Indian Restaurant
16 - 18 Ashbourne Road
Leek

Internal Alterations and
Extension to the Rear

Proposed Elevations			
Drawn: A1	Scale: 1:50	Date: 17.01.2020	Rev: 1005-100
Drawing Number: PL 03M			