




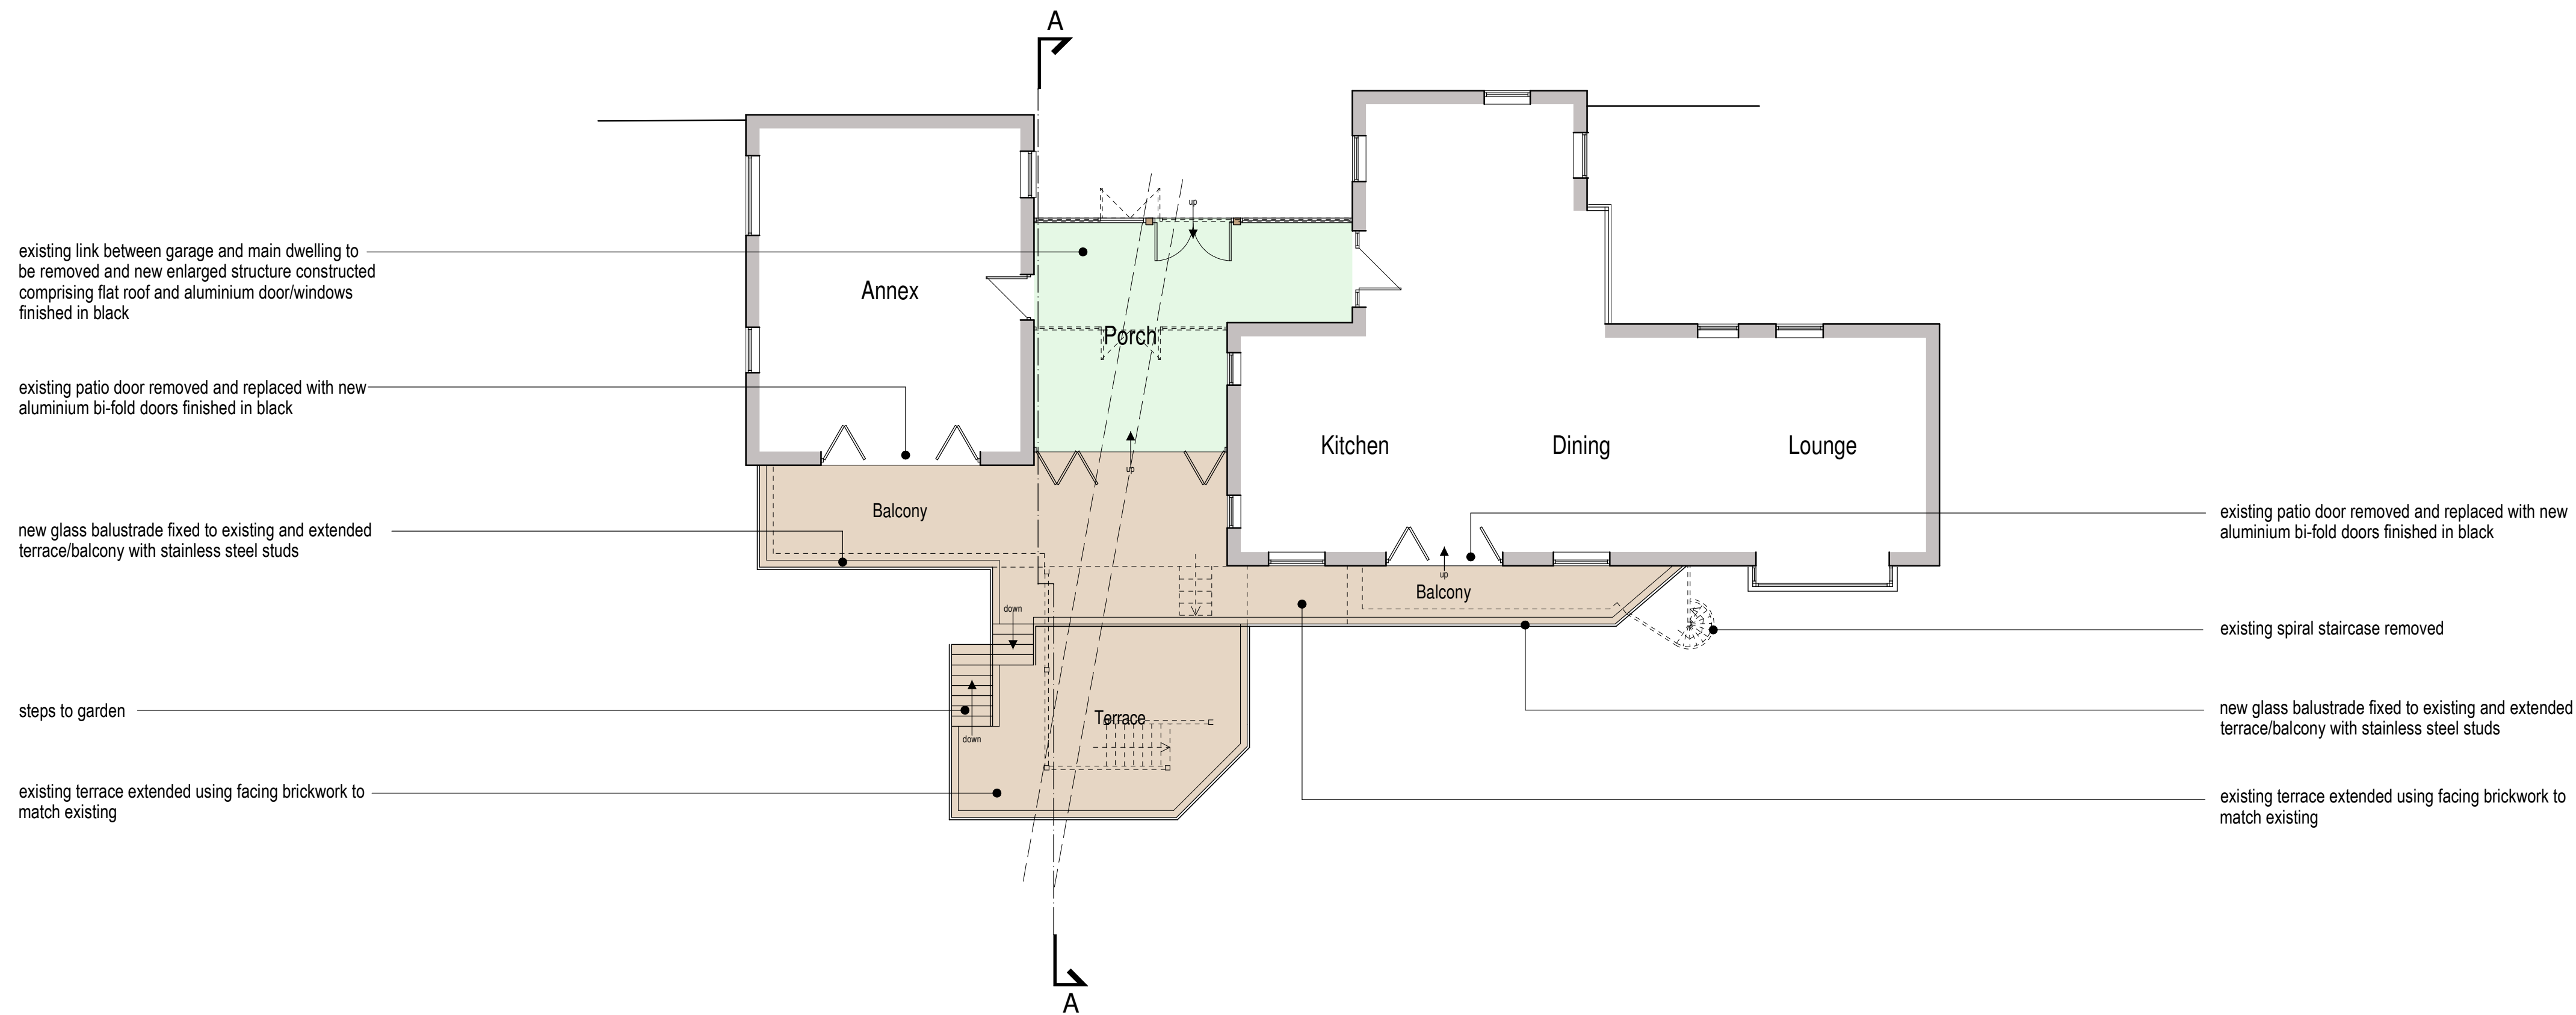

Upper Ground Floor Plan

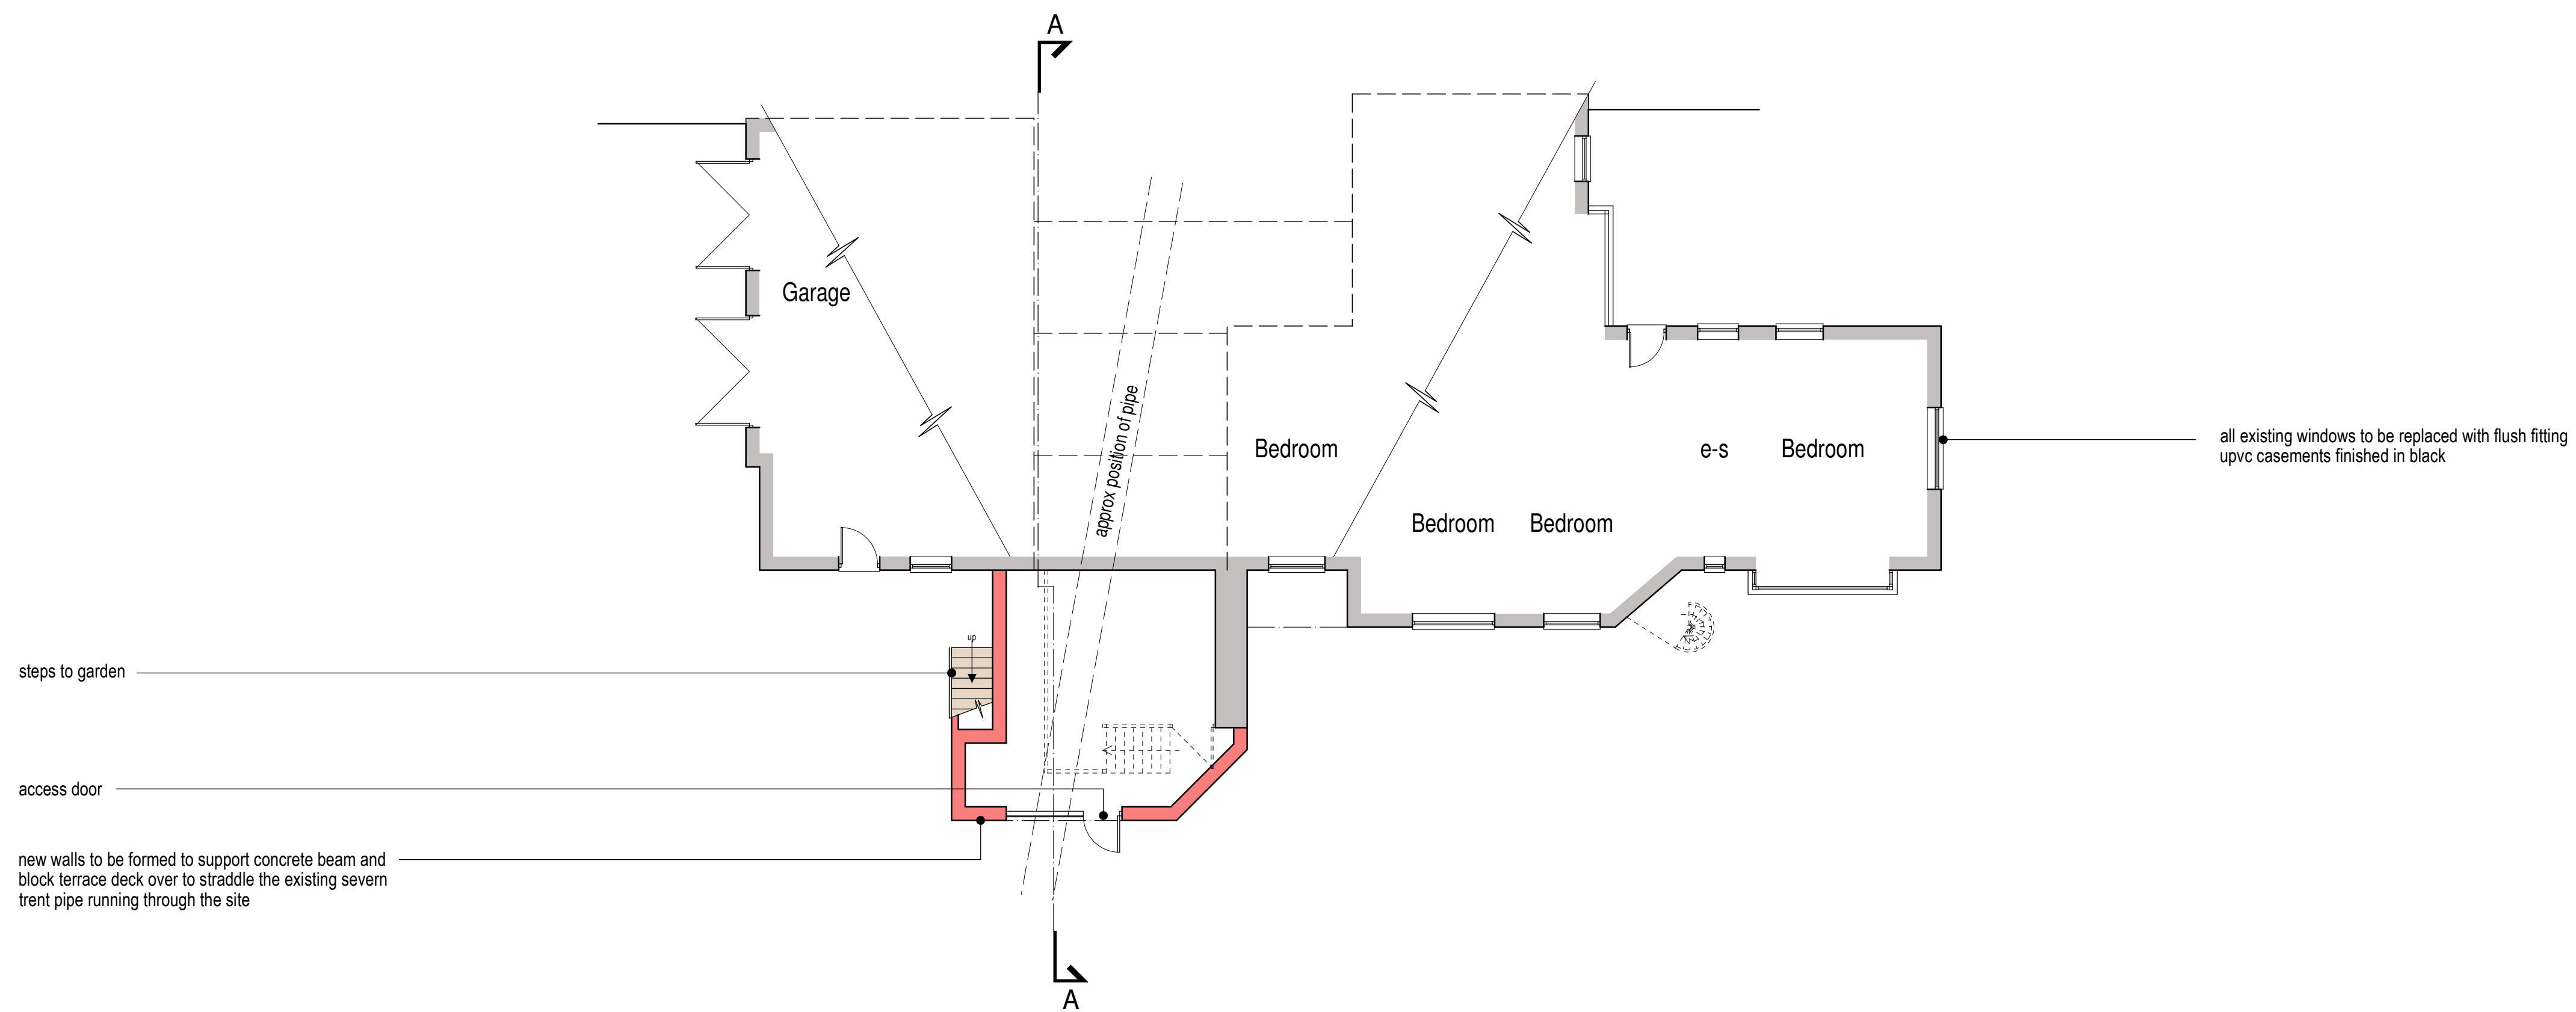

Lower Ground Floor Plan

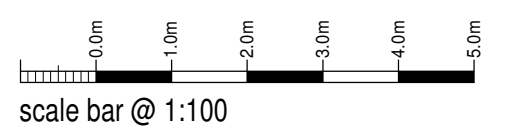

Mr & Mrs Ledger

Proposed Extension/Alteration of
Balcony/Terrace @ Willowbrook
Micklea Lane,
Longsdon,
ST9 9QA

Planning Proposal
Floor Plans

Date	May 2022	Sheet	A1	Scale	1:100
Dwg No.	2022-2701-03	Rev.	B	Drawn	RG

A - 03/07/2022 - PLAN UPDATED FOLLOWING CLIENT FEEDBACK
B - 17/07/2022 - PLAN UPDATED FOR PLANNING SUBMISSION

