




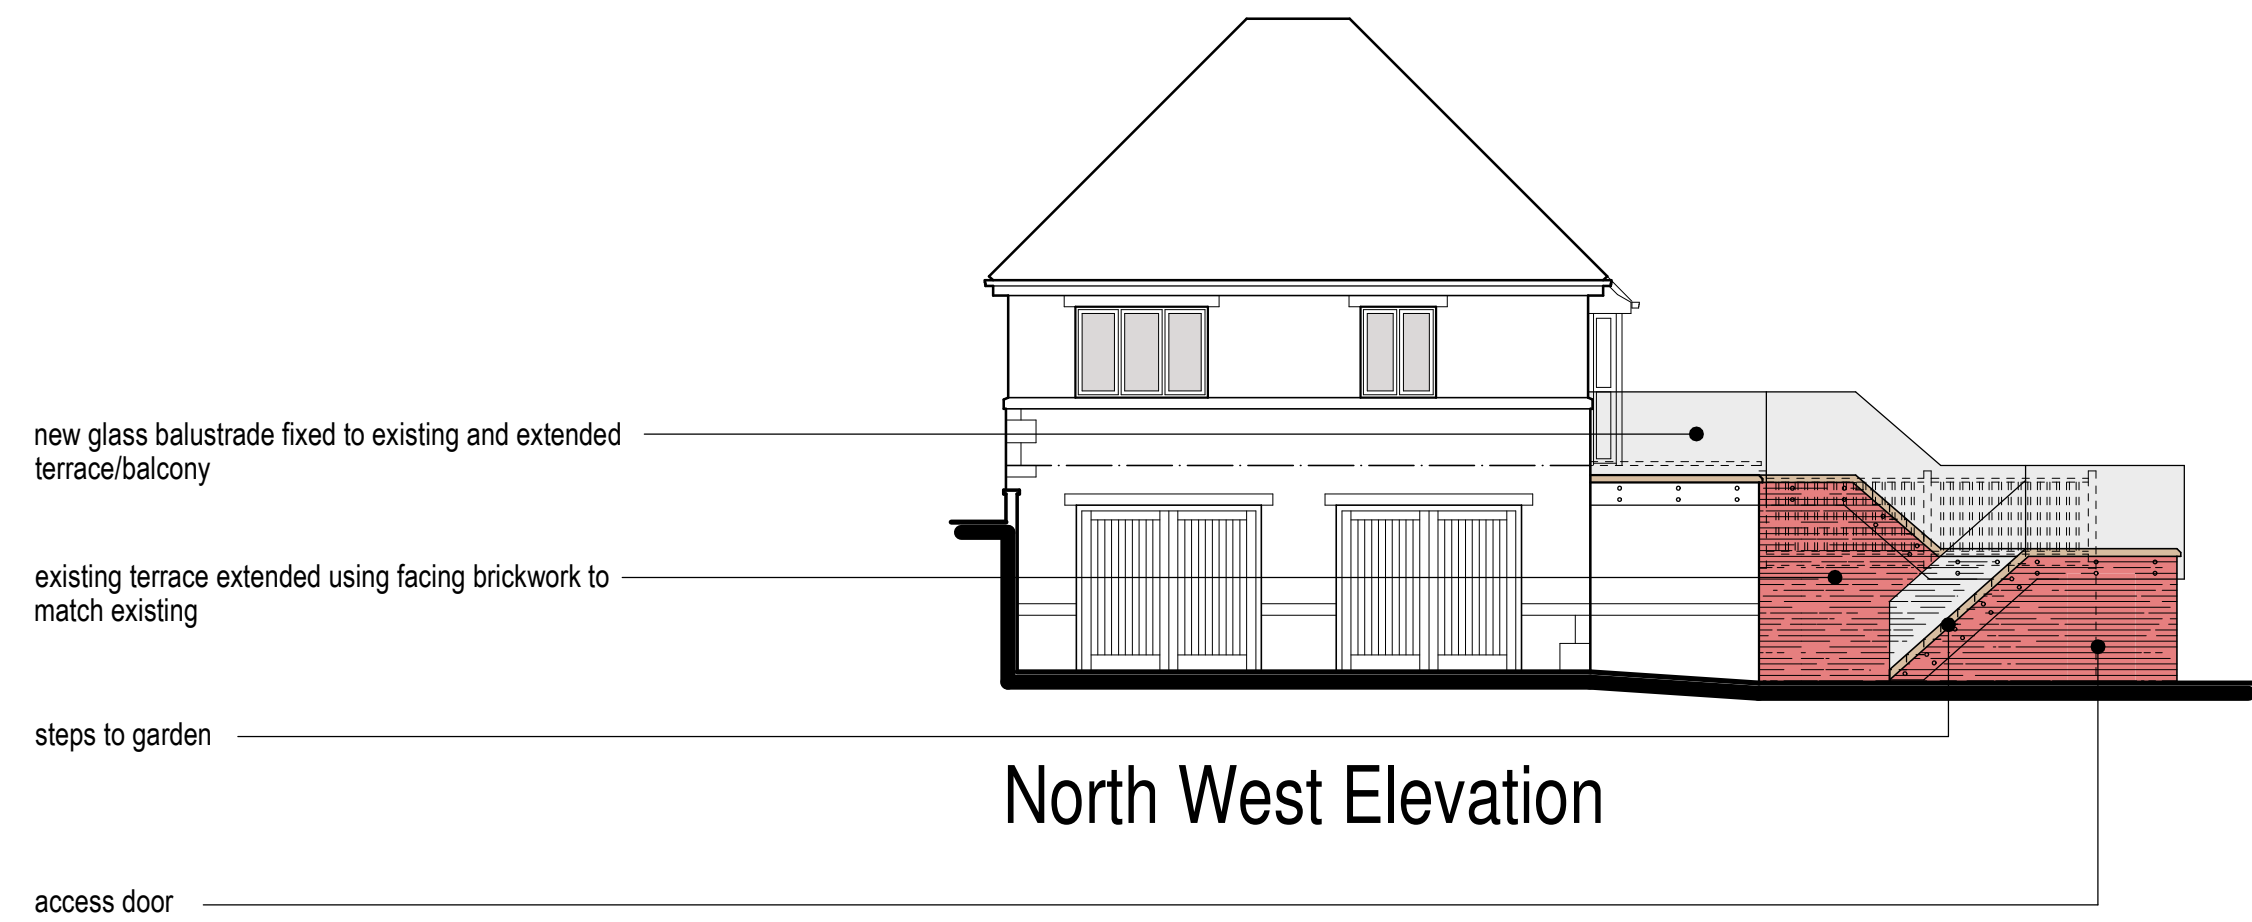

North West Elevation

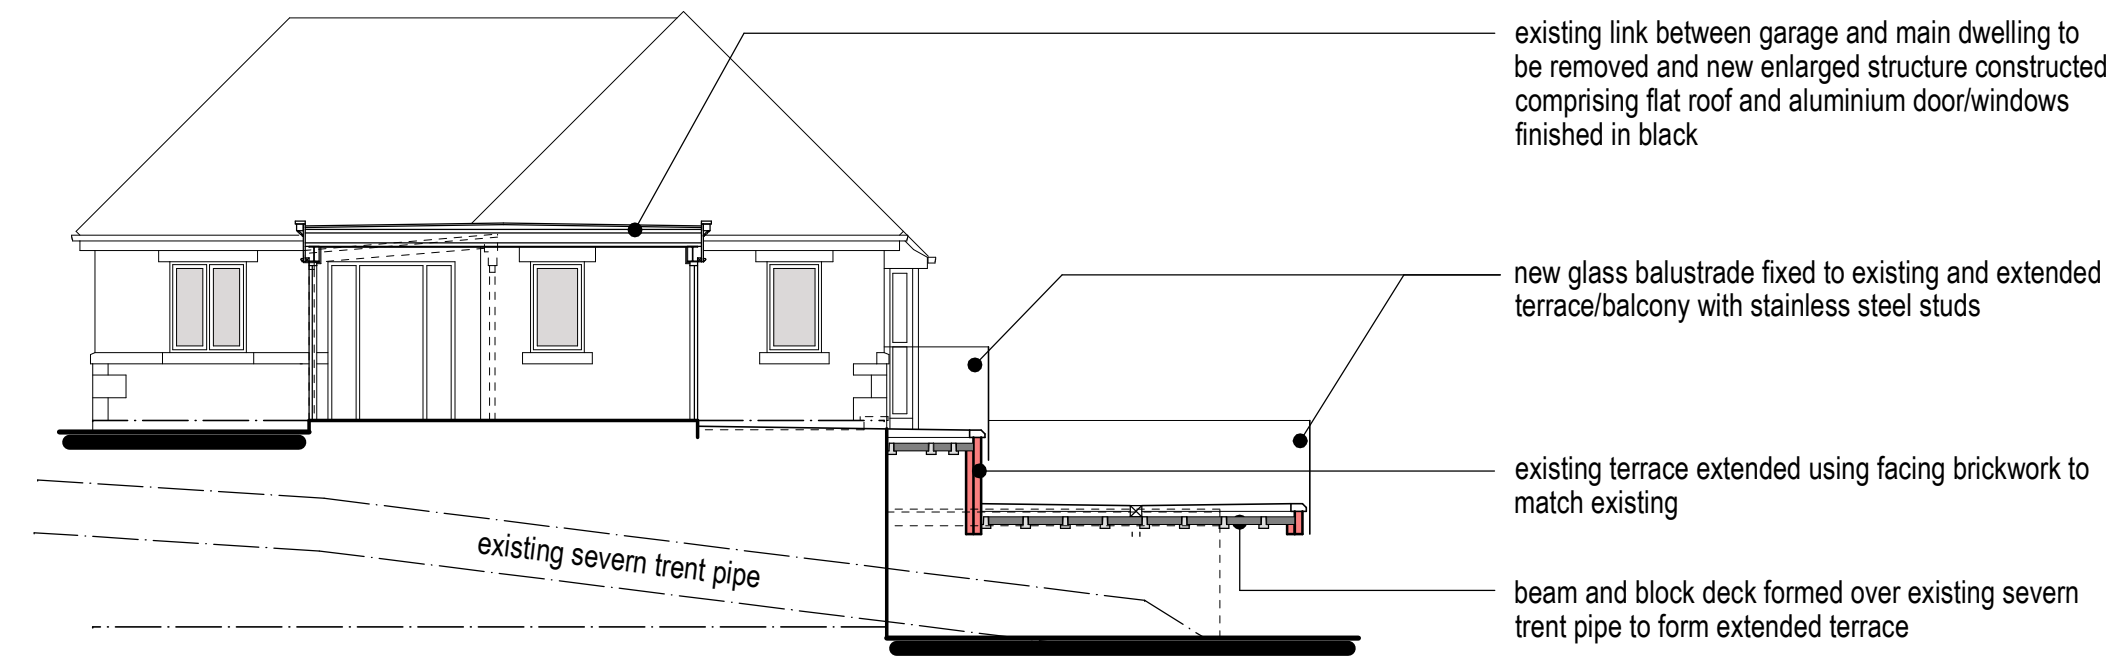


Section A:A

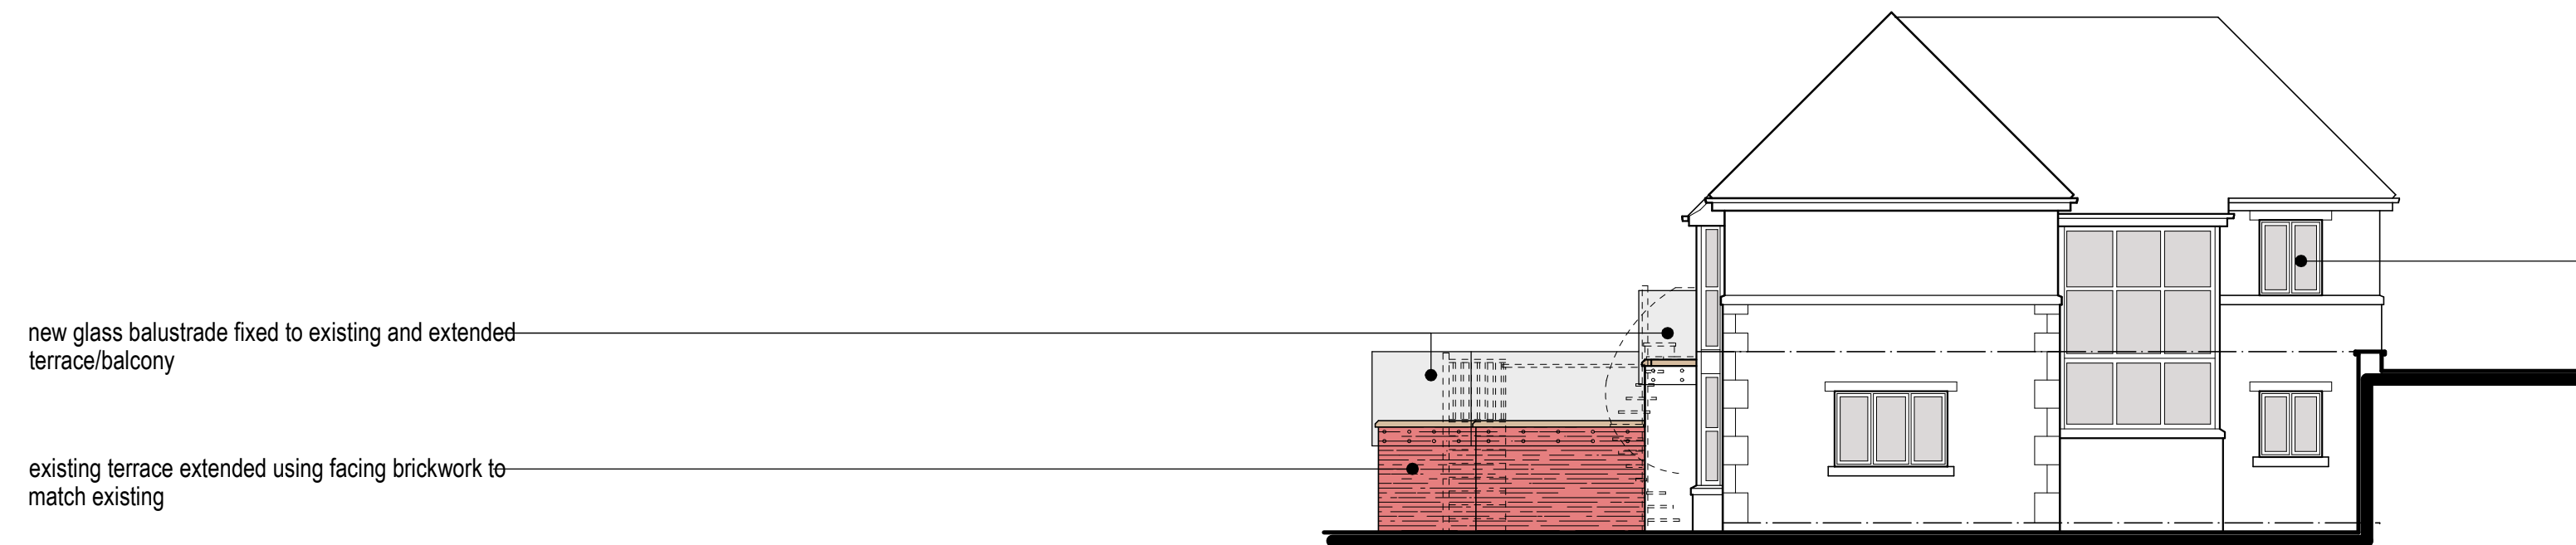

South East Elevation



North East Elevation

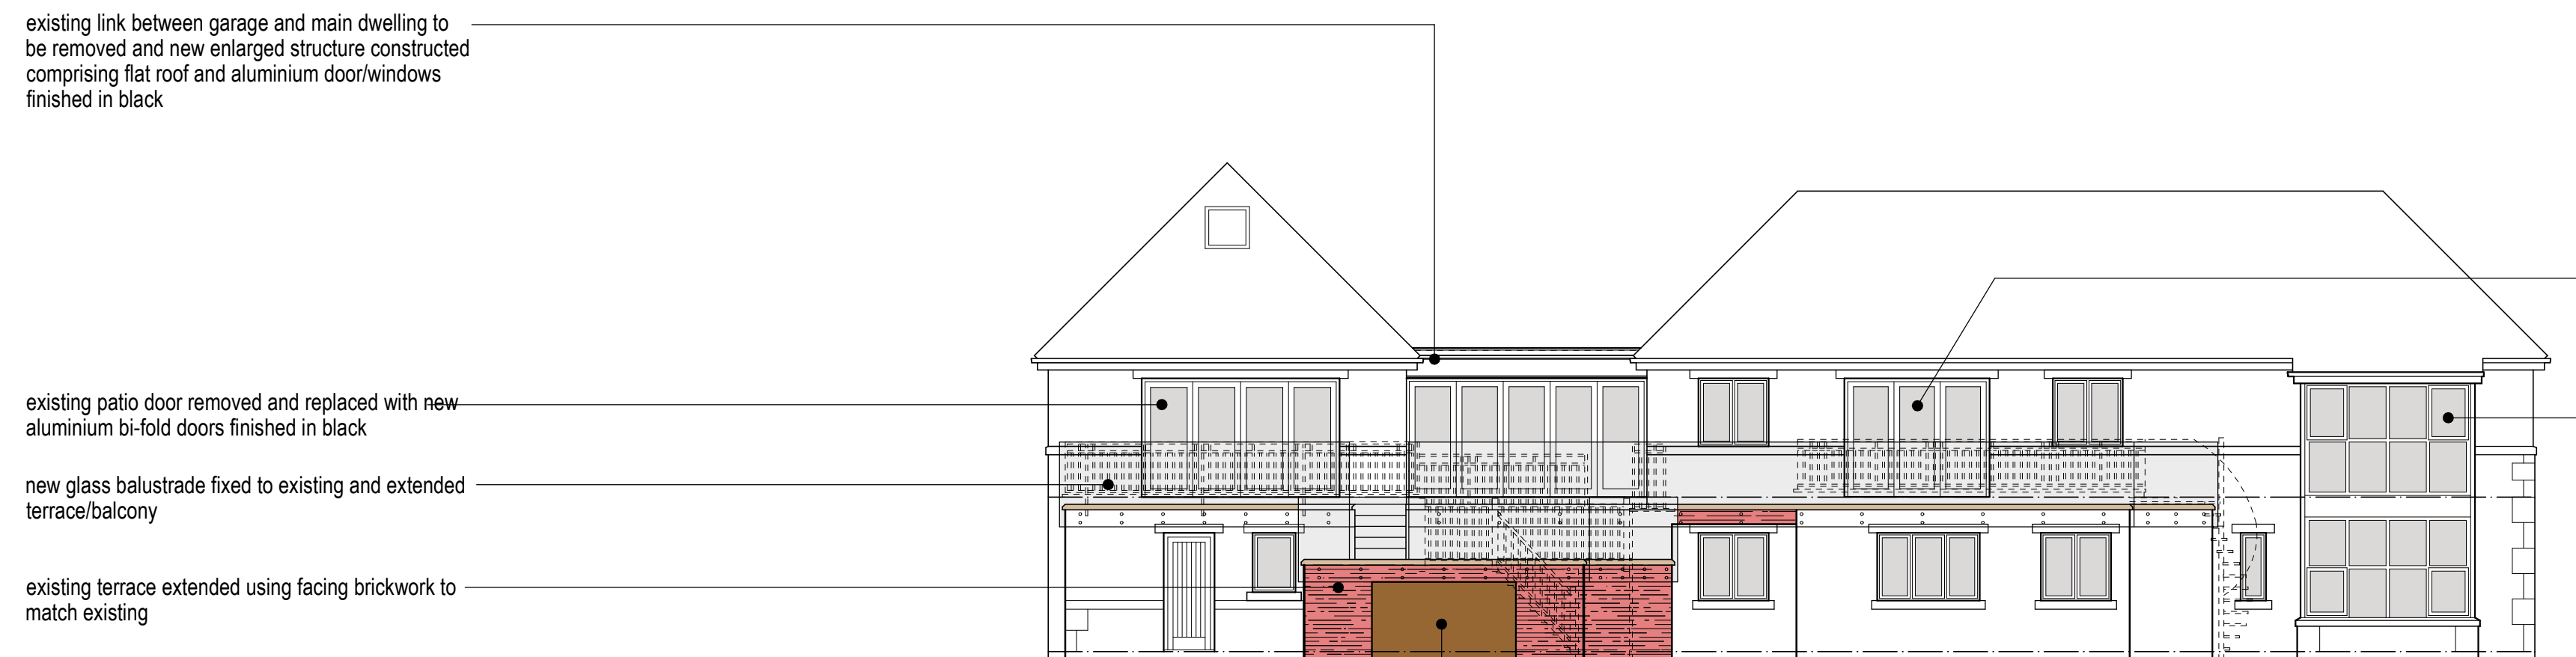

South West Elevation

existing patio door removed and replaced with new aluminium bi-fold doors finished in black

all existing windows to be replaced with flush fitting upvc casements finished in black

0.0m 1.0m 2.0m 3.0m 4.0m 5.0m
scale bar @ 1:100

Mr & Mrs Ledger

Proposed Extension/Alteration of
Balcony/Terrace @ Willowbrook
Micklea Lane,
Longsdon,
ST9 9QA

Planning Proposal
Section and Elevations

Date	May 2022	Sheet	A1	Scale	1:100
Dwg No.	2022-2701-04	Rev.	B	Drawn	RG

A - 04/07/2022 - STEPS REPOSITIONED
B - 17/07/2022 - PLAN UPDATED FOR PLANNING SUBMISSION



This drawing is copyright.
All dimensions must be checked prior to commencement.