




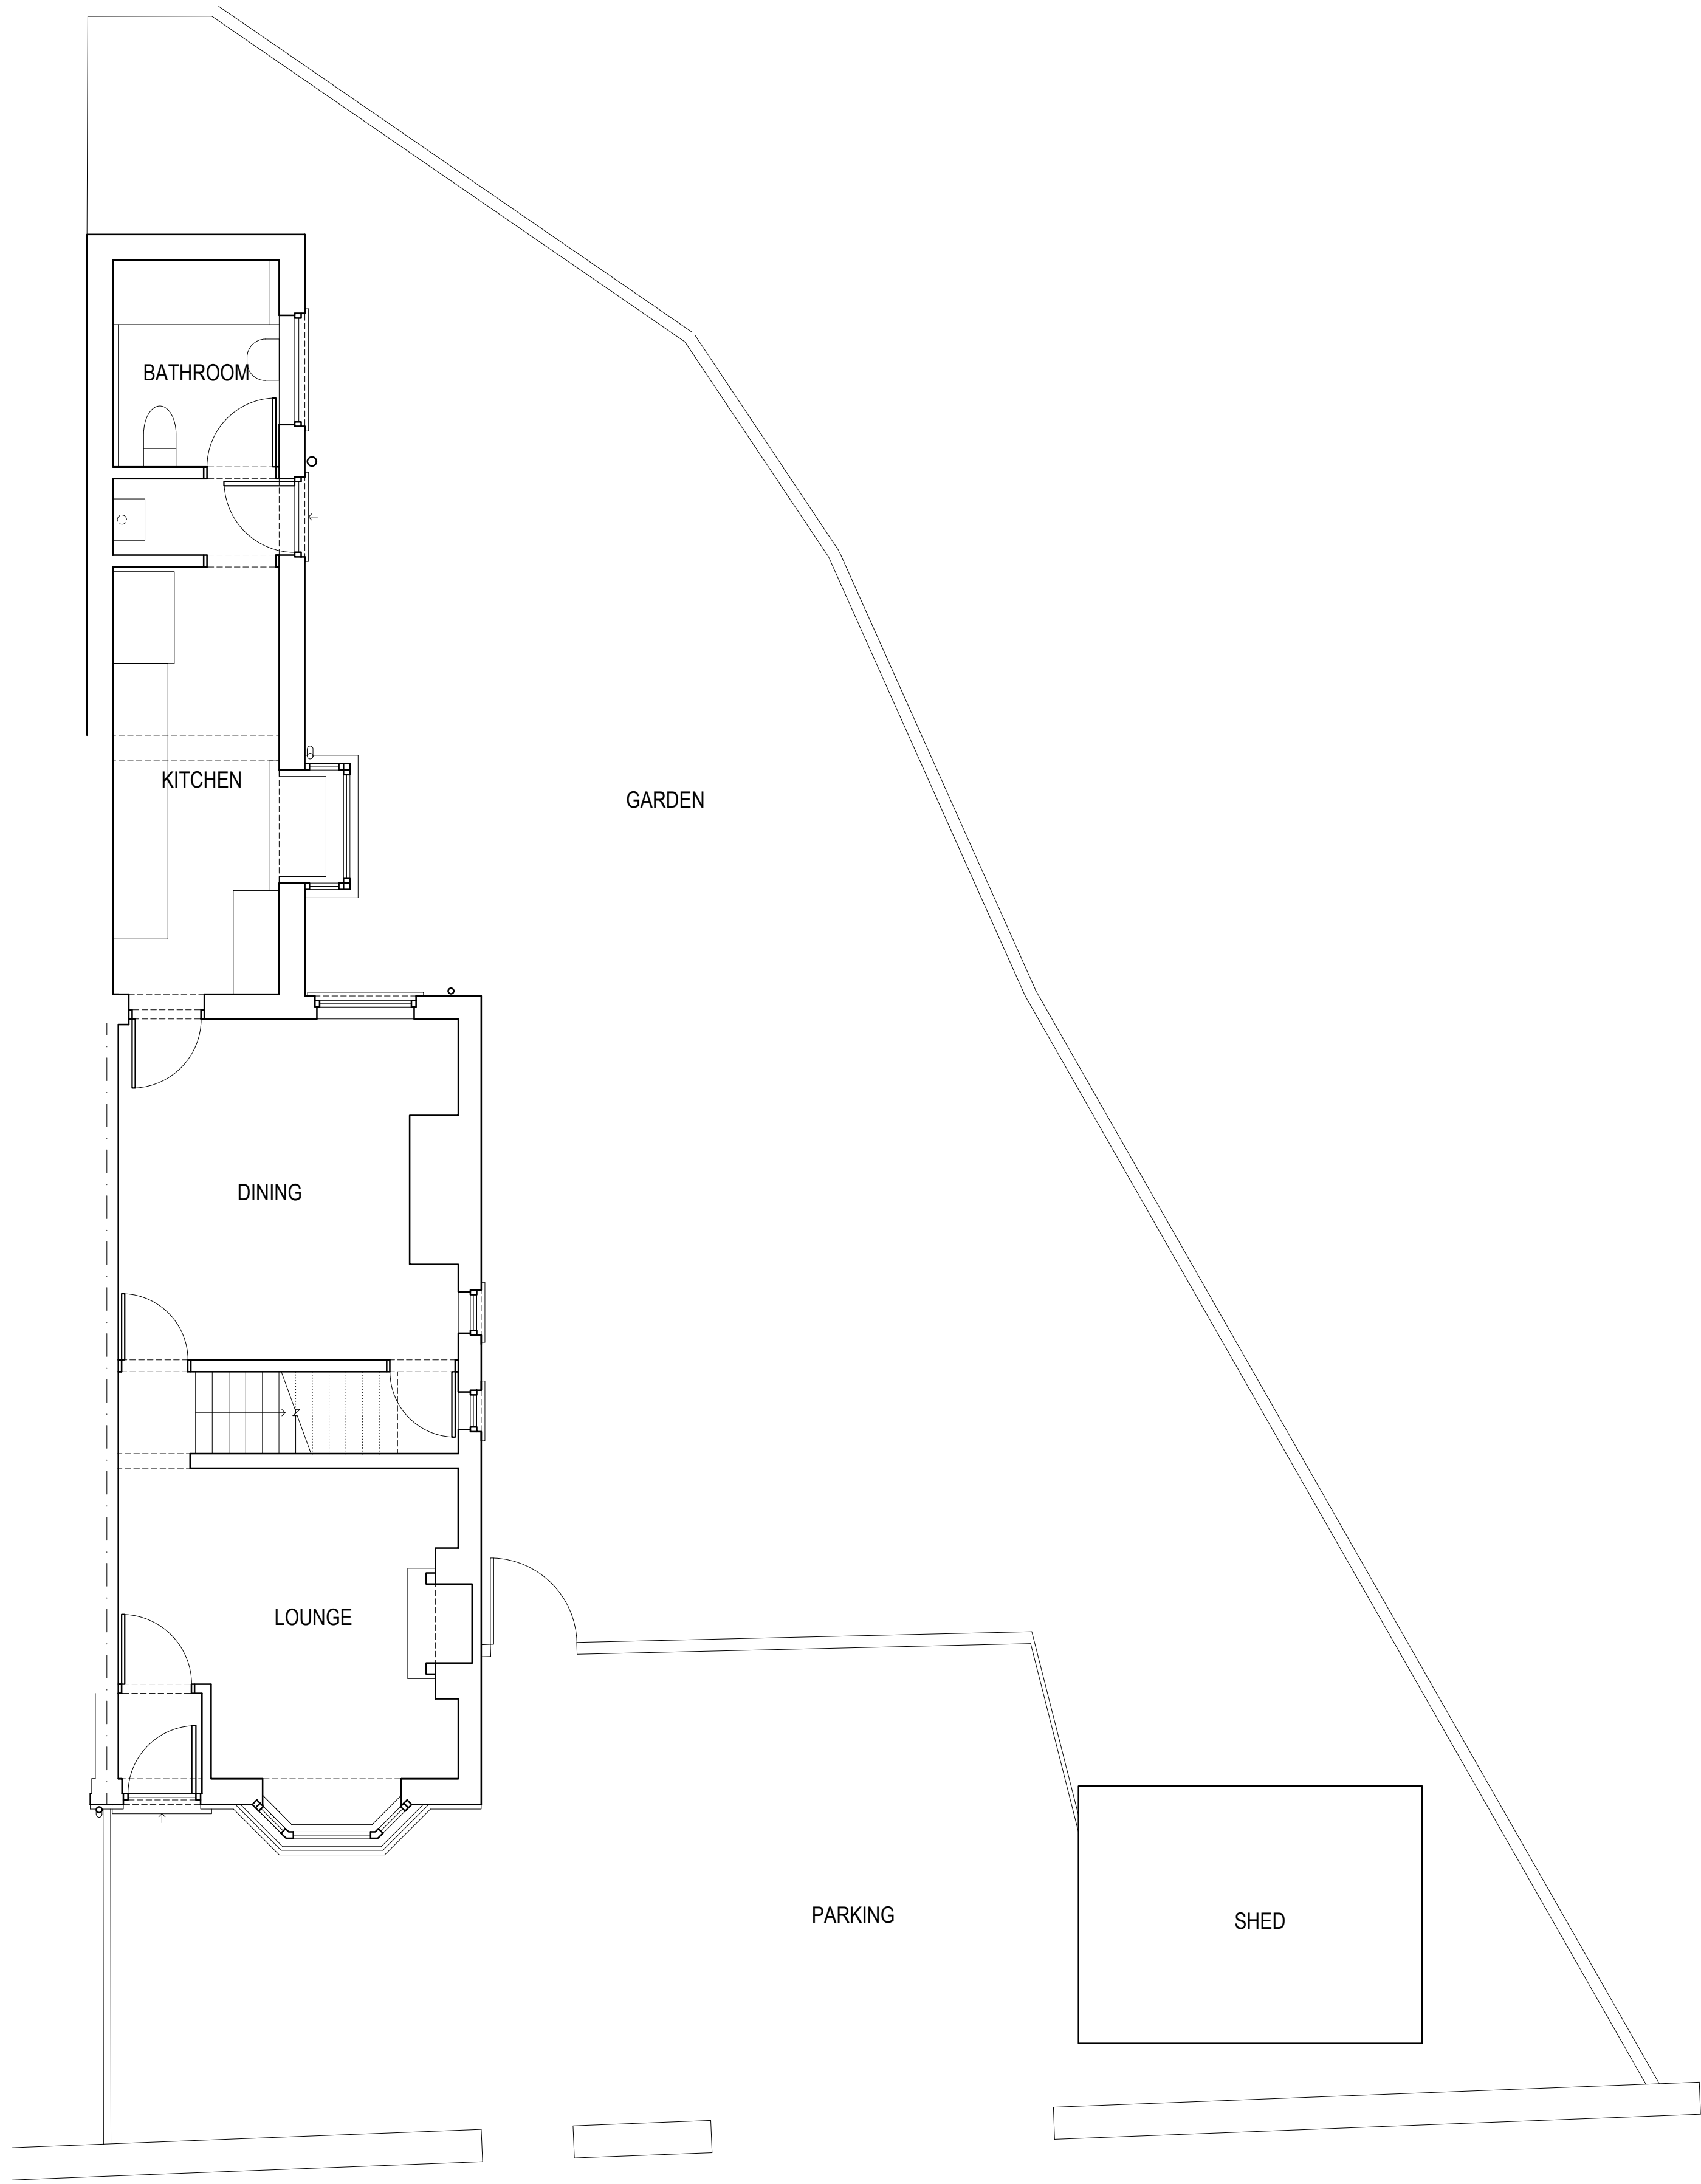


GROUND FLOOR PLAN / PART SITE PLAN - EXISTING

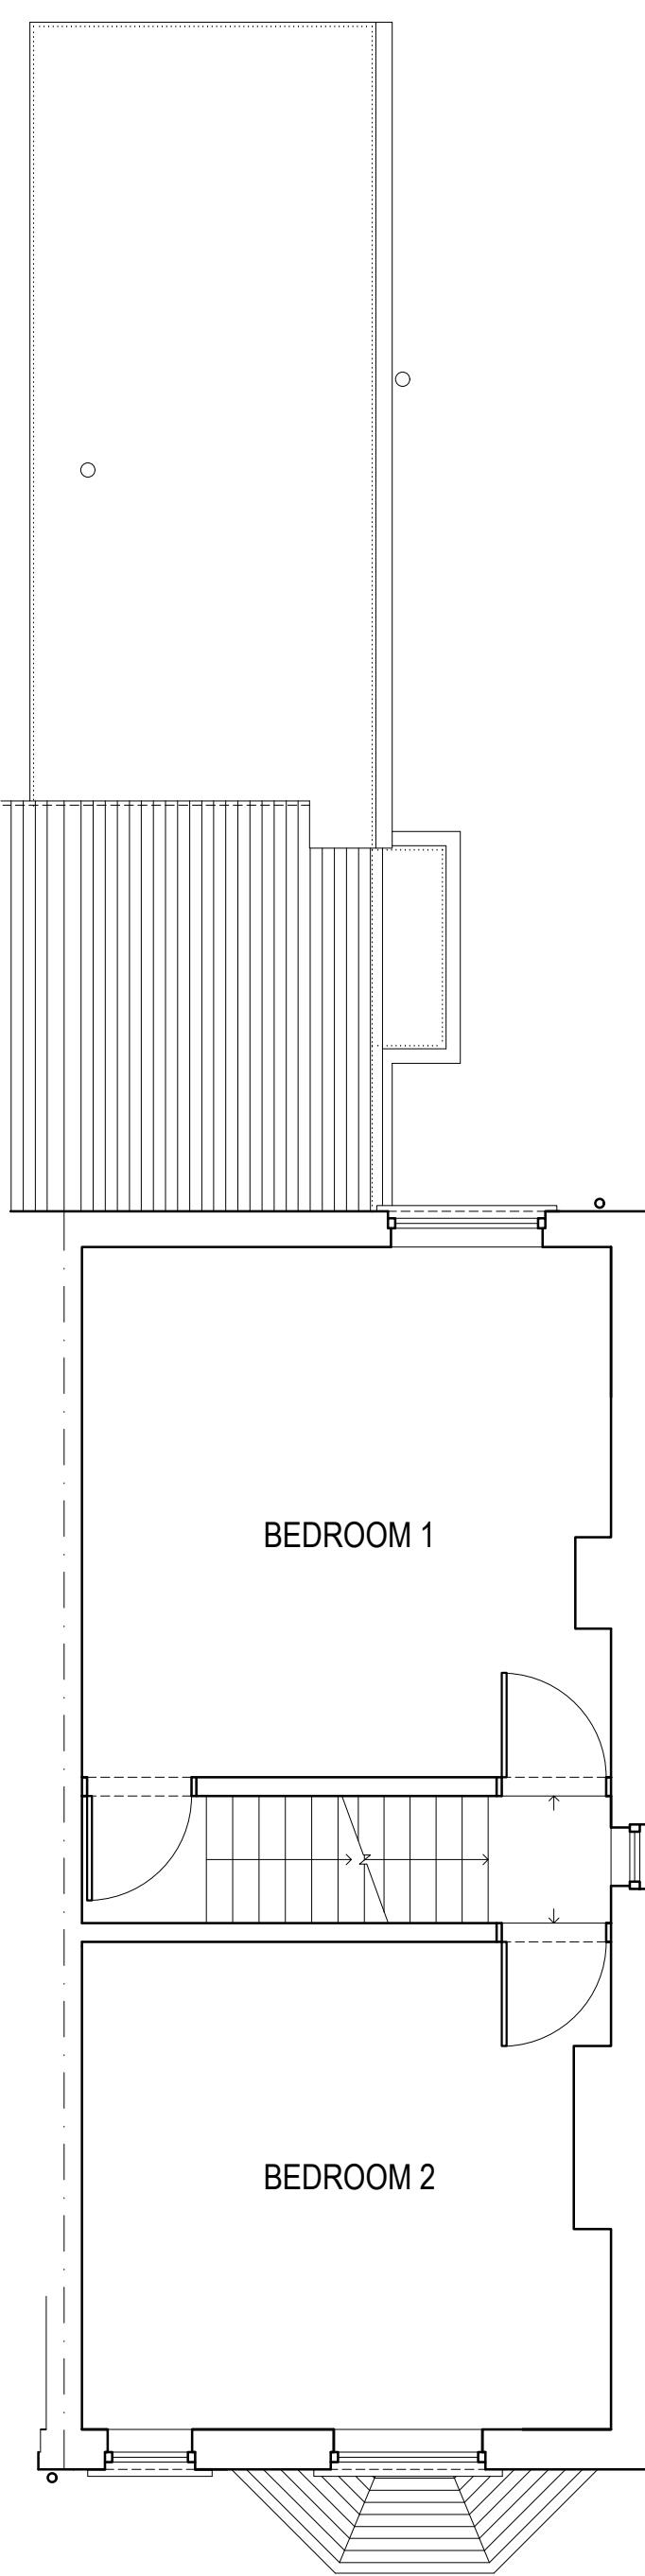

FIRST FLOOR PLAN - EXISTING

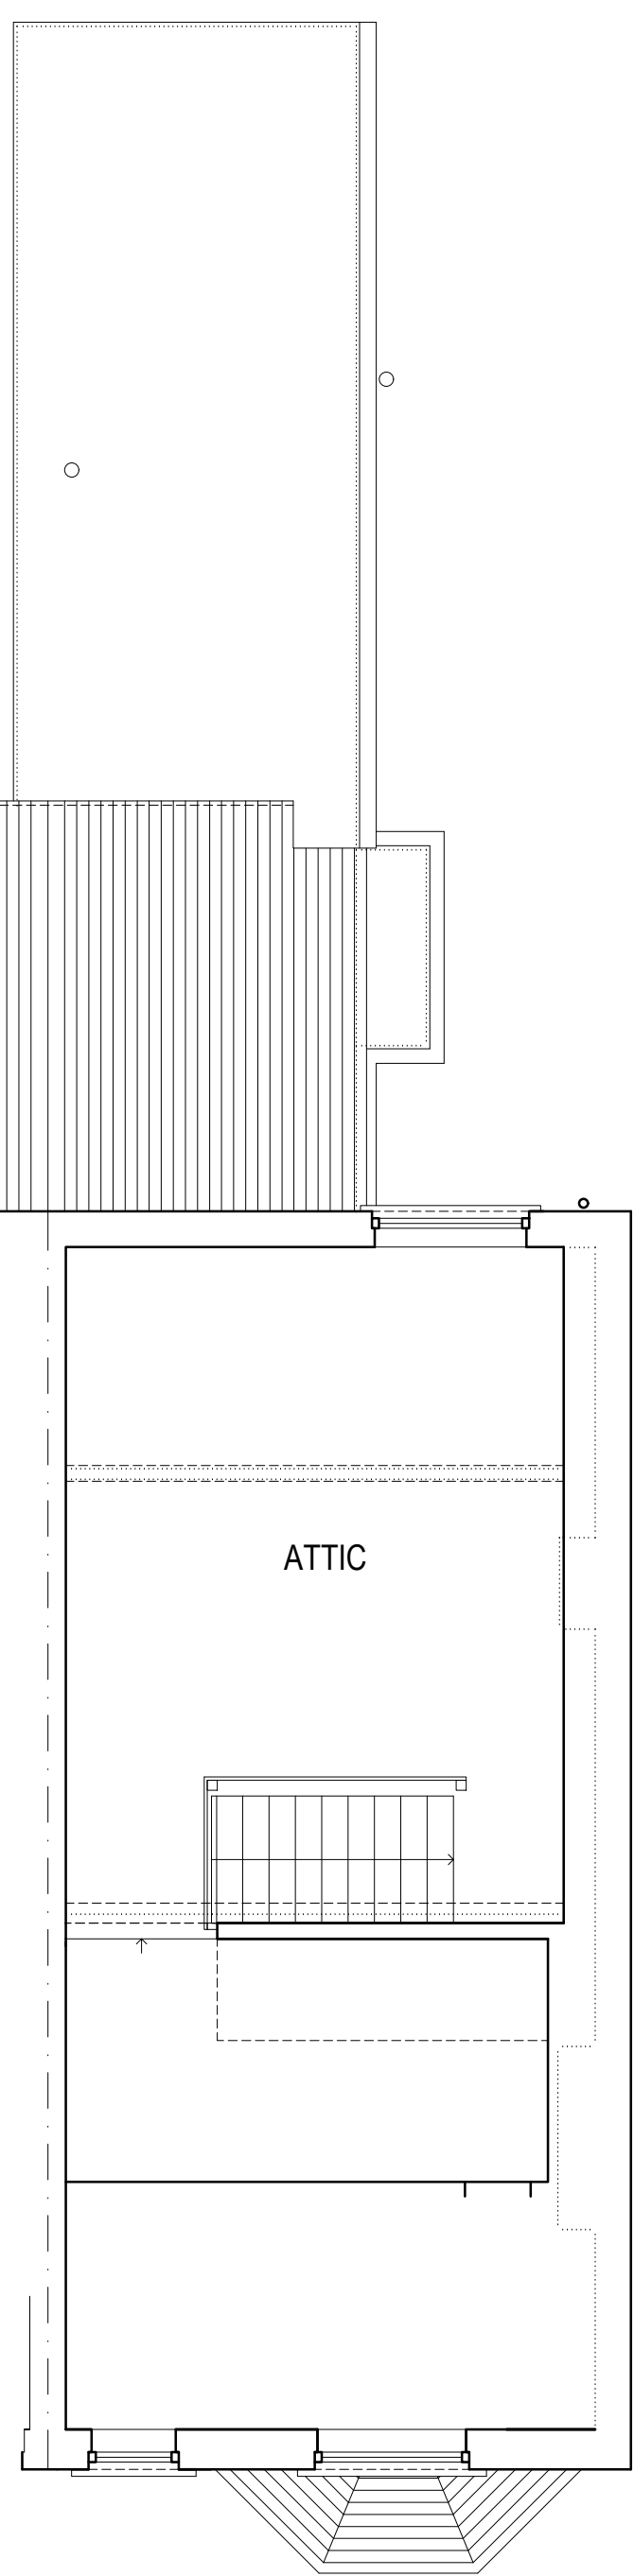


SECOND FLOOR PLAN - EXISTING

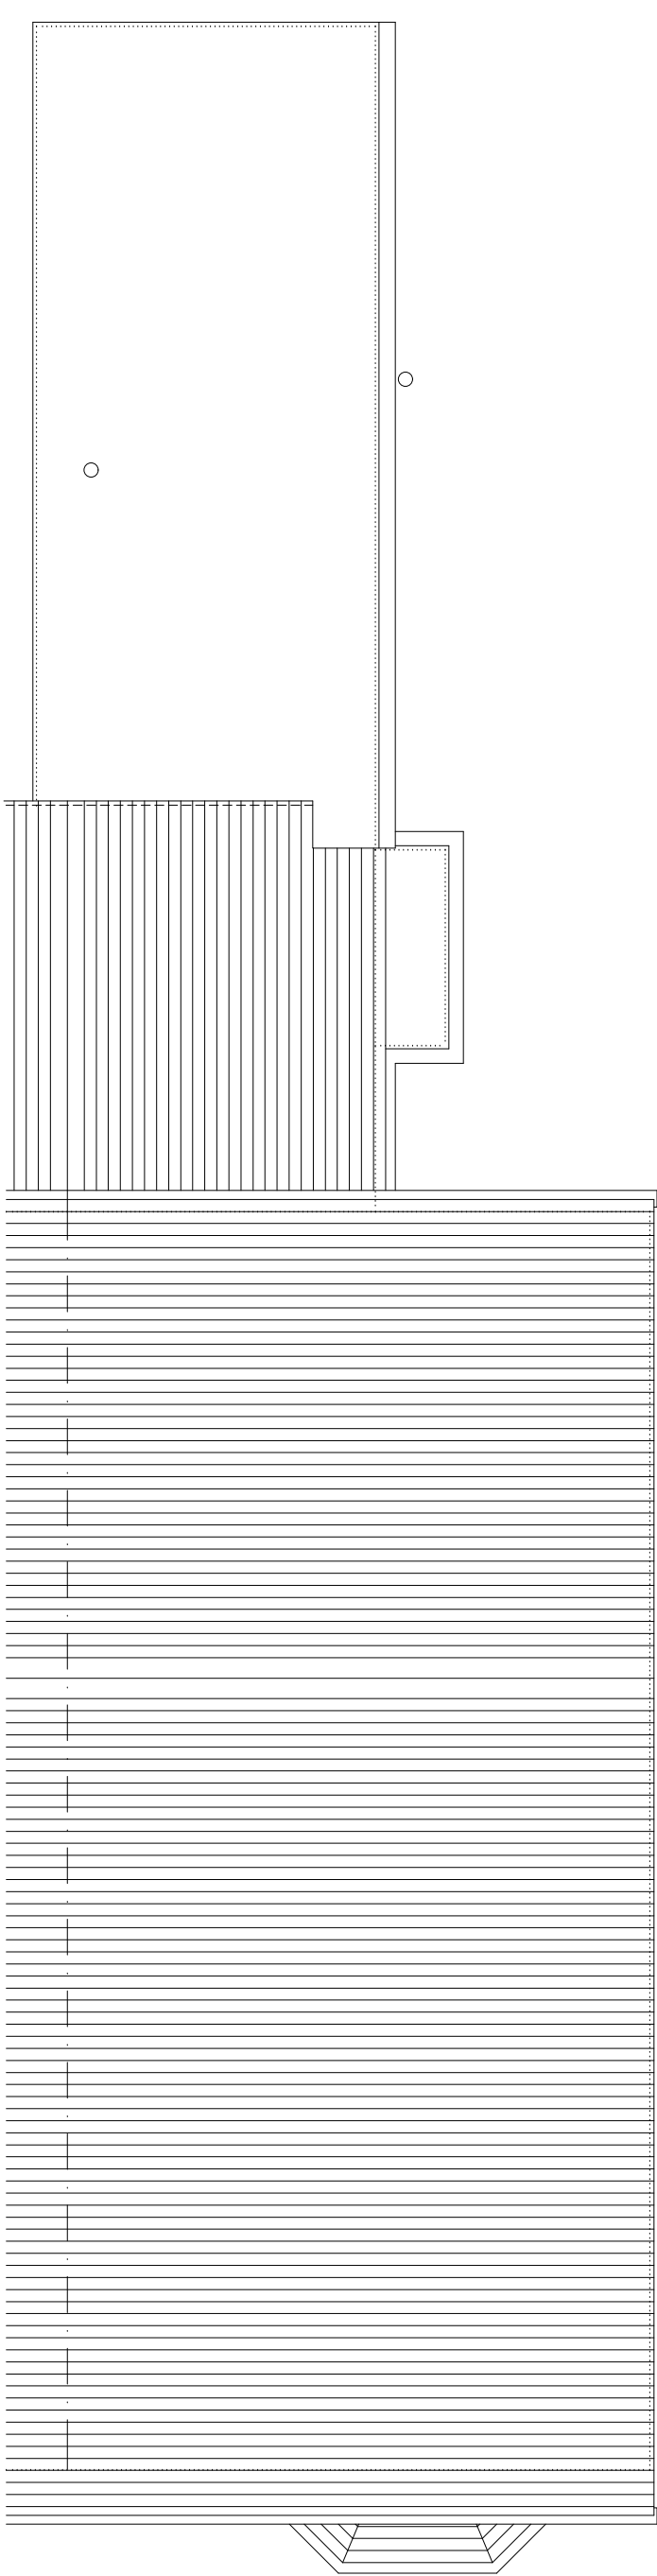

ROOF PLAN - EXISTING



FRONT (EAST) ELEVATION - EXISTING

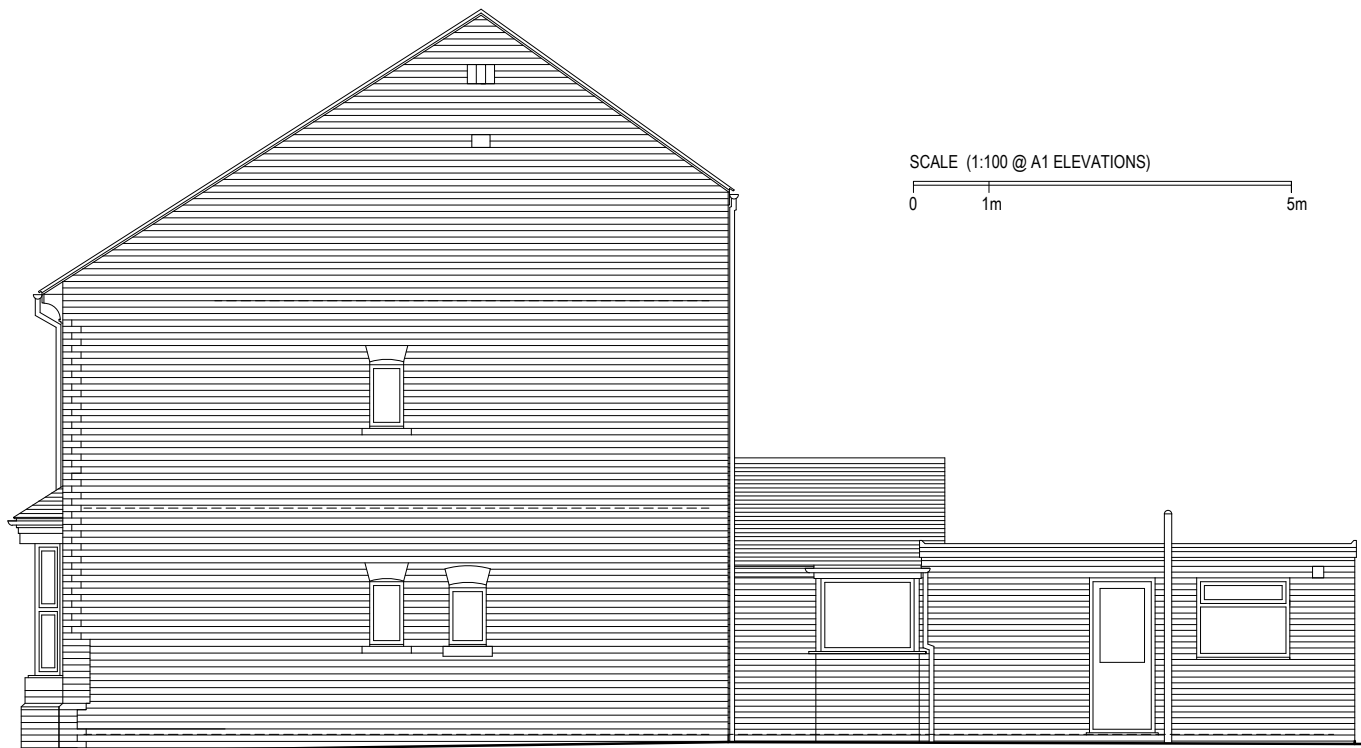

SIDE (NORTH) ELEVATION / SITE SECTION - EXISTING



REAR (WEST) ELEVATION - EXISTING

NOTES:
BUILDER TO CHECK SETTING OUT DIMENSIONS WITH THE ARCHITECT PRIOR TO CONSTRUCTION AND NOT RELY ON SCALING OFF DRAWINGS.

REV	DESCRIPTION	DATE	INT.

DAVID BAILEY ARCHITECT LTD Gillow Fold Farm, 26 Mow Lane, Gillow Heath, Biddulph, Staffordshire, ST8 6QQ Tel: 01782 516355 E-mail: davidbailey.architect@btinternet.com	
PROJECT: 79 STATION ROAD, BIDDULPH, STAFFORDSHIRE, ST8 6BT	

SCALE: 1:50 @A1 1:100 @A1	TITLE: FLOOR PLANS / PART SITE PLAN, ELEVATIONS / SITE SECTION - EXISTING
DATE: JUNE 2022	JOB NUMBER: 00822
DRAWN BY: DB	DRAWING NUMBER: 00822-001