


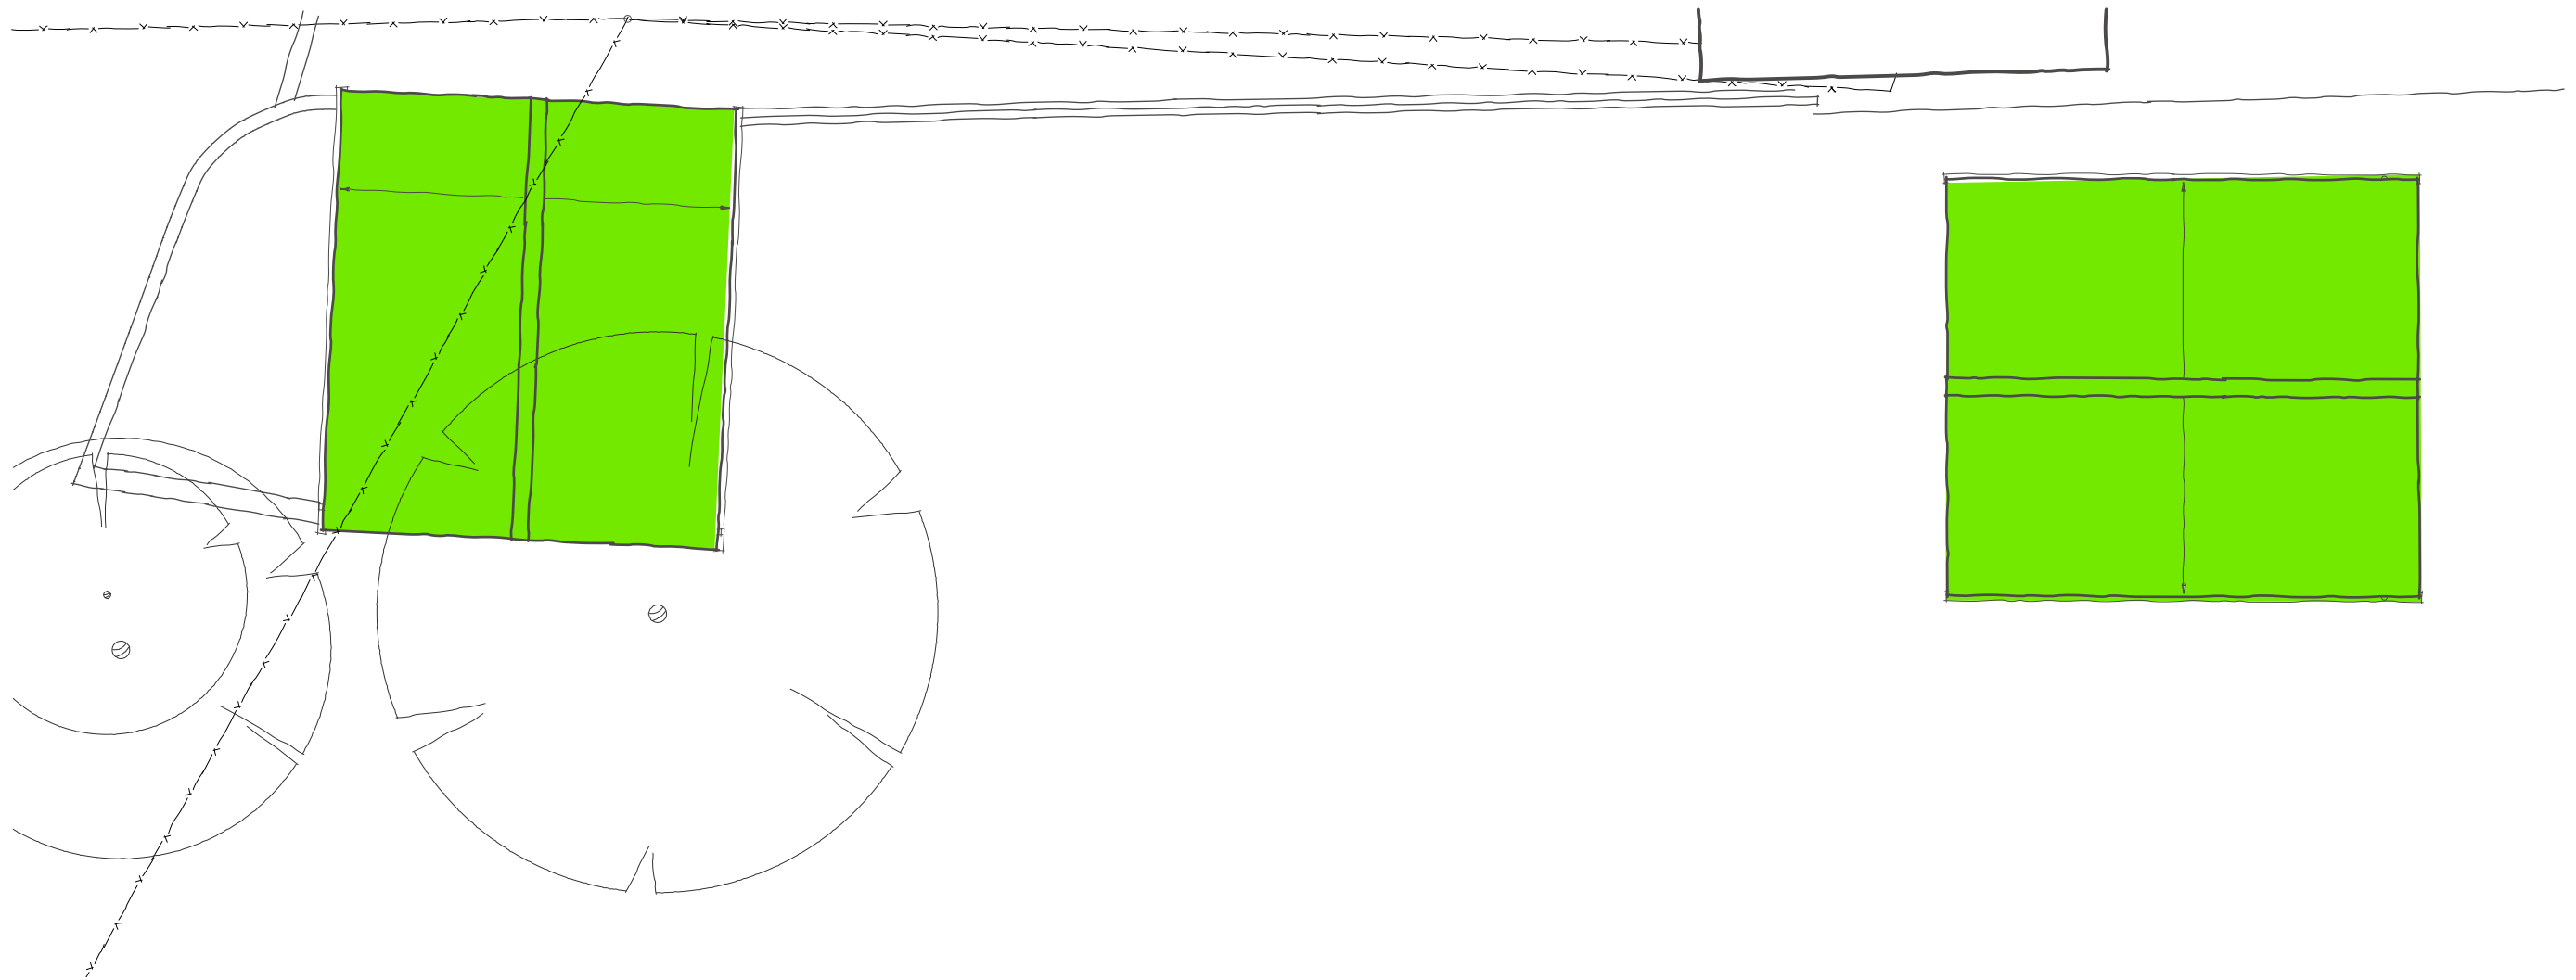

Key:


- Original Room, Elevation or Fabric
Primary Significance
- Substantially Original Room, Elevation or
Fabric. Some adaption during mid C20
onwards with scope for betterment
- Secondary Room, Elevation or Fabric
Adaption during mid C20 onwards or
ancillary role of minimal significance with
some scope for betterment.
- Tertiary Room, Elevation or Fabric
Originates from mid C20 onwards with
scope for betterment or adaption.



NOTES:

- First floor plan based on
survey information
provided by Foster Surveys,
drawing number FOS-711/3,
produced April 2016.

FIRST FLOOR PLAN AS EXISTING

 

A	15 02 22	Significance updated	JB
Rev	Date	Comments	Drawn

RIBA WORKSTAGE / STATUS 2 / Preliminary

James Boon Architects

RIBA Chartered Practice

T 01629 343059
E studio@jamesboonarchitects.co.uk
W www.jamesboonarchitects.co.uk
S @JBonArchitects

Cromford Creative, Cromford Mills, Mill Lane, Cromford, Derby, DE4 3RQ

PROJECT

Greenfields Farm
Stoke on Trent
ST2 8NA

CLIENT

Susan & Simon Cupples

TITLE

First Floor Plan
Significance Plans

SCALE	1:100@A3	DATE	Feb 2022
DRAWN	JB	CHECKED	.

PROJECT NO.	DWG NO.	REV NO.	DWG SIZE
2108	(02)12	A	A3

© This drawing and the building works depicted are the copyright of the Architect and may not be reproduced
except with written consent. All contractors must visit the site and be responsible for taking and checking all
dimensions relative to their work. The Architects are to be advised of any variation between drawings and site
conditions. Scale bar on drawing is for guidance only. Do not scale off drawings for construction purposes. All
dimensions to be checked on site. Drawings up to RIBA Workstage 3 and before are not suitable for
construction, while Workstage 4 is only suitable if status is marked Construction.