




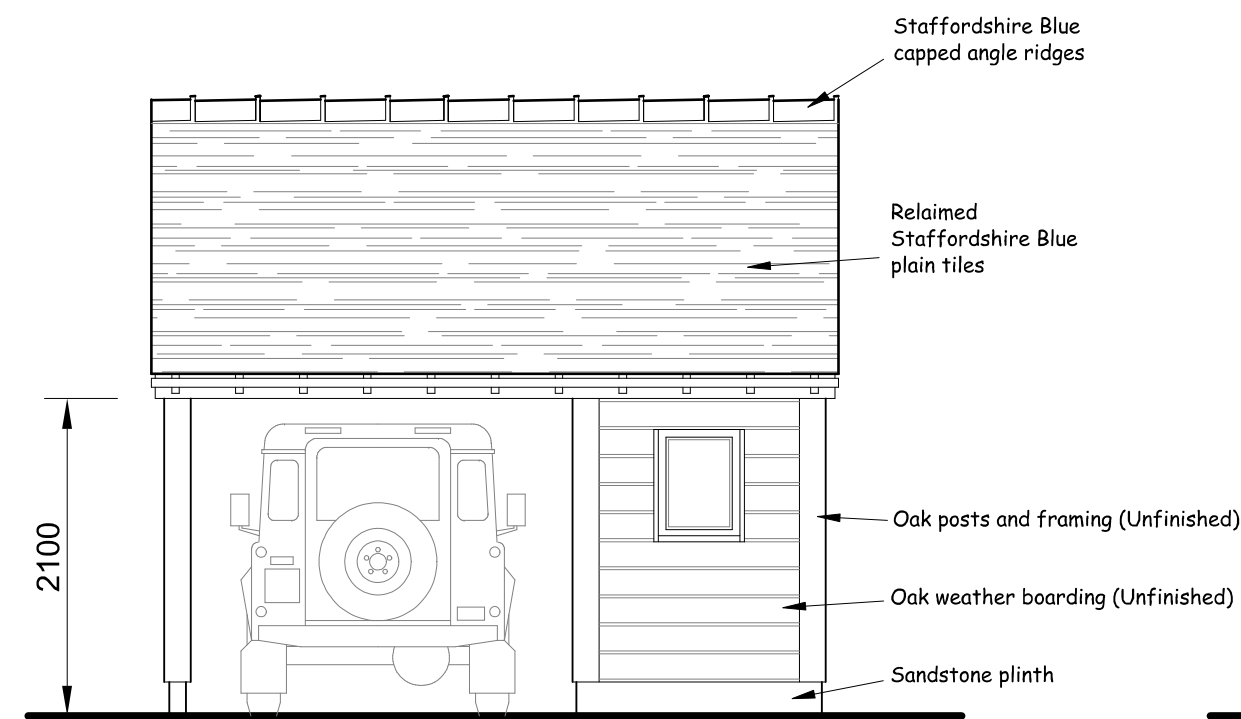


PROPOSED FRONT ELEVATION (West)

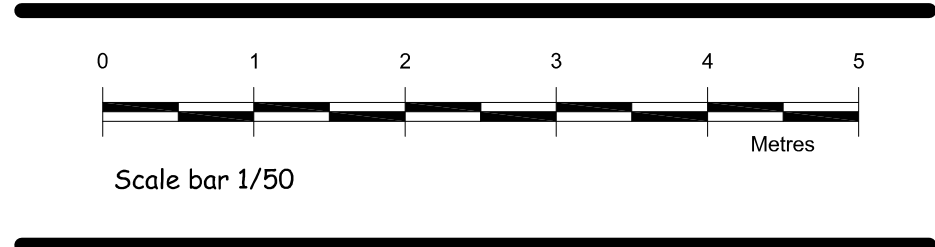


PROPOSED SIDE ELEVATION

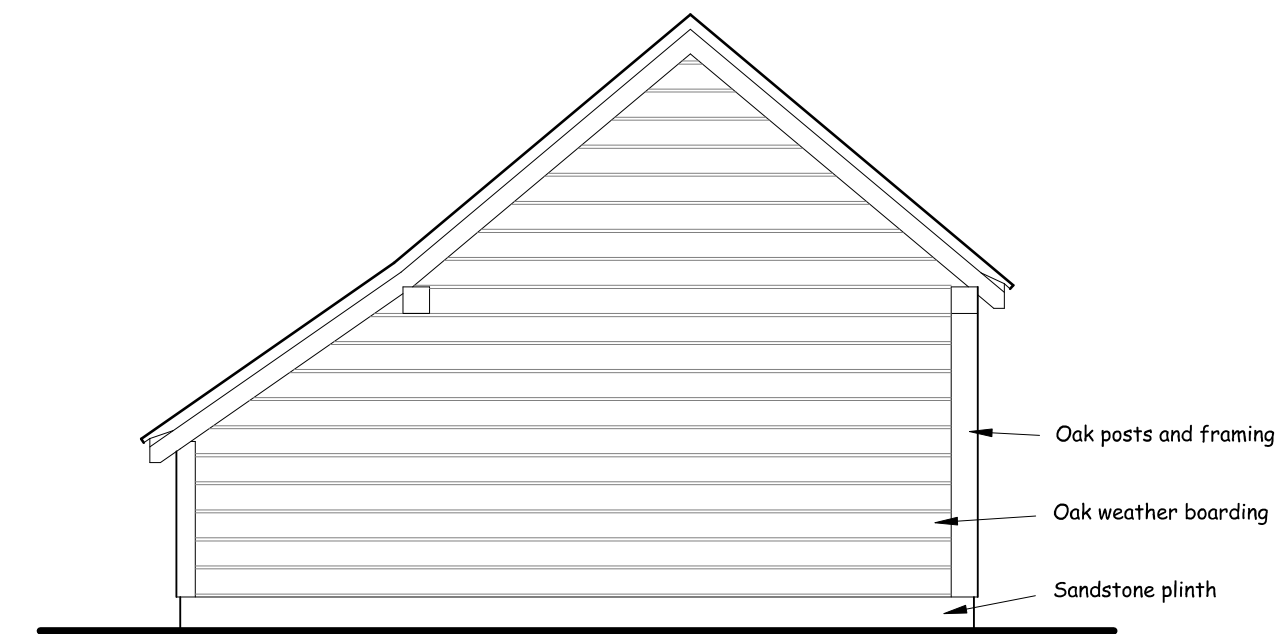


PROPOSED SIDE ELEVATION

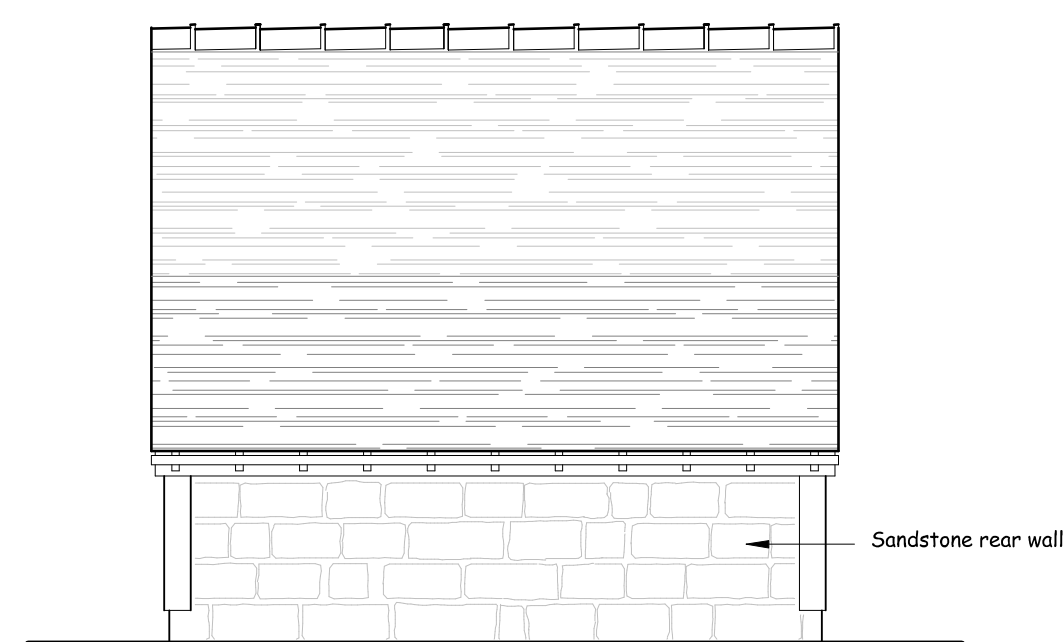

PROPOSED REAR ELEVATION (East)

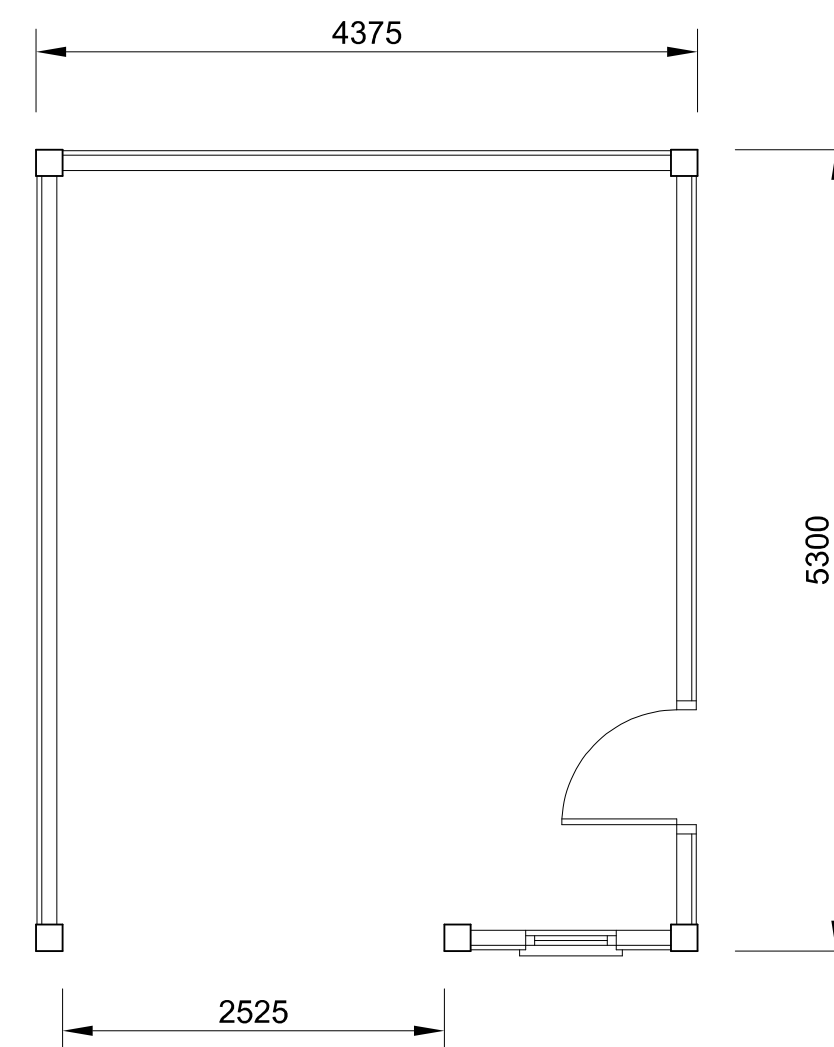

PROPOSED FLOOR PLAN

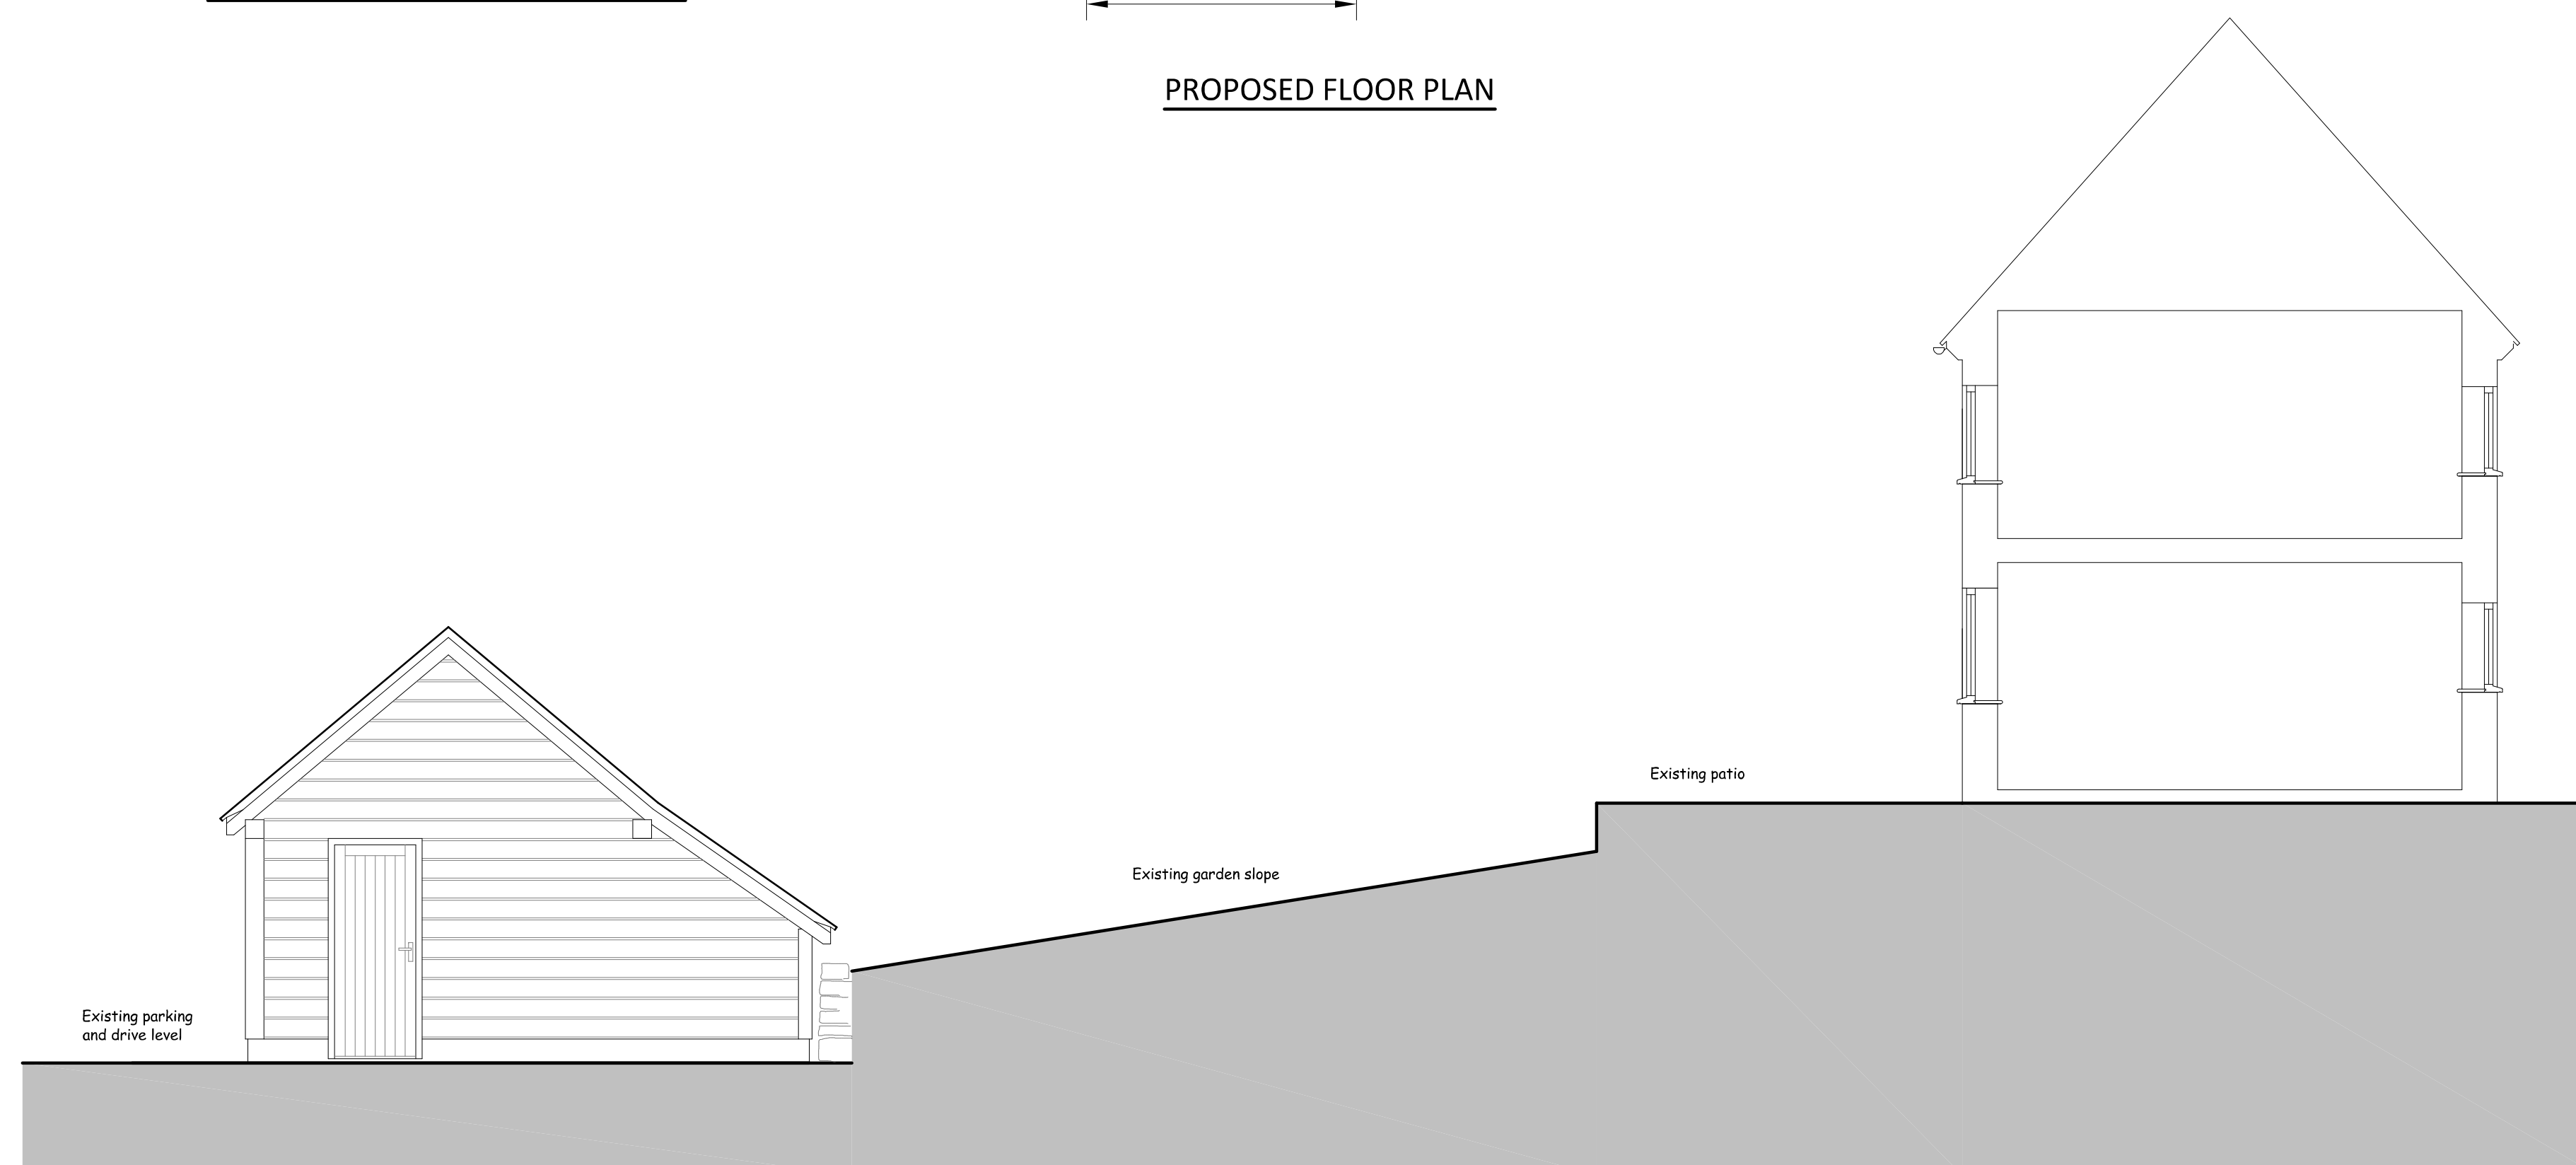

RELATIONSHIP BETWEEN HOUSE AND GARAGE

Nigel Forrester MCIOB
Building Design Services

ILETT HOUSE, SMITHY BANK, ALTON, STAFFS, ST10 4AD
TEL 01538 702164
www.nigelforrester.co.uk www.sap-calc.co.uk

CLIENT

Mr A and Mrs M Green

PROJECT

Proposed replacement garage
with an oak combined garage and store
at
No 5 Vicarage Row
Dimble Lane
Alton
ST10 4BL

DRAWING NUMBER 22/649/03/A

Proposed details

SCALES 1/50 @ A1