

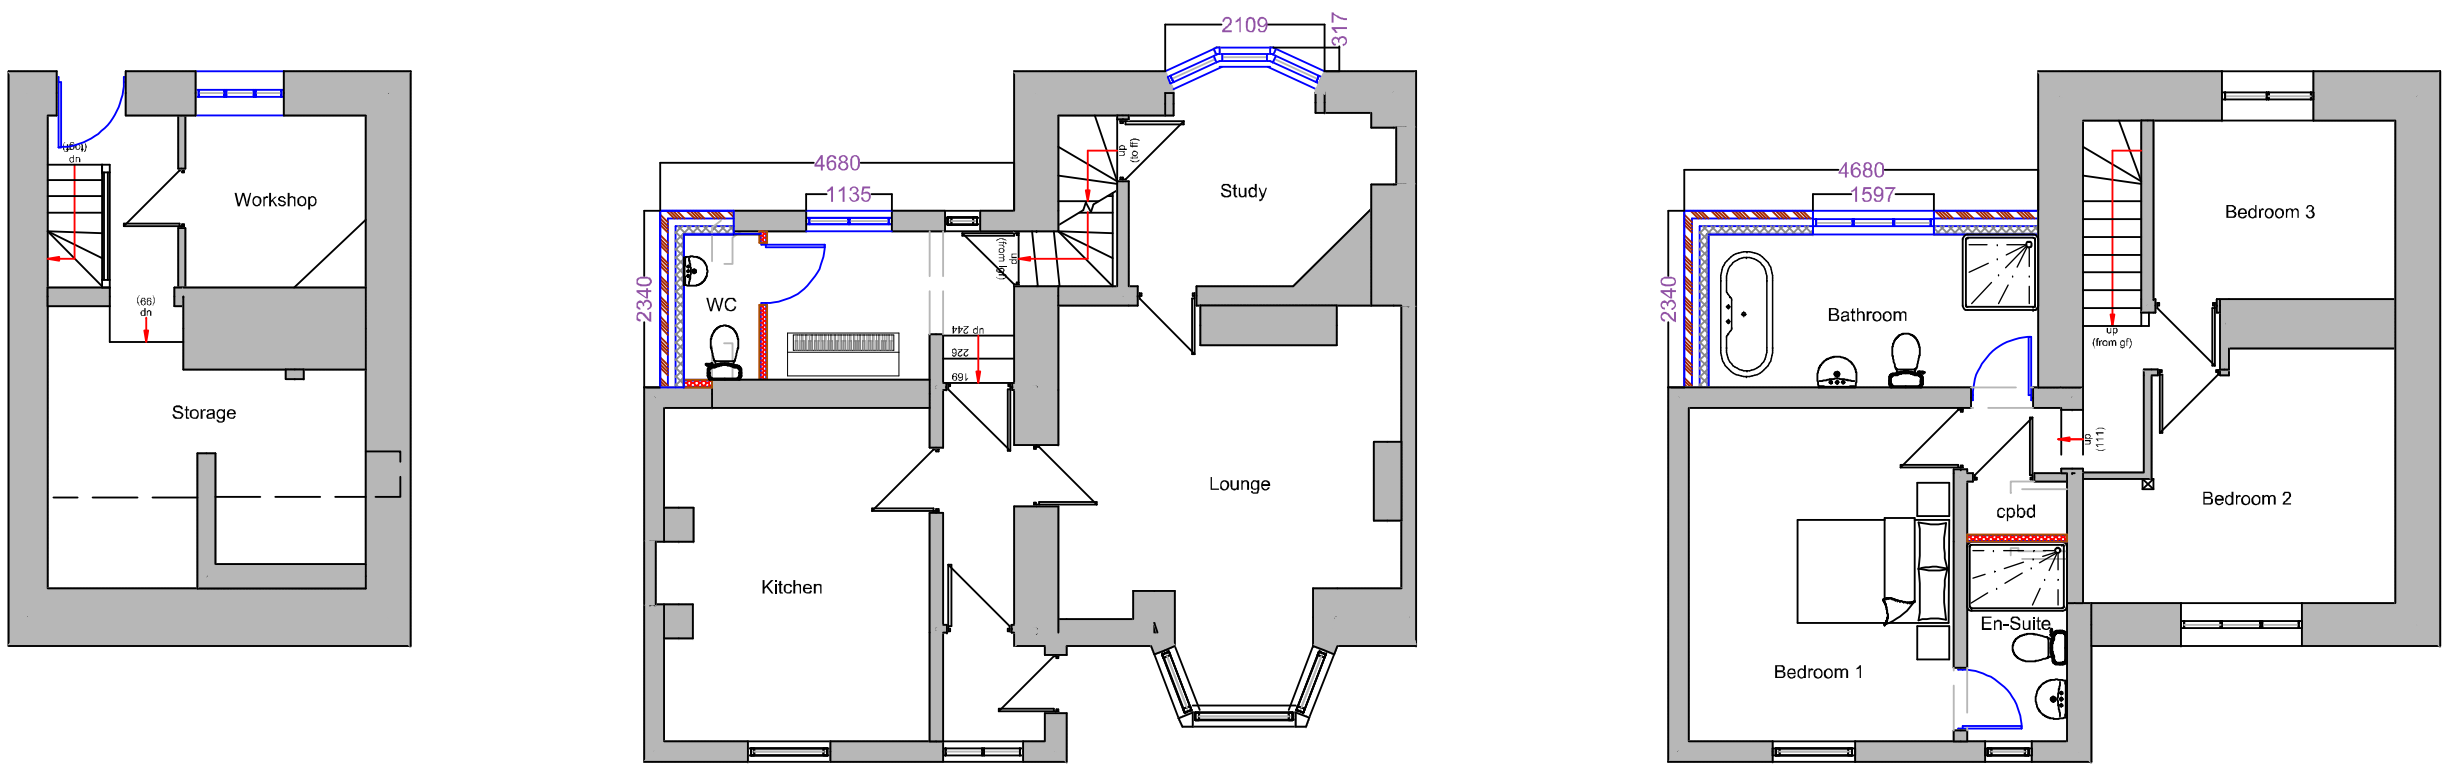


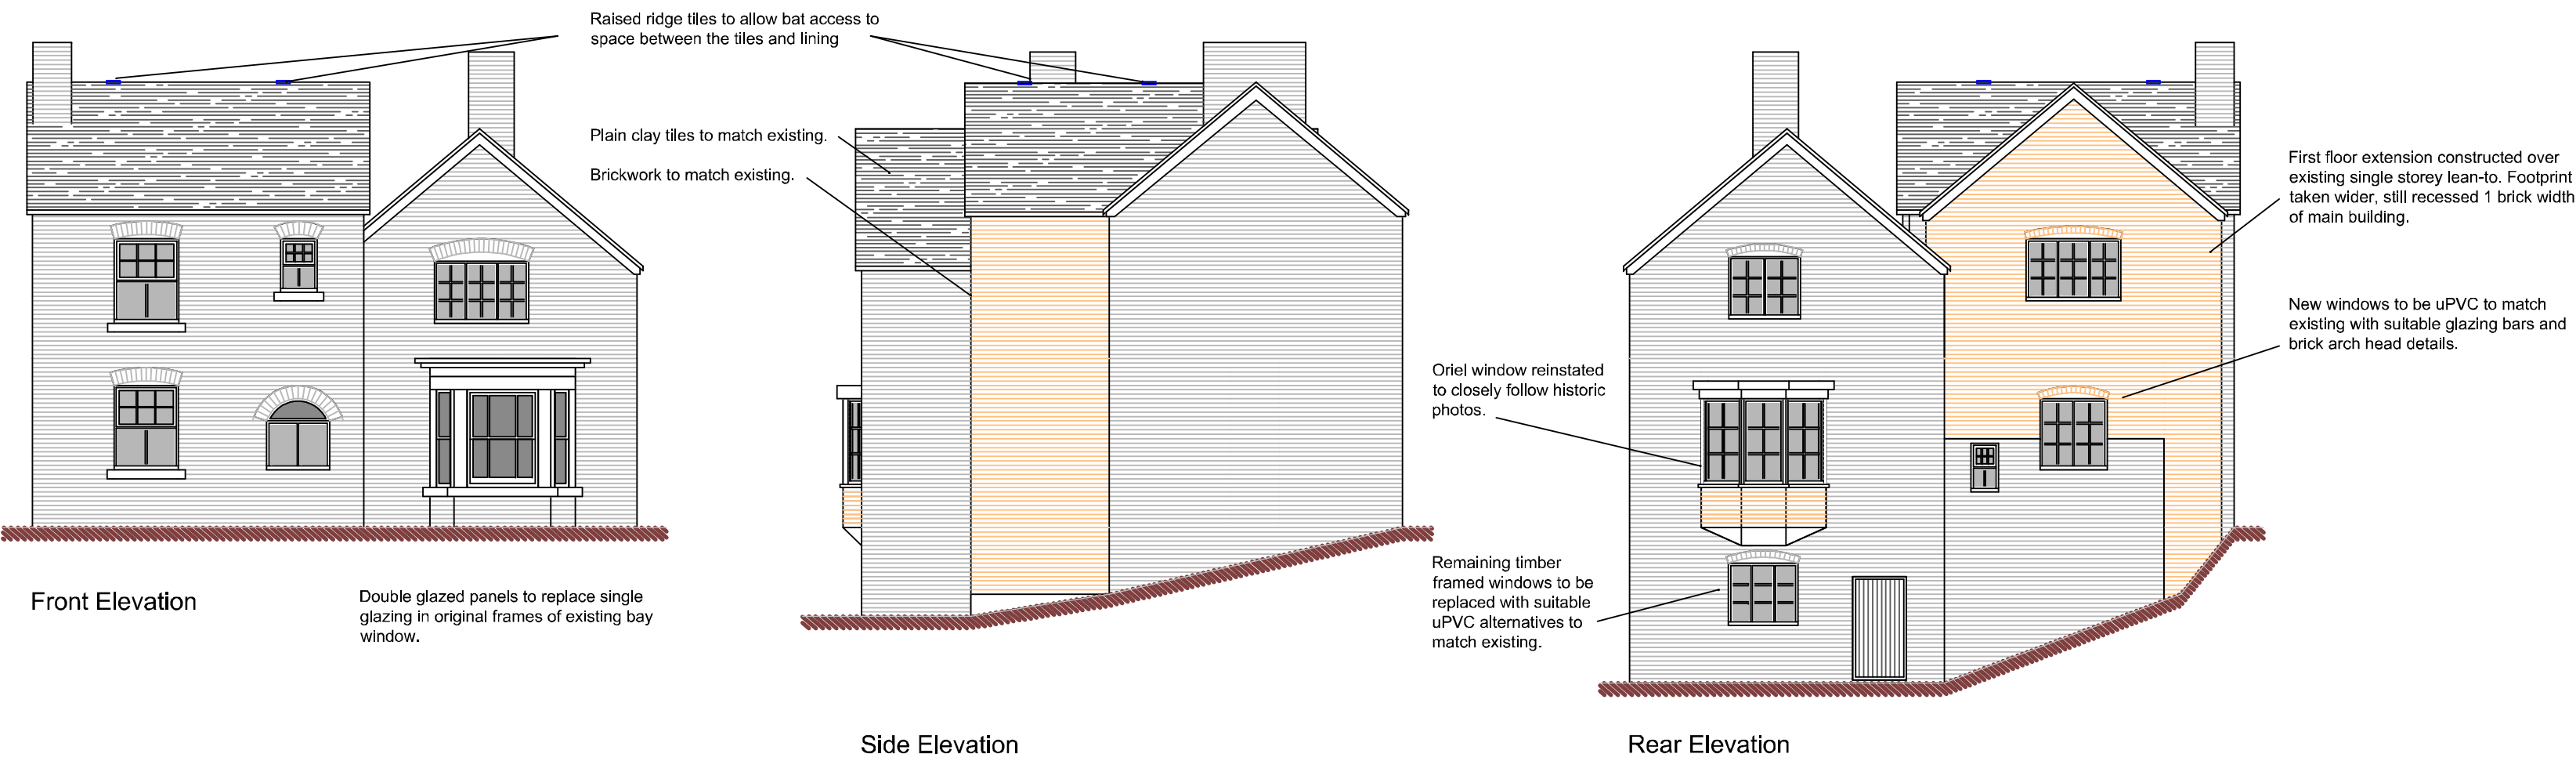

Lower Ground Floor Plan

Ground Floor Plan

First Floor Plan

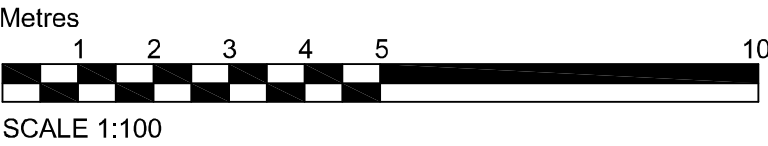

DBD Architectural Consultancy Ltd ©2021

1. Copyright is vested with DBD Architectural Consultancy Ltd.
2. All dimensions to be checked on site before proceeding.
3. Contractor to check/adjust dimensions of new work to suit existing conditions. Do not assume existing structure or details are plumb, square or level.
4. Contractor must notify the architect of any discrepancies before proceeding.
5. All drawings to be read in conjunction with all other consultants drawings and specs.

Rev	Date	Description
D	04.08.20	Roof tile access for bats added
C	23.09.20	Details revised
B	15.05.20	Minor amendments
A	11.08.19	Drawn as issued



Mr P Faircliff
Bridge Cottage
Cheddleton
ST13 7HL
Client

Two Storey Side Extension and other Associated Works

Plans as Proposed		
Status: Planning		
Drawn: A2	Date: 26.05.21	Job No: 2141
Scale: 1:100		
Drawing Number: PL 03D		