



Copyright of this drawing is vested in the Architect and it must not be copied or reproduced without consent. Figured dimensions only are to be taken from the drawing. All contractors must verify the site and be responsible for taking and be advised of any variation between drawing and site conditions. It shall be the responsibility of the contractor to ensure that the drawing is used in accordance with the Architect's instructions. It shall not be used for any other purpose without the written consent of the Architect.


Rev	Down	Comments	Date
A	SC	Changes to 2 bed plan	28/01/2022
B	SC	Revised proposal	28/04/2022

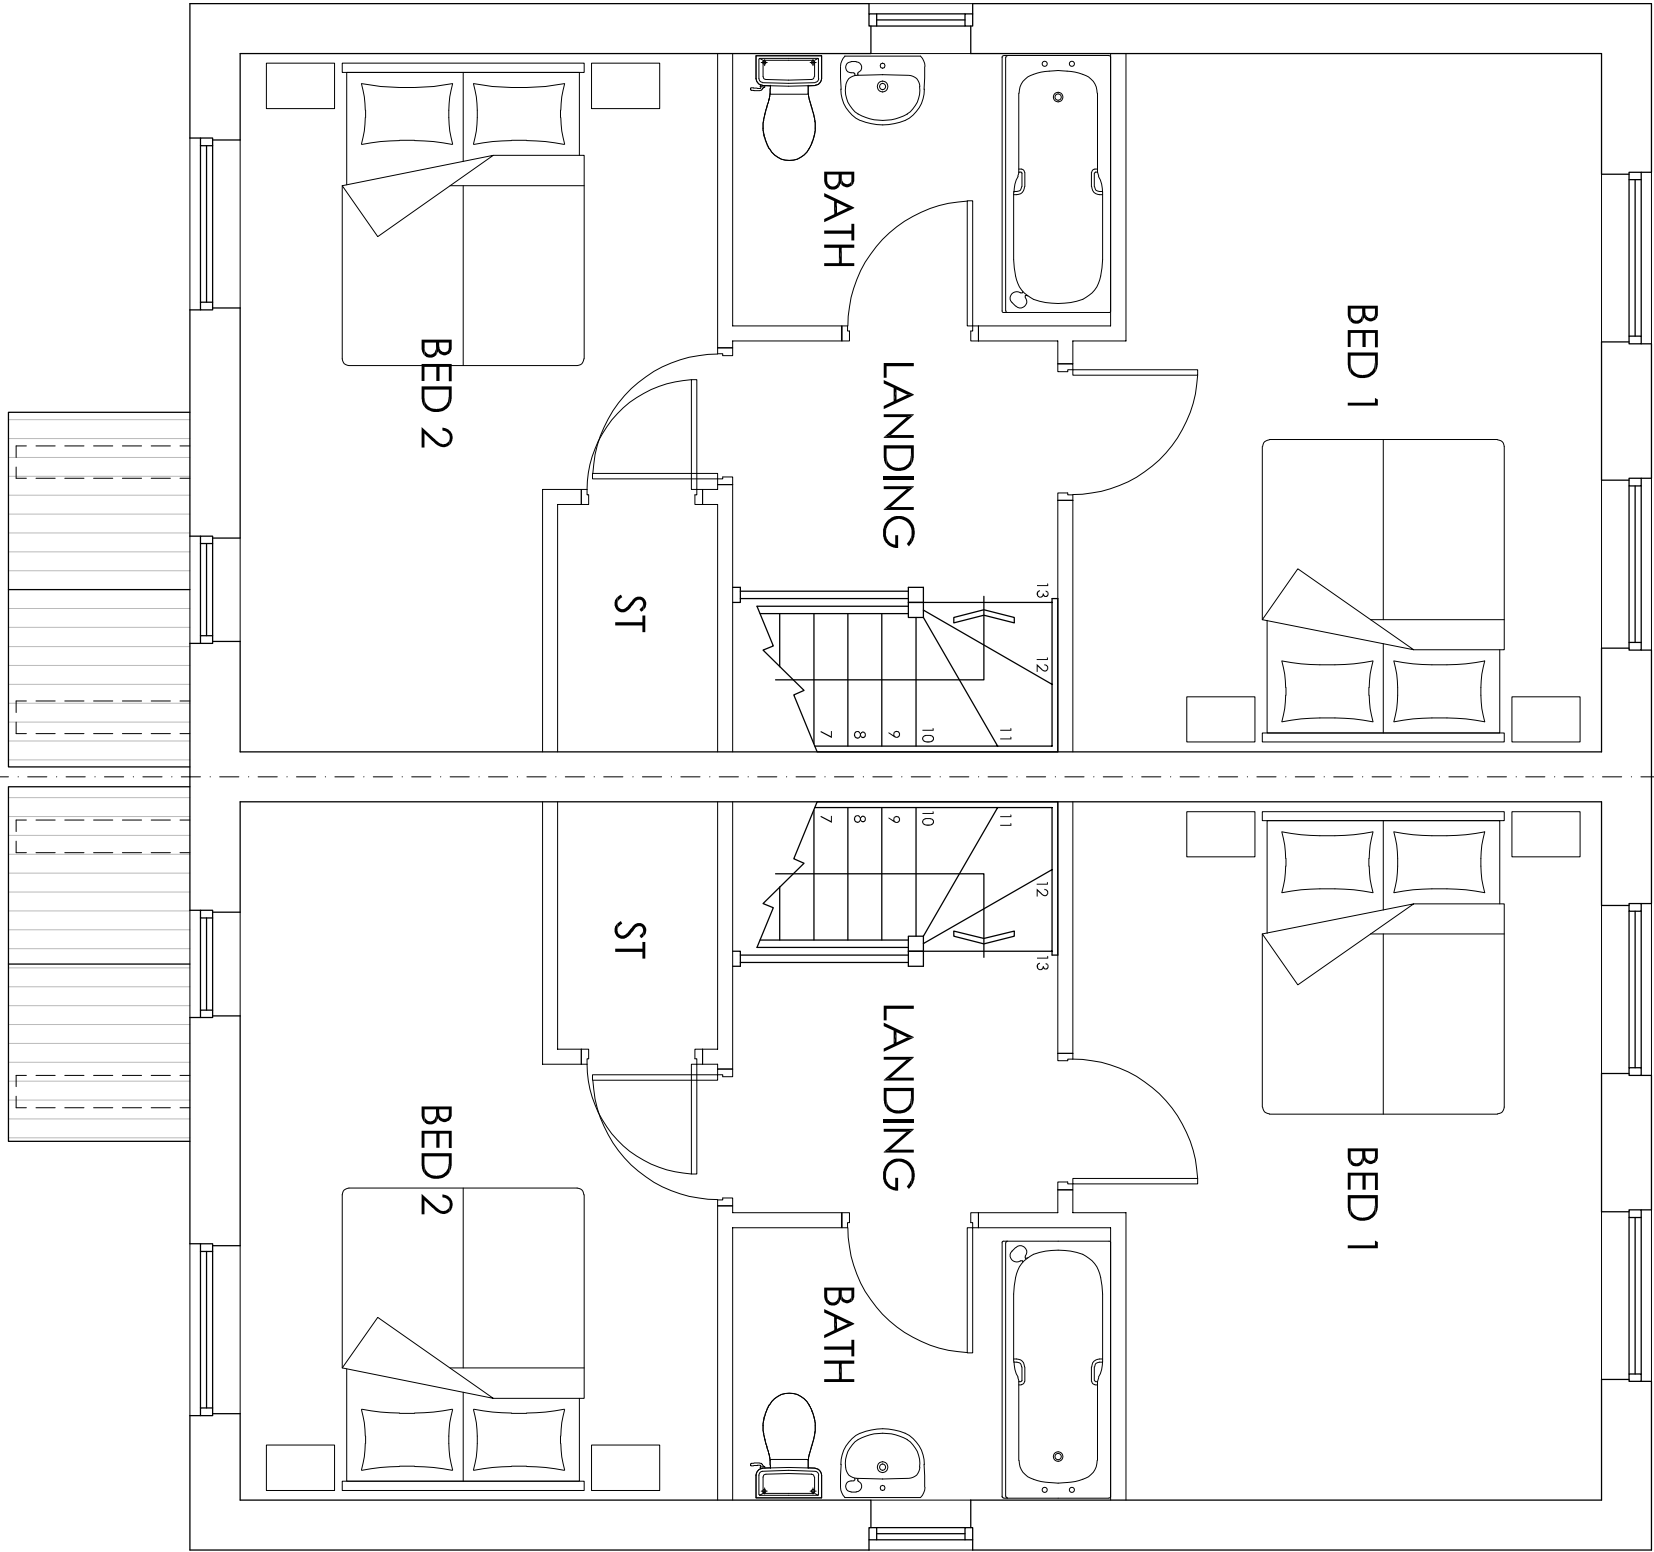


First Floor Plan 1:50

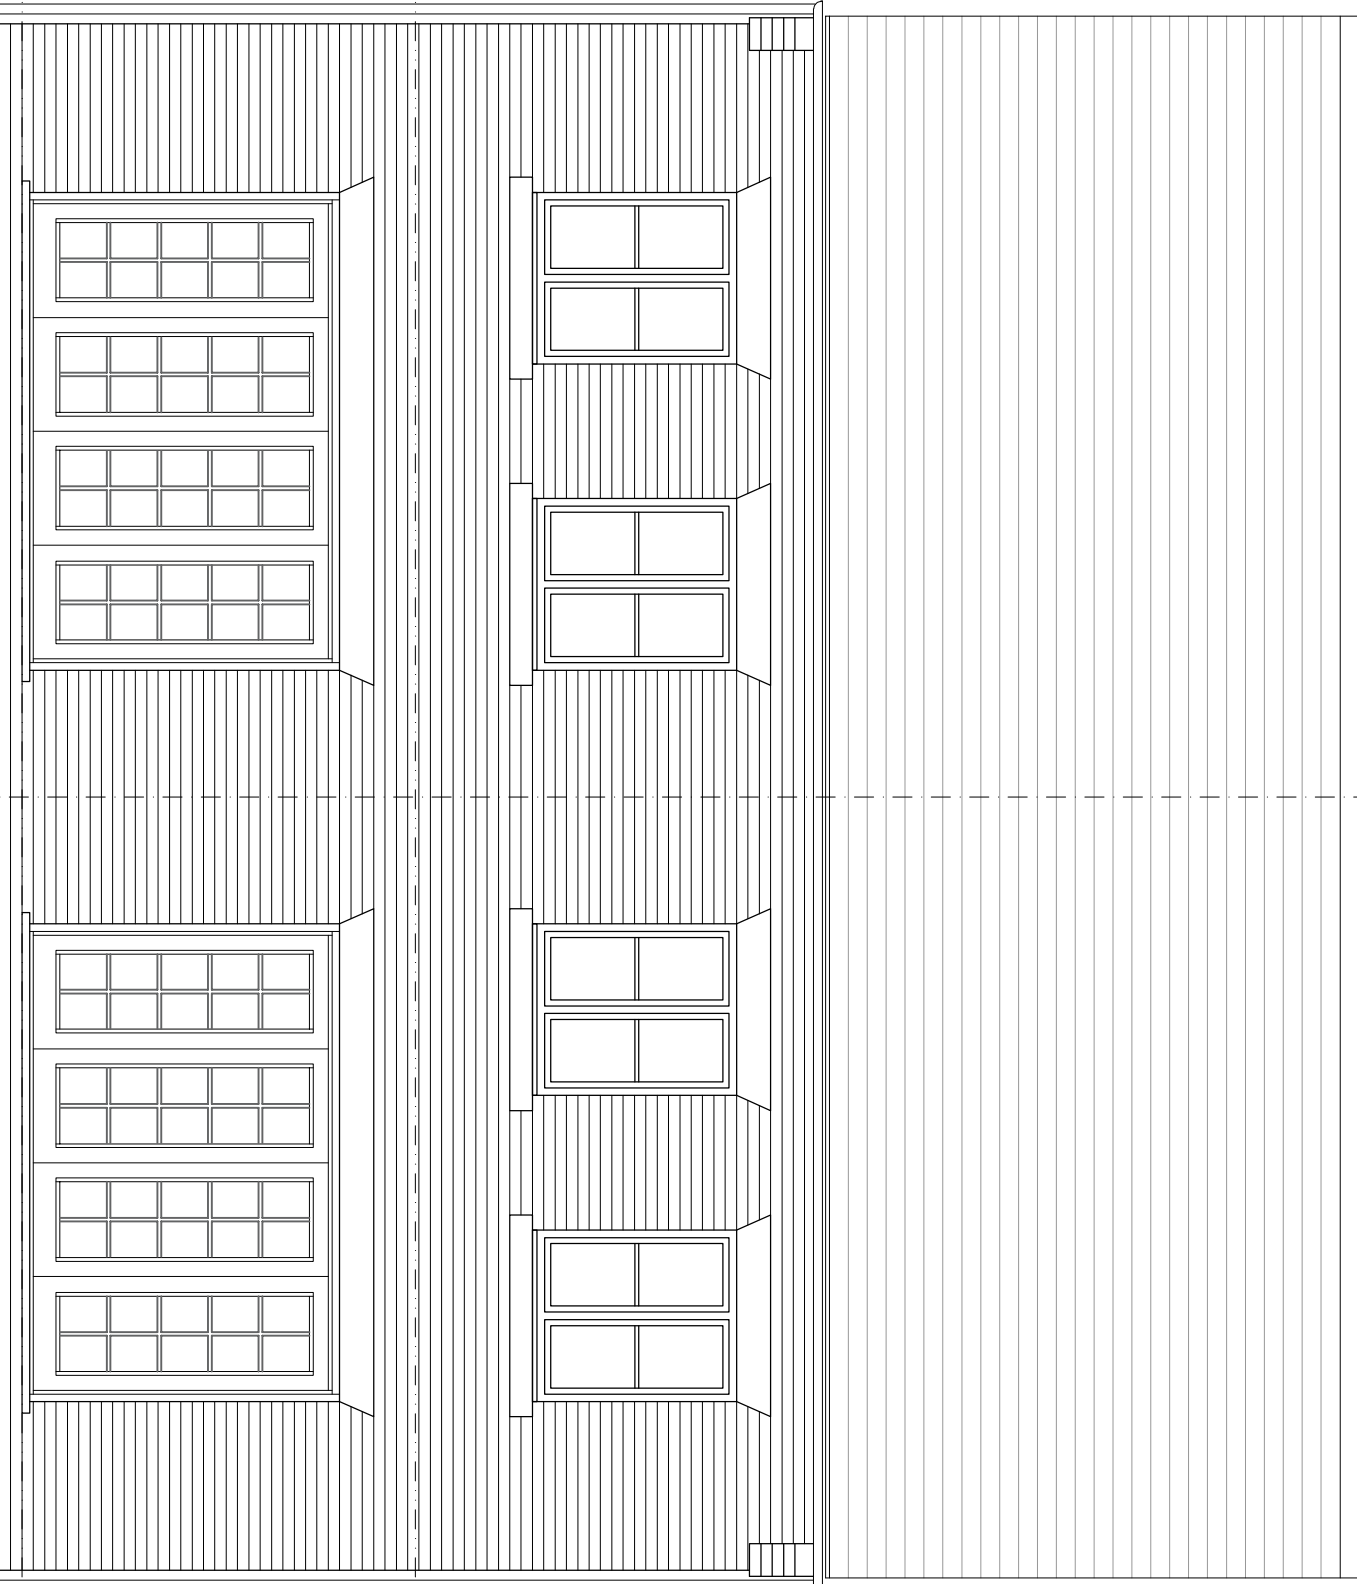


Rear Elevation 1:50

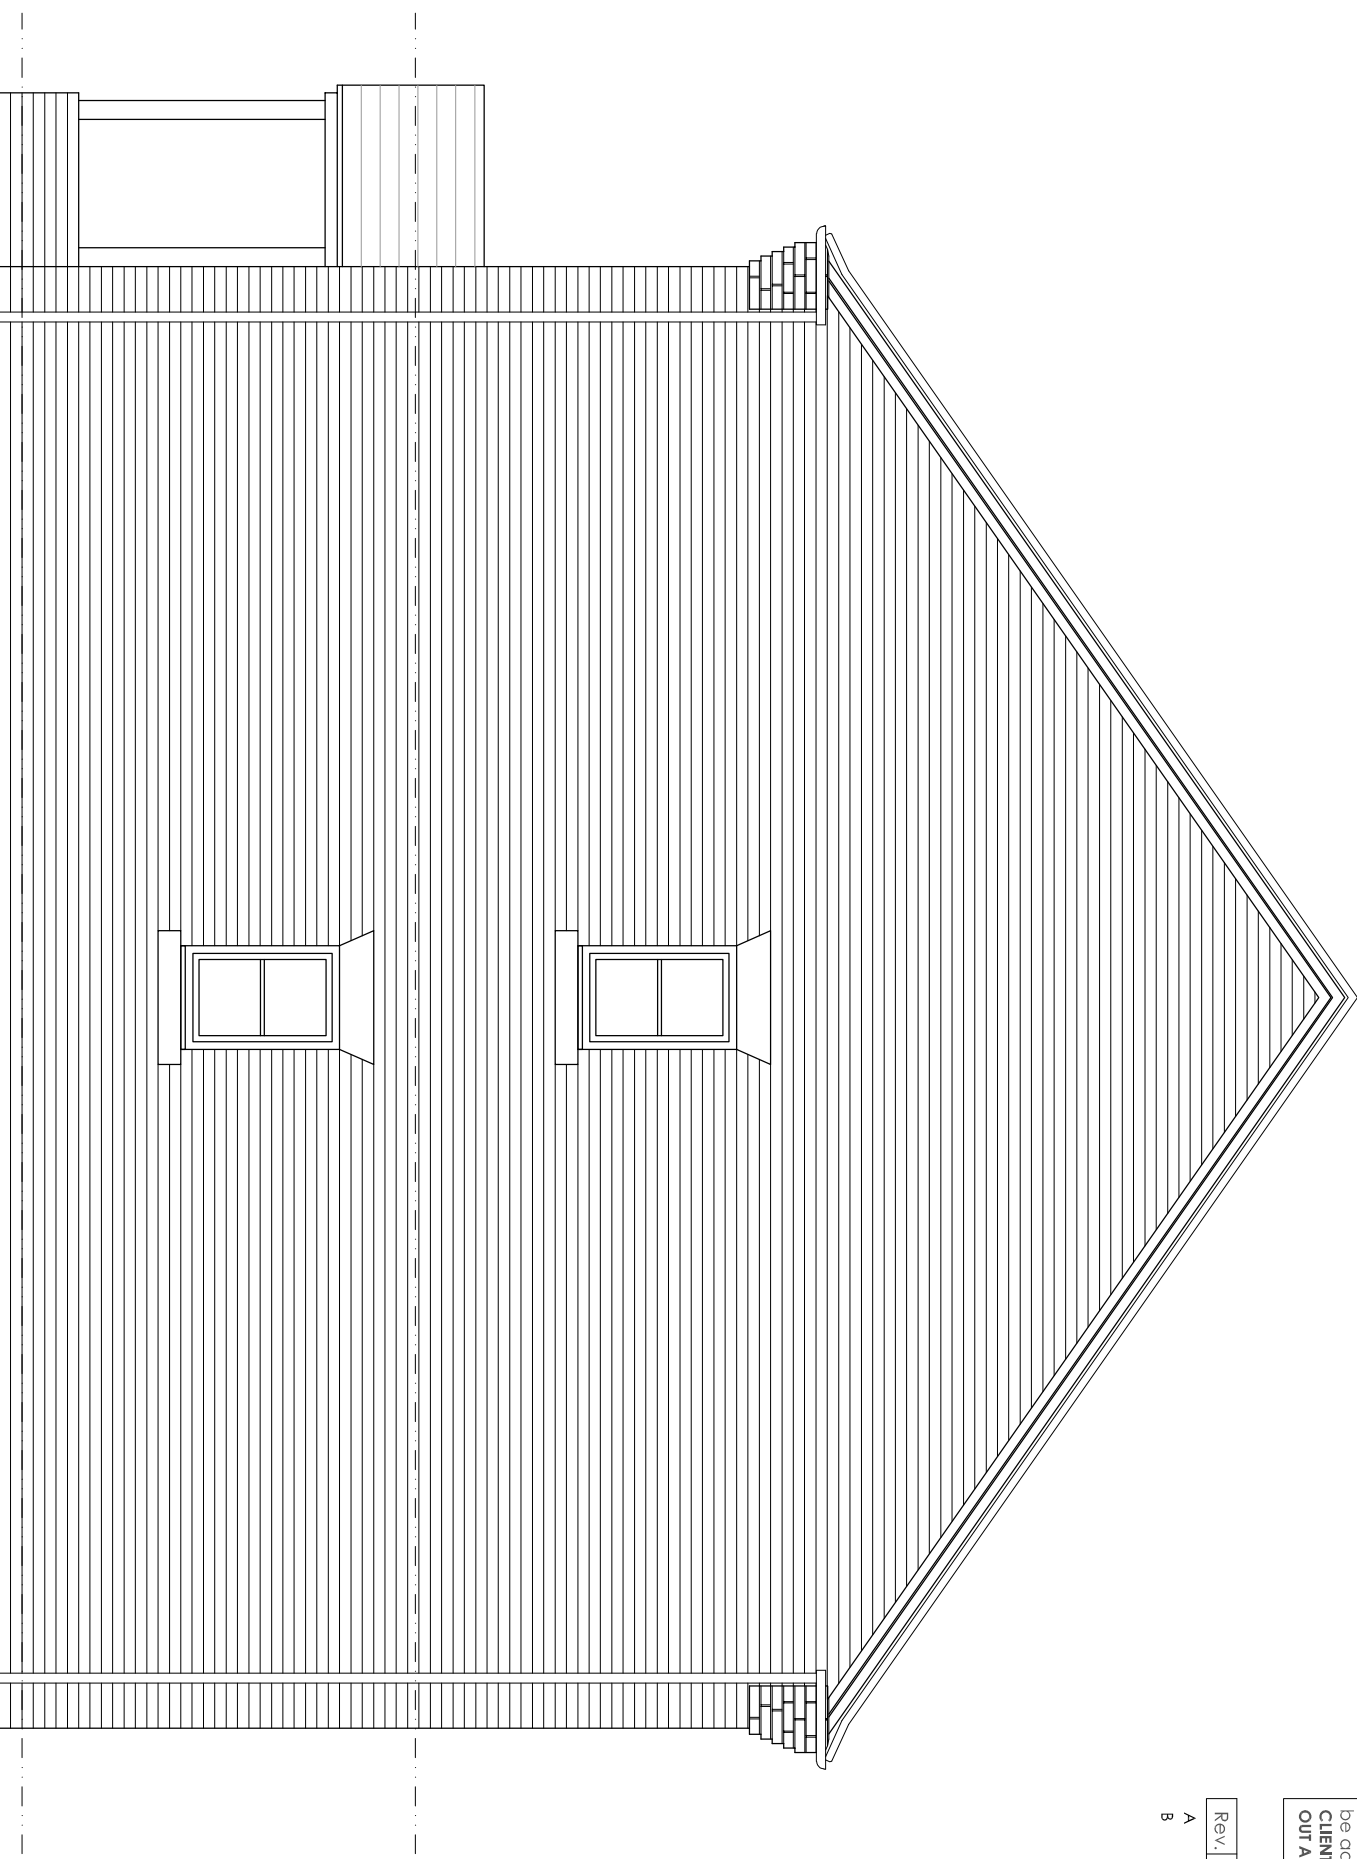


Side Elevation 1:50

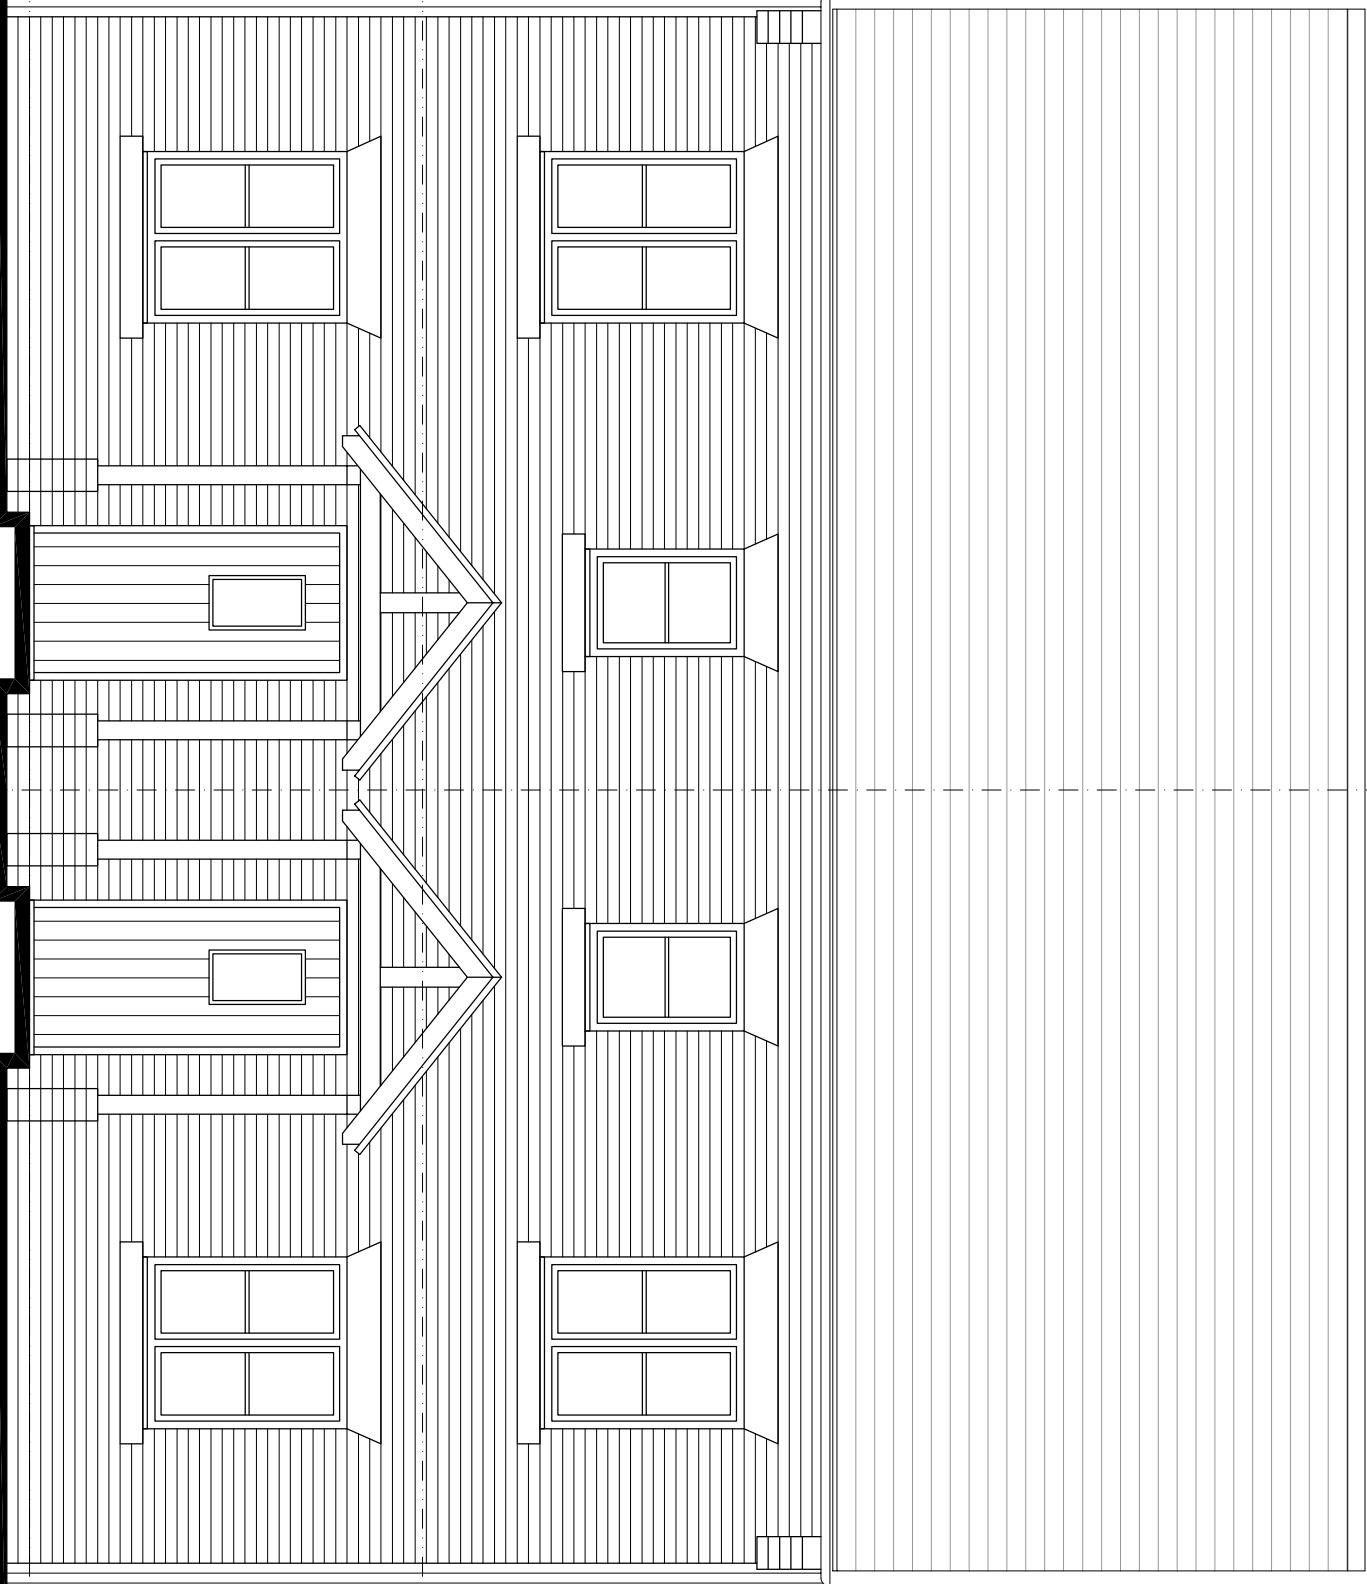


Front Elevation 1:50

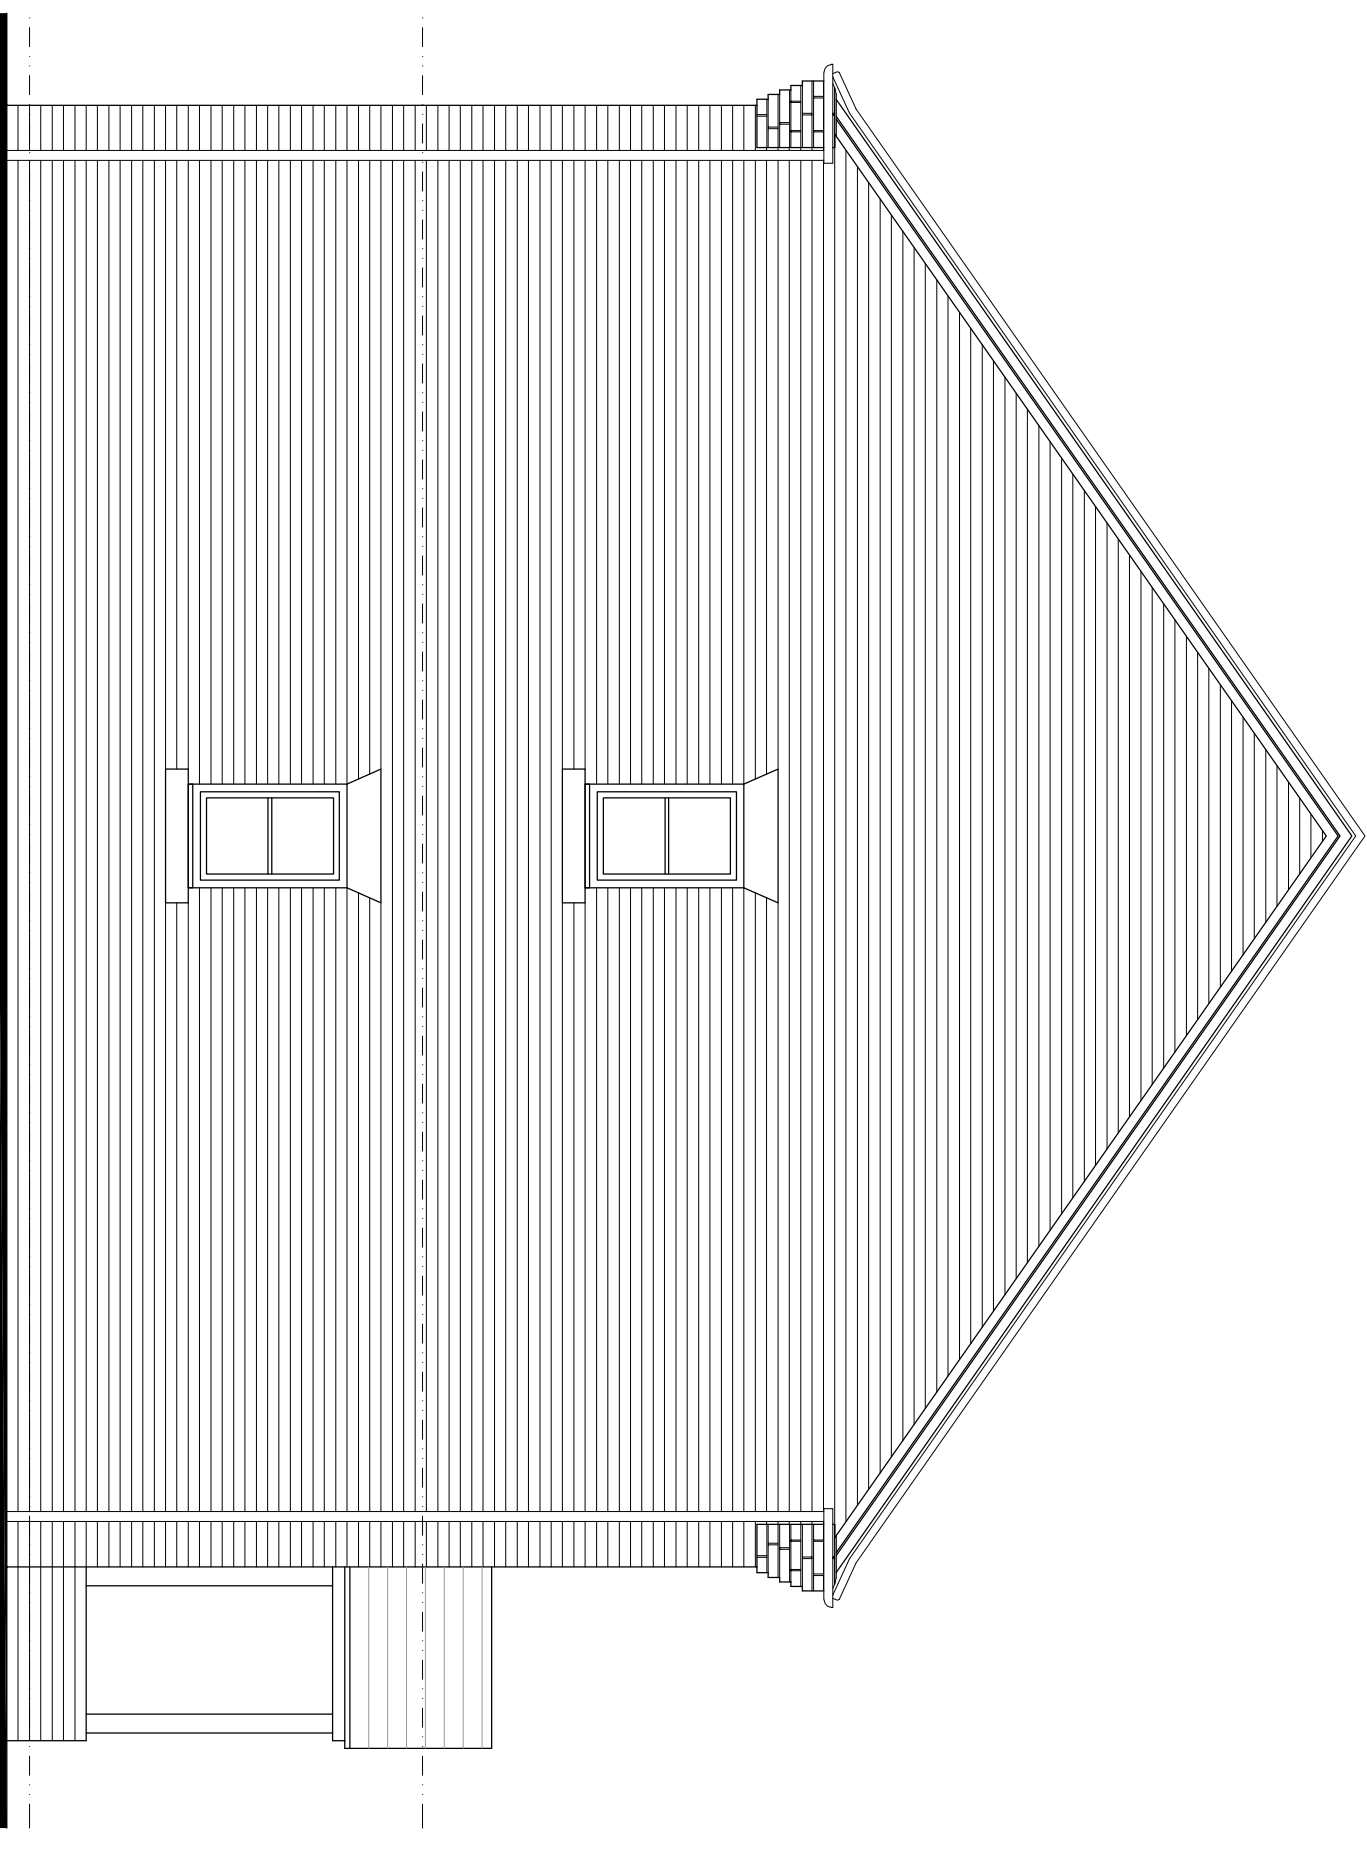

Side Elevation 1:50

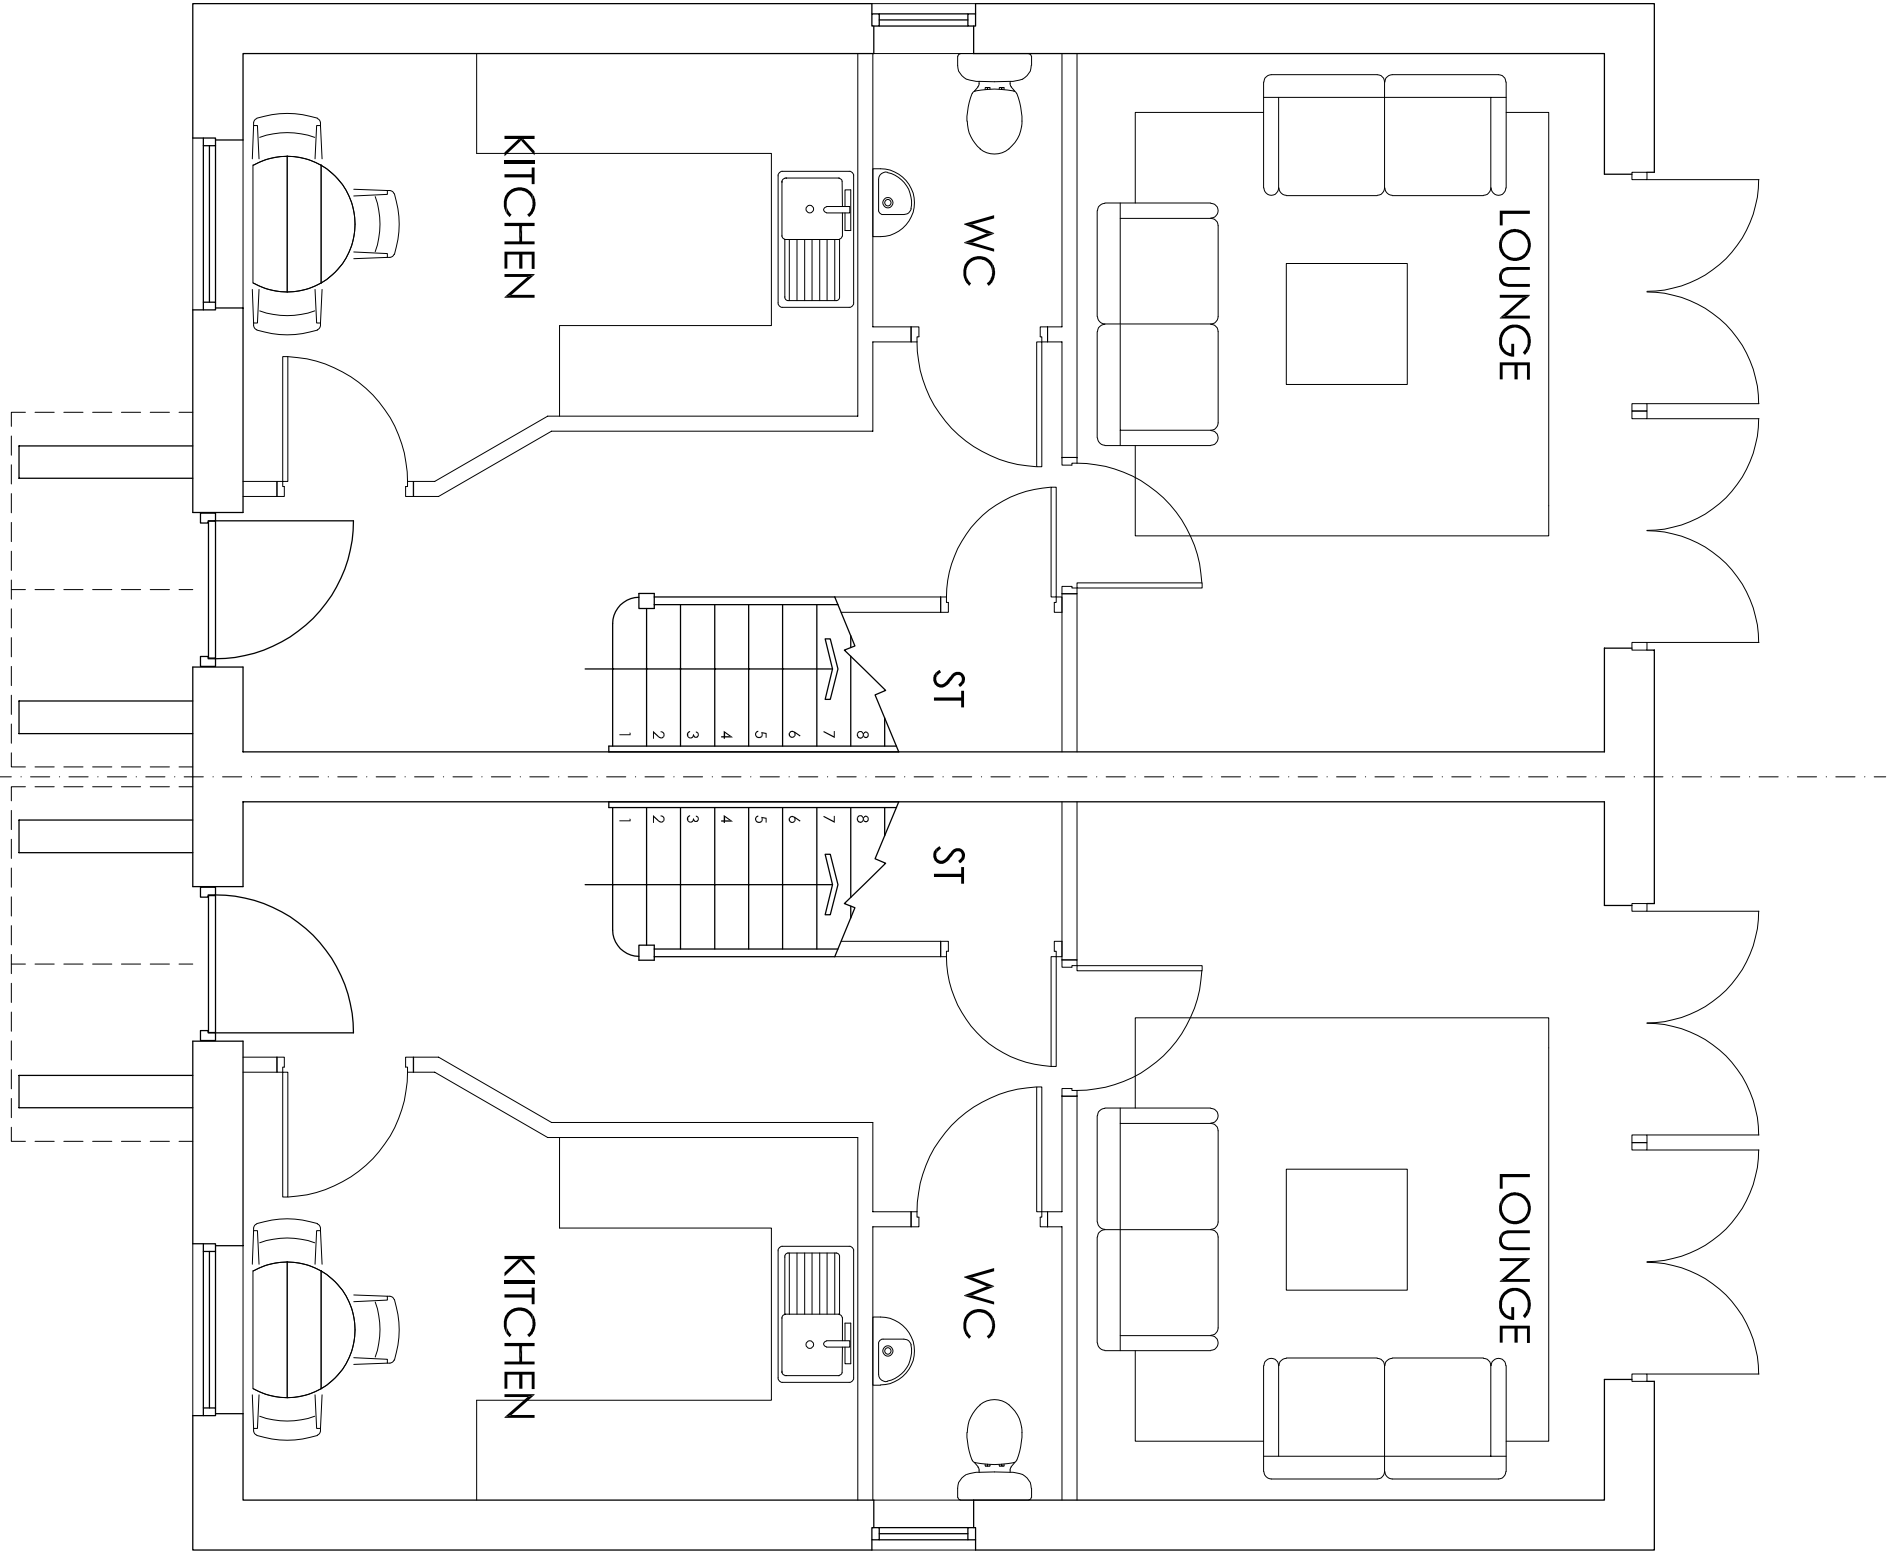


Ground Floor Plan 1:50

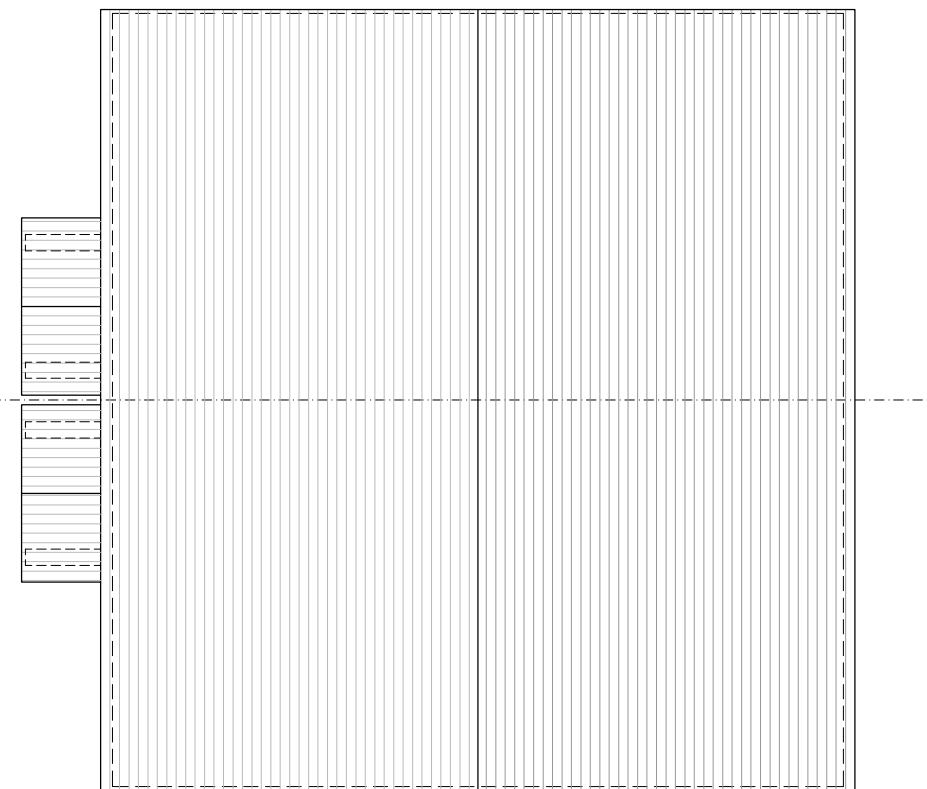

Roof Plan 1:100

Type 4
2 Bed
G/A - 81.8sqm/880sqft

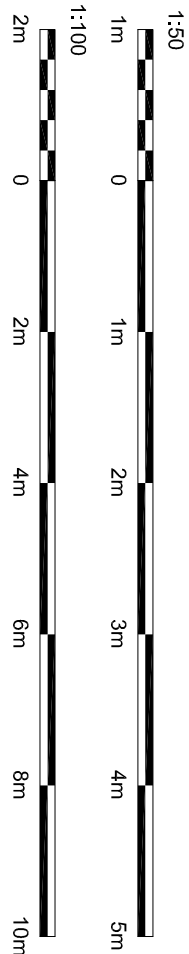

Hewitt&Carr Architects
A. Design/Architect 117-19 Leek Road | Cheddale | ST10 1JE
T. 01892 555889
E. enquiries@hccarchitects.co.uk
W. www.hccarchitects.co.uk

Client
A.R. Alcock

Project
Residential Development at Land Off
Tenford Lane, Upper Tean

Title
House Type 4: Semi-Detached 2 Bed
Plans and Elevations

Drawn
Scheme

Date
Sep 2020

Scale @A/ As Stated

Project No.
00438

Drawing No.
AL(0)14

Rev
C