



Copyright of this drawing is vested in the Architect and it must not be copied or reproduced without consent. Figured dimensions only are to be taken from the drawing. All contractors must verify the site and be responsible for taking and be advised of any variation between drawing and site conditions. It shall be the responsibility of the contractor to ensure that the drawing is used in accordance with the Architect's instructions and to ensure that the drawing is used in accordance with the Architect's instructions and to ensure that the drawing is used in accordance with the Architect's instructions.


Rev.	Drawn	Comments	Date
------	-------	----------	------

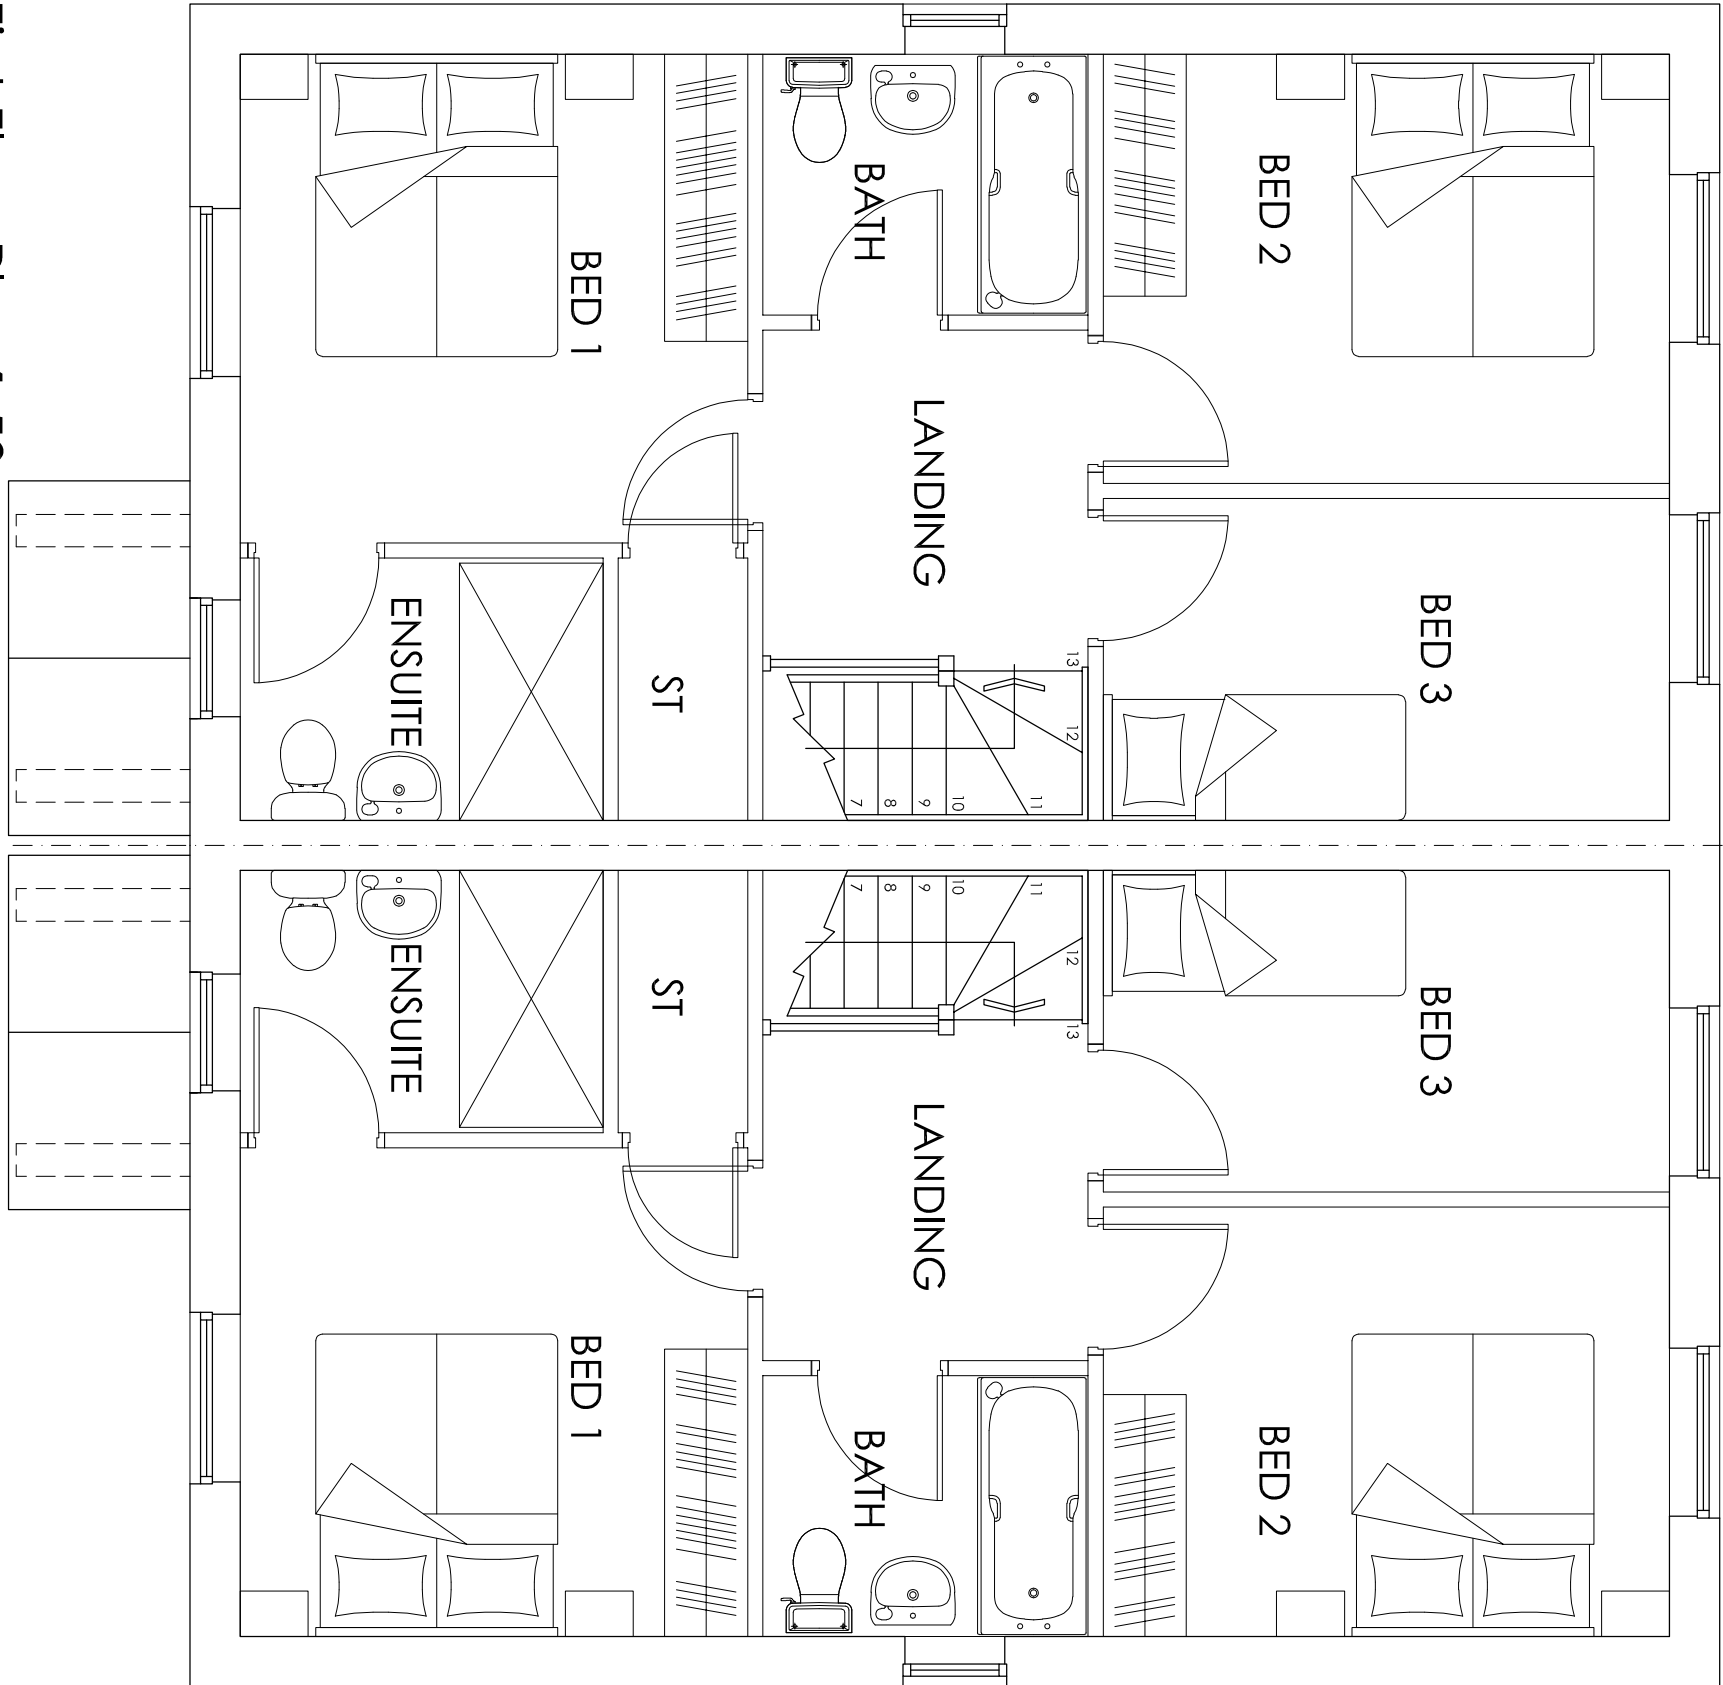


First Floor Plan 1:50

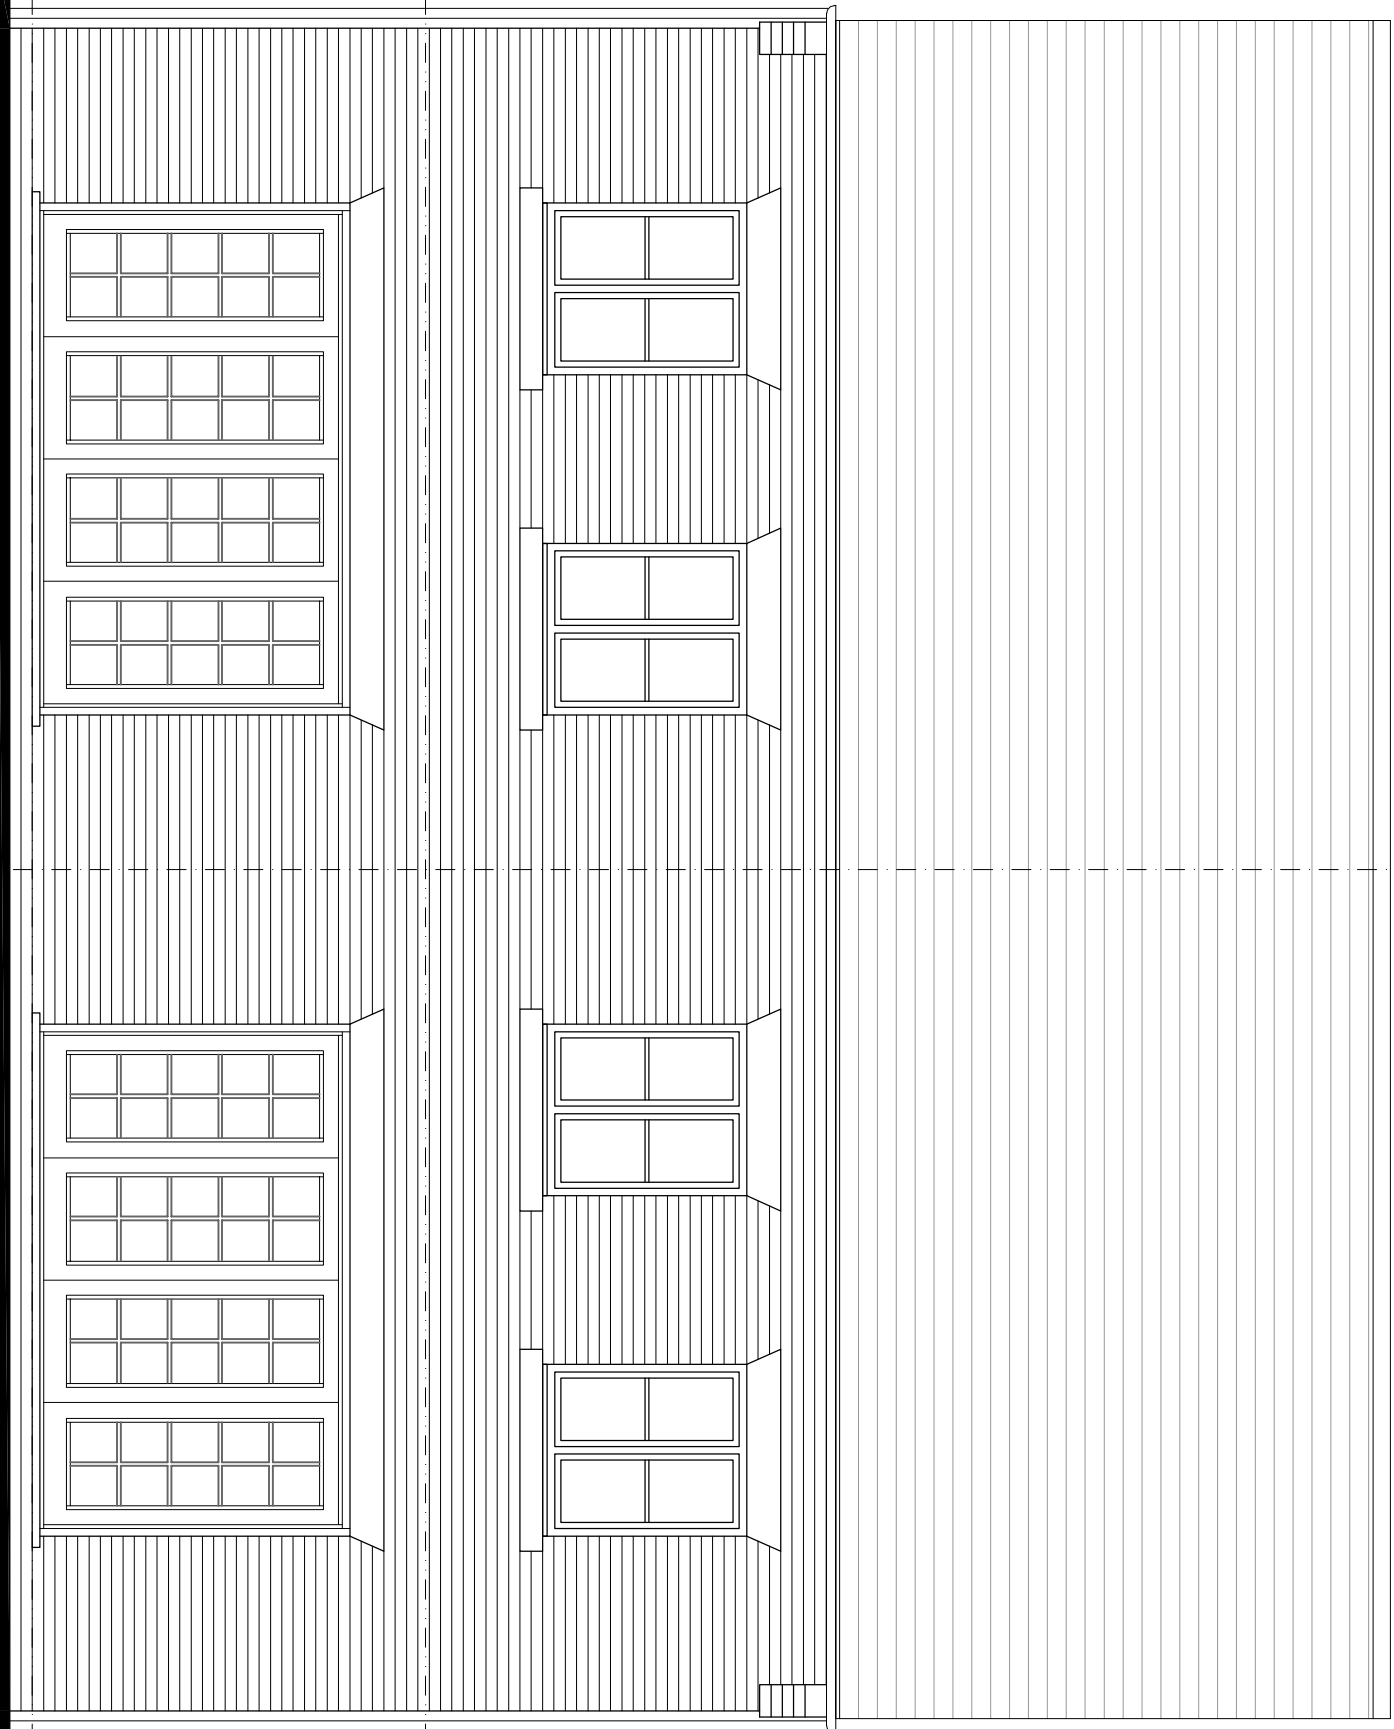


Rear Elevation 1:50

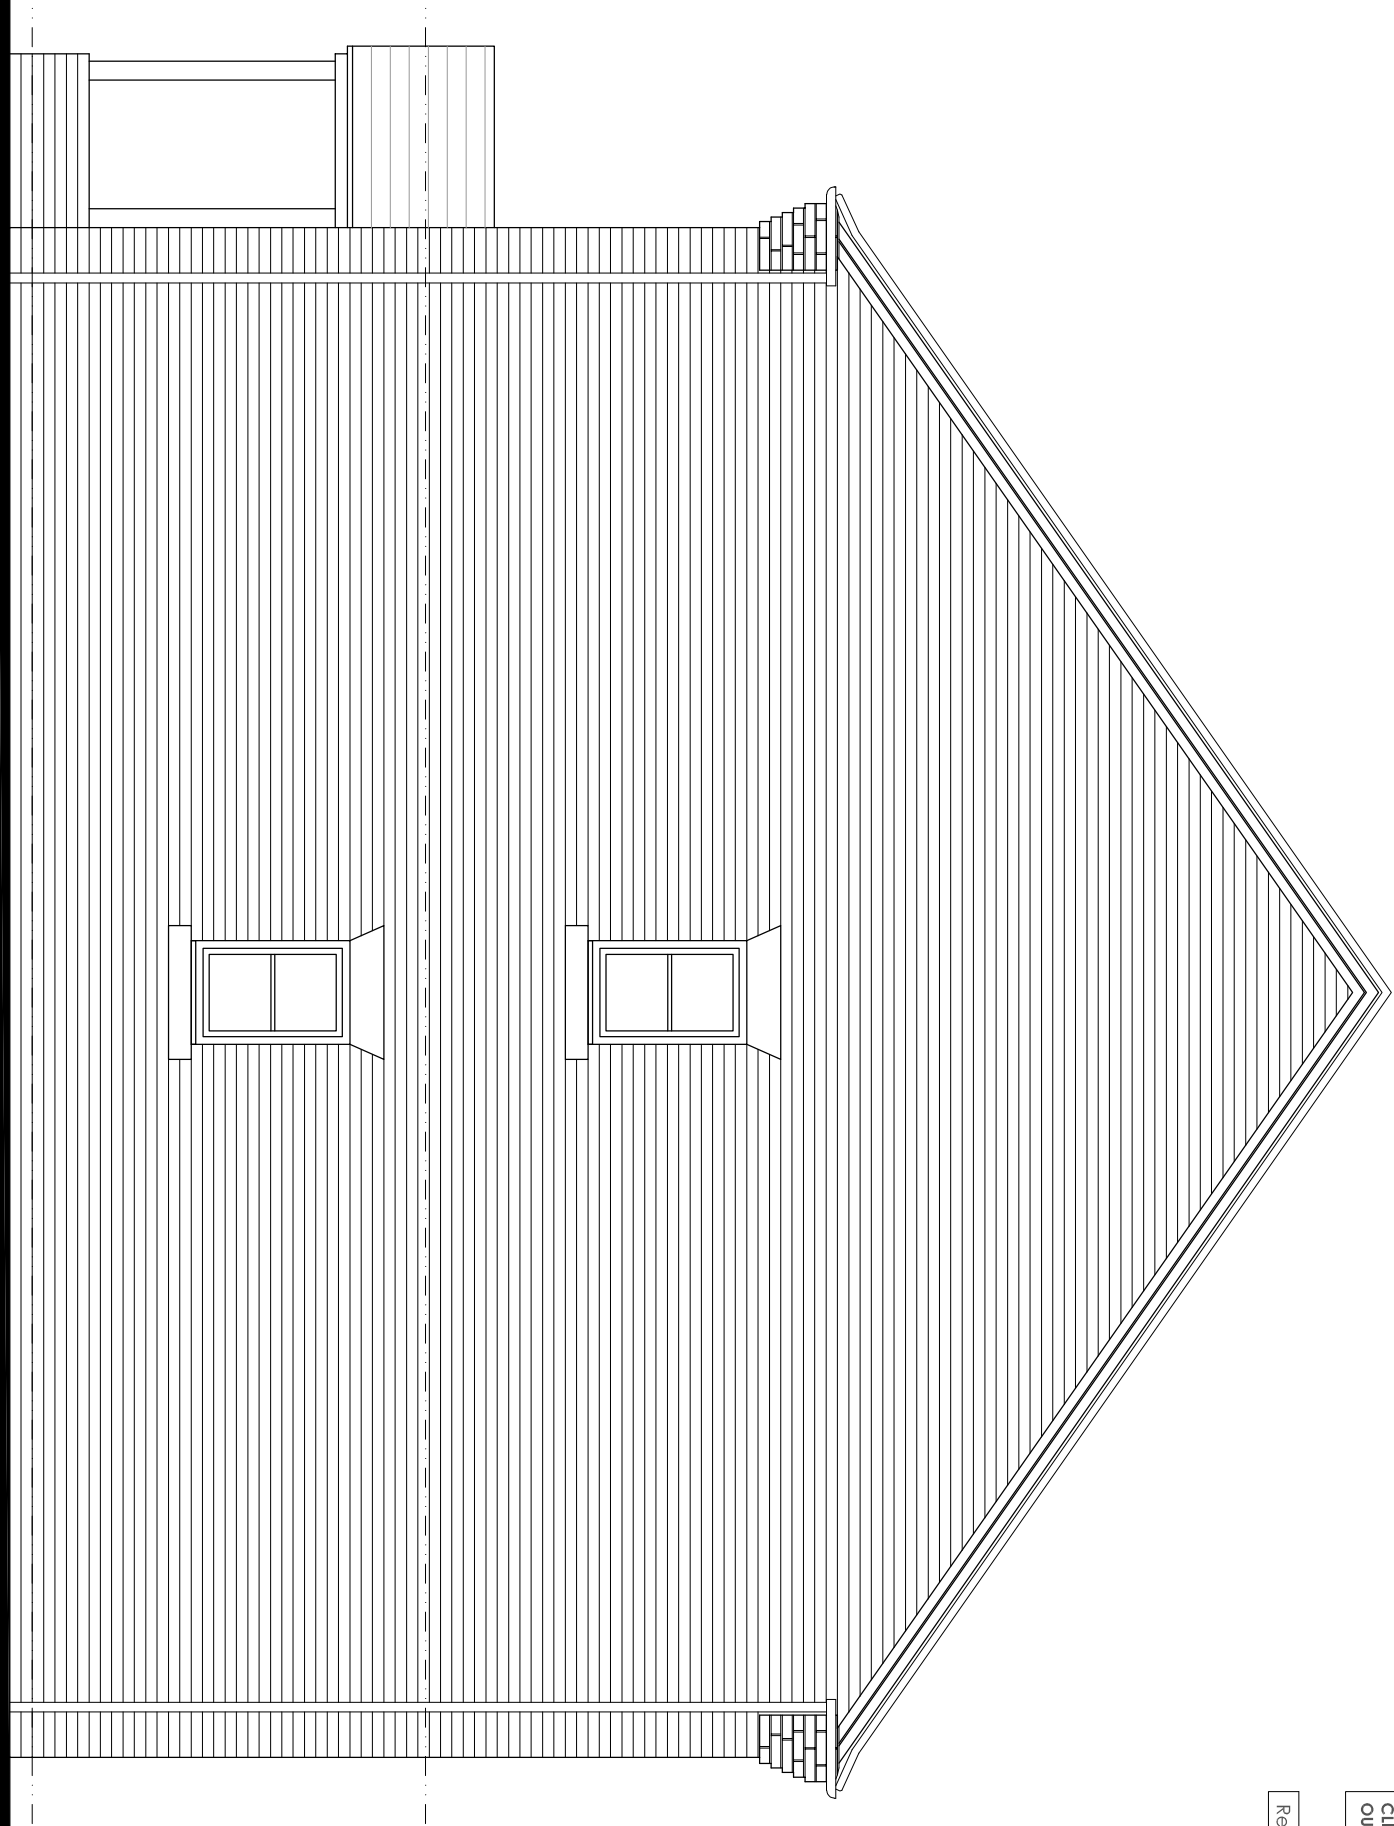


Side Elevation 1:50

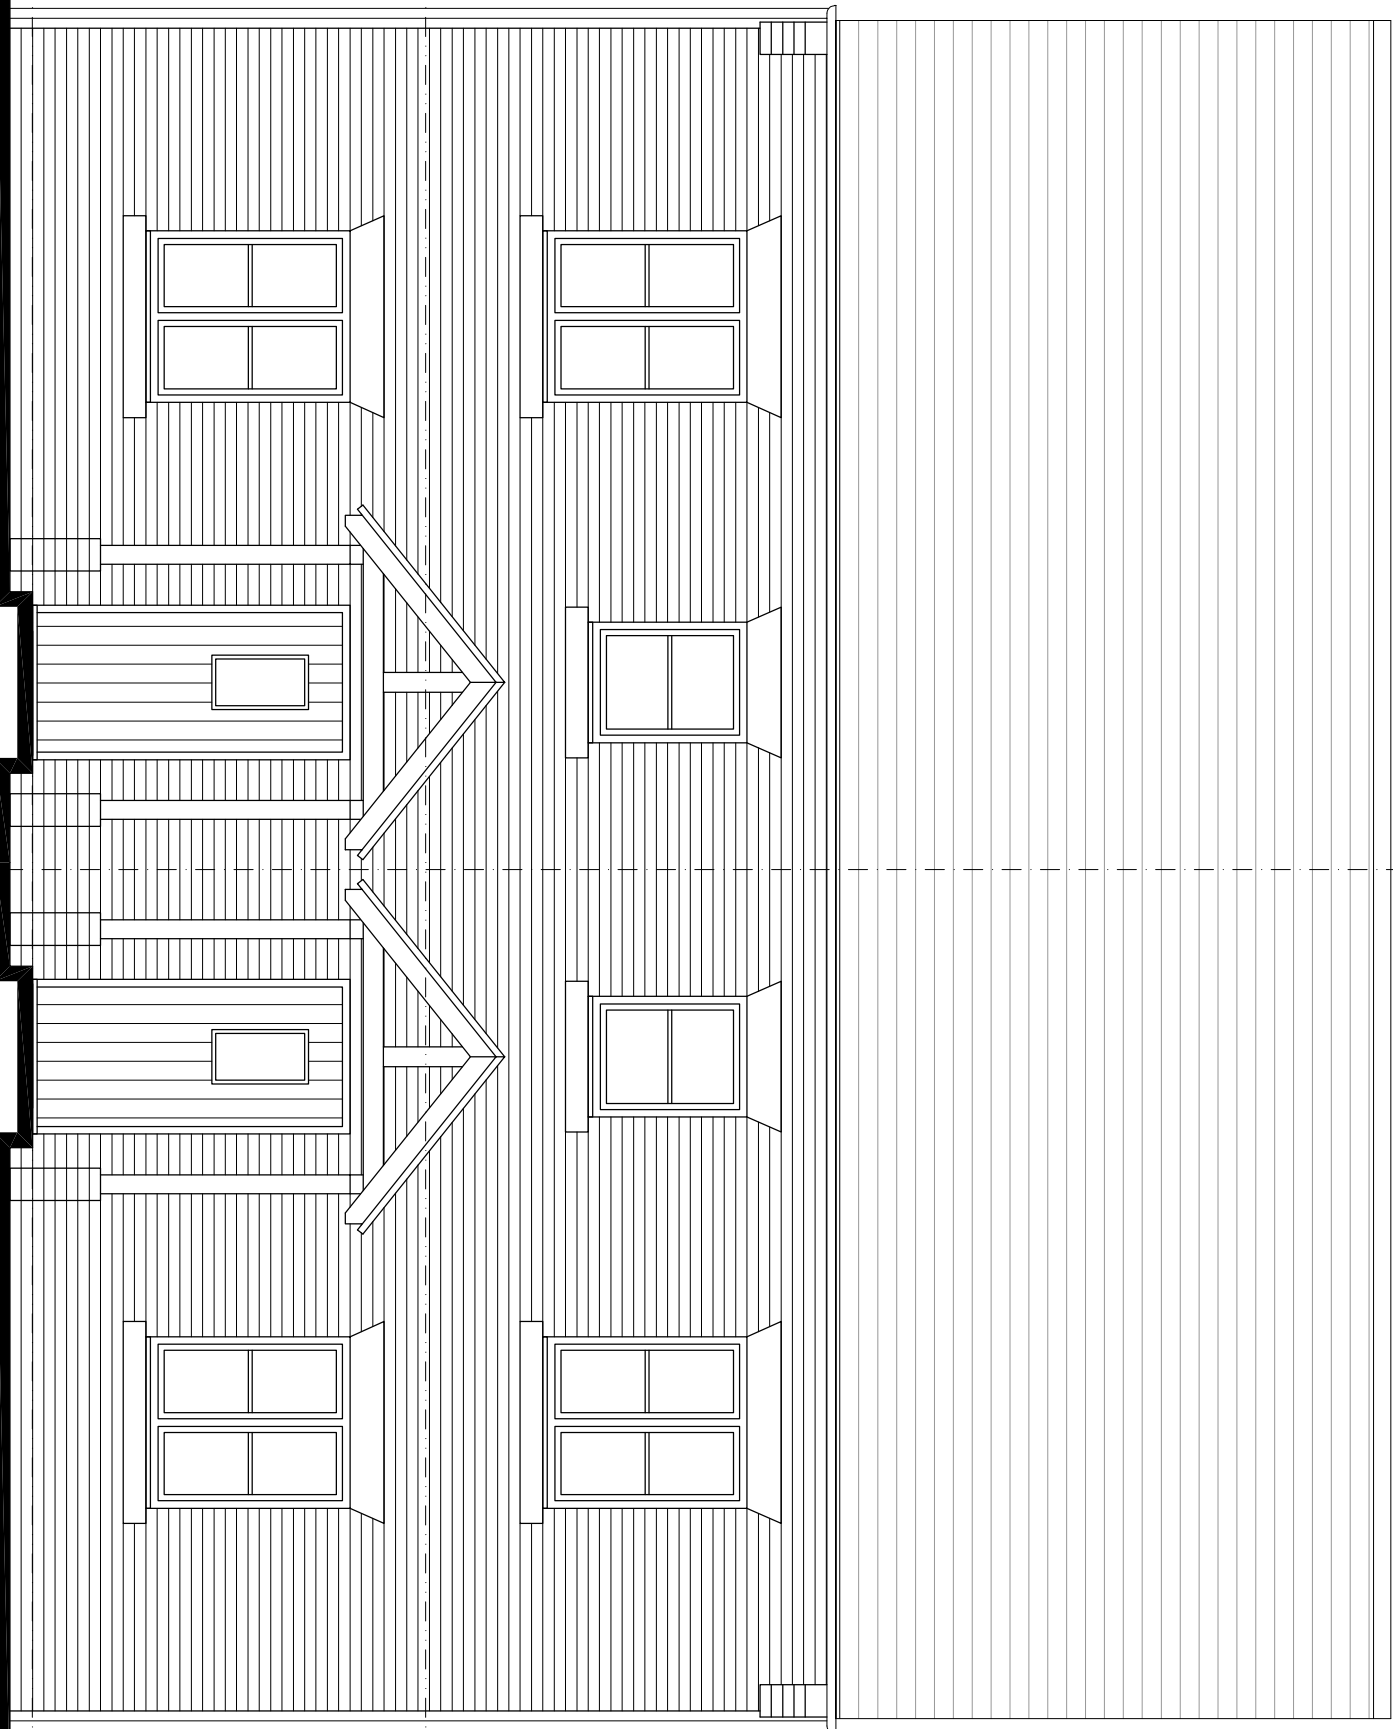


Front Elevation 1:50

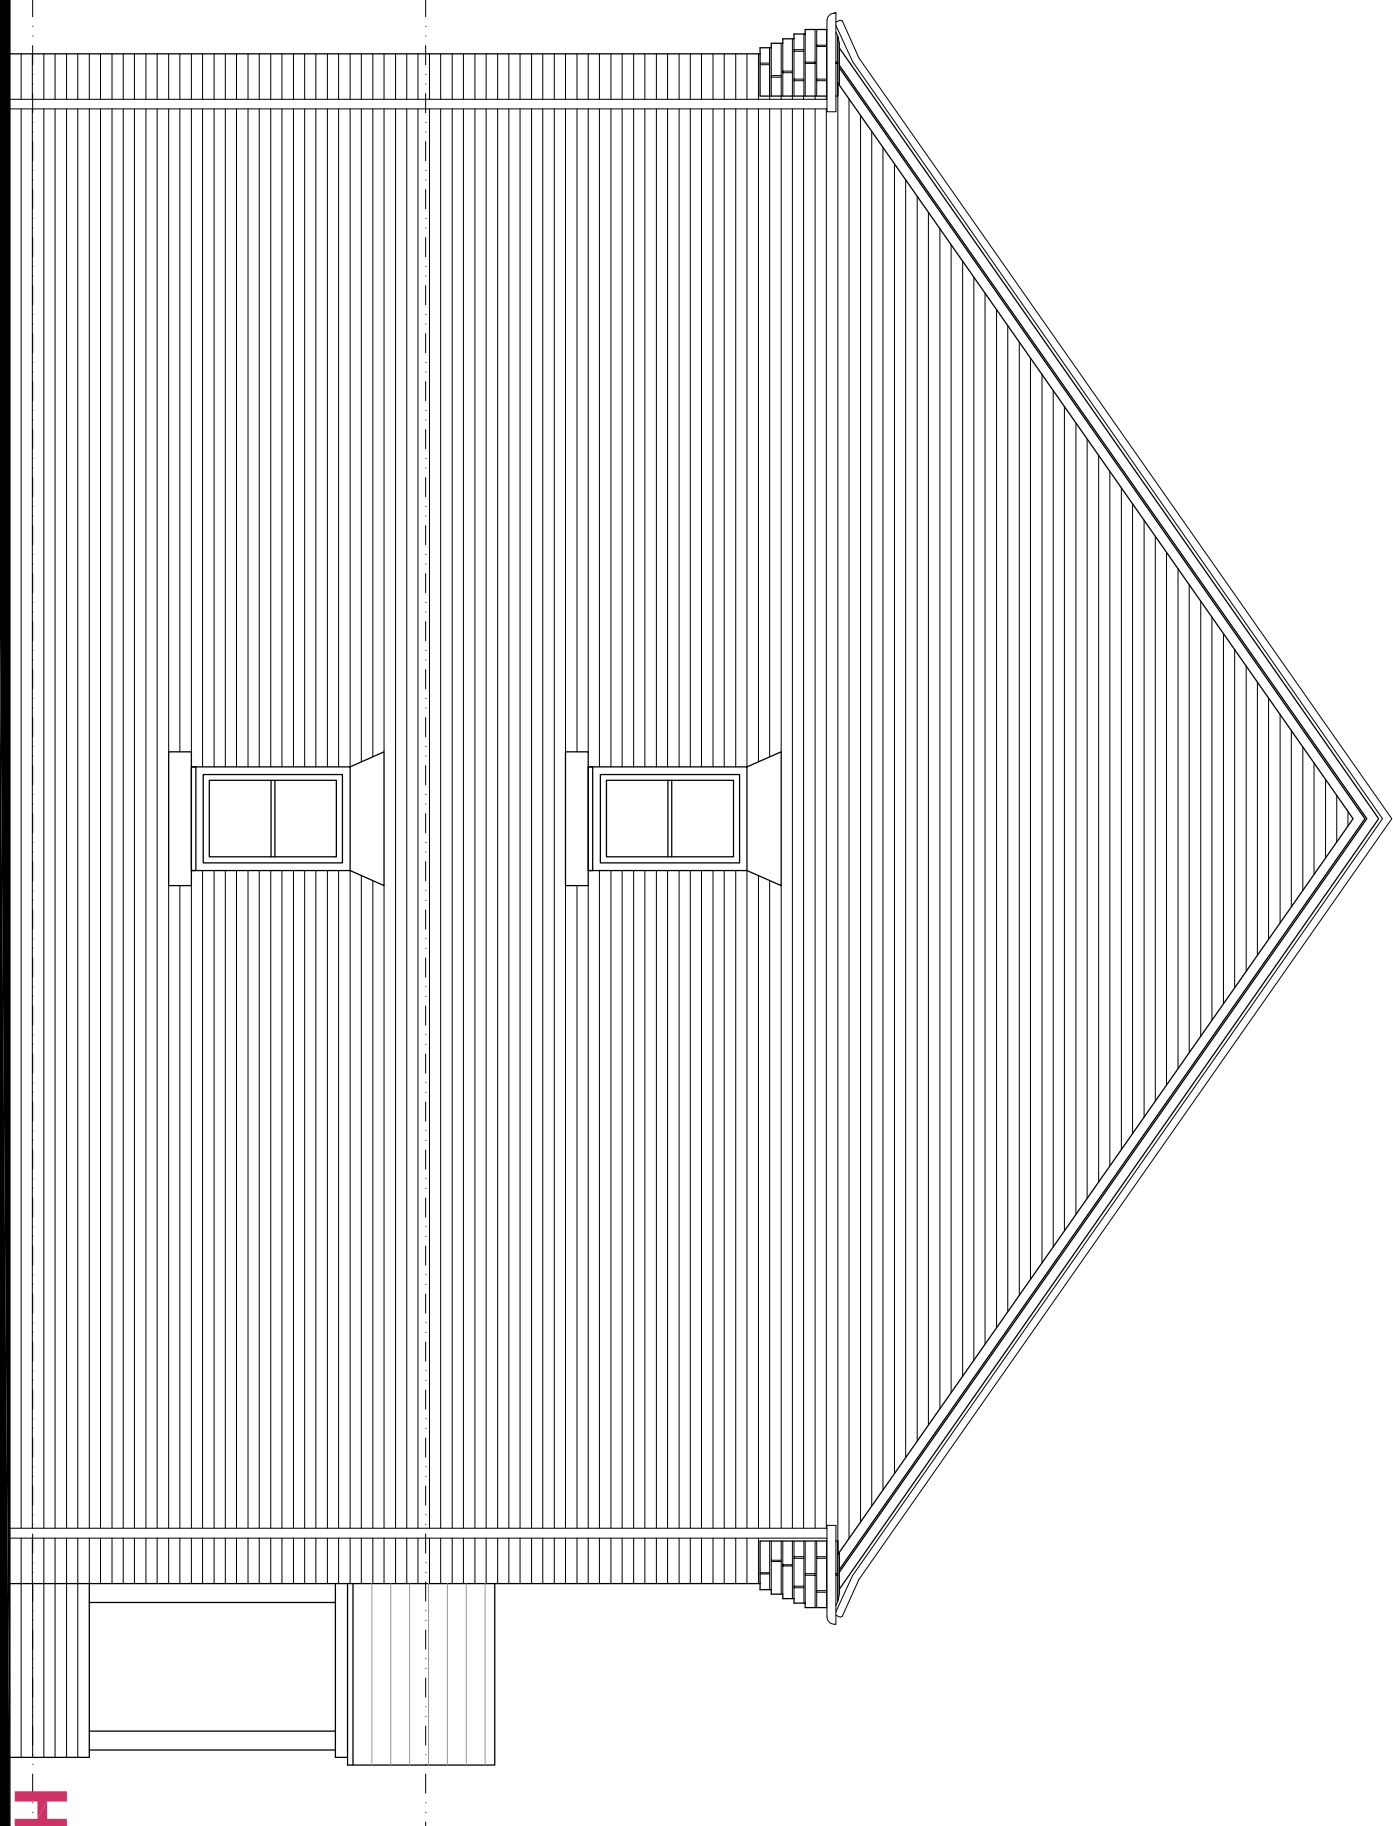

Side Elevation 1:50

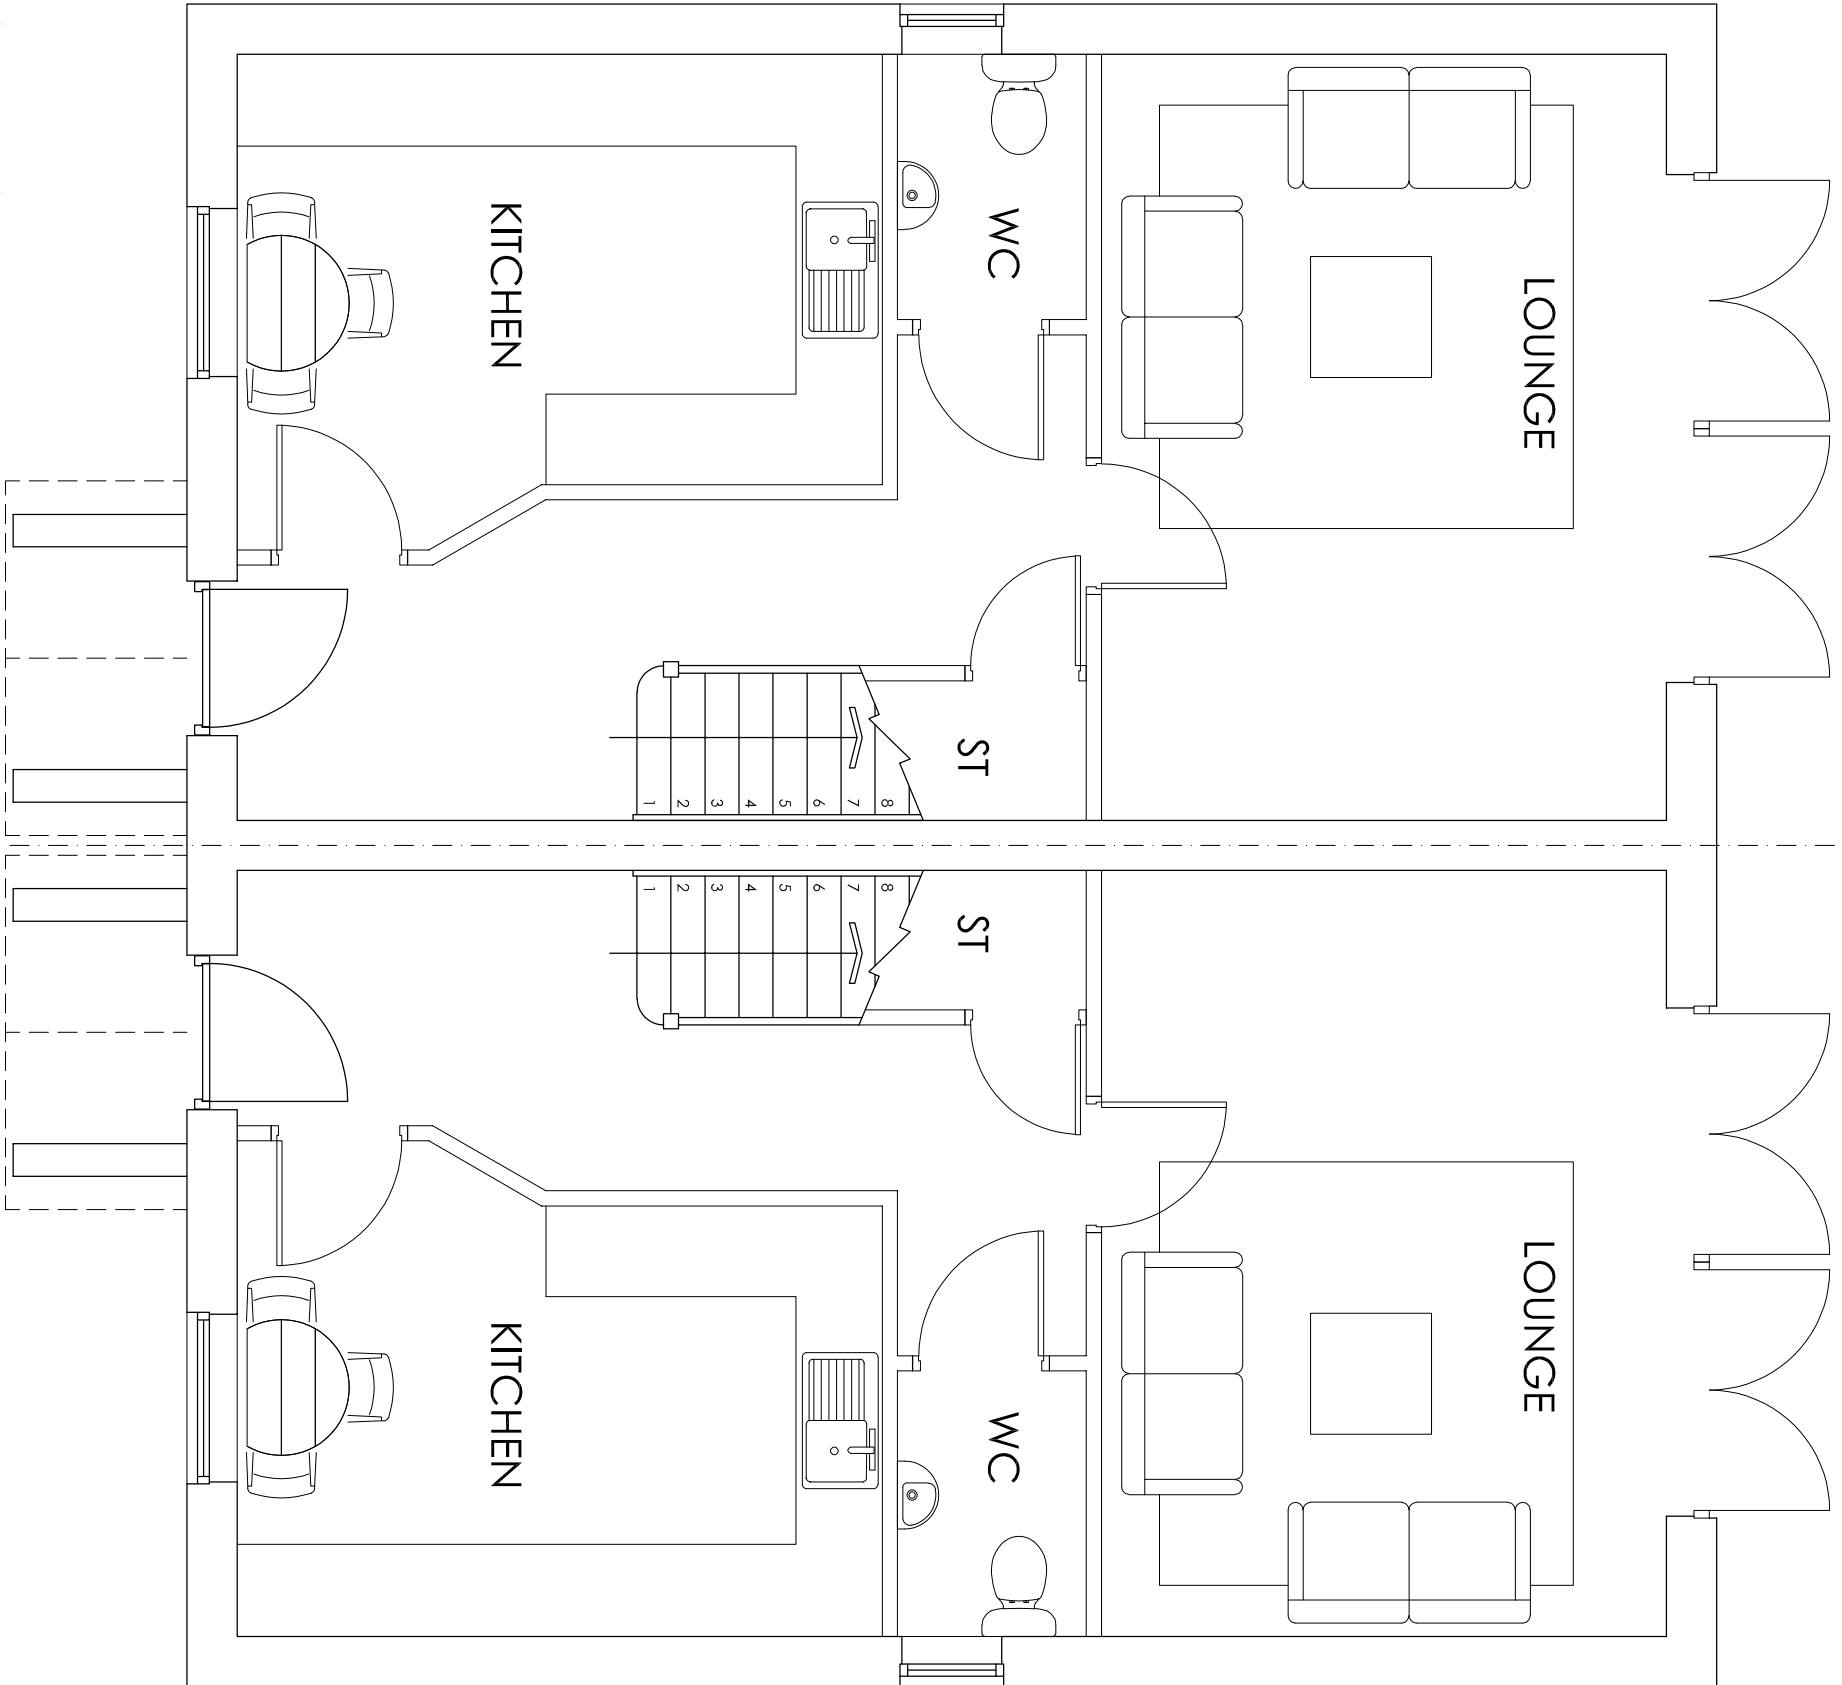


Ground Floor Plan 1:50

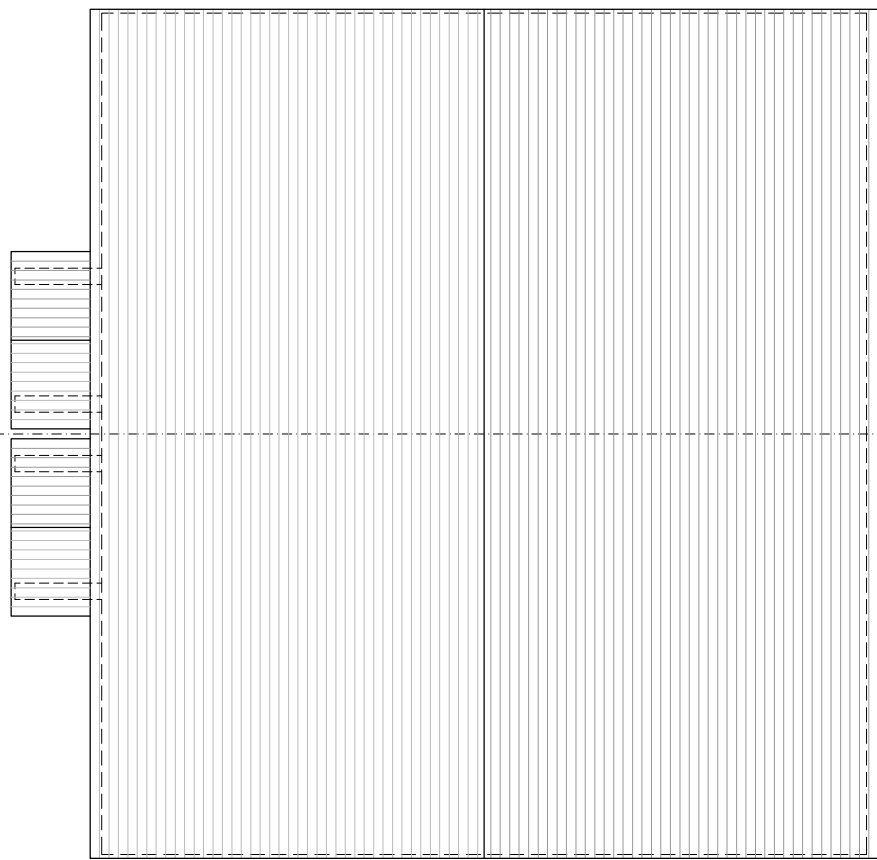

Roof Plan 1:100

Type 5
3 Bed
GIA - 95.8sqm/1031sqft

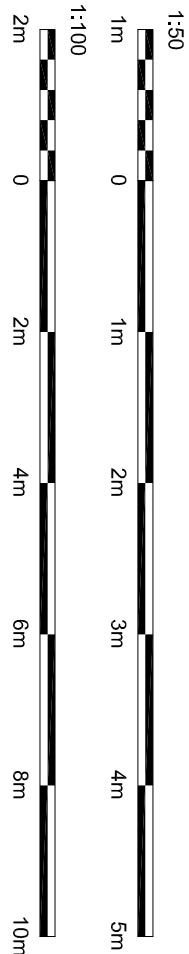

Hewitt&Carr Architects
A. Design, House 117-19 Leek Road, Cheddle, ST10 1JE
T. 0130 254899
E. enquiries@hccarchitects.co.uk
W. www.hccarchitects.co.uk

Client
A.R. Alcock

Project
Residential Development at Land Off
Tenford Lane, Upper Tean

Title
House Type 5: Semi-Detached 3 Bed
Plans and Elevations

Revise
Scheme
Date
Sep 2020
Scale @A1 As Stated
Project No.
00438
Drawing No.
AL(0)25
Rev