




Windows to be upvc to match existing house

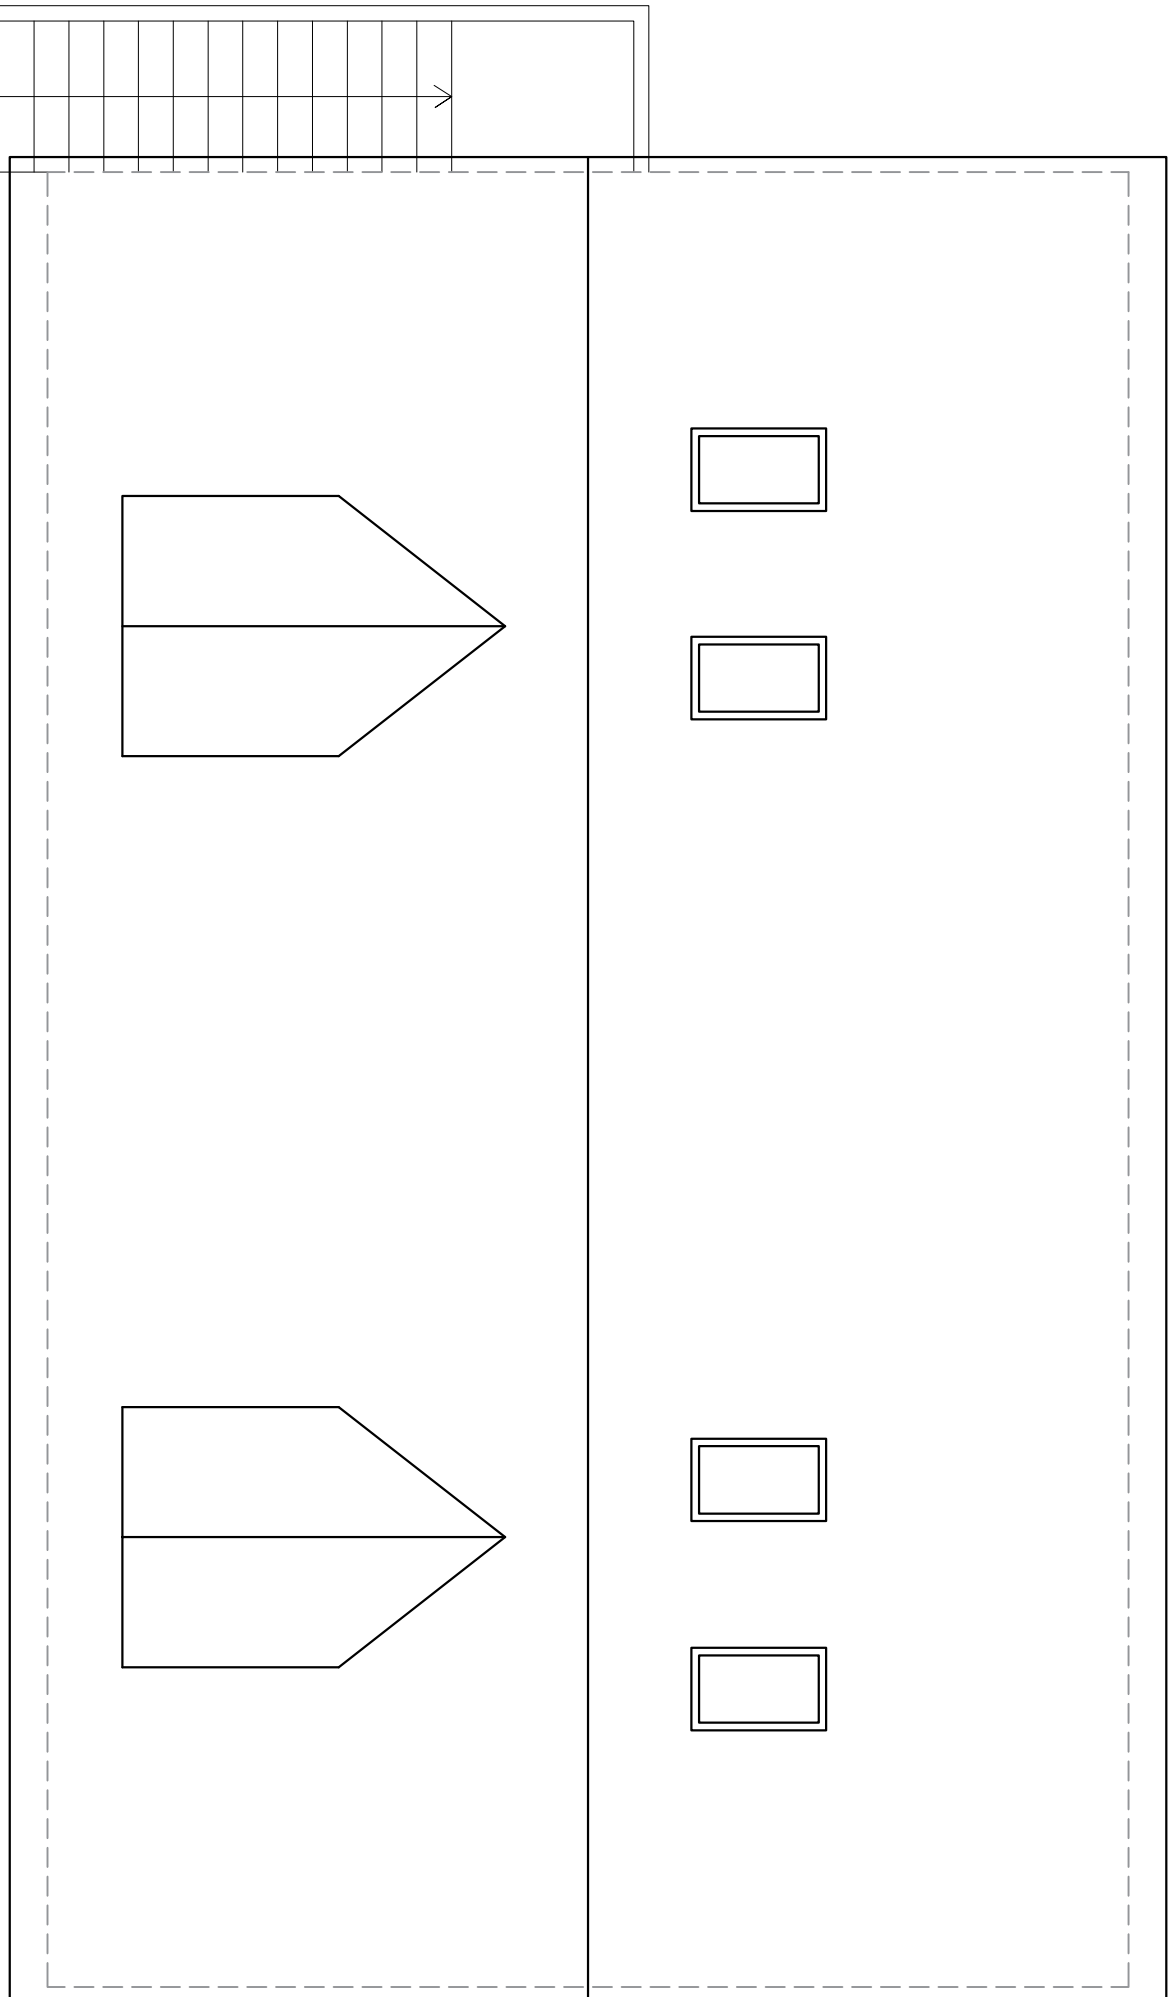


GARAGE ROOF PLAN 1:50

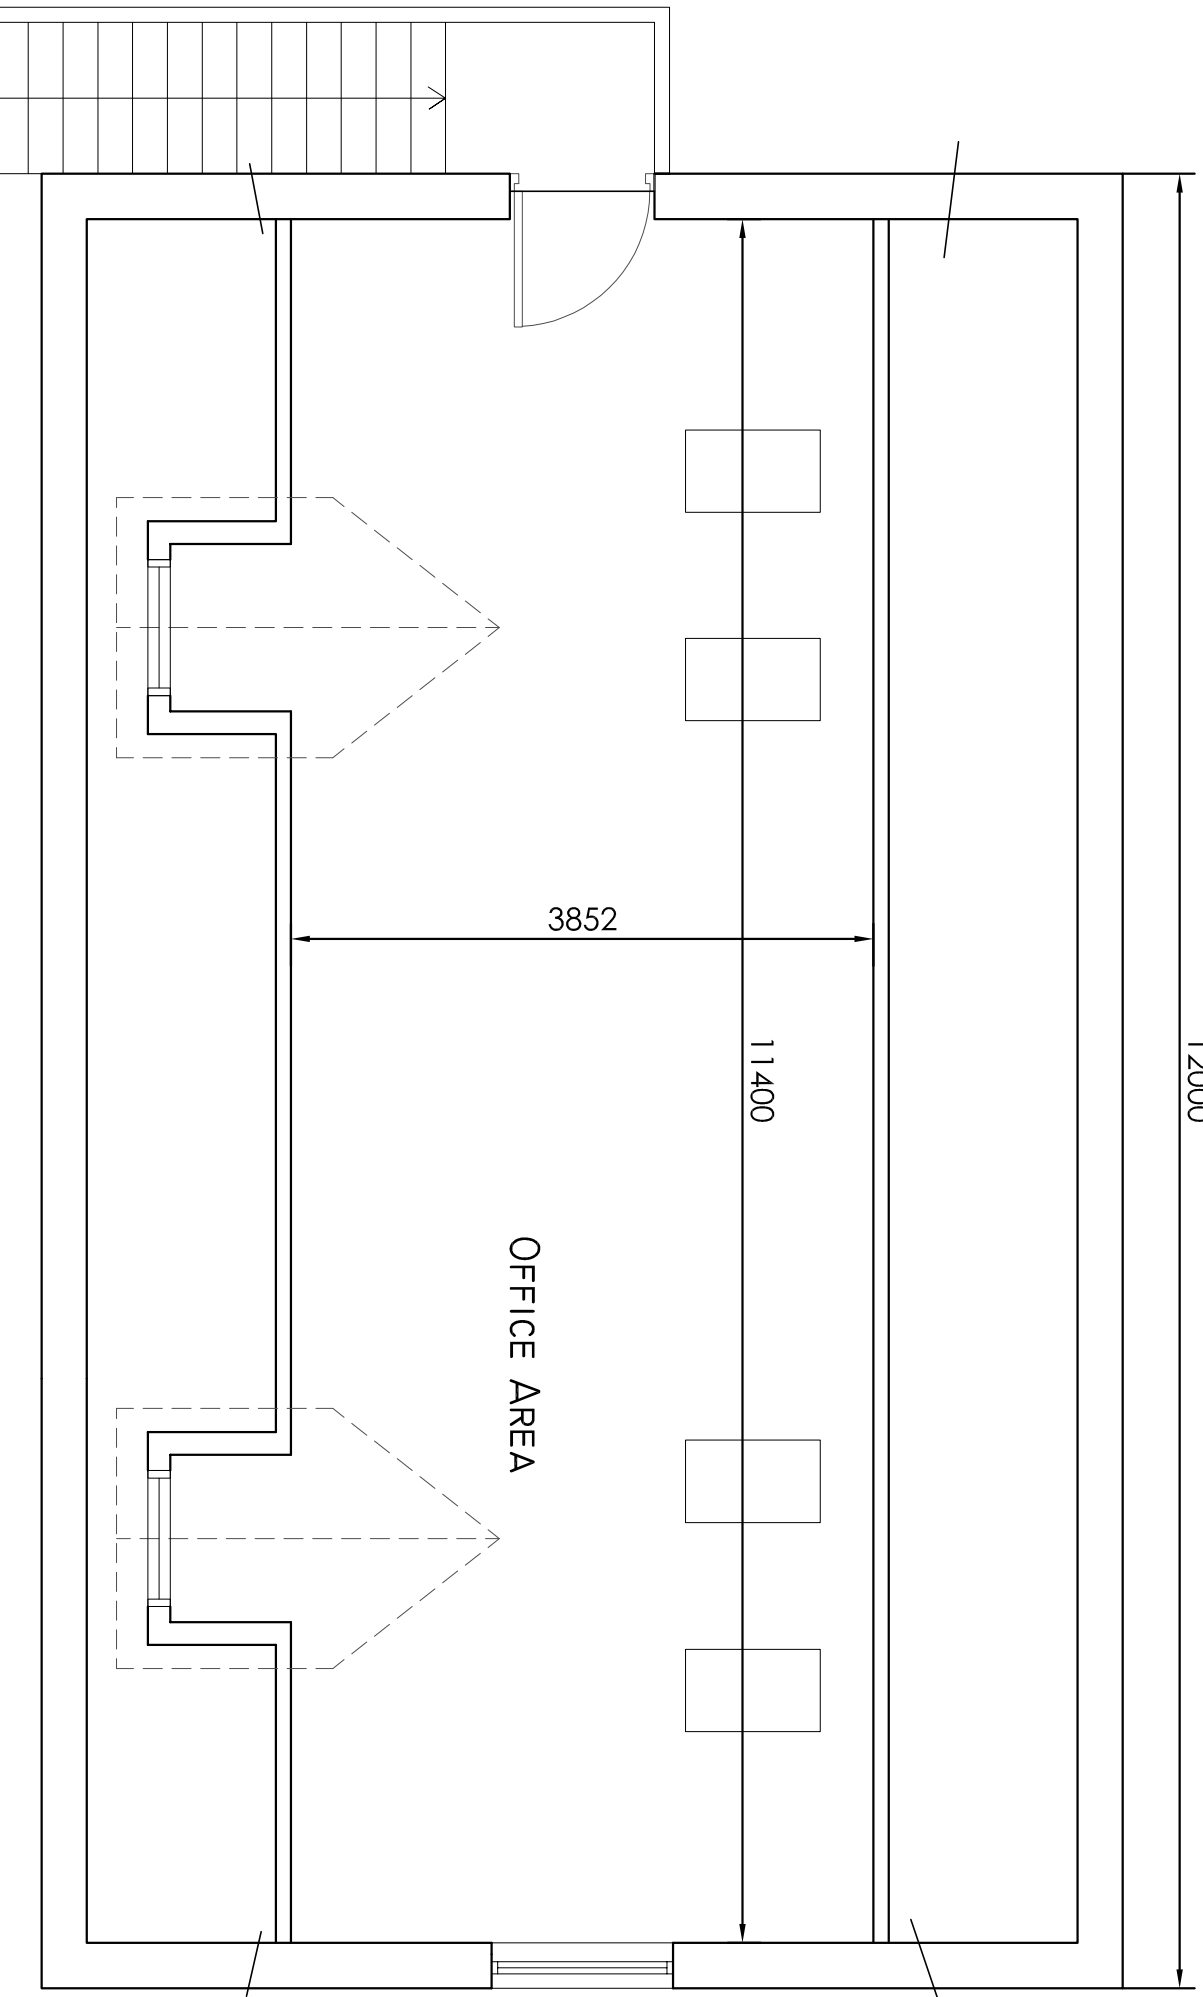


GARAGE FIRST FLOOR PLAN 1:50

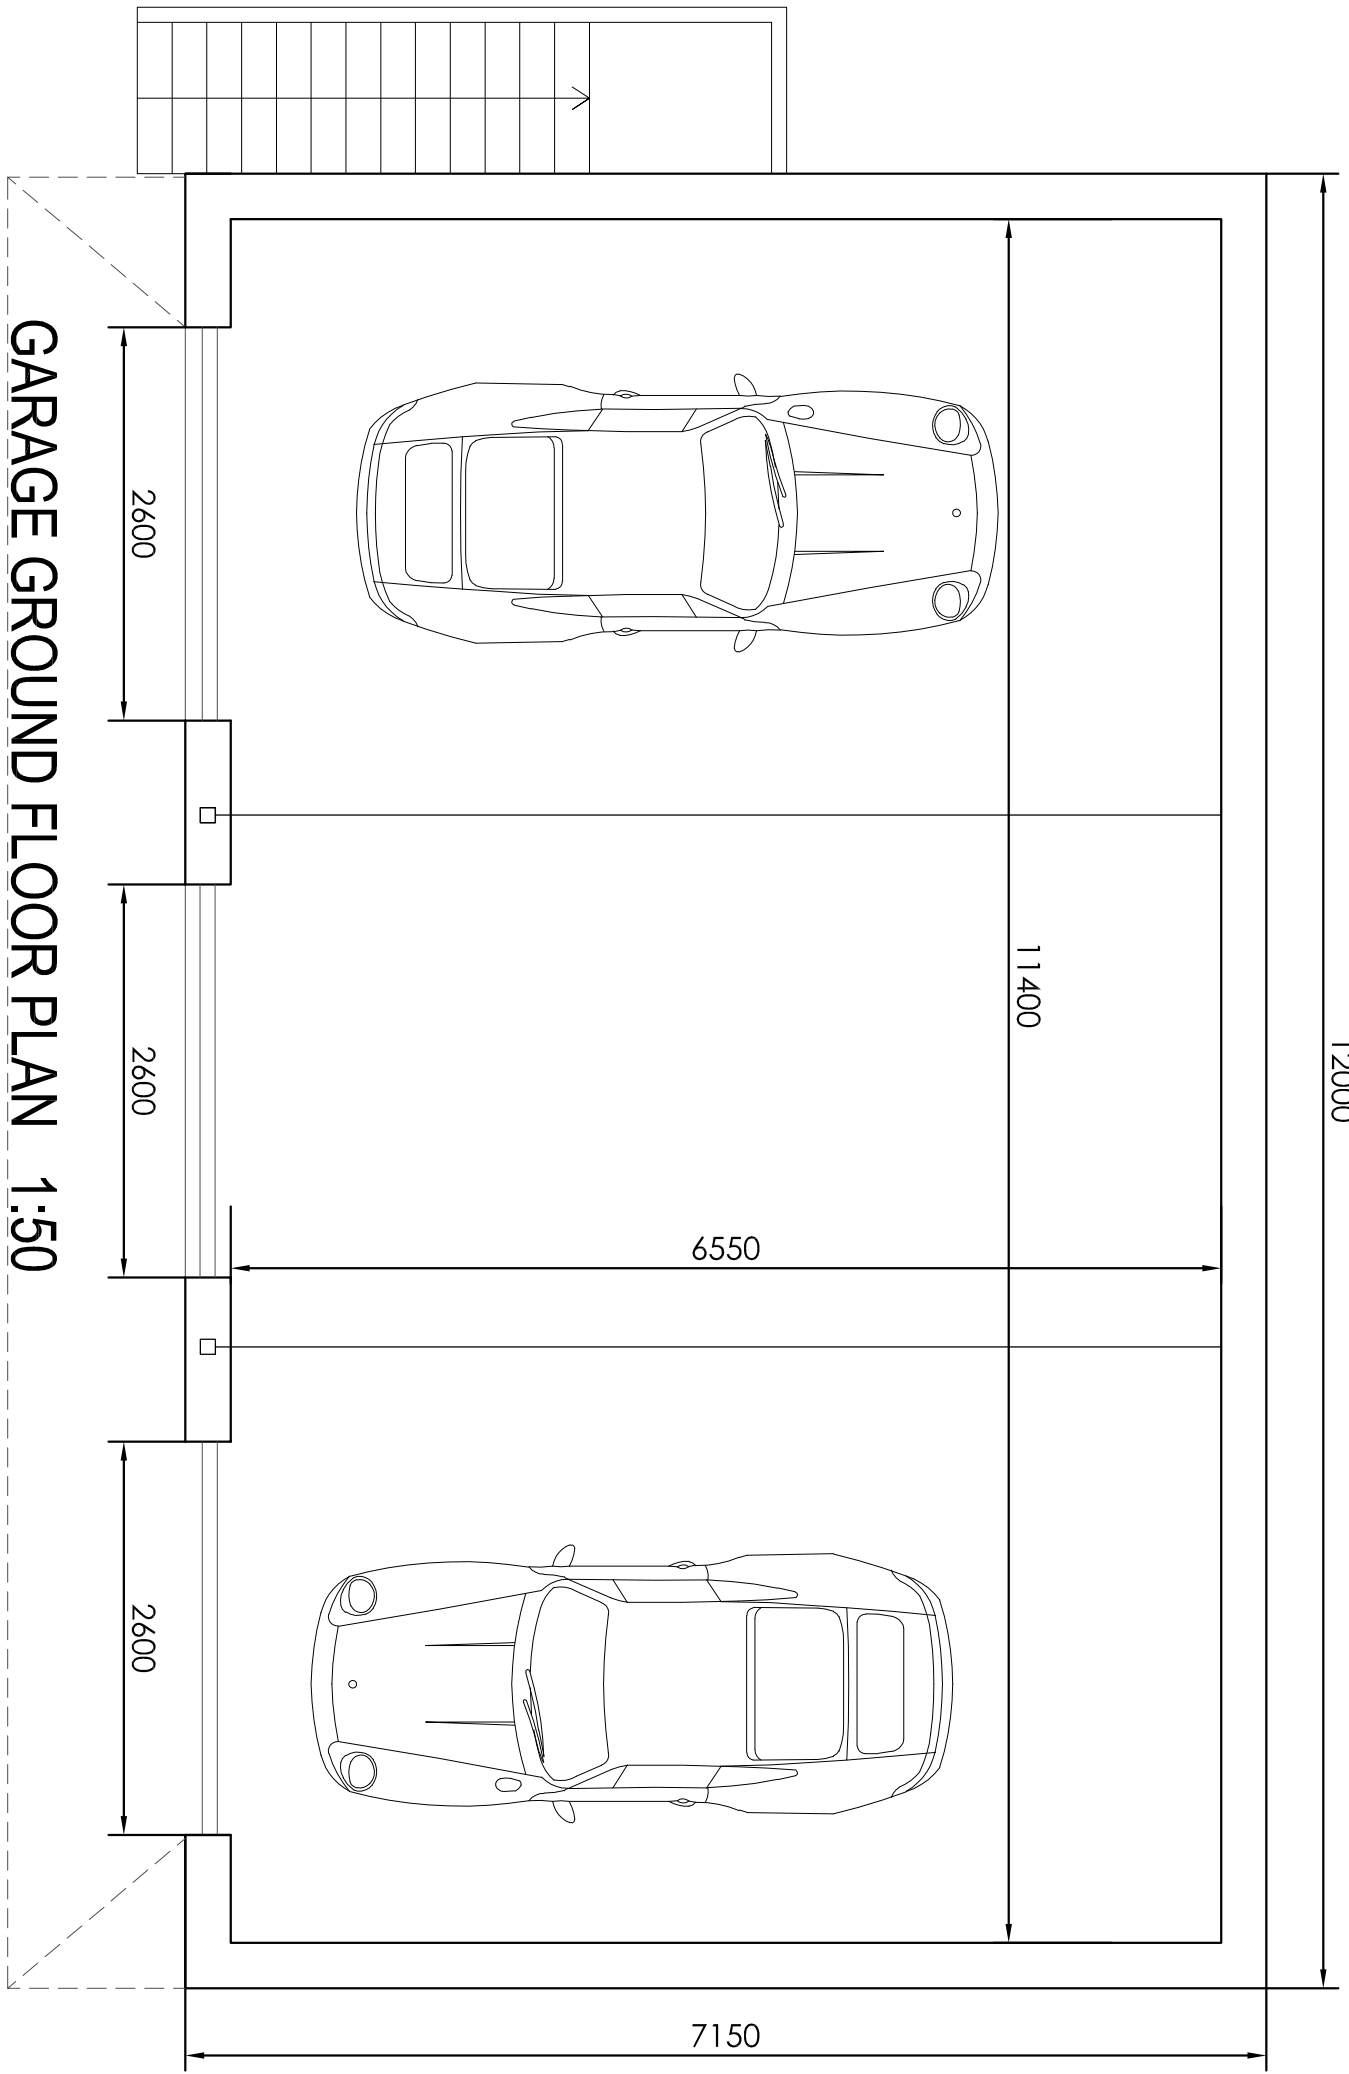


GARAGE GROUND FLOOR PLAN 1:50

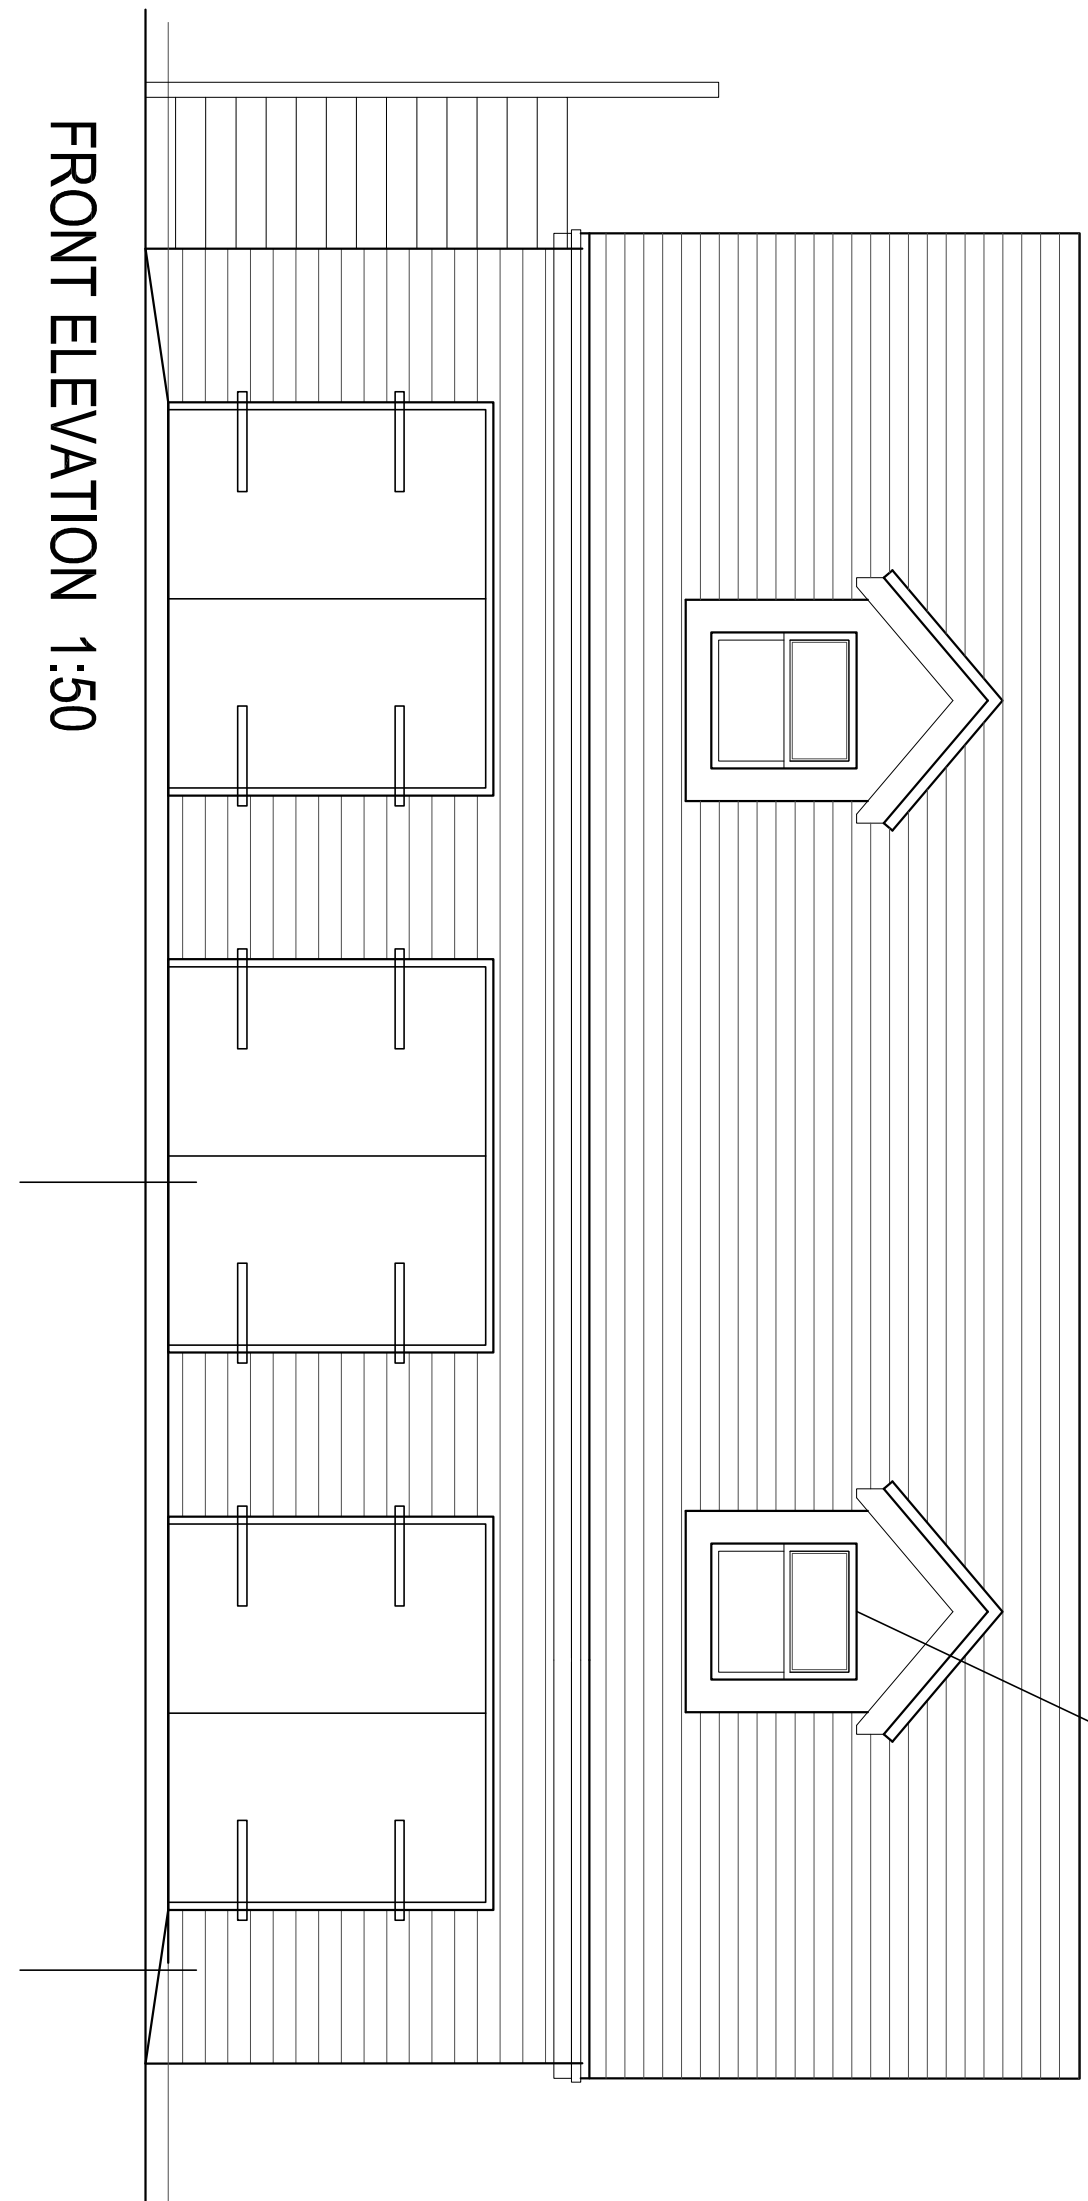

FRONT ELEVATION 1:50

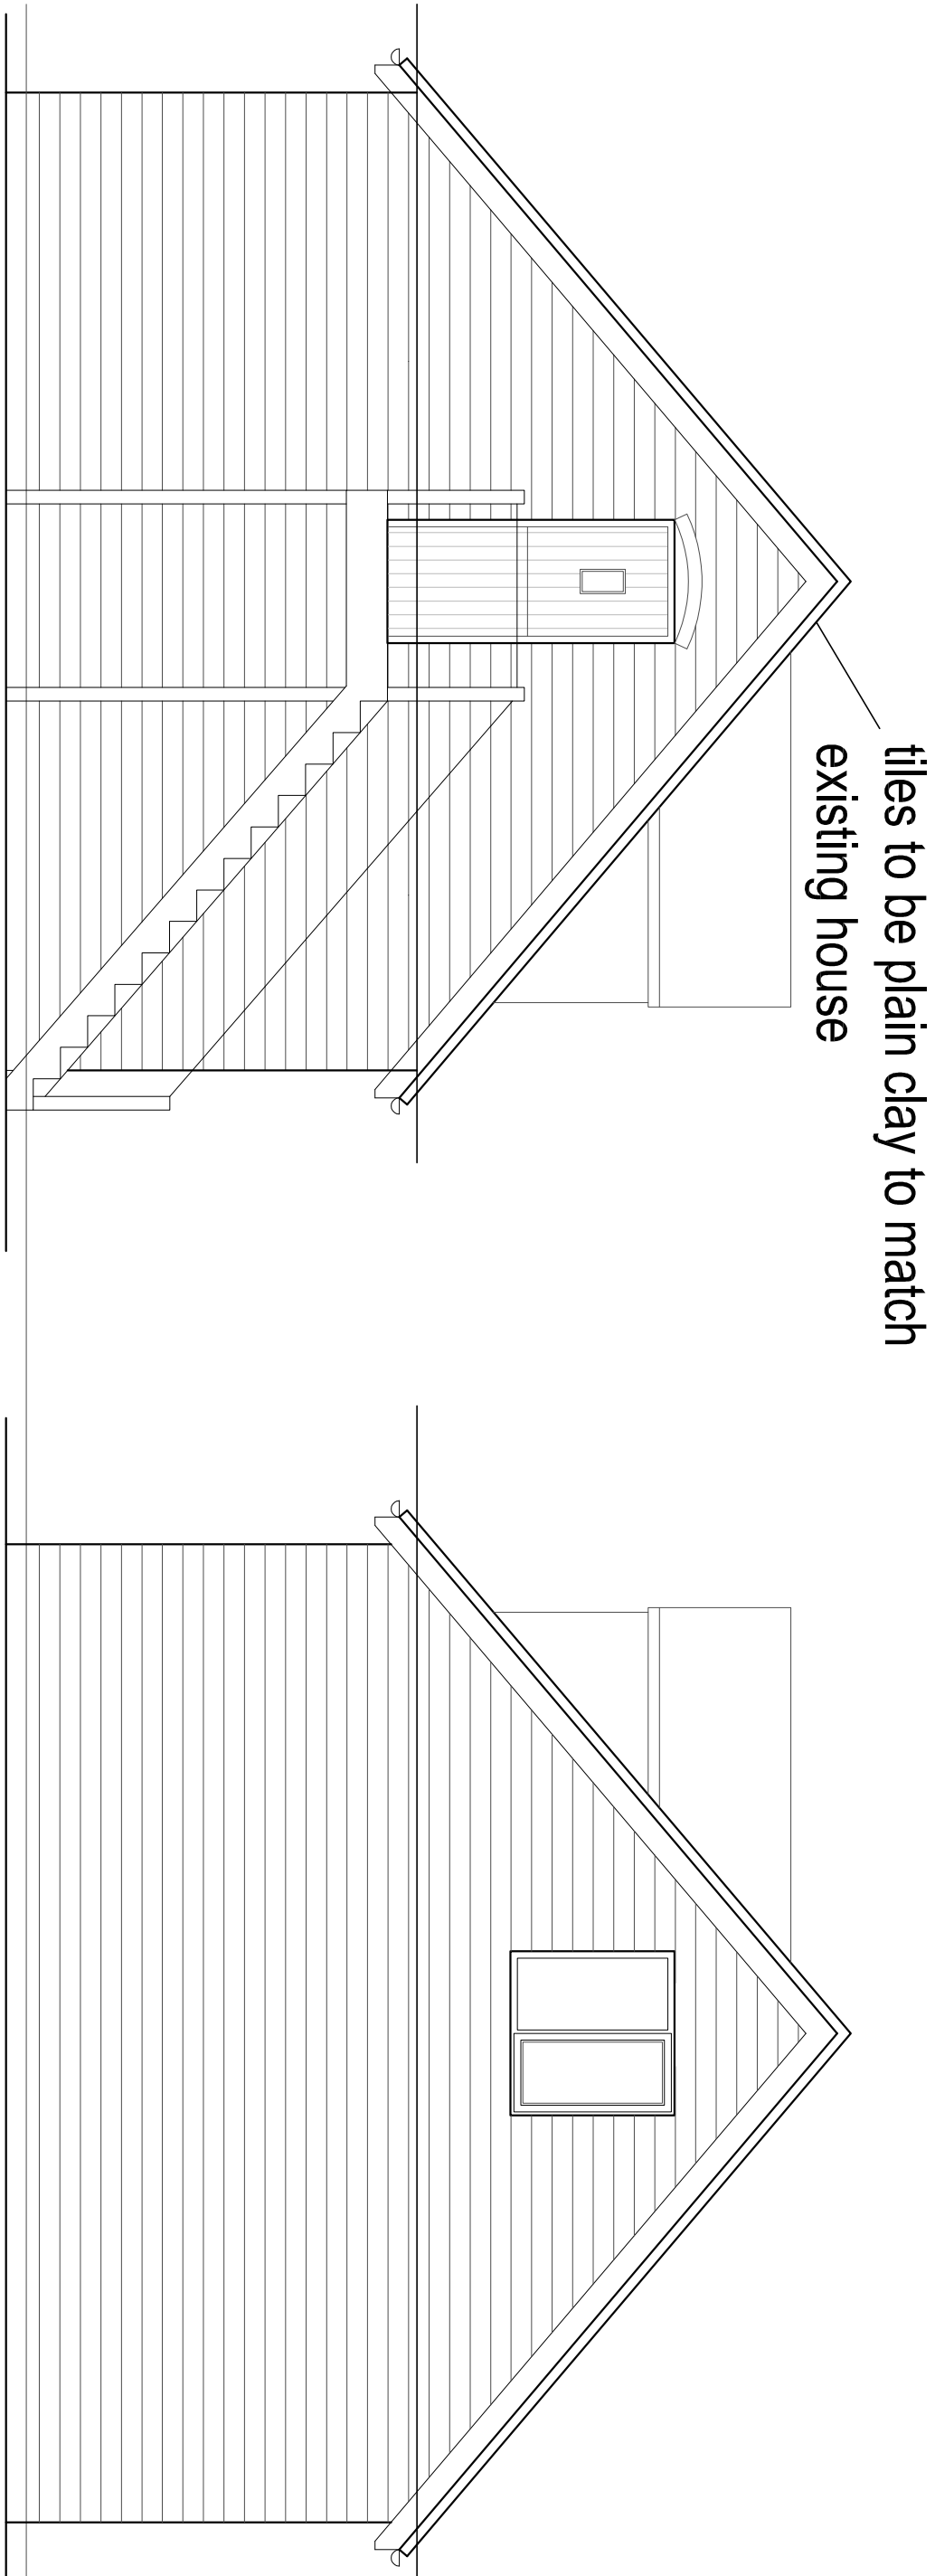


SIDE ELEVATION 1:50

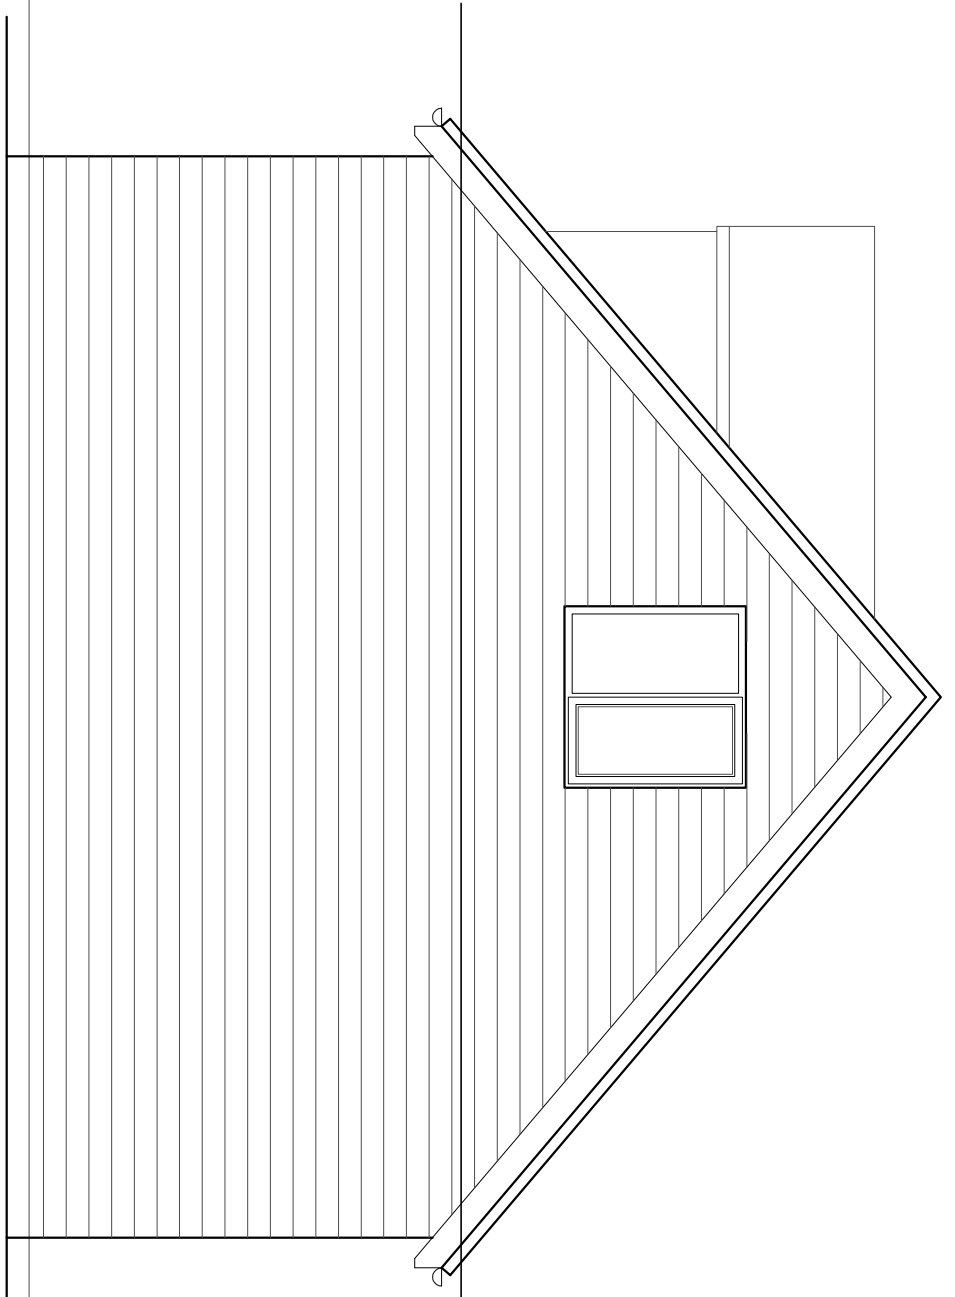


SIDE ELEVATION 1:50

Garage doors to be timber
Red/brown brickwork
to match existing house

tiles to be plain clay to match
existing house

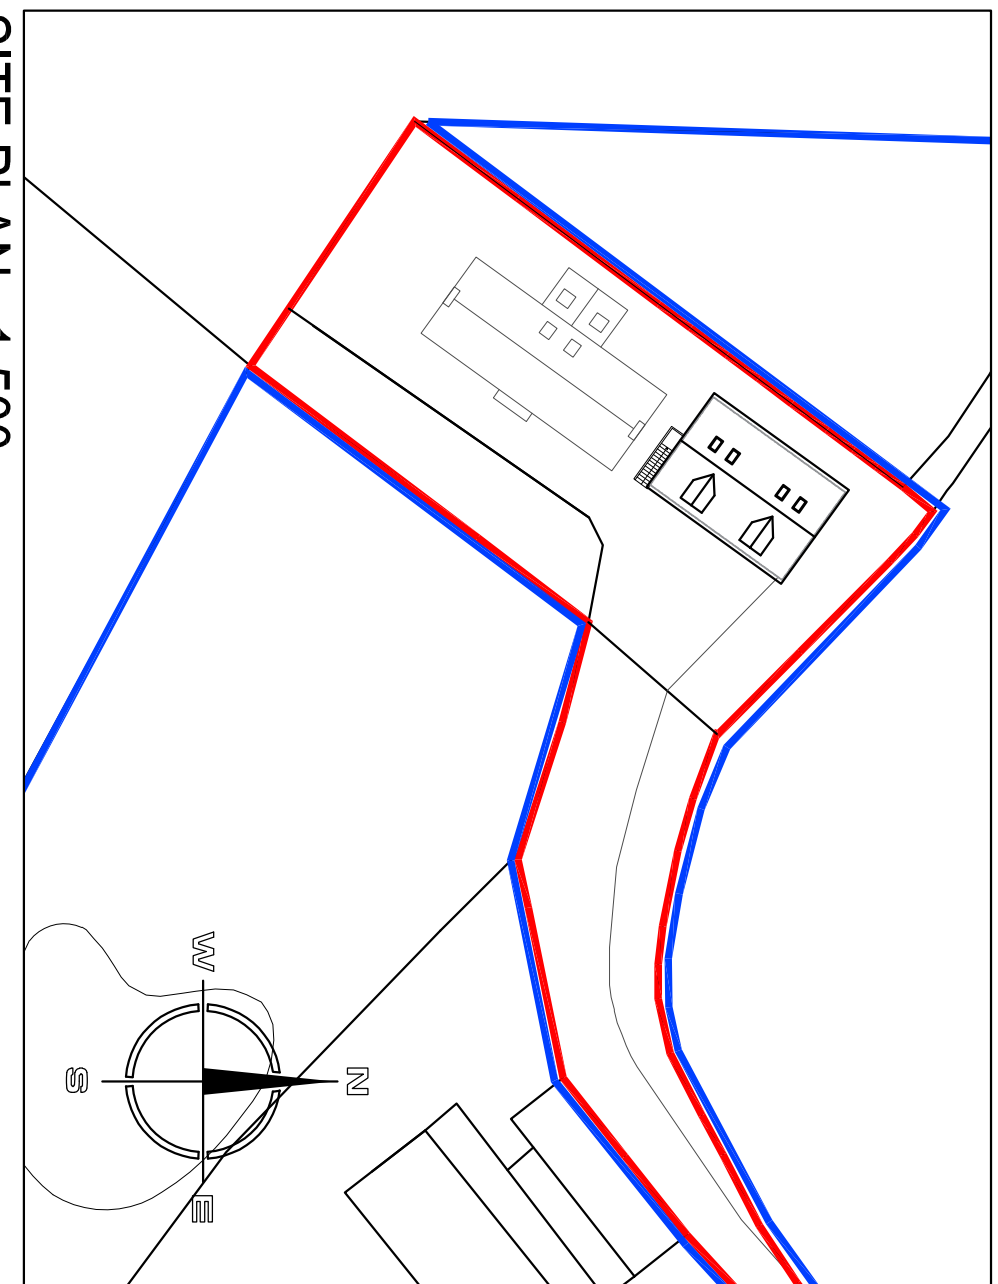

SITE PLAN 1:500

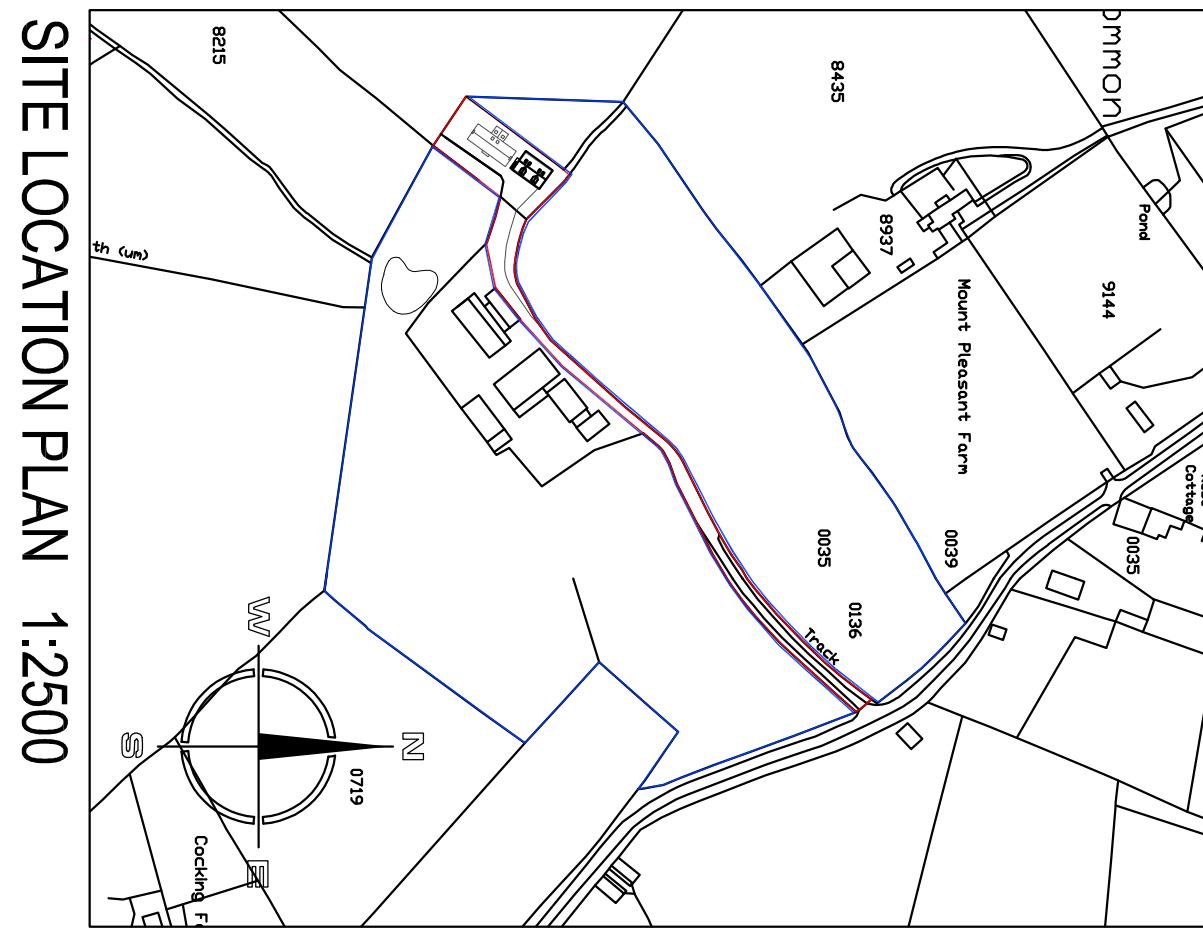

SITE LOCATION PLAN 1:2500

Hewitt&Carr Architects
A. Design House 117-19 Leek Road, Cheddale, ST10 1FE
T. 01832 55889
E. enquiries@hccarchitects.co.uk
W. www.hccarchitects.co.uk

Client
Mr & Mrs S. Lake

Project
Proposed Outbuilding at
Pemberley House, Sandy Lane, ST11 9DX

Title
Plan and Elevations as proposed

Date
JUNE 2022
Date
JUNE 2022
Scale
As Stated
Project No.
00459
Drawing No.
AL(0)500
Rev
A