


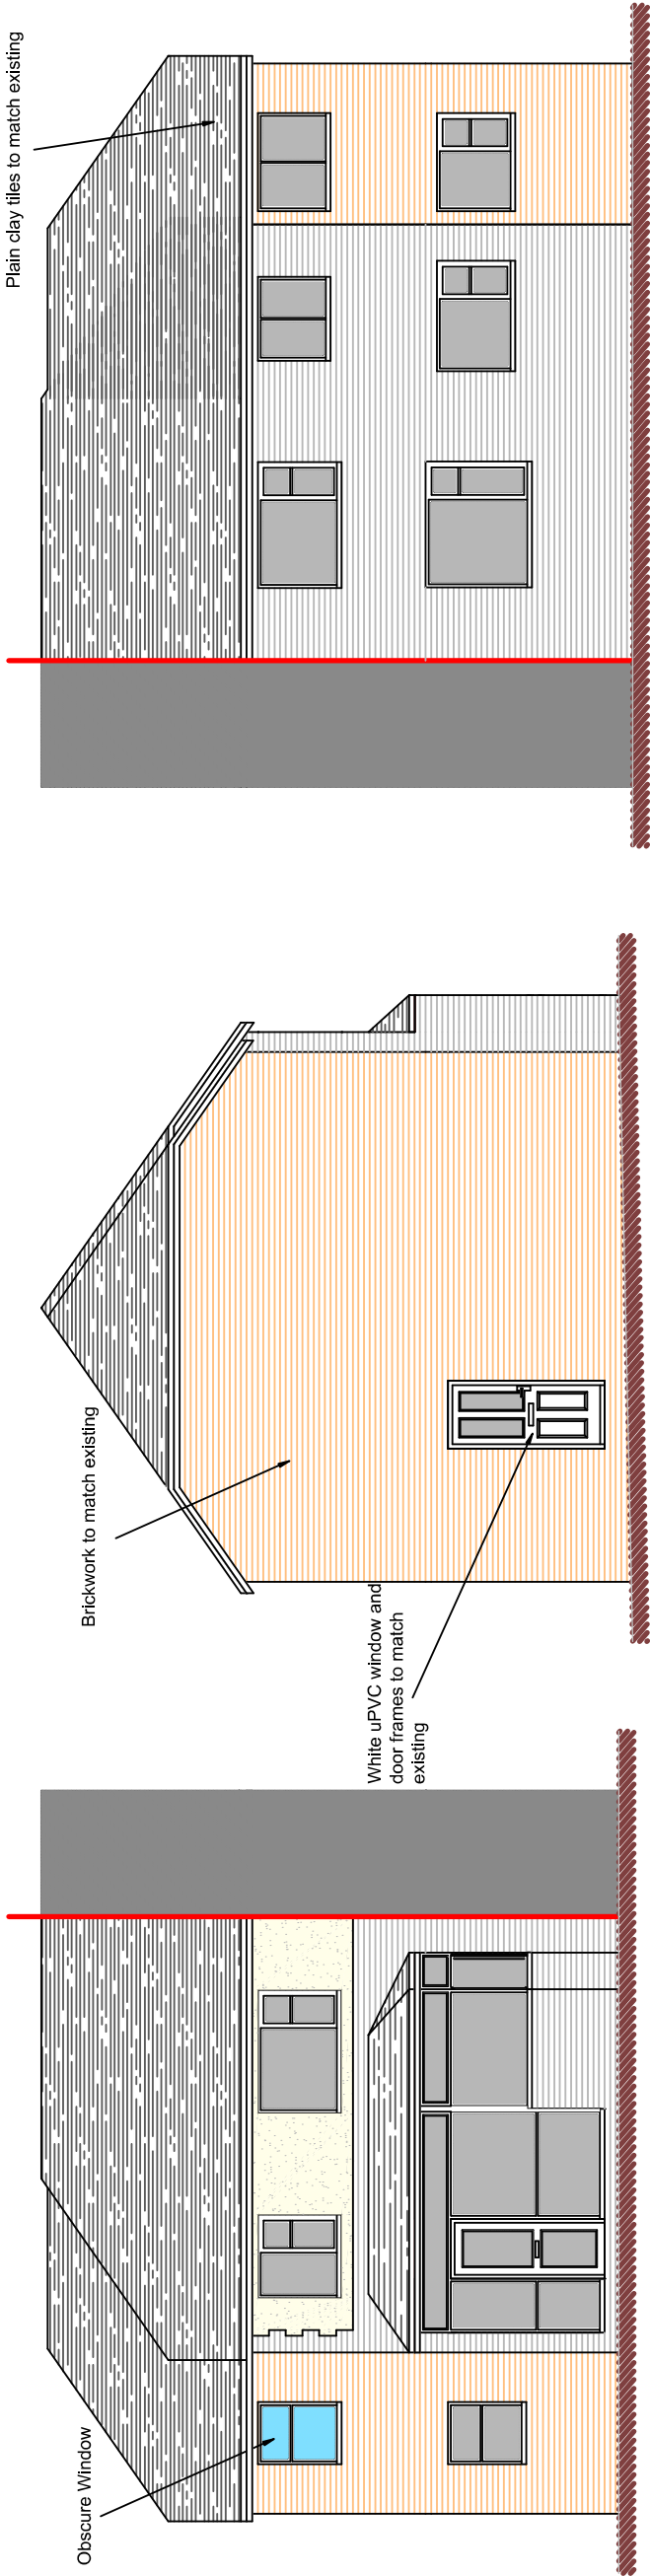

Front Elevation

Side Elevation

Rear Elevation

DBD Architectural Consultancy Ltd ©2022

1. Copyright Is vested with DBD Architectural Consultancy Ltd.
2. All dimensions to be checked on site before proceeding.
3. Contractor to check/adjust dimensions of new work to suit existing conditions.
Do not assume existing structure or details are plumb, square or level.
4. Contractor must notify the architect of any discrepancies before proceeding.
5. All drawings to be read in conjunction with all other consultants drawings and specs.

Rev	Date	Description
D	28.07.22	Minor Amendments
C	28.07.22	Amendments made following comments
B	27.07.22	Amendments made following comments
A	11.07.22	Amendments made following comments



Mr G Hollins
Rosedene
Willfield Lane, Brownedge
ST6 8SN
Client


Side Extension

Project

Title

Plans as Proposed

Stage: Planning	Date: 07.07.22	Job No: 2238
Size: A3	Scale: 1:100	
Drawing Number: PL 03D		

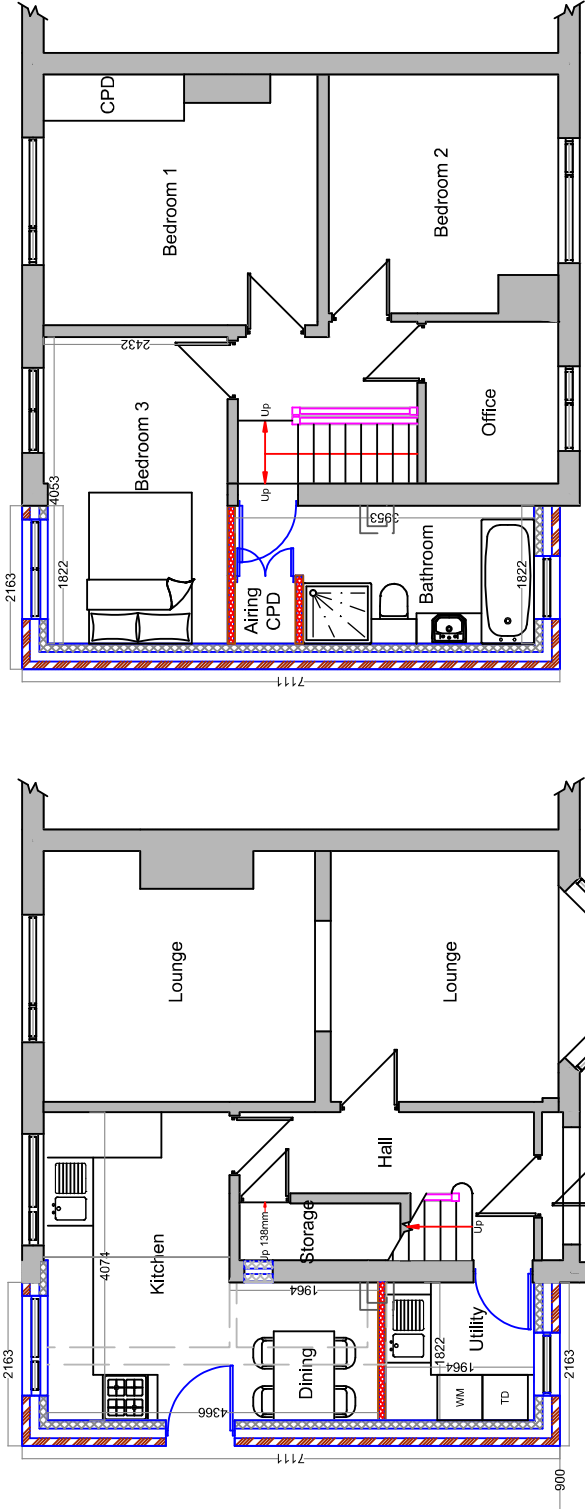

Ground Floor Plan

First Floor Plan

