




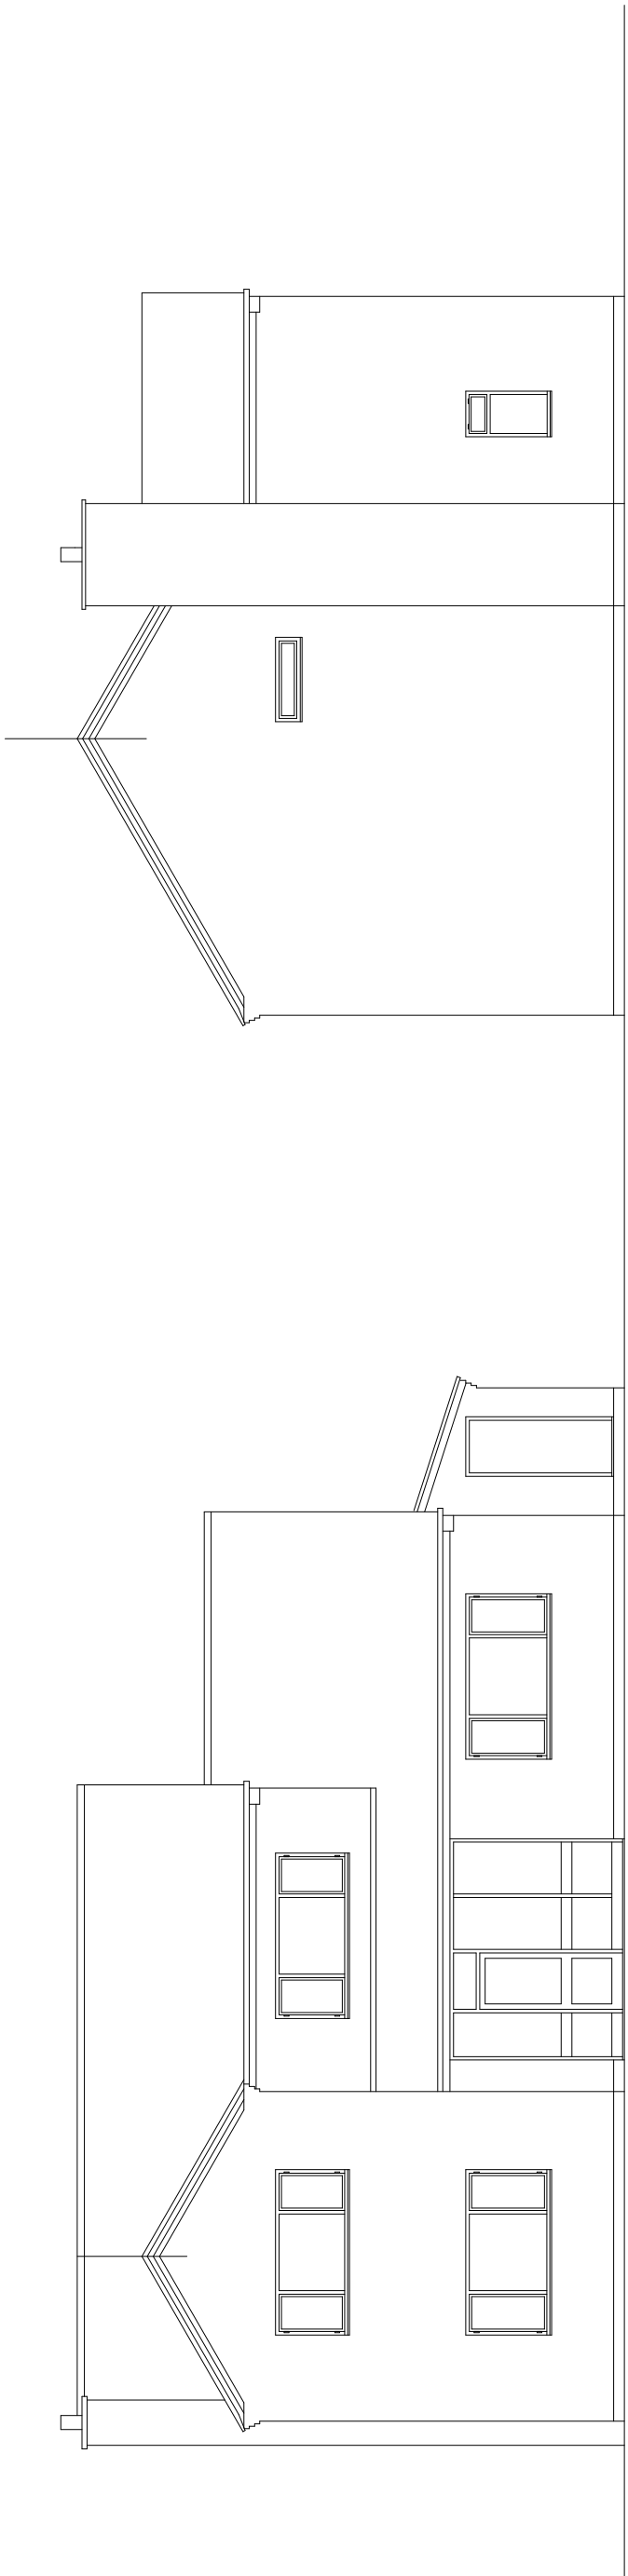


EXISTING FRONT ELEVATION

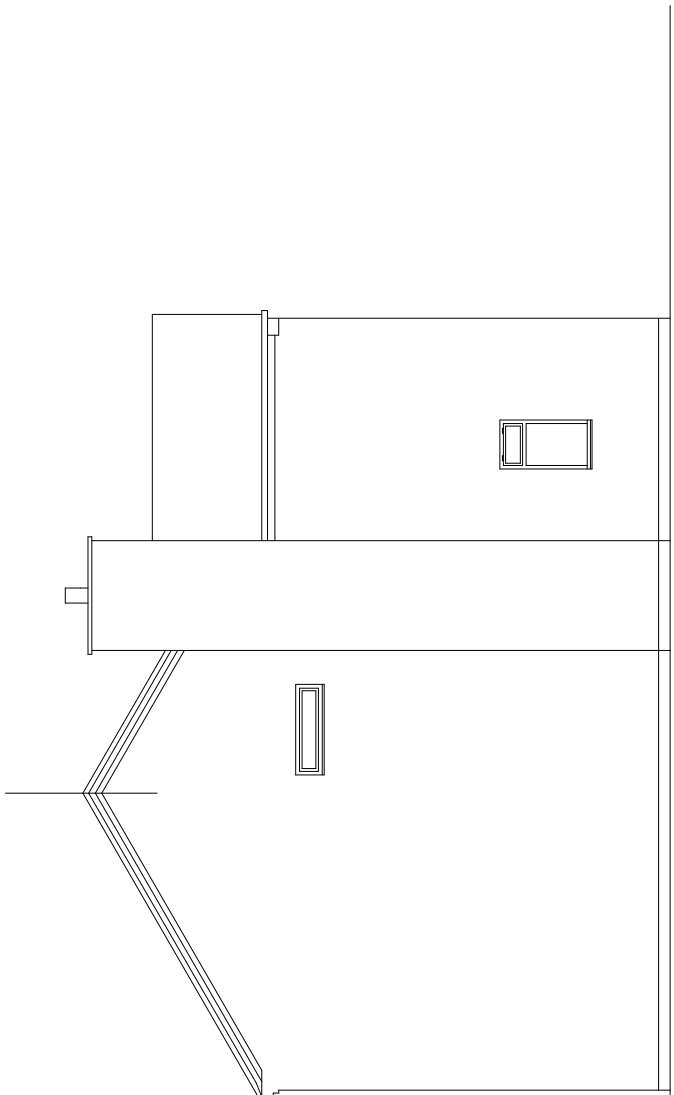


EXISTING SIDE ELEVATION

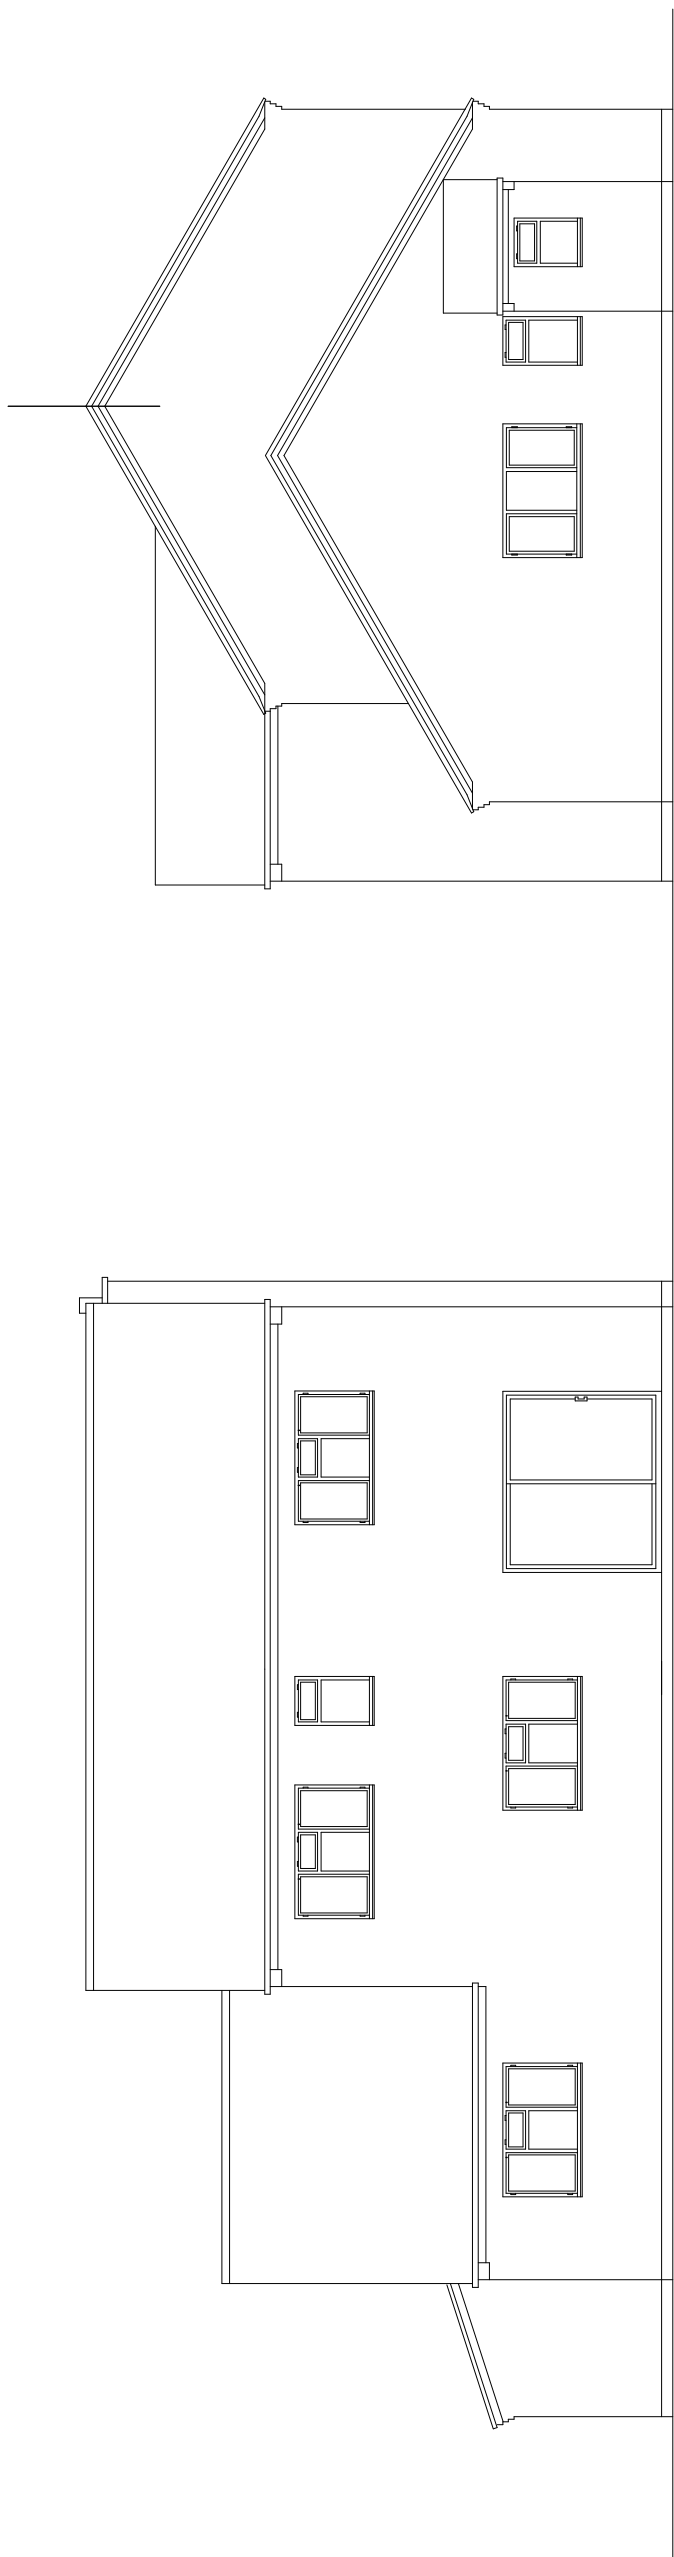


EXISTING REAR ELEVATION

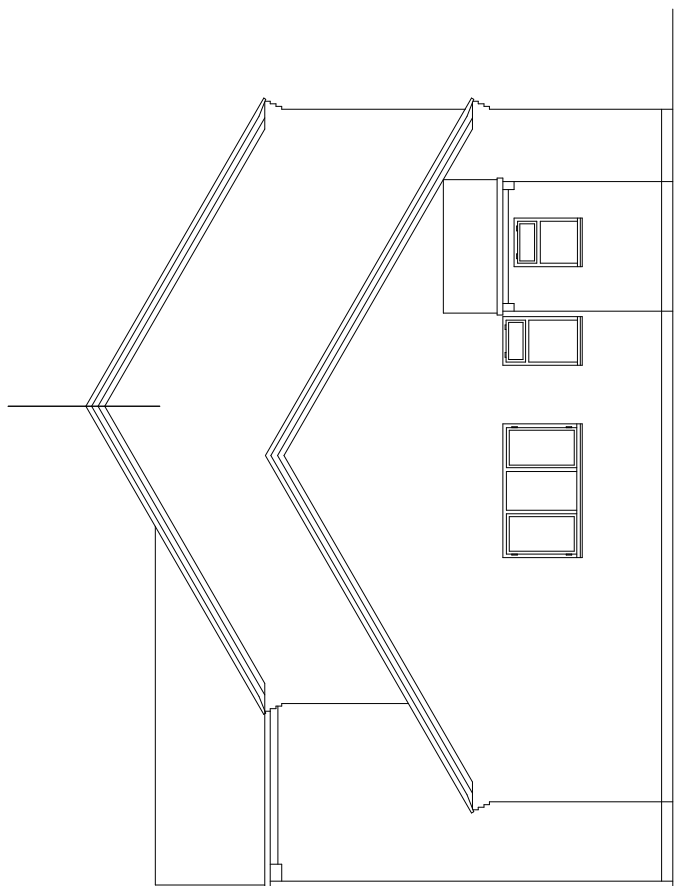


EXISTING SIDE ELEVATION

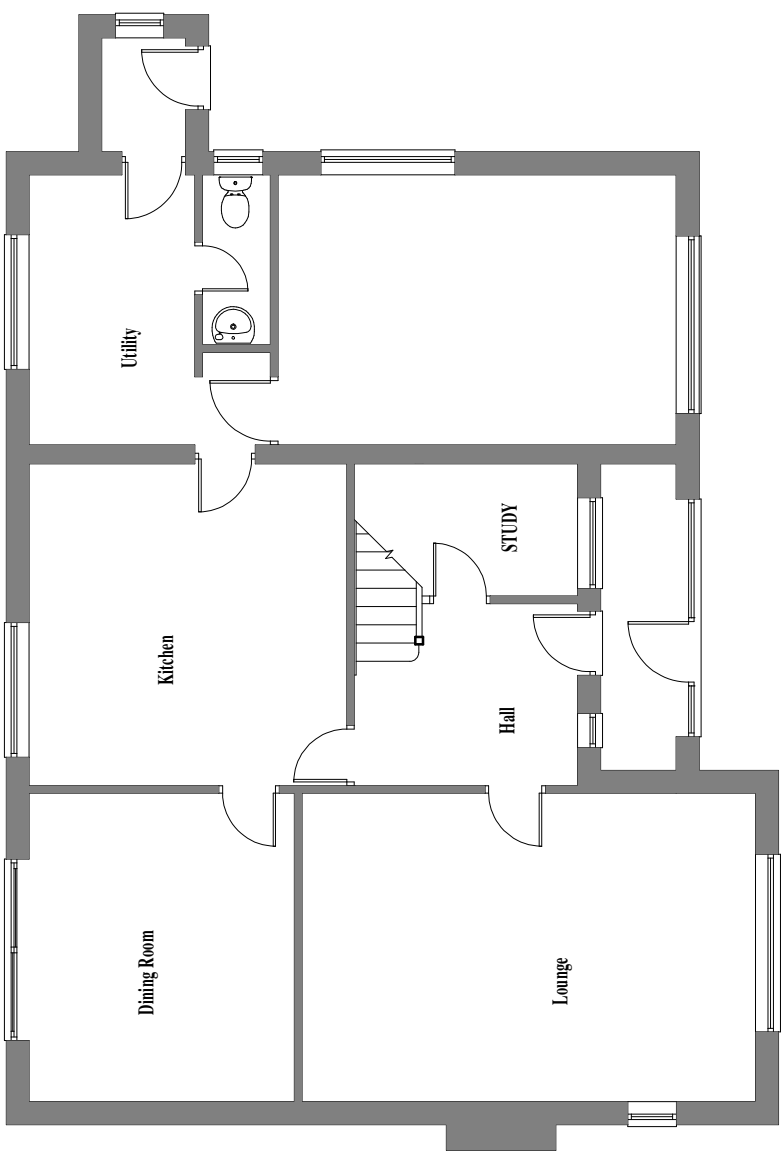

EXISTING GROUND FLOOR PLAN

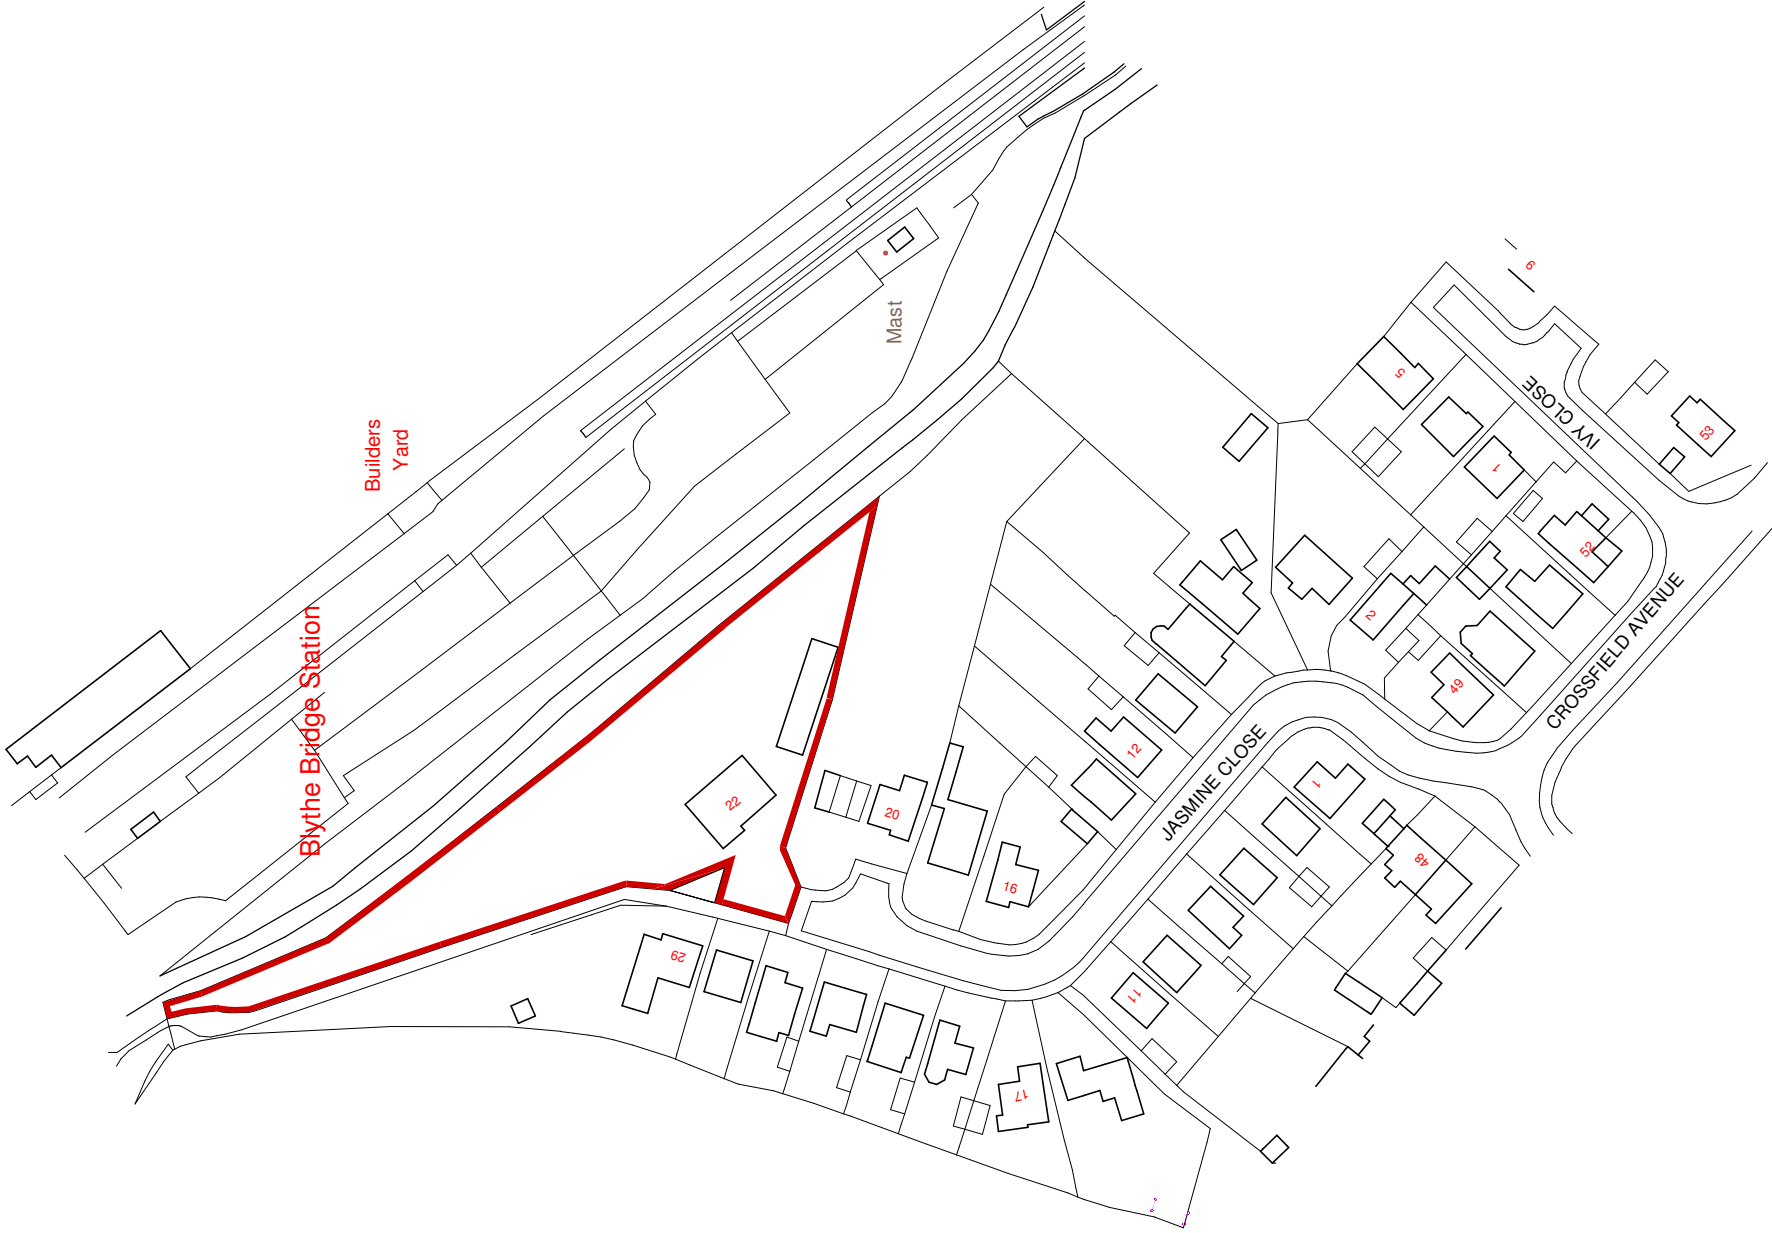


LOCATION PLAN 1:1250

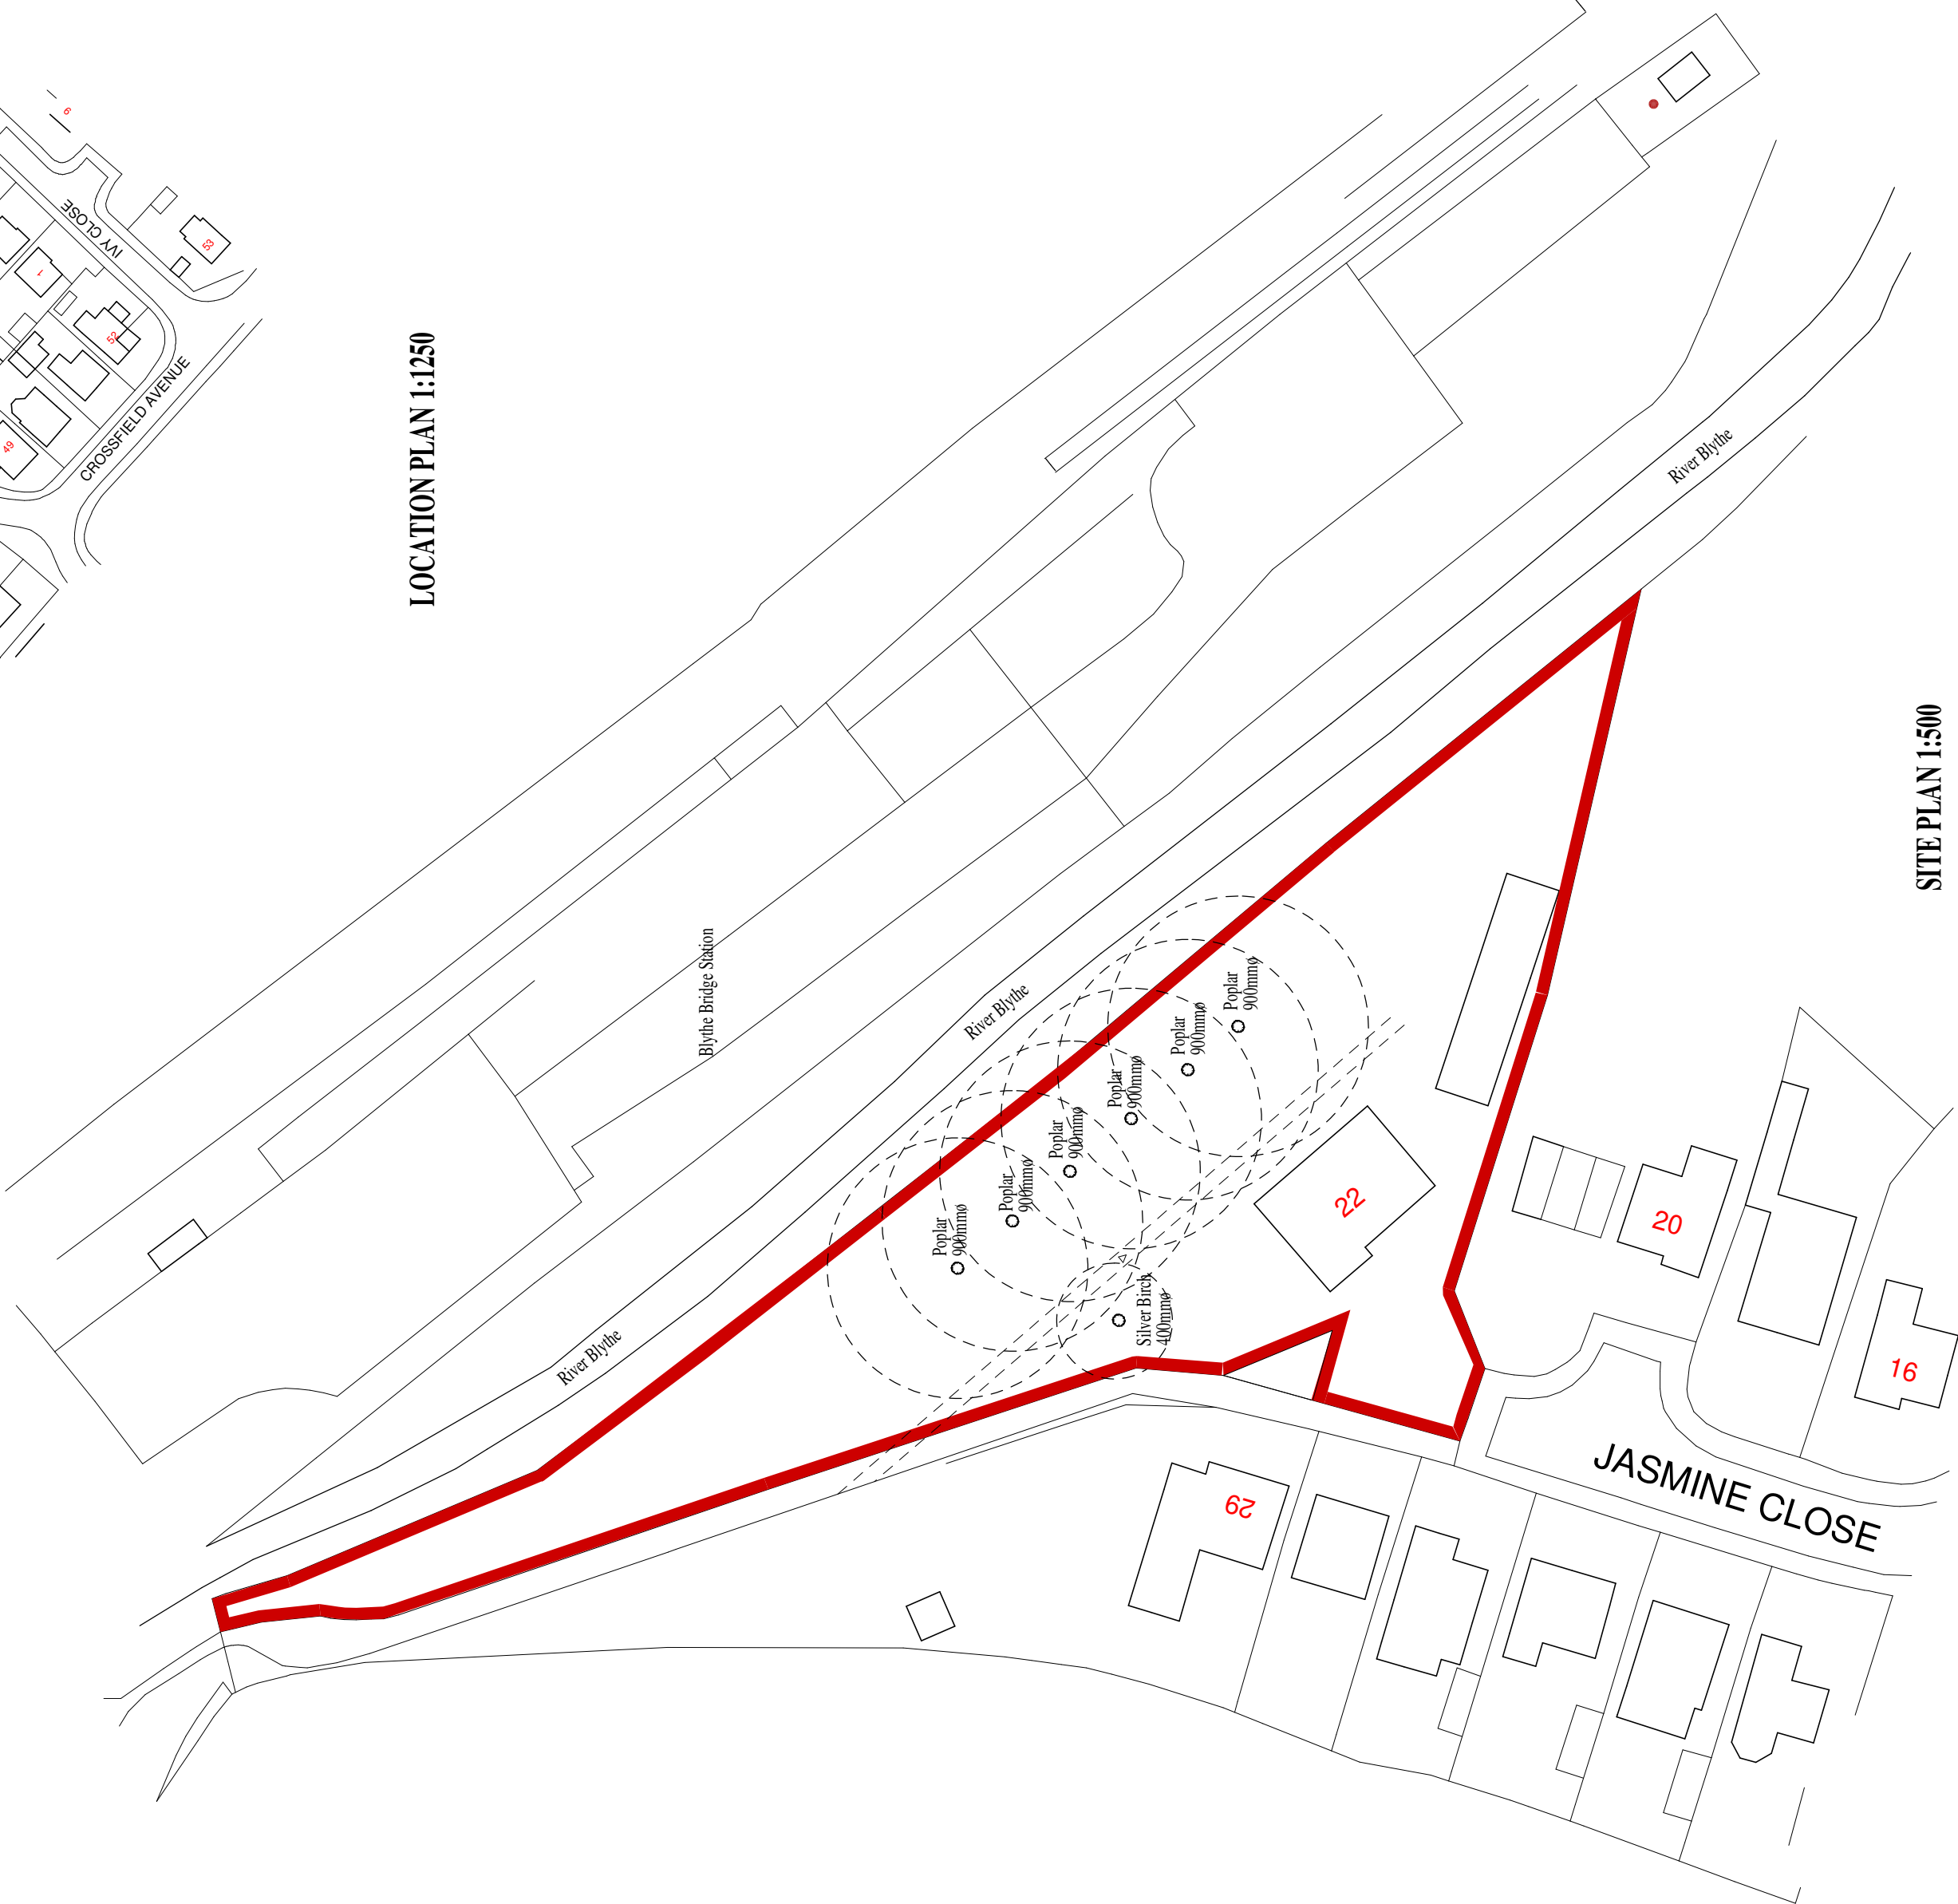

SITE PLAN 1:500

Rev. A	Red edge unmasked	24/08/2022
--------	-------------------	------------

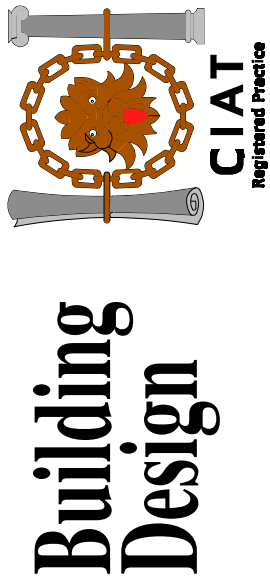

TITLE
OUTBUILDING AT 22 JASMINE CLOSE
BLYTHE BRIDGE
STOKE-ON-TRENT
ST11 9RS

CLIENT
MR & MRS R. OLPHIN
DRAWING NO.
SURVEY OF DETACHED HOUSE AS EXISTING
SCALE
1:100
DATE
DECEMBER 2021
B. BLAKEMAN CIAT
2 Cornhill Place
Stoke-on-Trent
ST12 9PL
TEL 01526 470604