

Mr C Biddulph

Proposed field access on land off
Mill Lane,
Wetley Rocks
Stoke-On-Trent, ST9 0BN

Existing Conditions
Site Plan

Date	Sheet	Scale
August 2021	A2	1:200
Dwg No.	Rev.	Drawn
2021-2627-01	B	NAW


A - 28/02/2022 - TREE SURVEY INFORMATION ADDED
B - 23/08/2022 - MEASURED TREE STEM DIAMETERS ADDED TO REPLACE CATEGORY SYMBOLS

SAMMONS
Architectural
LIMITED

Chartered Institute of
Architectural Technologists
Registered Practice

10 Cawdry Buildings, Fountain Street, Leek. ST13 6JP
Telephone: 01538 386002
E-mail: info@sammonsltd.co.uk
Web: www.sammonsltd.co.uk

This drawing is copyright.
All dimensions must be checked prior to commencement.

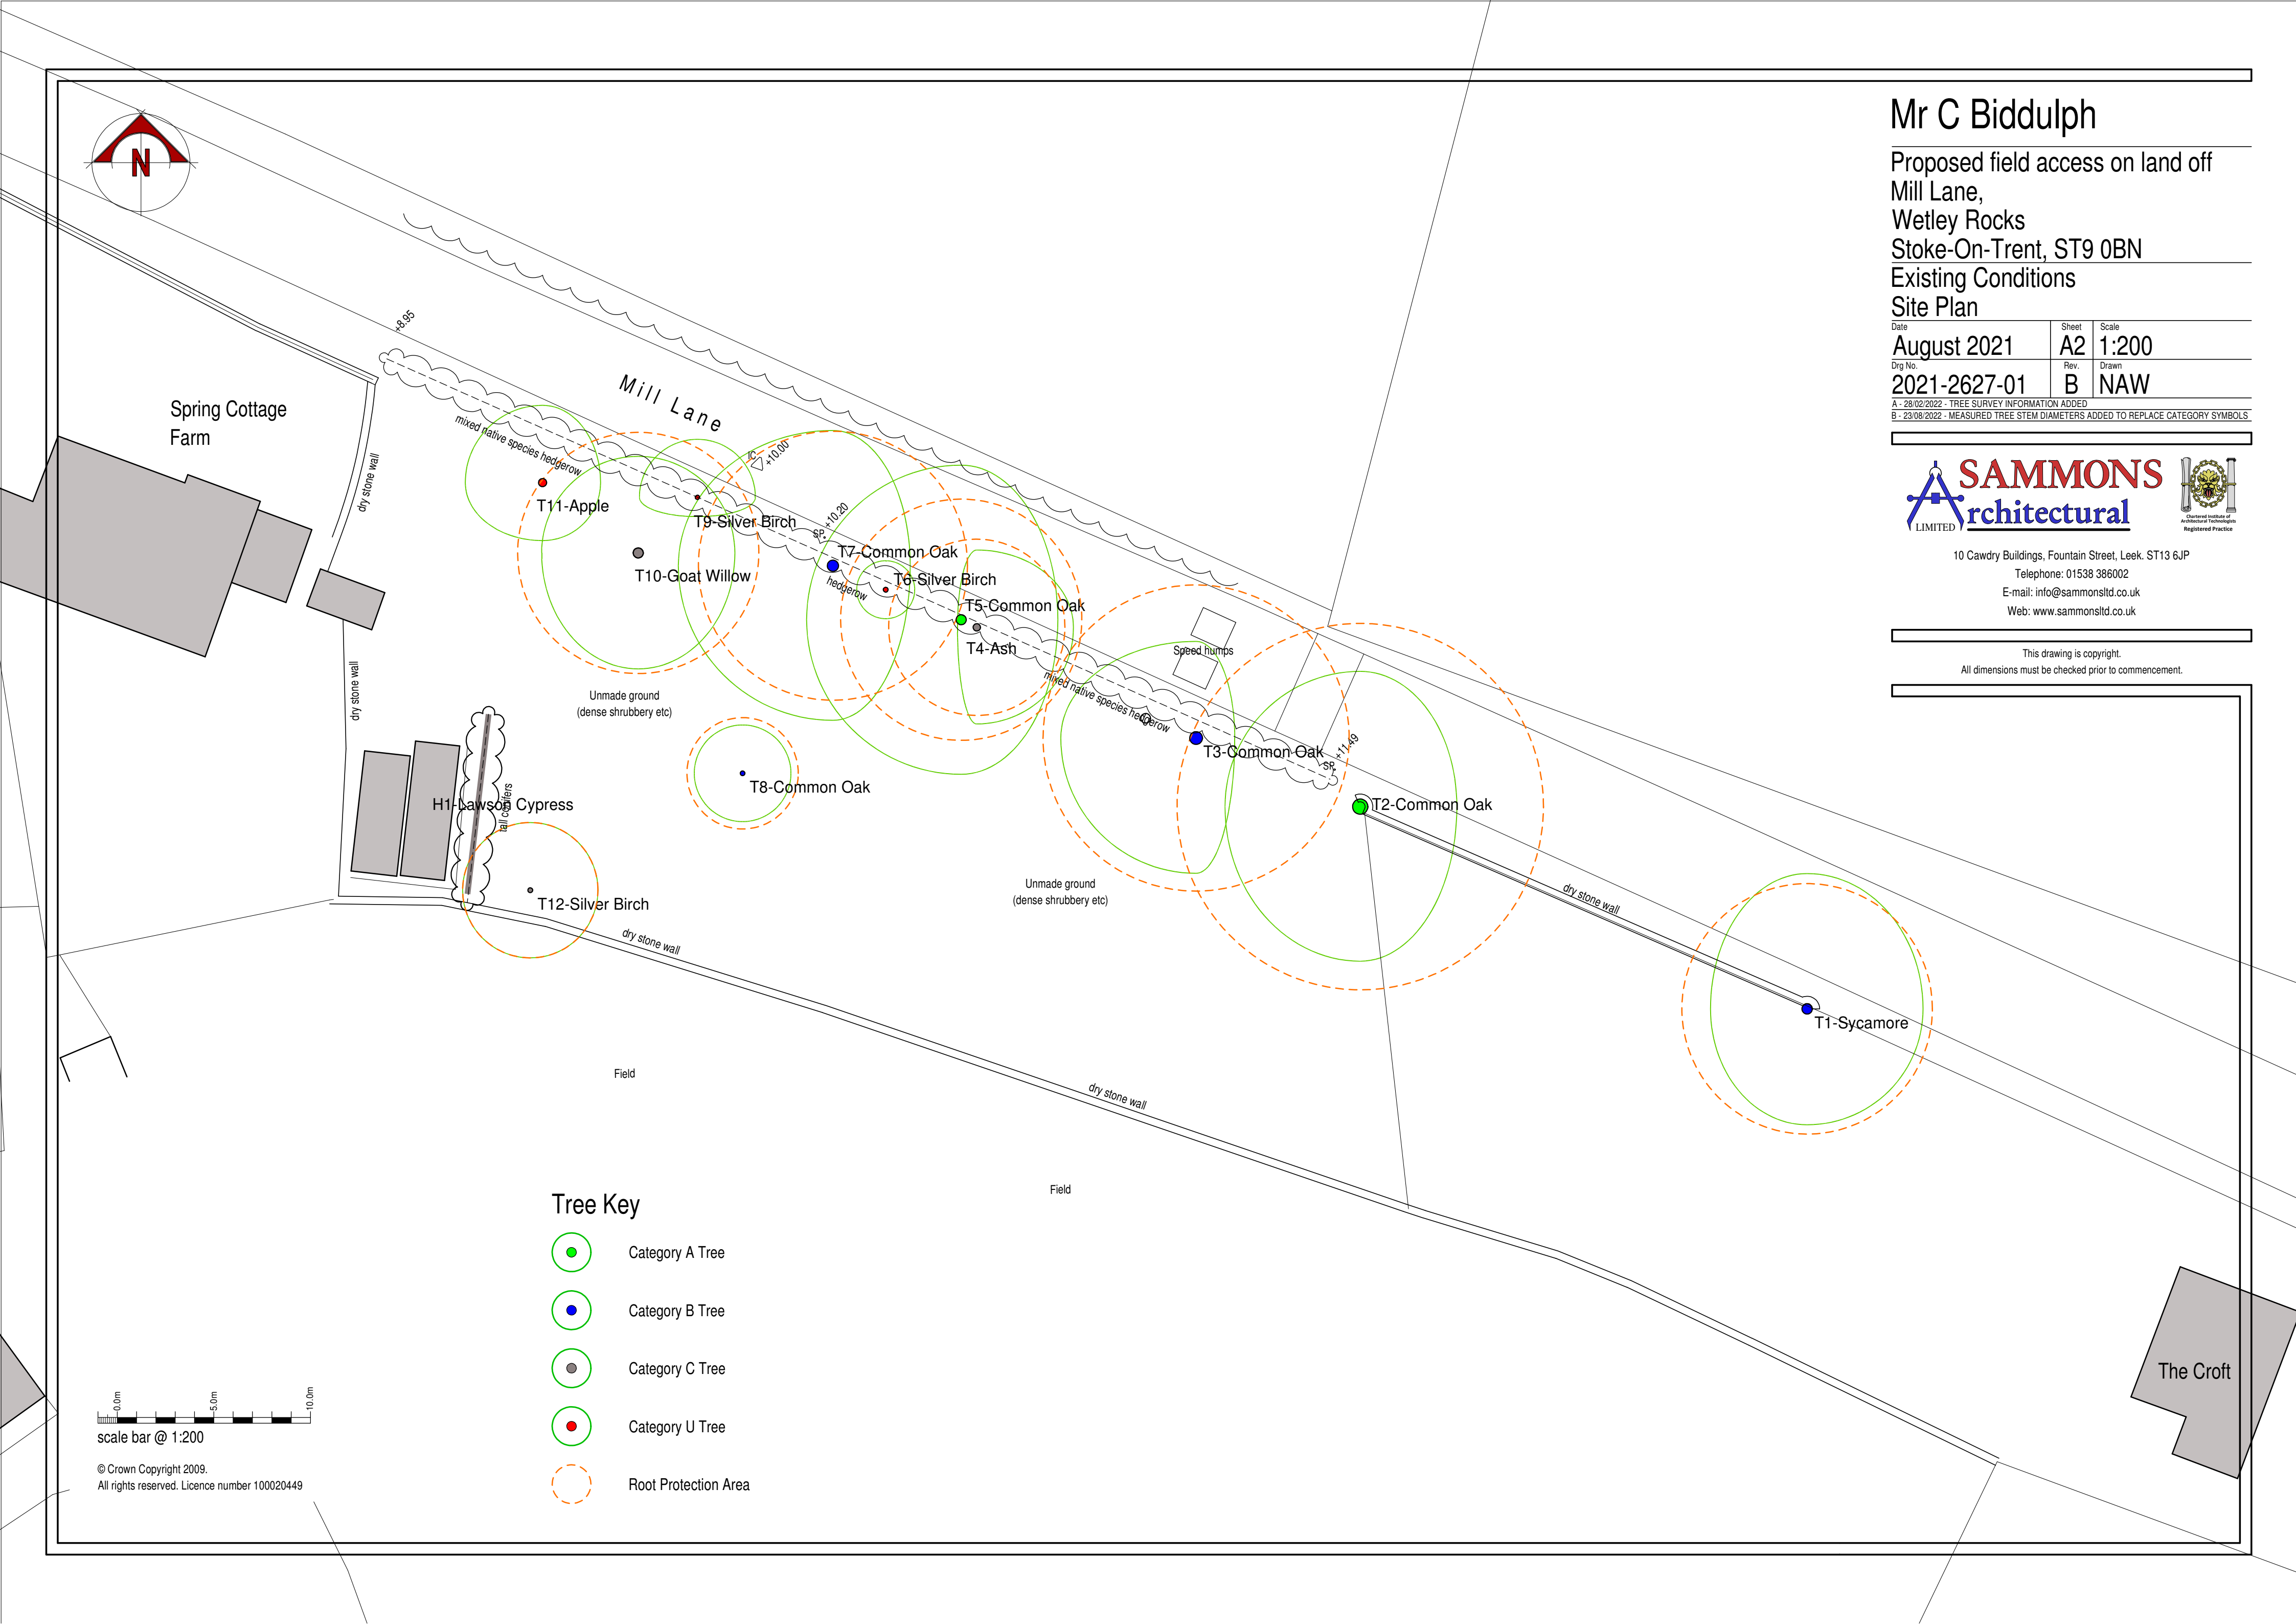

Tree Key

- Category A Tree
- Category B Tree
- Category C Tree
- Category U Tree
- Root Protection Area

scale bar @ 1:200

© Crown Copyright 2009.
All rights reserved. Licence number 100020449