




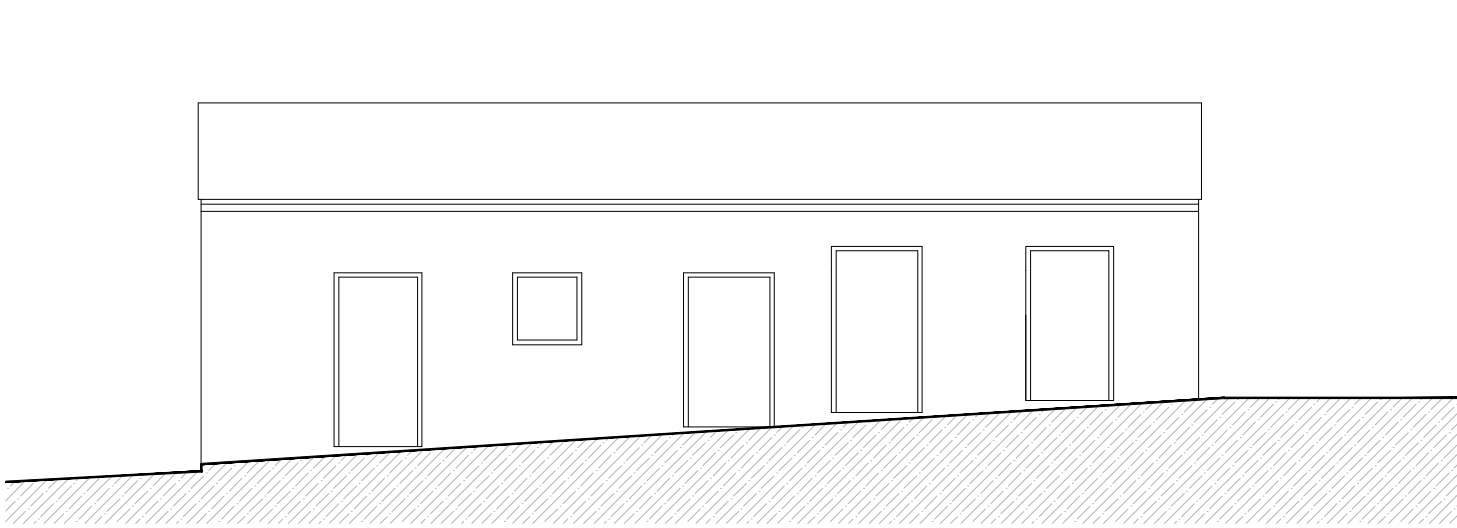


East Elevation Scale 1:100

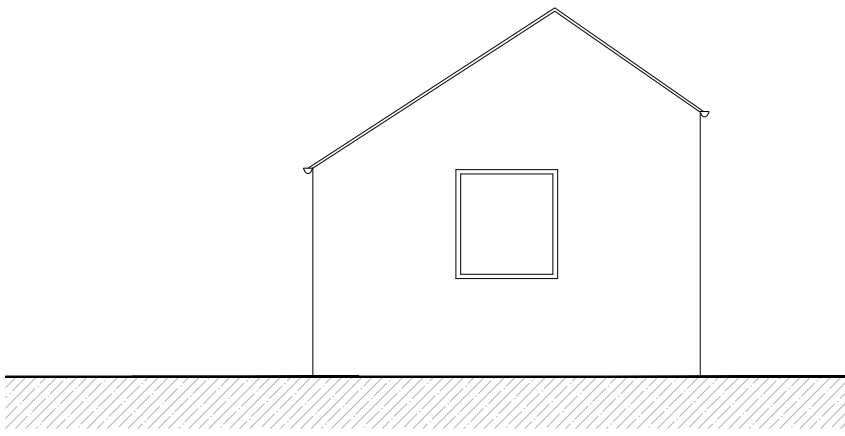


East Elevation Scale 1:100

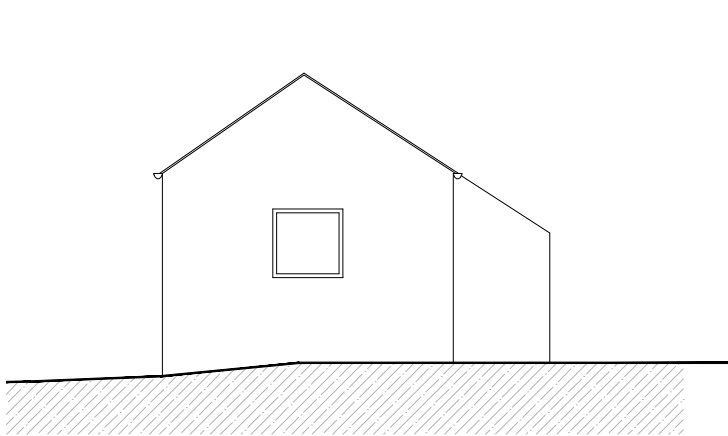

North Elevation Scale 1:100

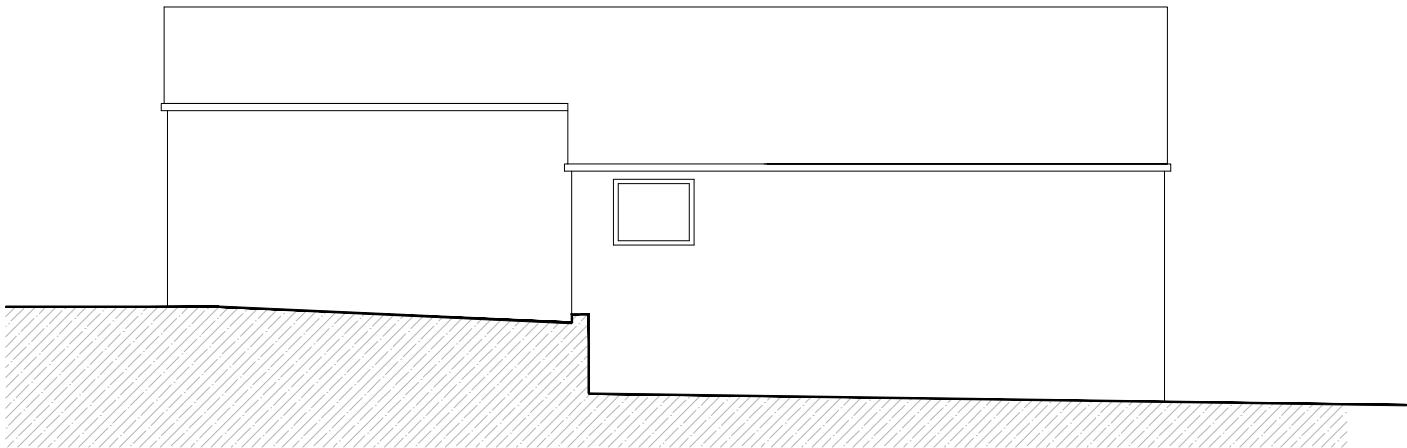

West Elevation Scale 1:100

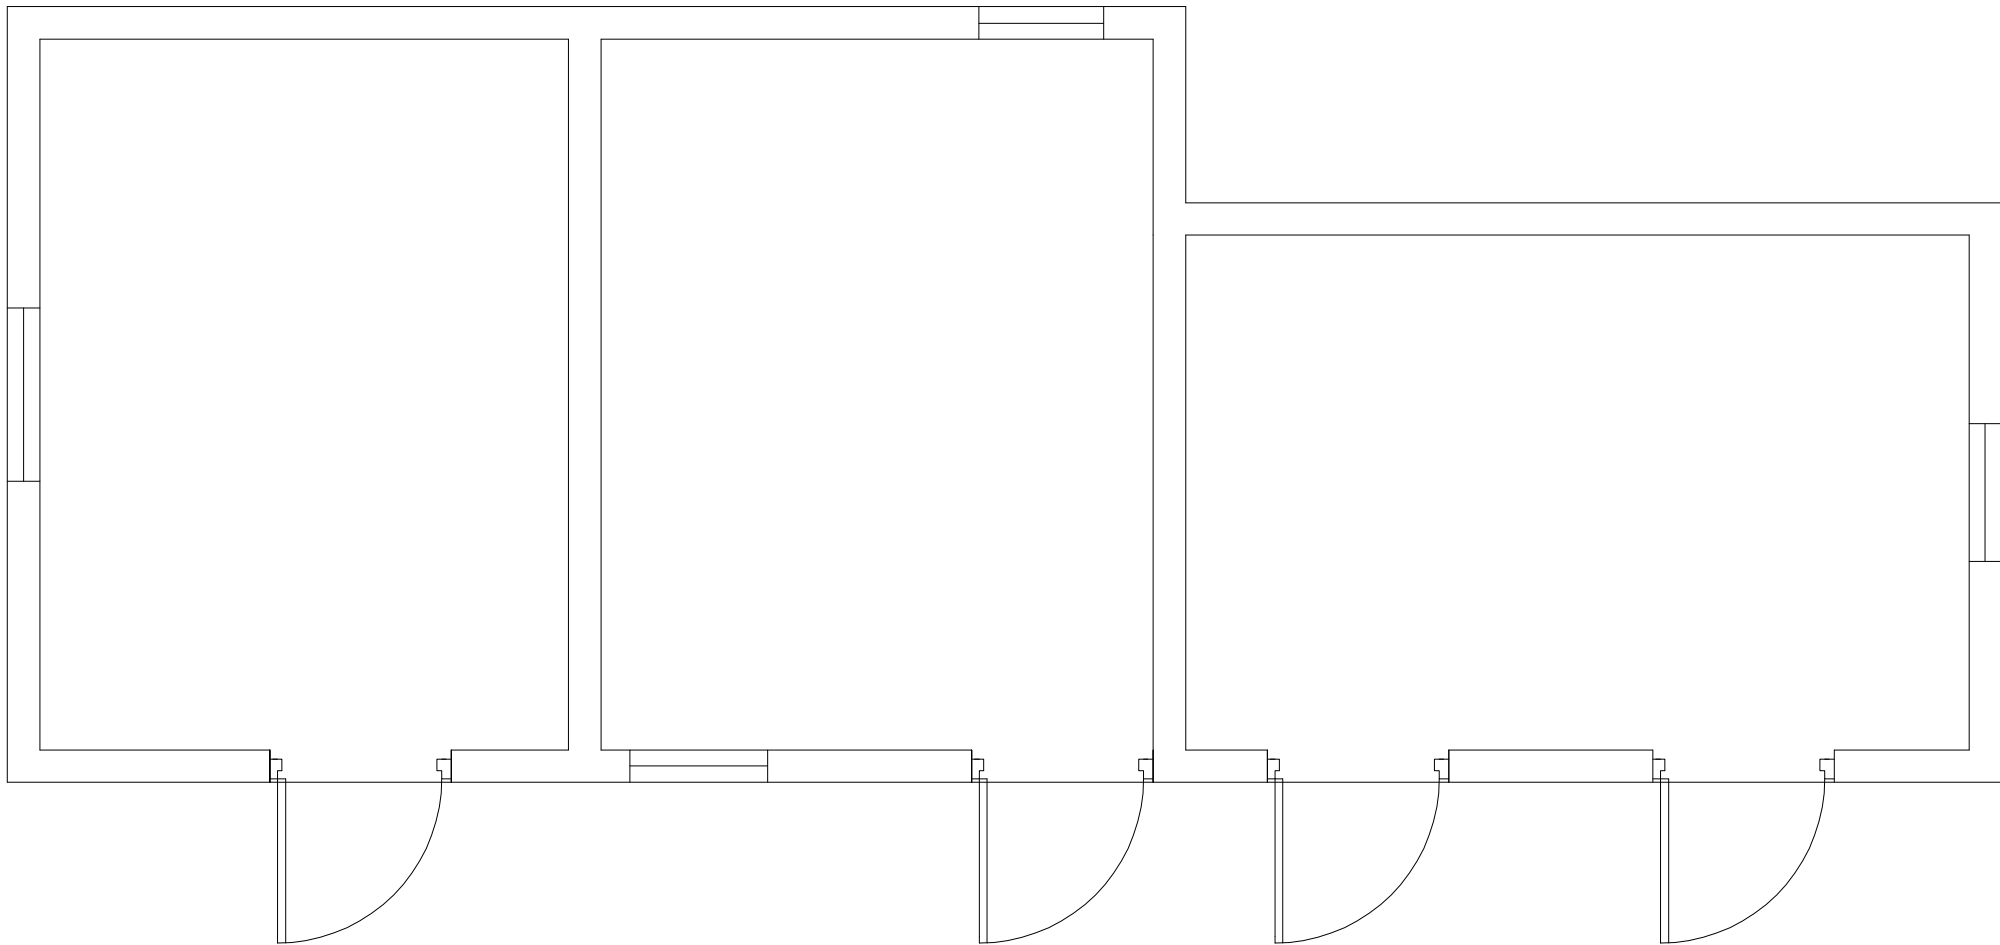

Floor Plan Scale 1:50





South/West View Scale 1:100



North East View Scale 1:100

● MAC ARCHITECTURAL DESIGN LTD. All rights reserved.
This Drawing and its contents has been produced for the Client only and is not intended for any other person or for any other purpose than the Drawing Status. No part of this drawing and associated graphical contents may be reproduced, copied, modified or distributed, without the prior written consent of MAC Architectural Design Ltd.

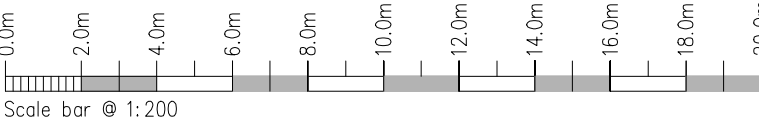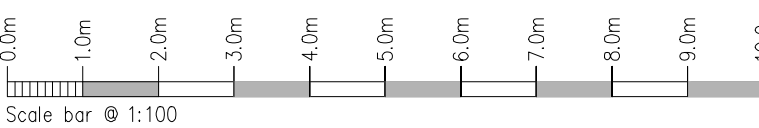

Rev.	Drawn	Comments.	Date

MAC
ARCHITECTURAL DESIGN LTD
Moorland House, 123 Moorland Road, Burslem, ST6 1JD.
T:01782 503302 E:admin@mac-arch.co.uk

Client:
Mr Beardmore.

Project:
**Proposed Residential Development
at Double Gates Nursery, Sytch
Road, Brown Edge.
Staffordshire ST6 8QX.**

Title:
Stable Plans & Elevations as Existing & as Proposed.

Status:
Planning.

Paper A1 Drawn: AC Bailey July 2022 Drawing Ref: 1756-08