




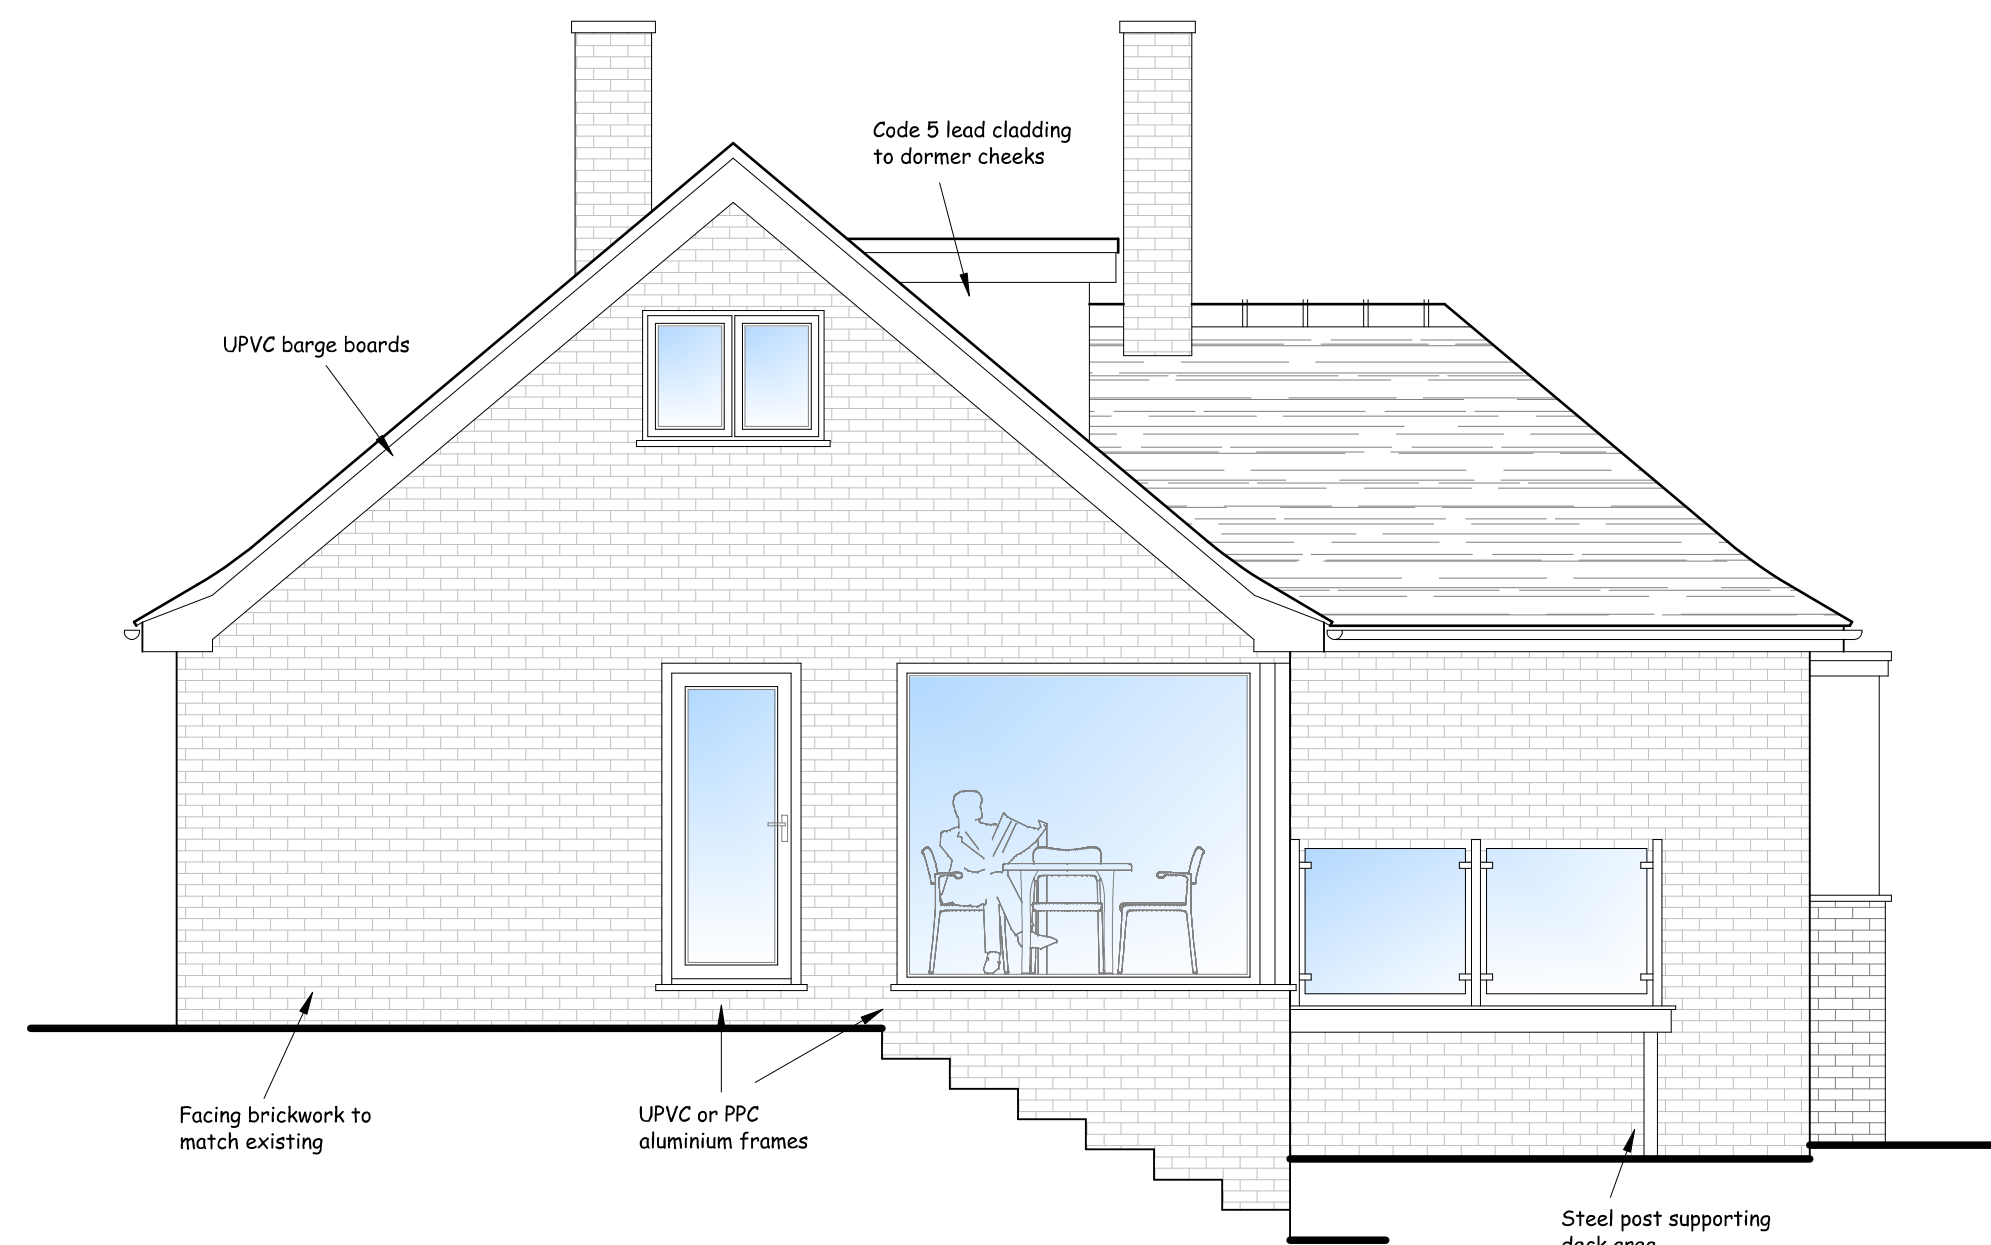

PROPOSED SIDE ELEVATION (Northeast)

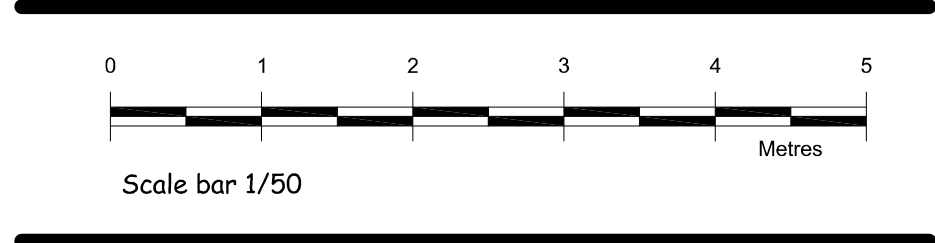

PROPOSED FRONT ELEVATION (Northwest)

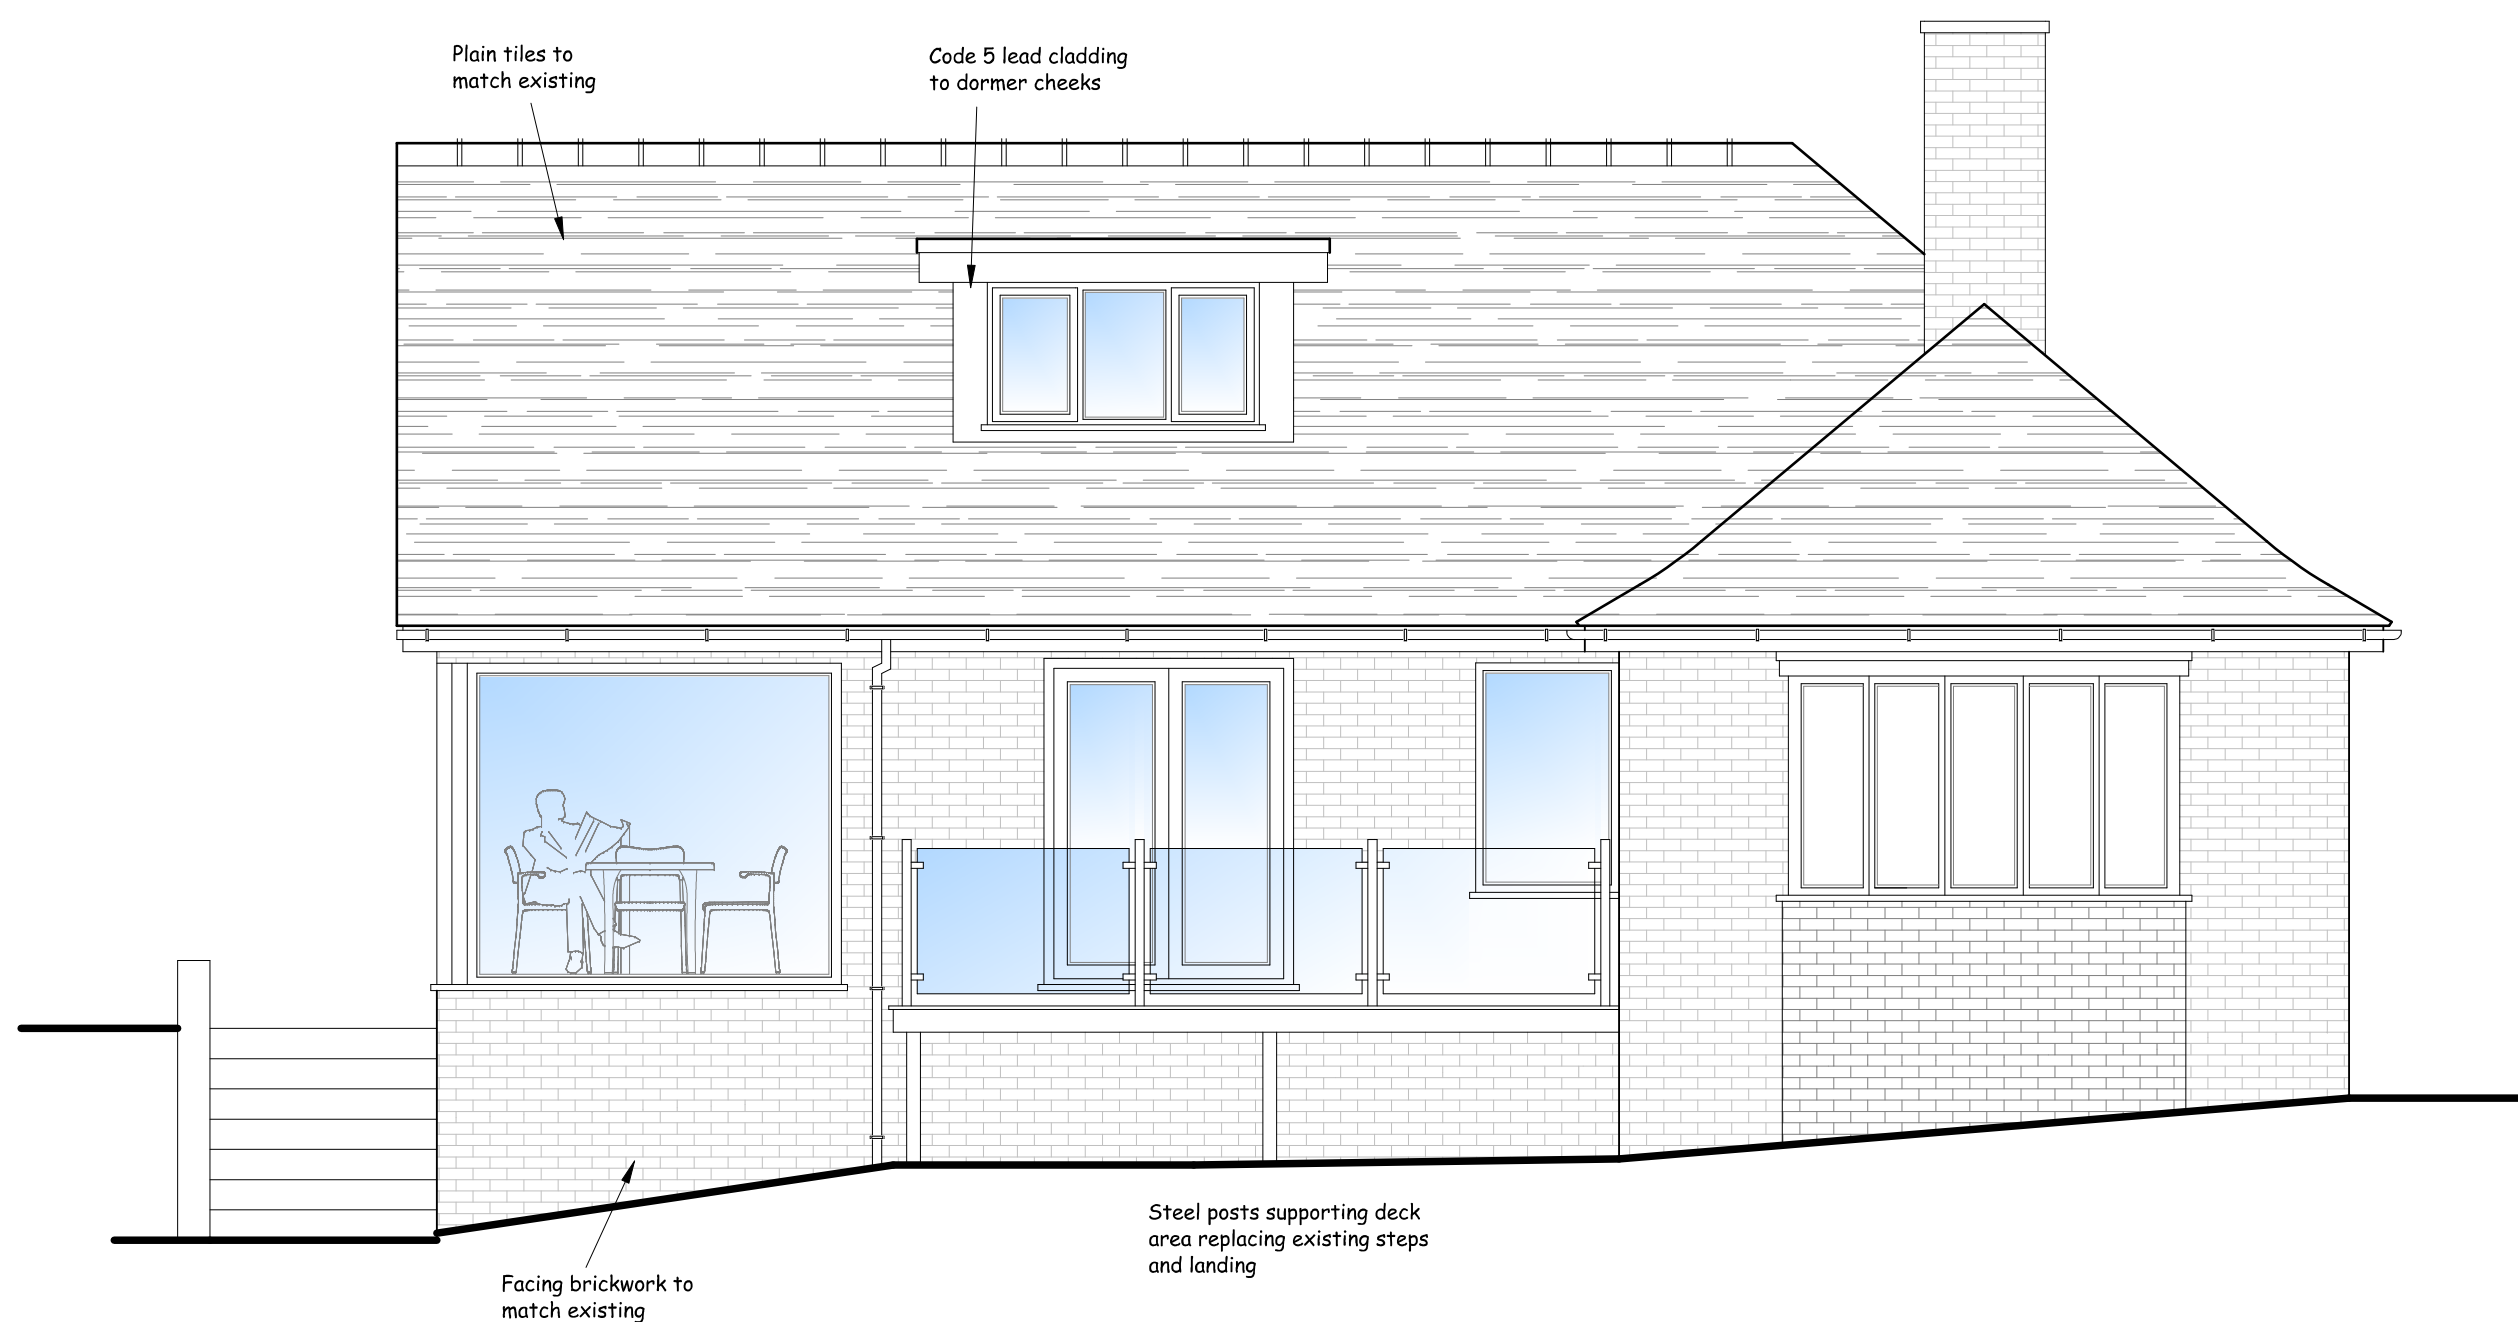


EXISTING SIDE ELEVATION (Southwest)



PROPOSED REAR ELEVATION (Southeast)

Drawing Status: Planning

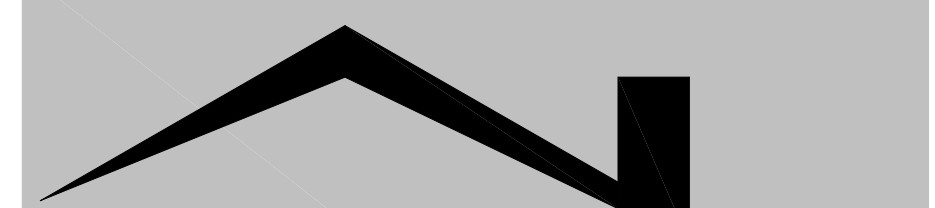
Nigel Forrester MCIOS
Building Design Services
Ilett House, Smithy Bank, Alton, Staffs, ST10 4AD
TEL 01538 702164
www.nigelforrester.co.uk www.sap-calc.co.uk

CLIENT

Mr E and Mrs V Yeomans

PROJECT

Proposed extension to enlarge kitchen
and provide loft bedroom

Greenways
Smithy Bank
Alton
Stoke-on-Trent
ST10 4AE

DRAWING NUMBER 22/658/02

Proposed elevations

SCALES 1/50 @ A1