


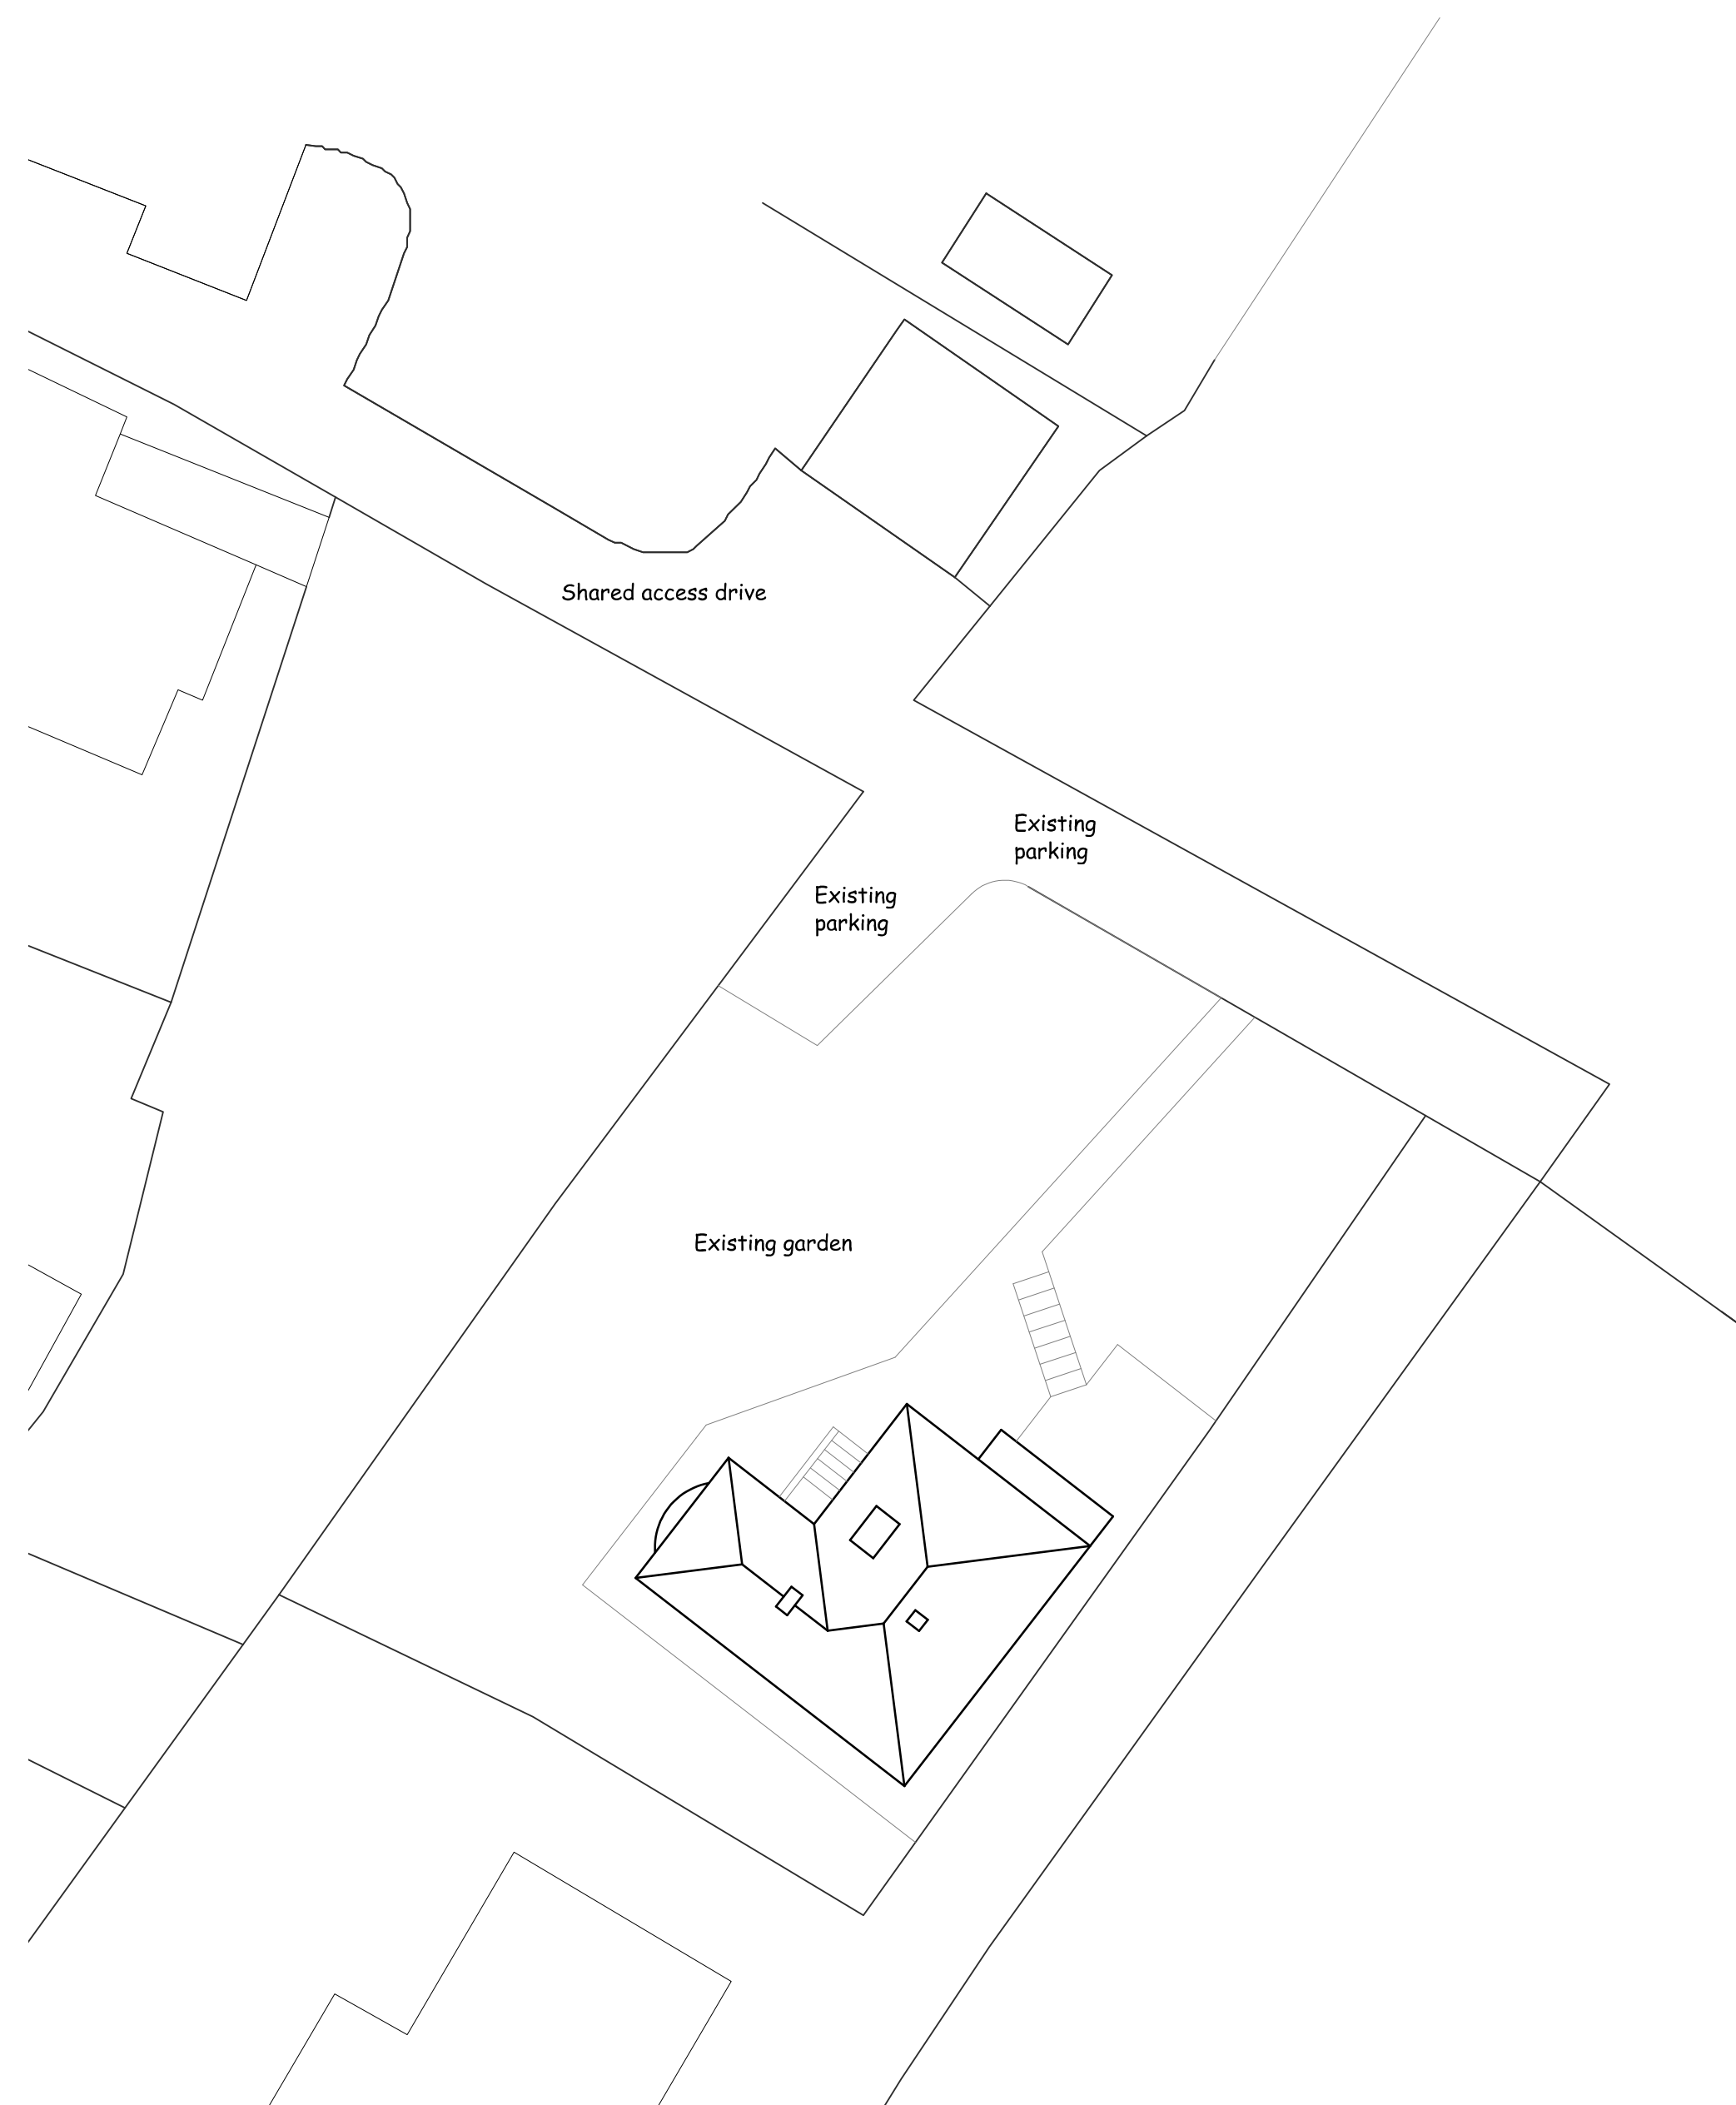
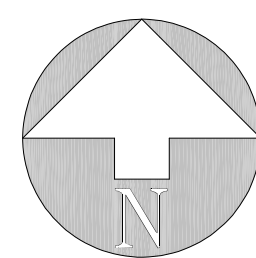


 

EXISTING SITE/ROOF PLAN

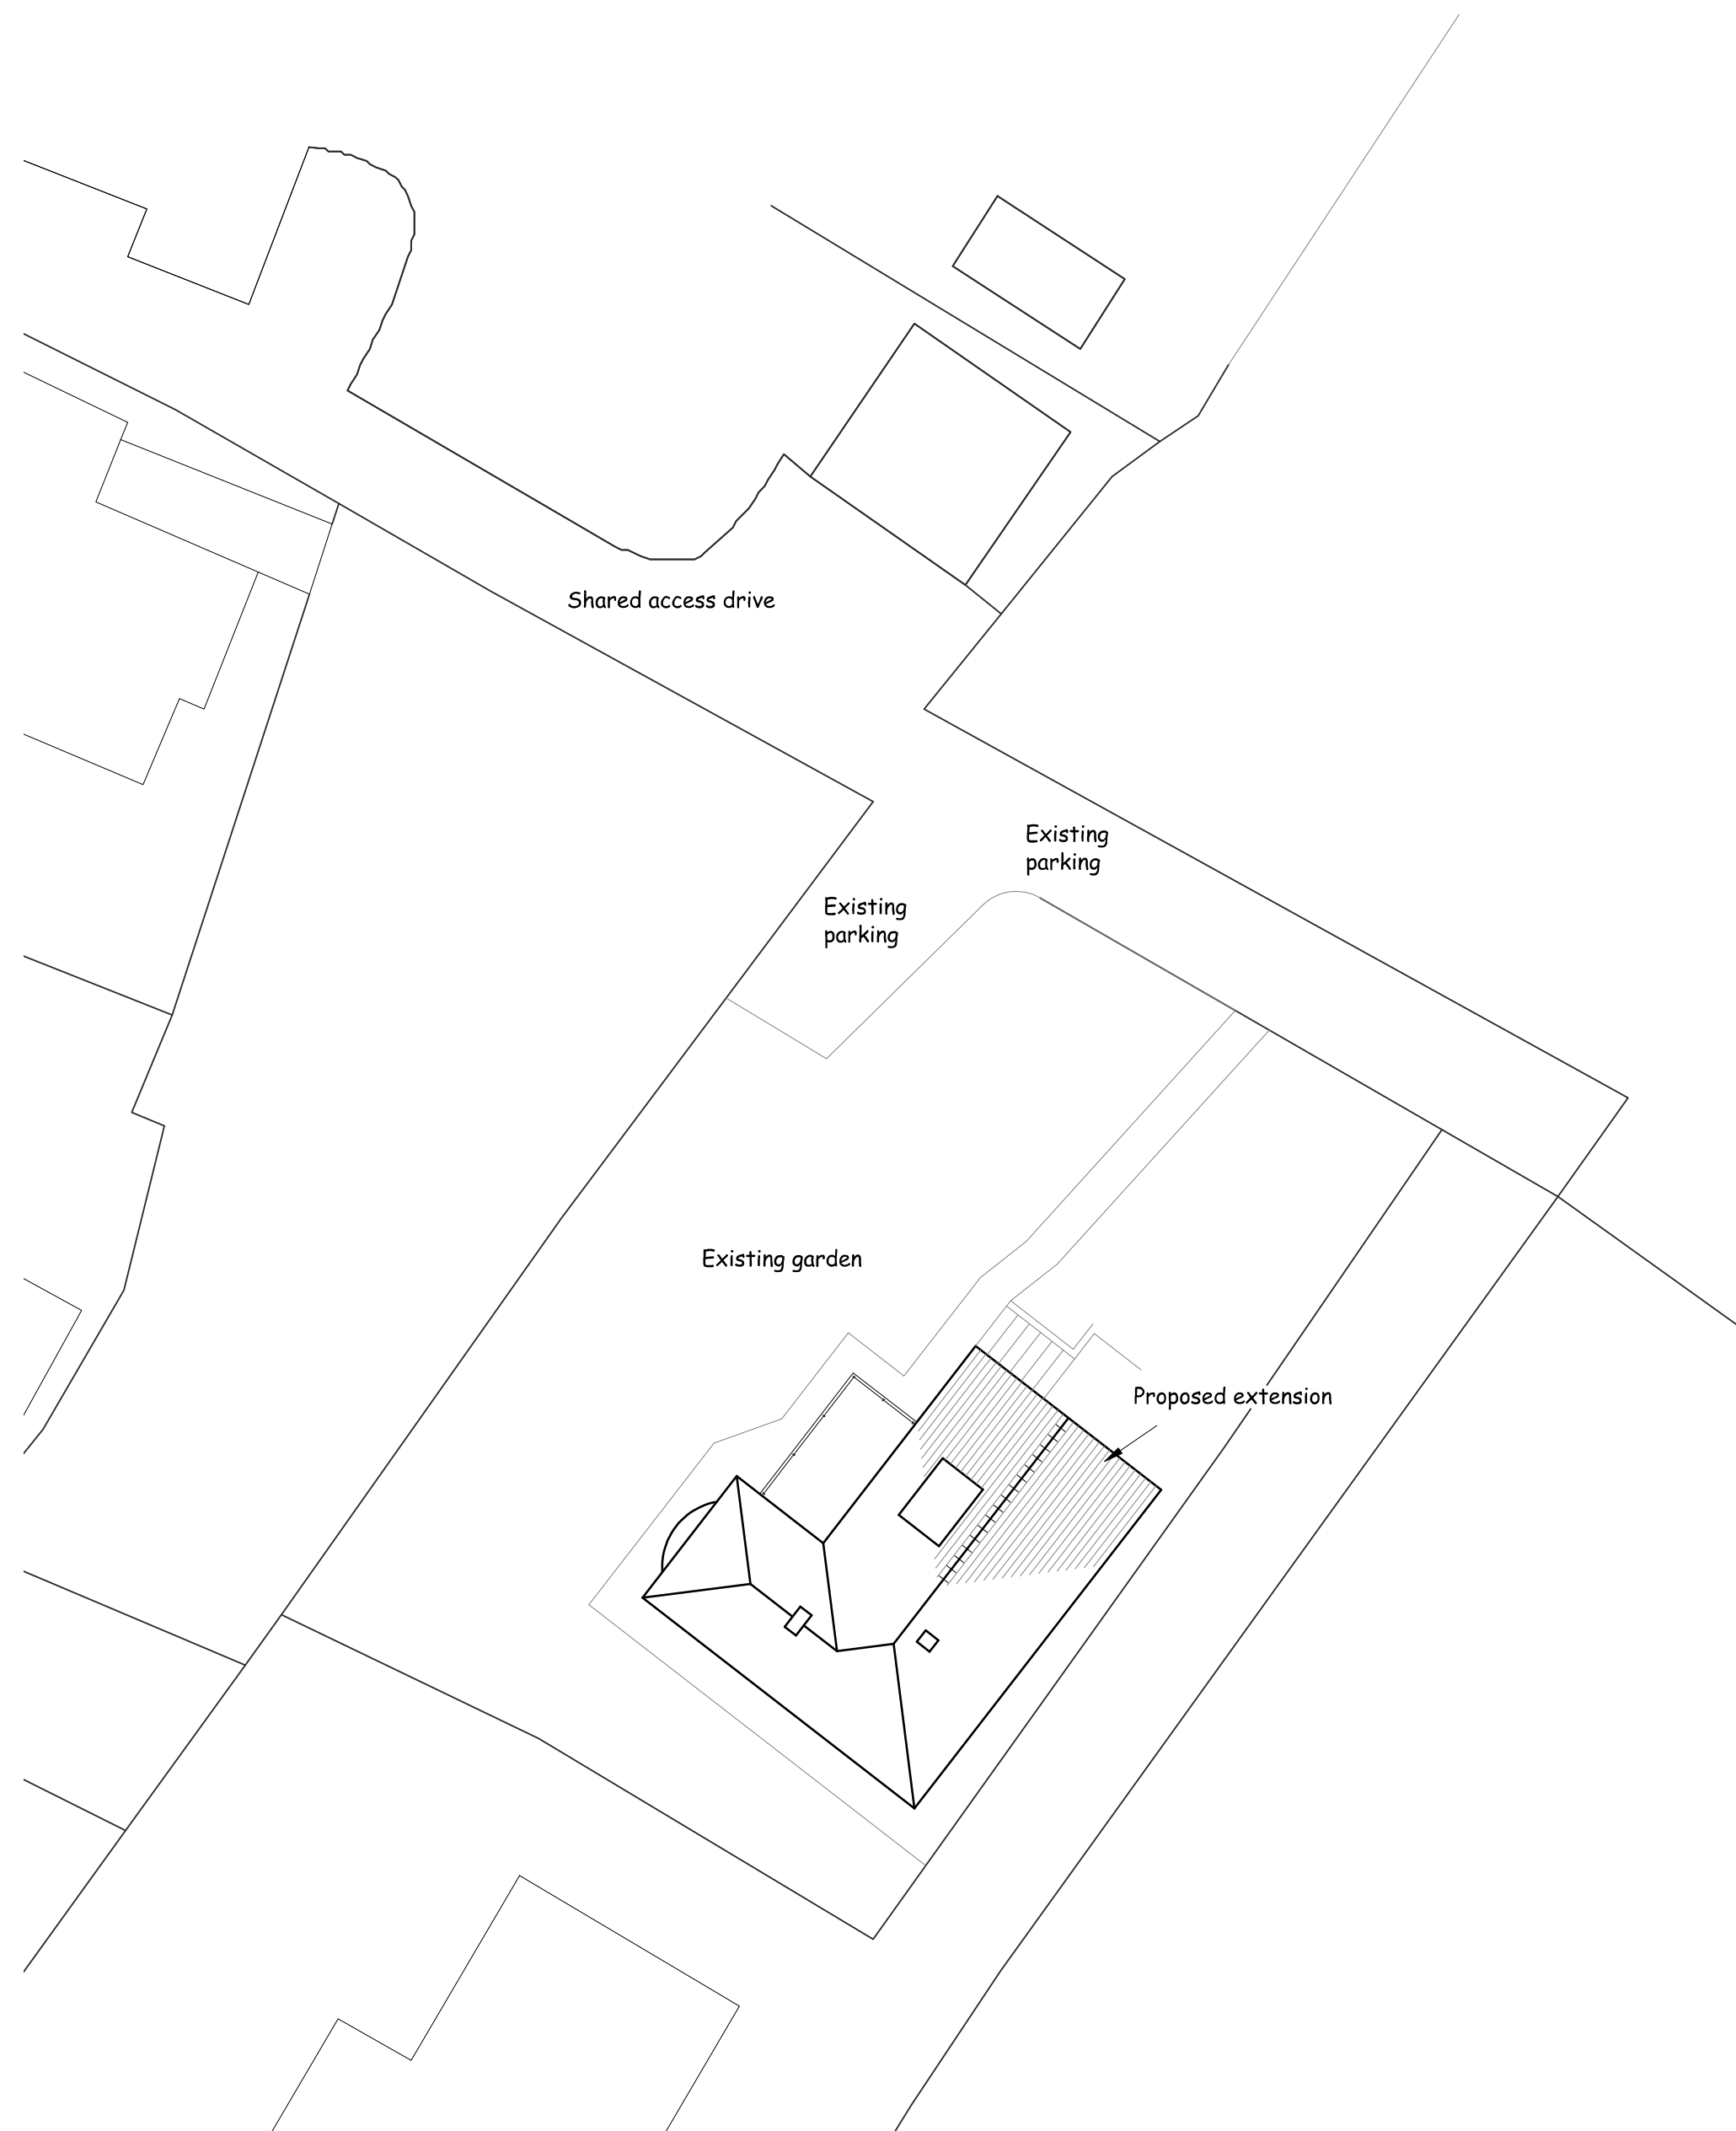

PROPOSED SITE/ROOF PLAN

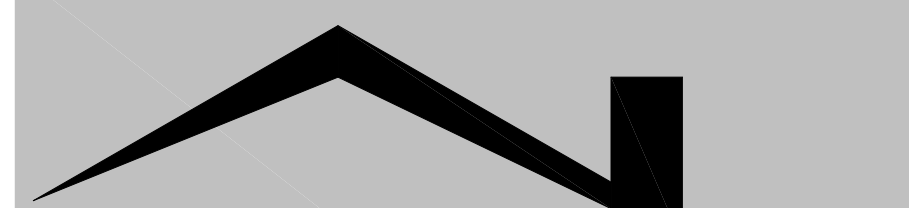

Nigel Forrester MCIOS
Building Design Services

ILETT HOUSE, SMITHY BANK, ALTON, STAFFS, ST10 4AD
TEL 01538 702164
www.nigelforrester.co.uk www.sap-calc.co.uk

CLIENT

Mr E and Mrs V Yeomans

PROJECT

Proposed extension to enlarge kitchen
and provide loft bedroom

Greenways
Smithy Bank
Alton
Stoke-on-Trent
ST10 4AE

DRAWING NUMBER 22/658/04

Site/roof plans

SCALES 1/200 @ A1