


This drawing is subject to Copyright & must not be copied or reproduced without prior consent.

All heights, sizes, levels and dimensions are to be checked on site prior to the commencement of the works any omissions are to be reported to ICI Architecture Studio at once.

Figured dimensions are to be taken in preference to scaling and any errors are to be reported to us.


This drawing has been prepared in accordance with the CDM (Construction Design Management) and all foreseeable design risks to those involved or affected by the construction have been avoided wherever possible.

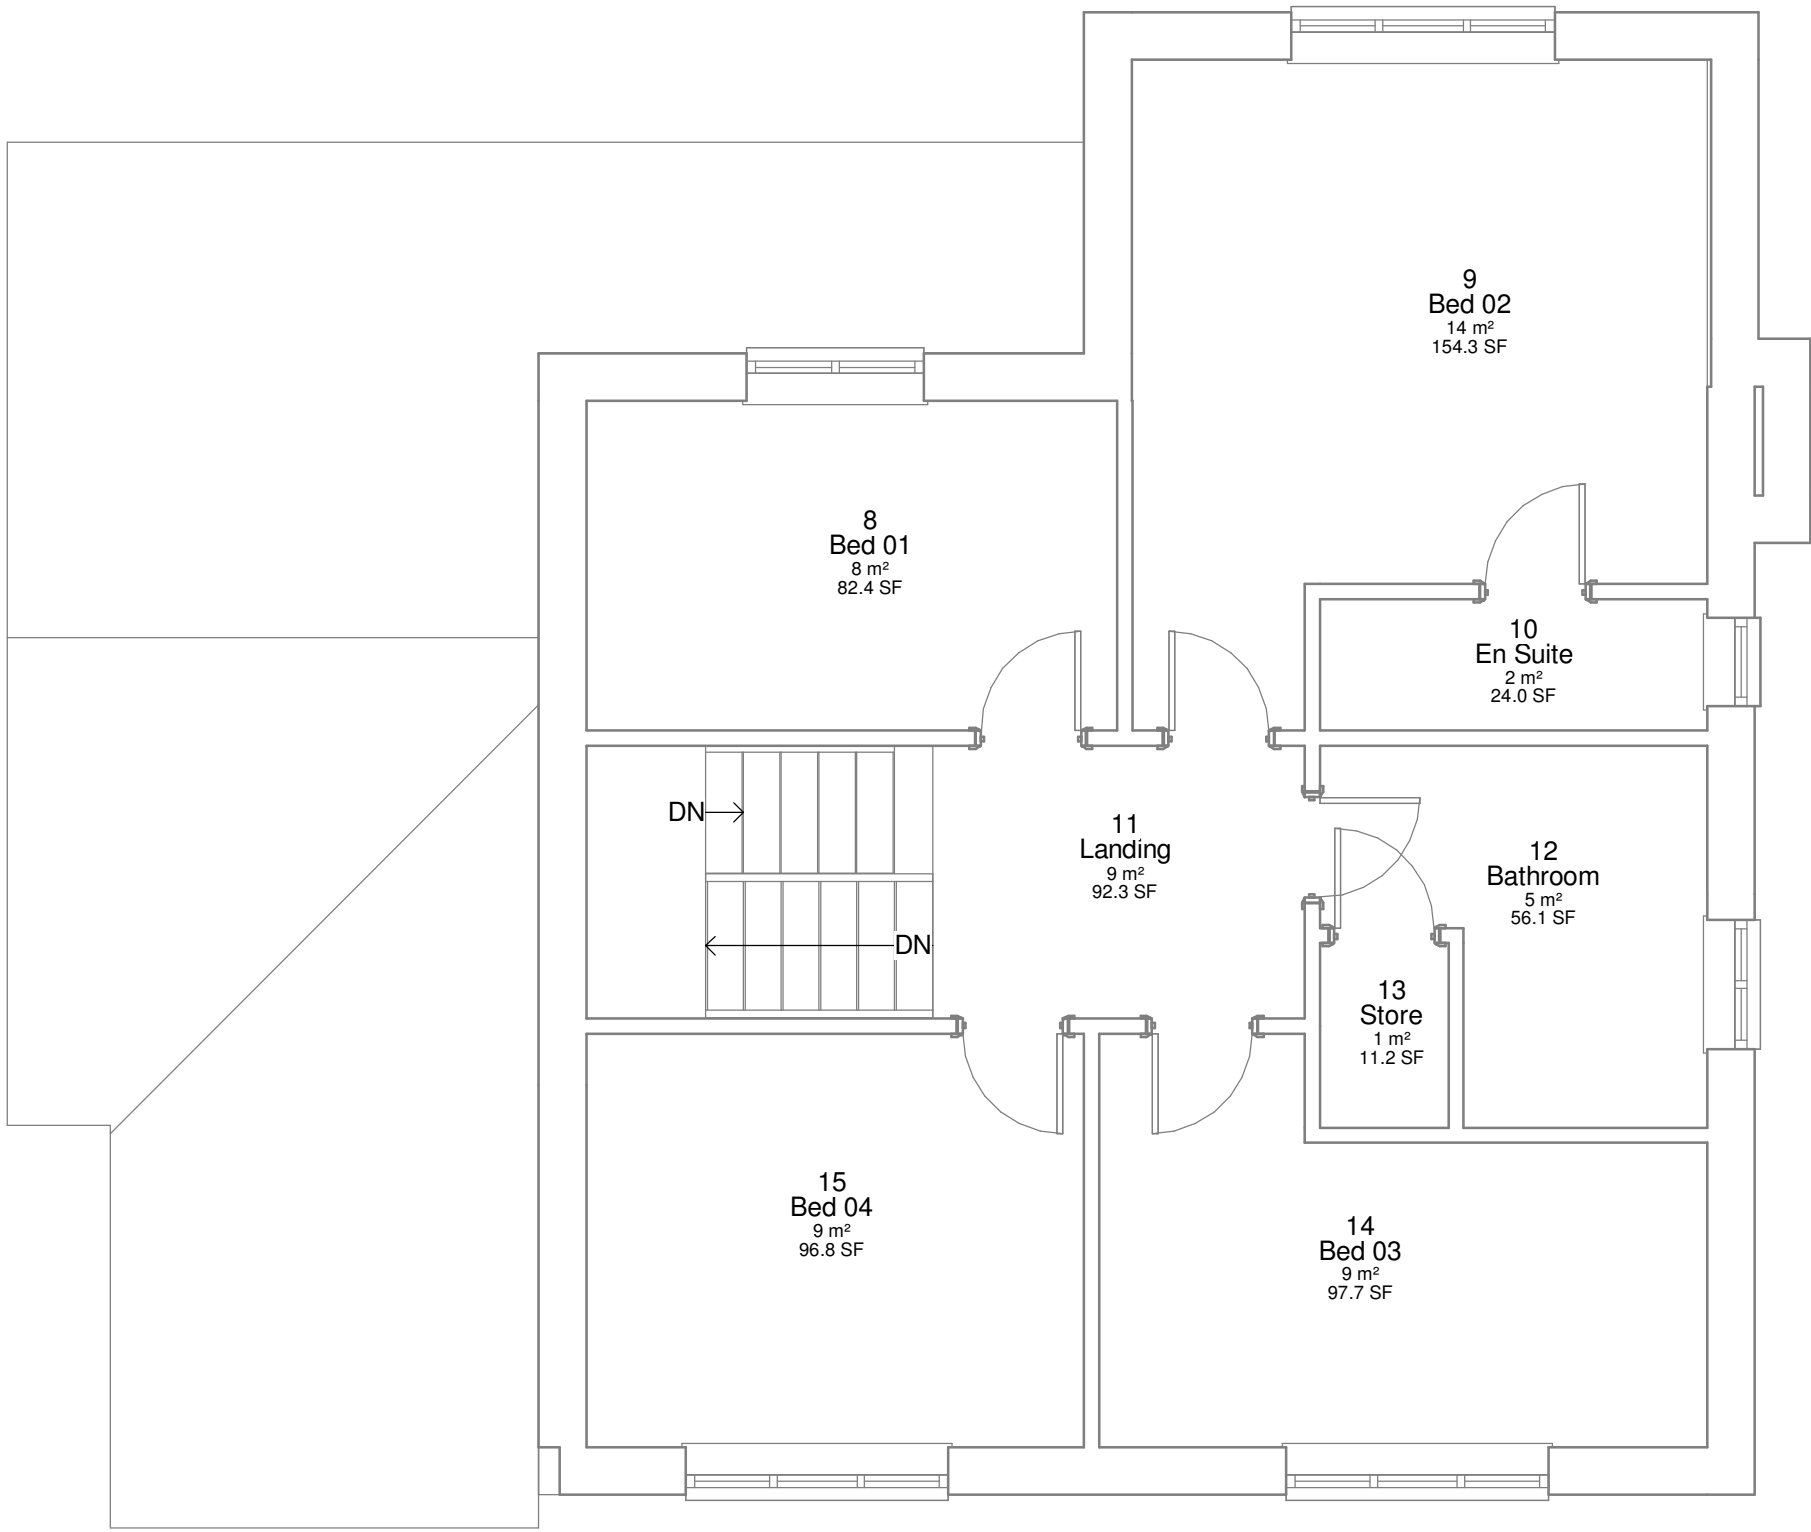


Existing First Floor Plan
1 : 50




Existing Front Elevation
1 : 100

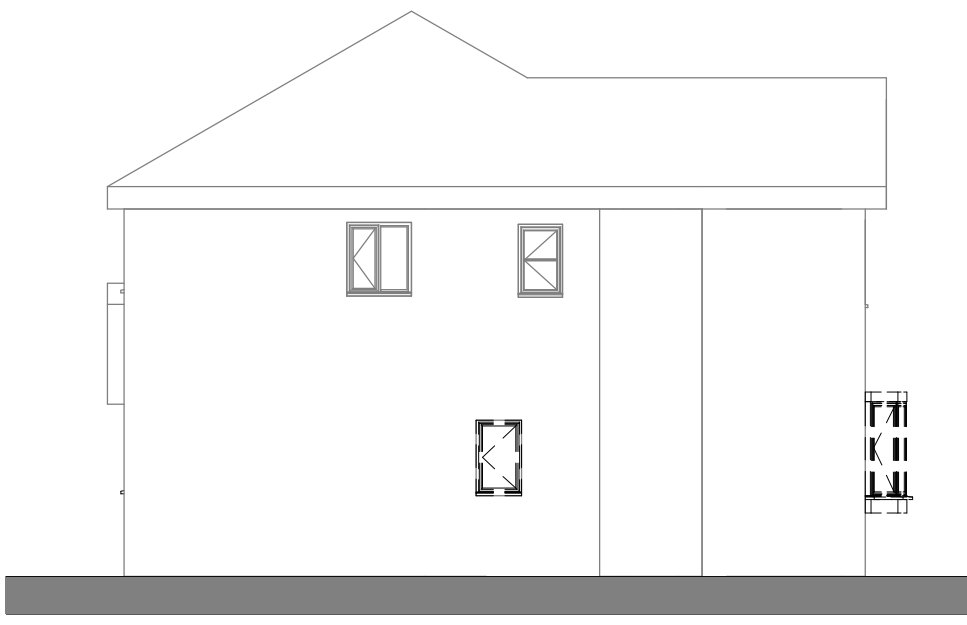


Existing Side Elevation
1 : 100

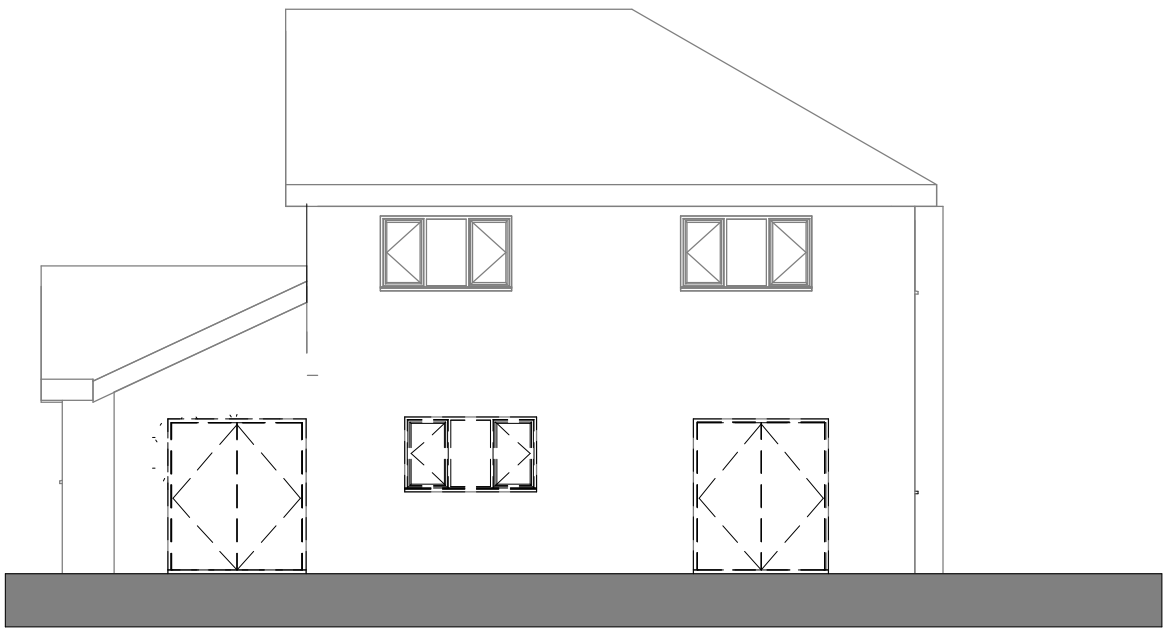

Existing Rear Elevation
1 : 100

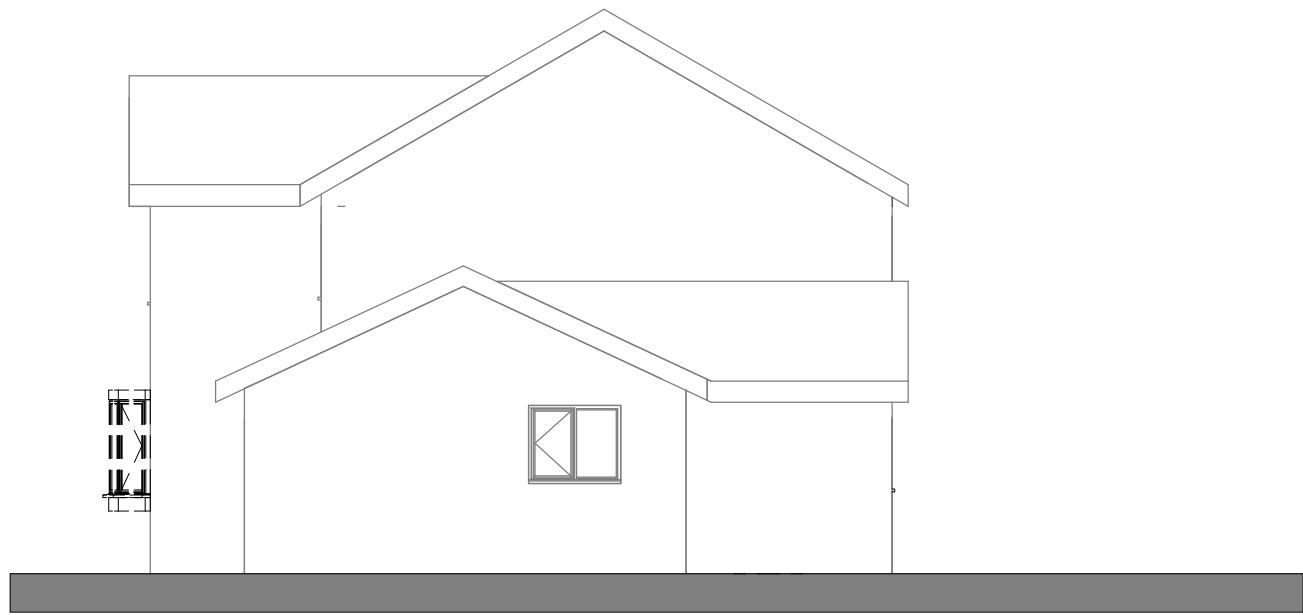


Existing Side Elevation
1 : 100

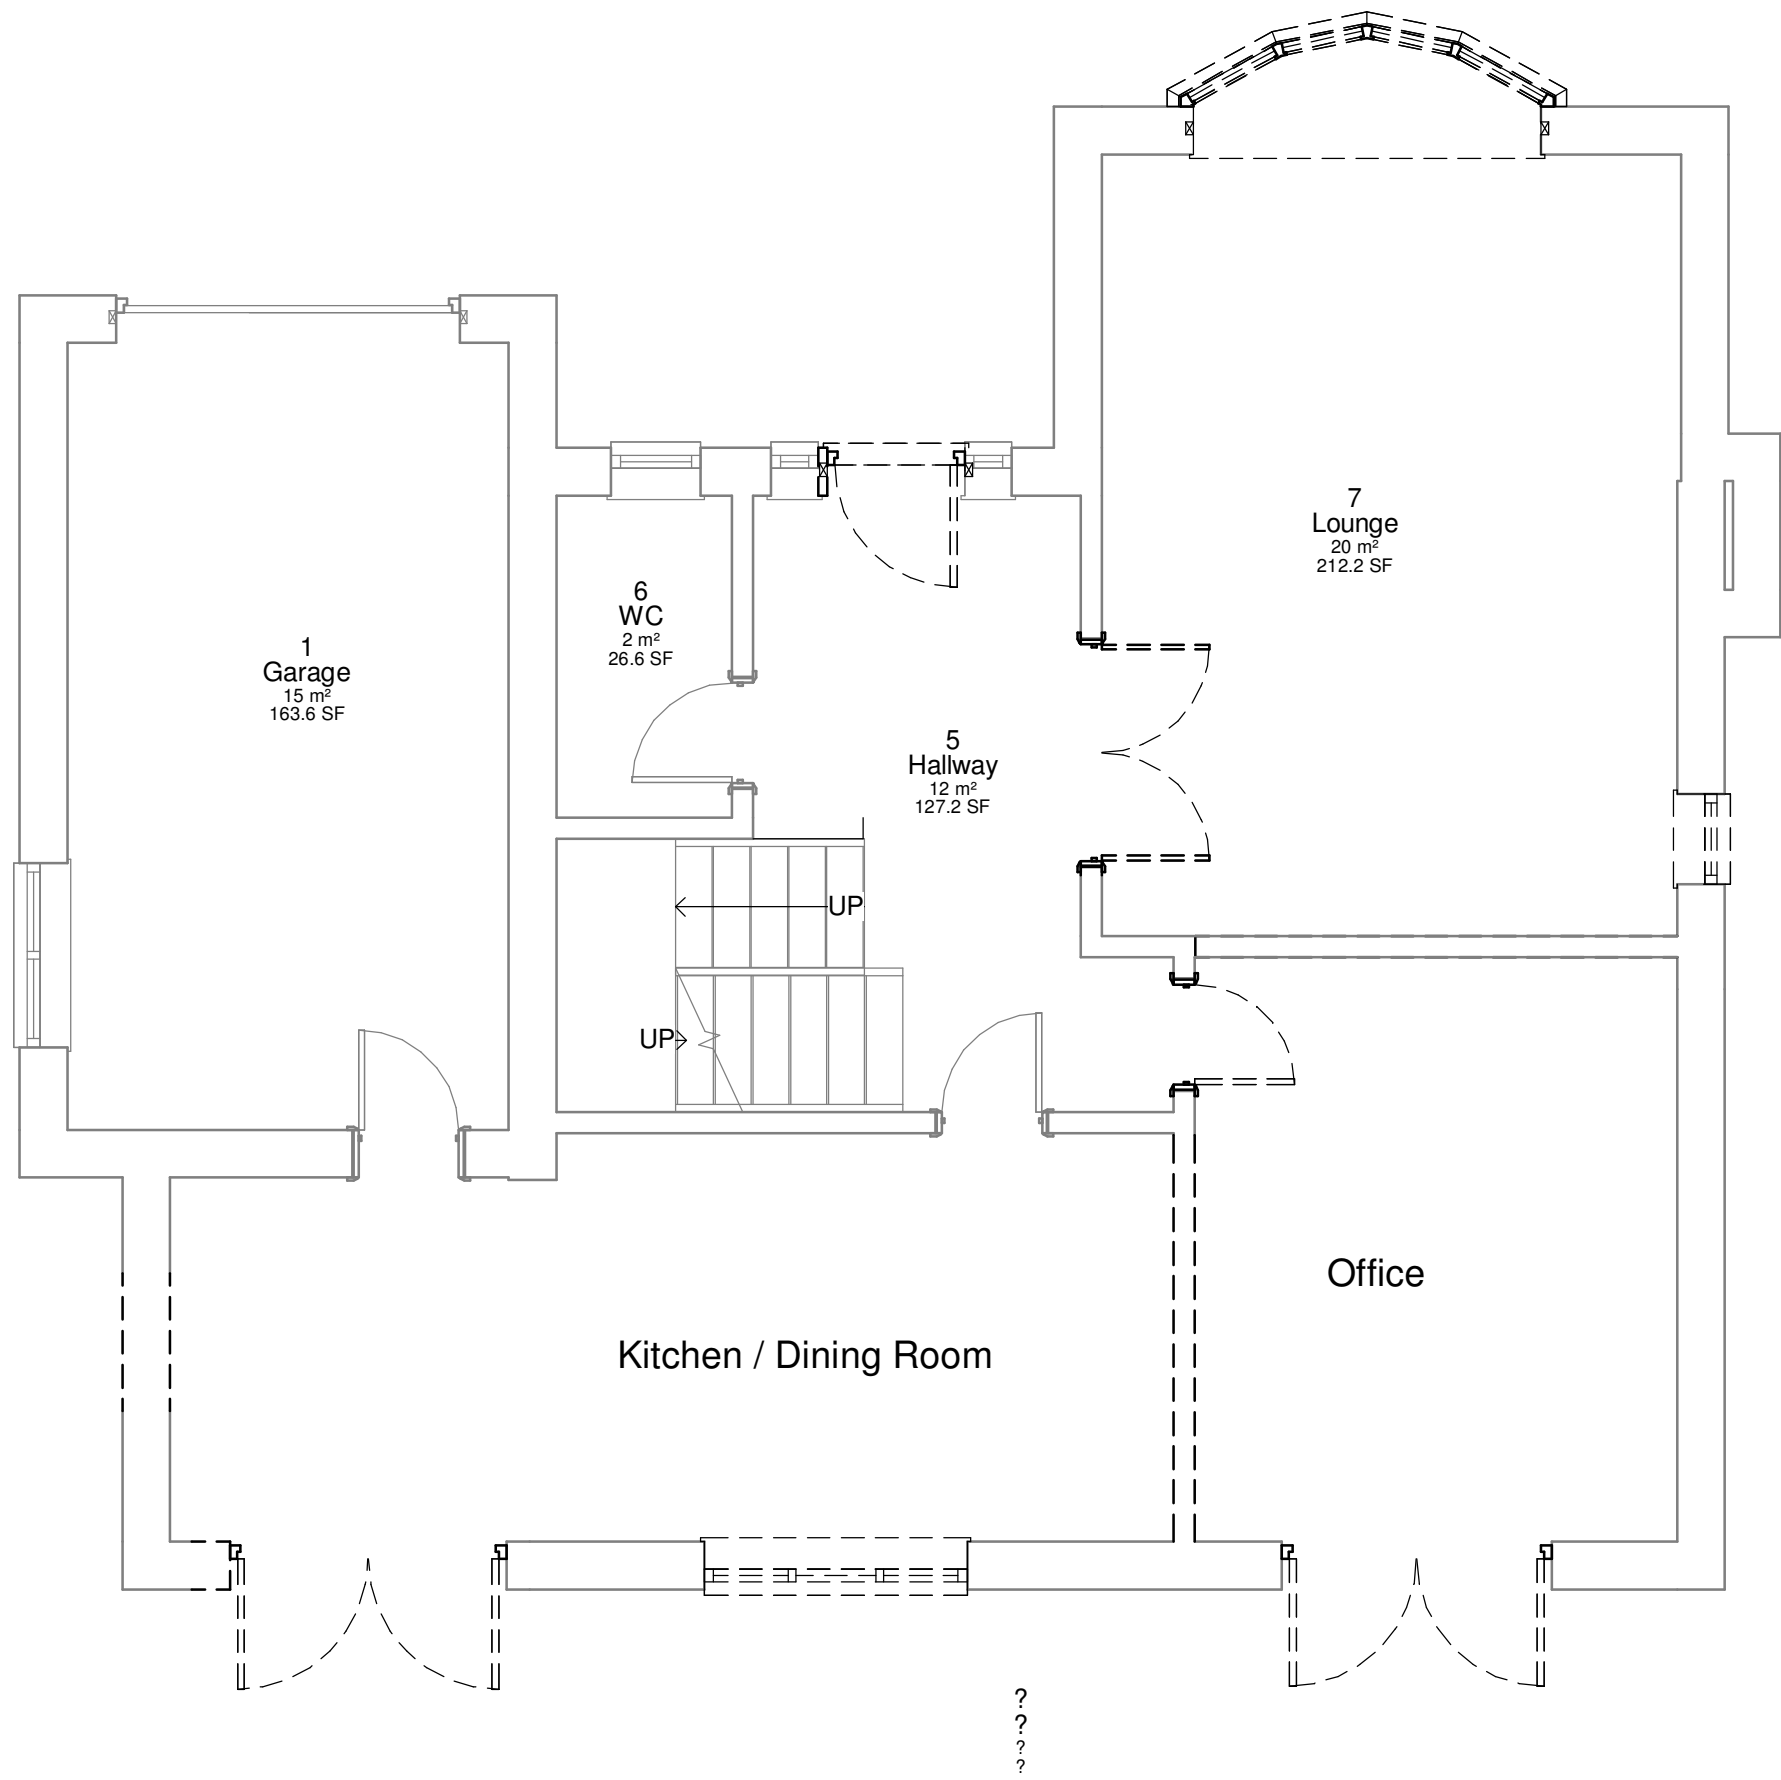

Existing Ground Floor Plan
1 : 50

7 Existing Roof Plan
1 : 50

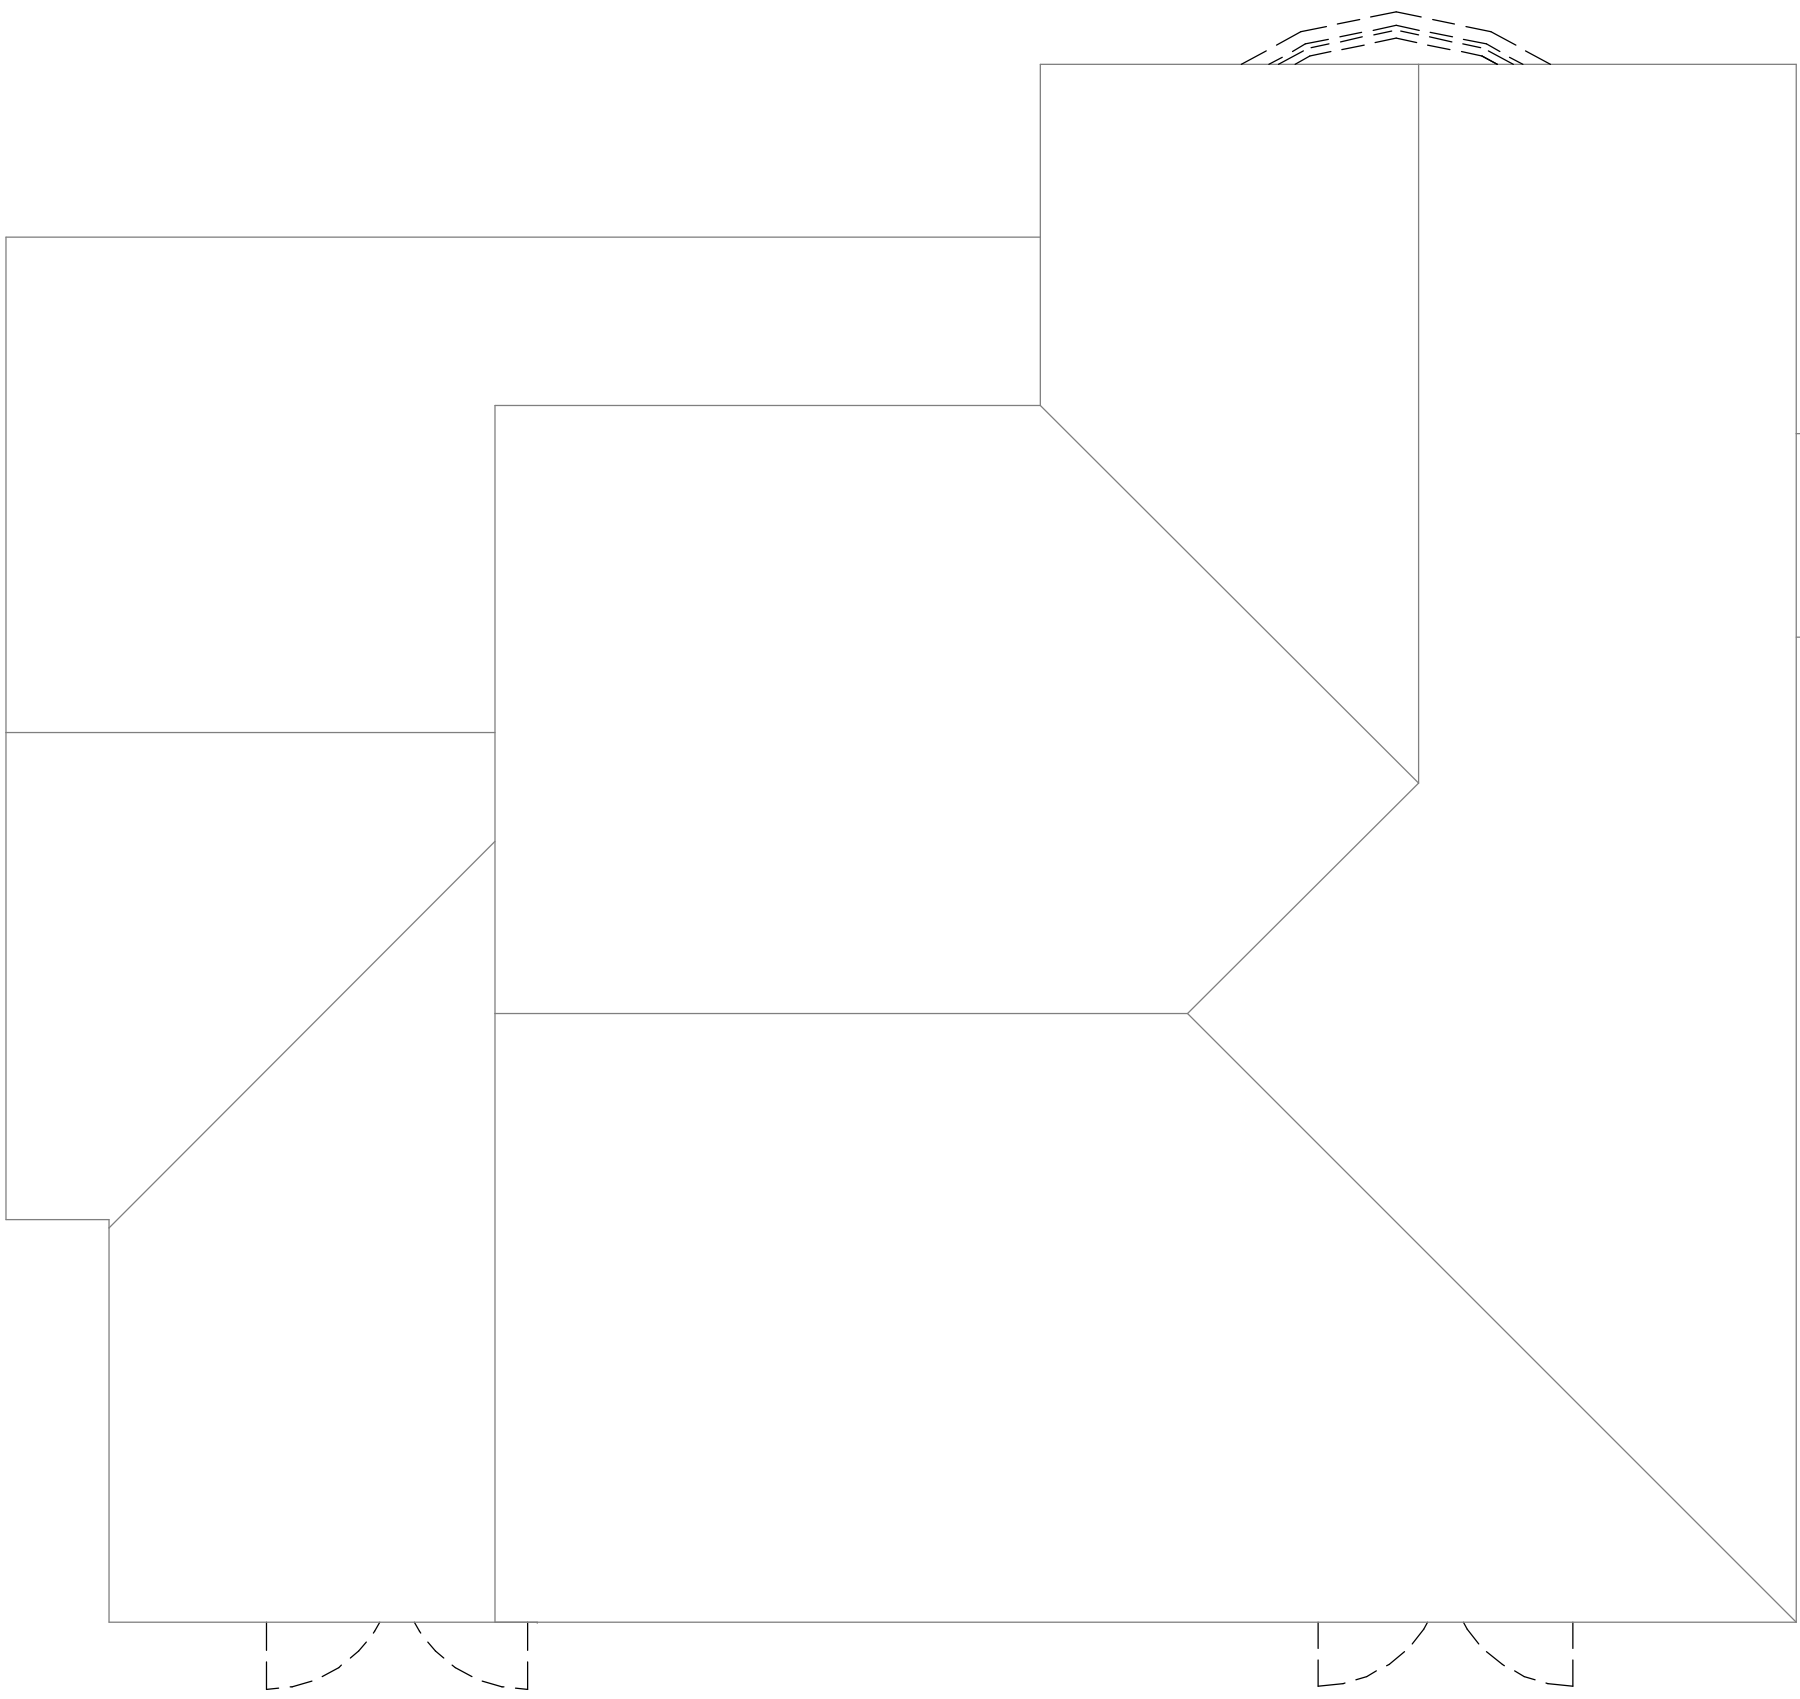

Rev Date By Detail



Tel: 01260 602 005 www.ICI-Architecture.co.uk

Team@iciarchitecture.co.uk

Drawing status
Planning Submission

Client
Mr & Mrs Fletcher

Project/Location
Alterations and extensions to
existing dwelling

2, Nab Hill Court,
Leek,
ST13 8BZ

Drawing title
Existing Survey

Scale(s)	Date	Drawn	Checked	Job Number
As indicated @A1	24.05.22	JK	JK	2118

Drawing number	Revision
2118-XX-XX-XX-DR-A-0101	