





St. Edward Street Elevation




South Elevation

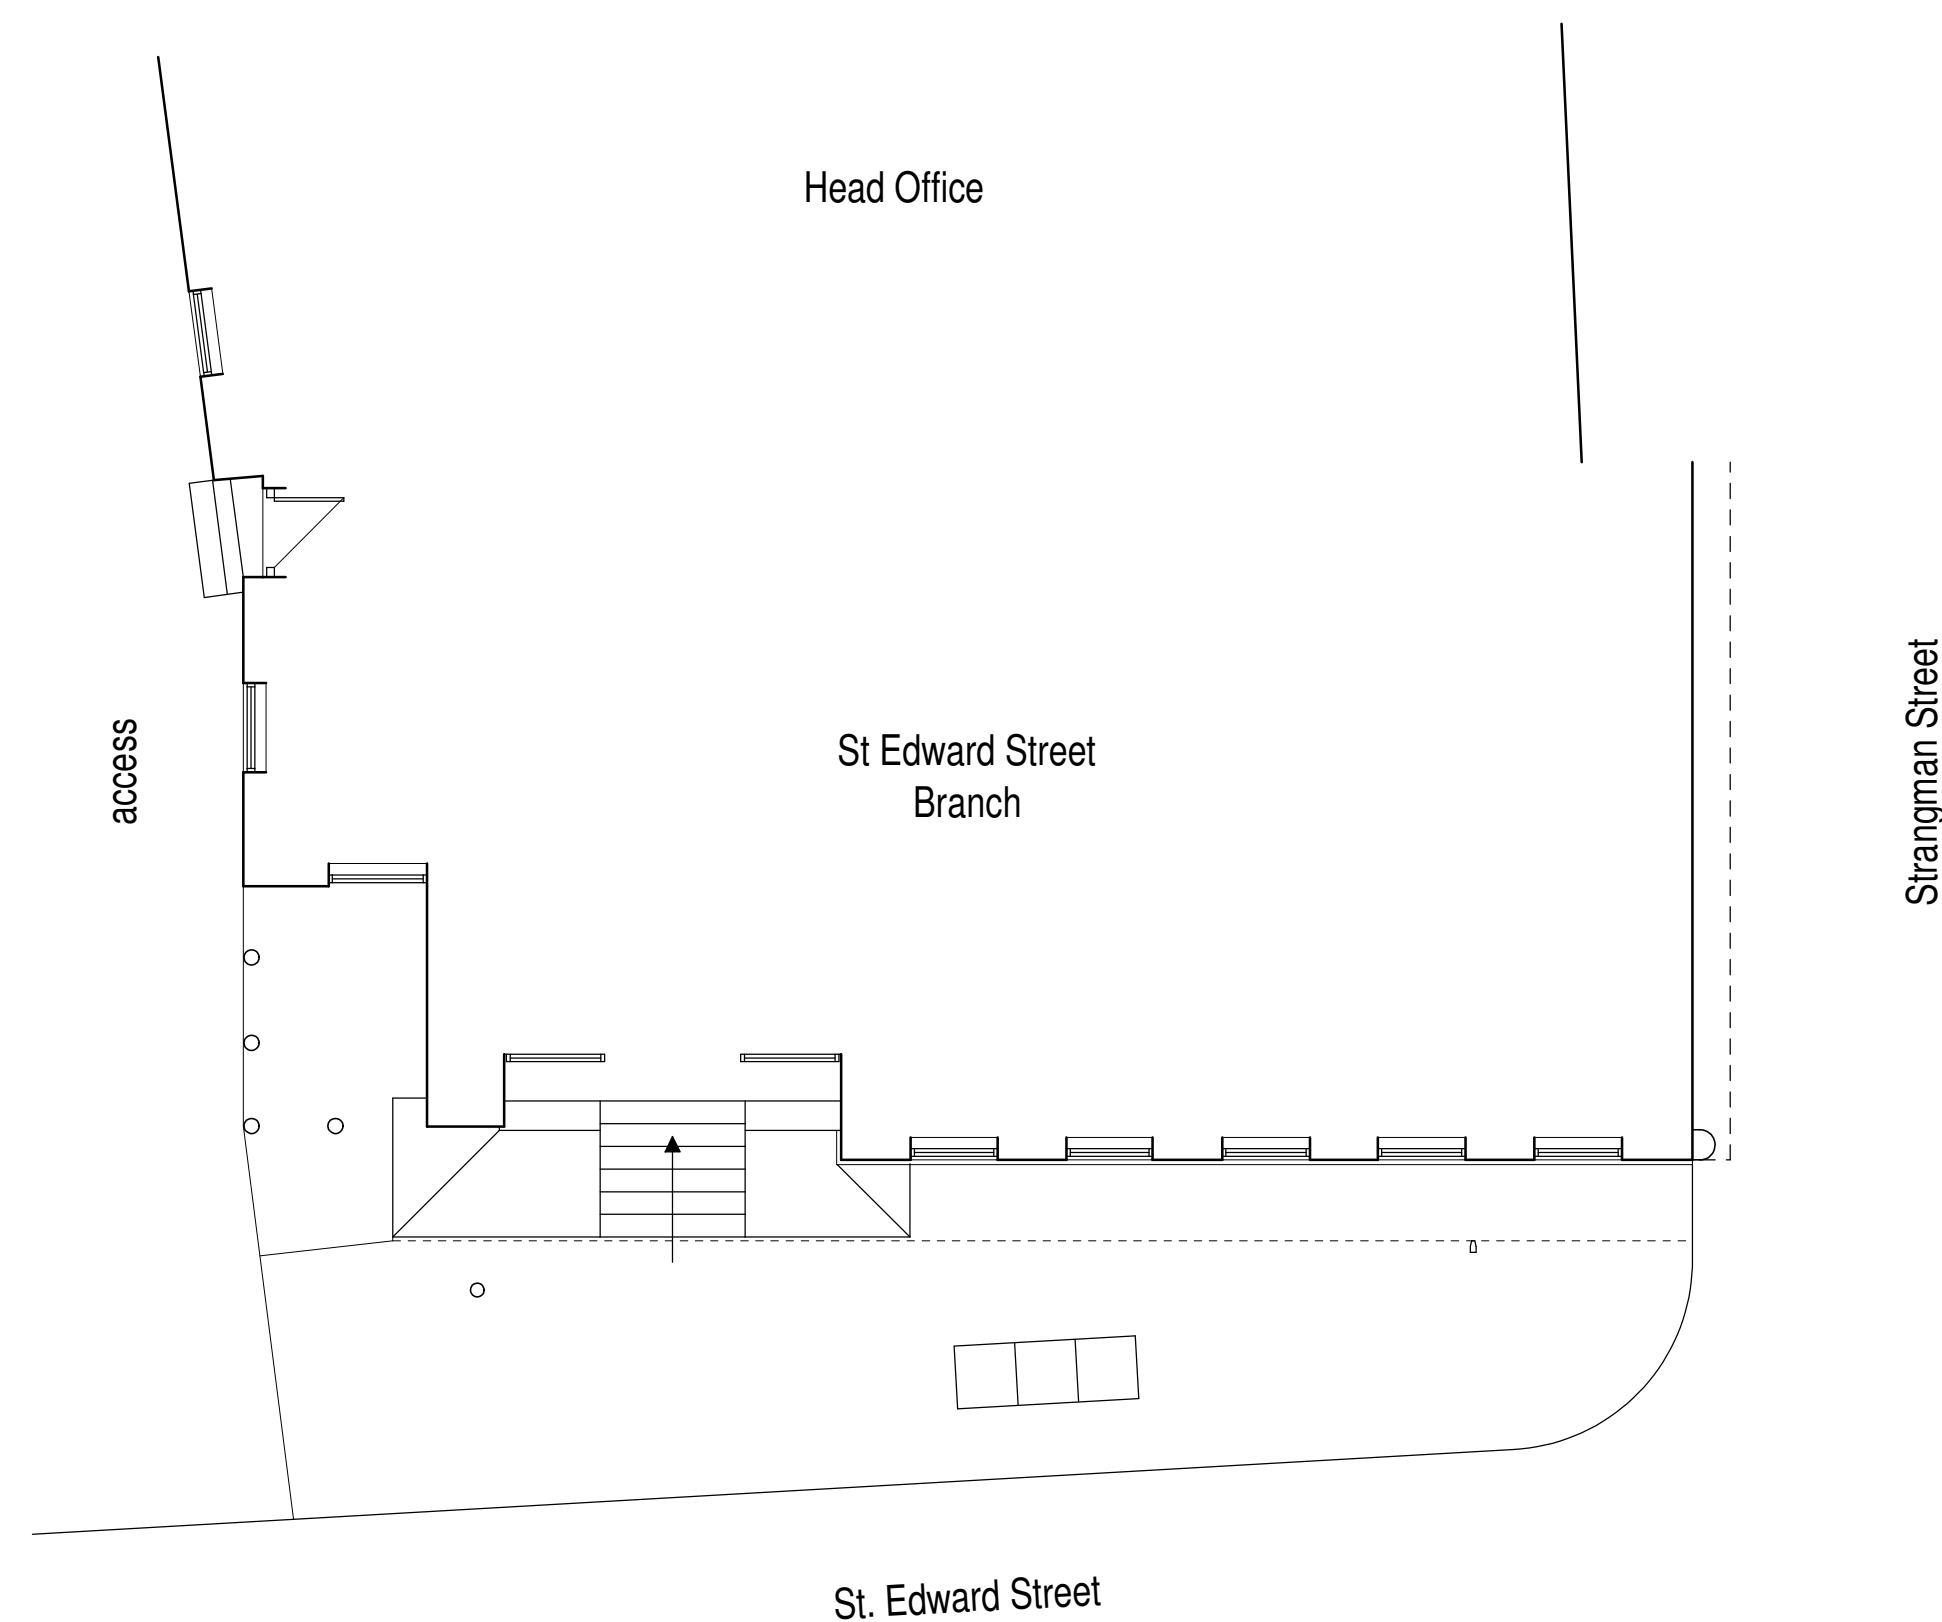

Plan

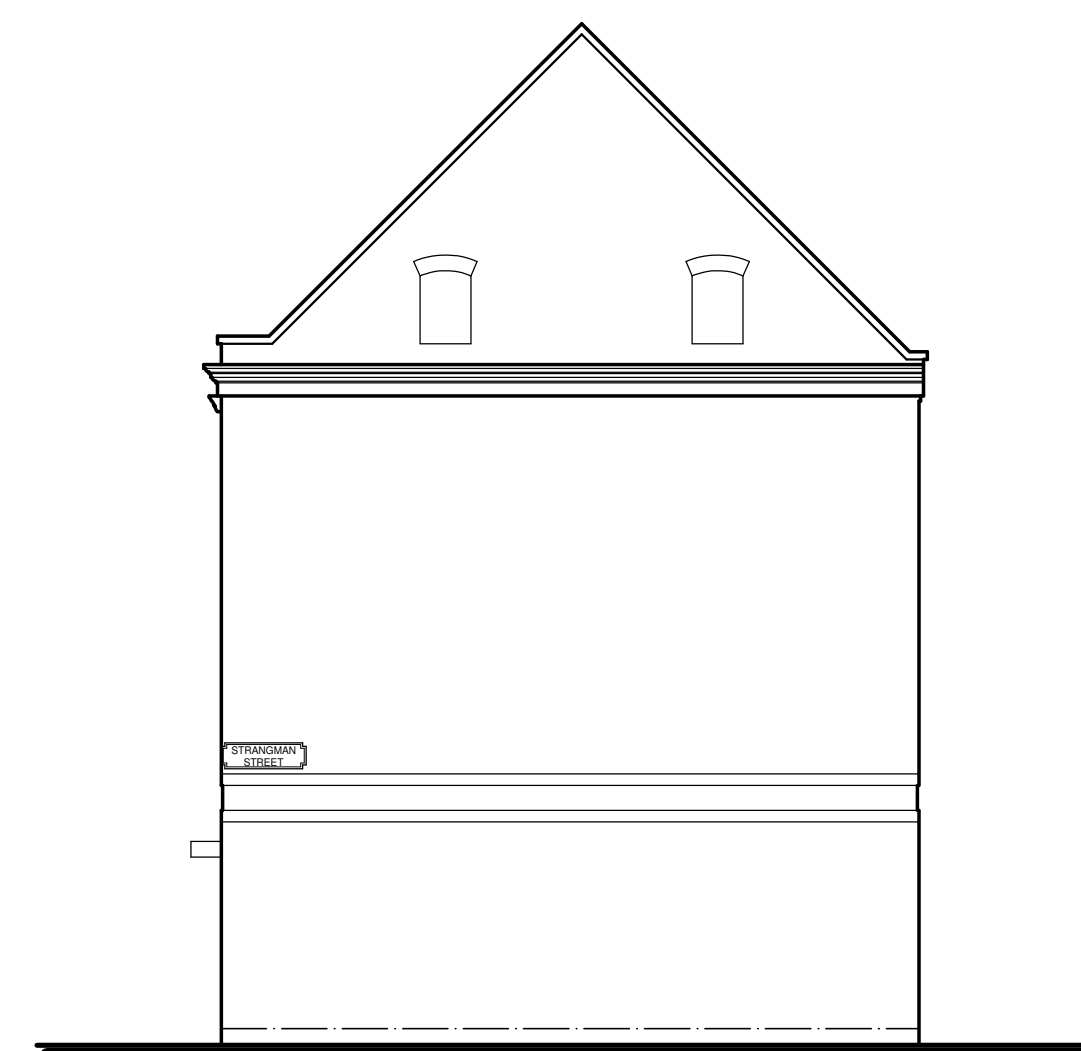

Strangman Street Elevation

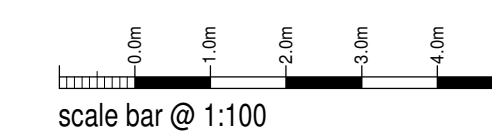

Leek United Building Society

Proposed Alterations to Branch
50 St. Edward Street,
Leek,
Staffordshire,
ST13 5DL

Existing Conditions
Plan and Elevations

Date	Sheet	Scale
May 2022	A1	1:100
Dwg No.	Rev.	Drawn
2022-2706-01	A	RG

A - 20/07/2022 SOUTH ELEVATION INCLUDED



10 Cawdry Buildings, Fountain Street, Leek, ST13 6JP
Telephone: 01538 386002
E-mail: info@sammonsltd.co.uk
Web: www.sammonsltd.co.uk

This drawing is copyright.
All dimensions must be checked prior to commencement.